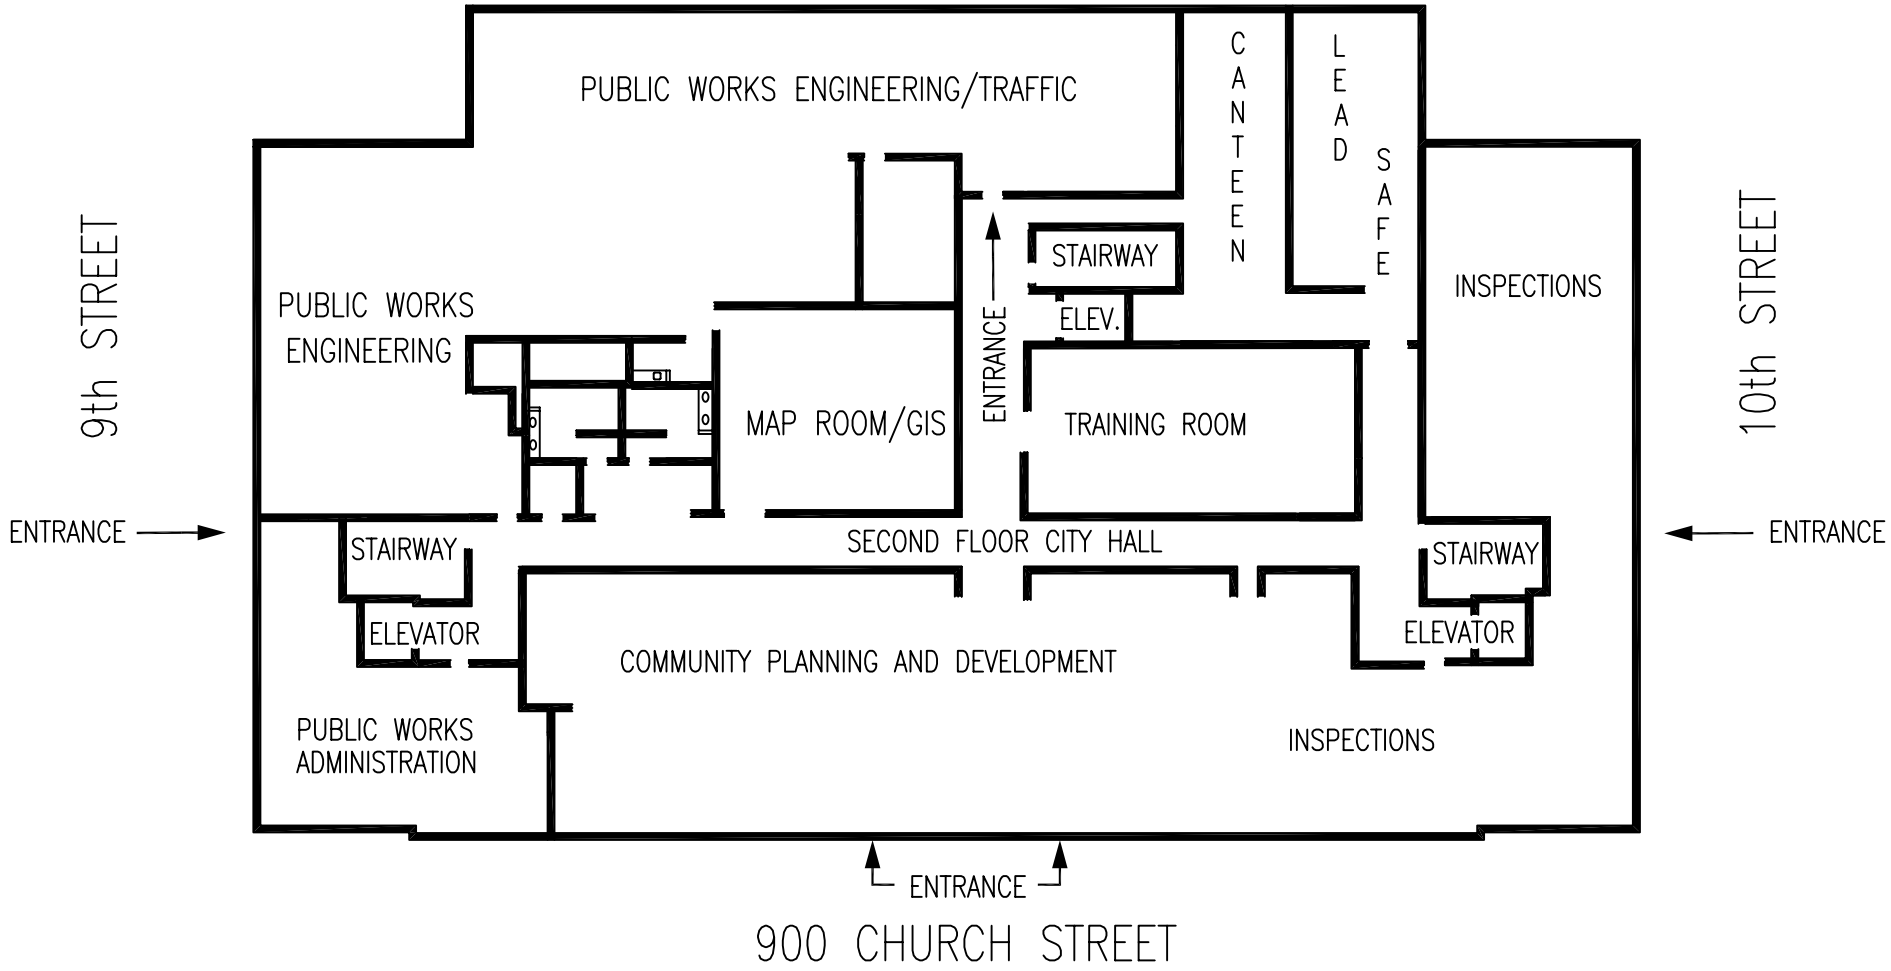
PUBLIC WORKS ENGINEERING/TRAFFIC
CANTEEN
LEAD SAFE
STAIRWAY
ELEV.
ENTRANCE
INSPECTIONS
PUBLIC WORKS ENGINEERING
MAP ROOM/GIS
TRAINING ROOM
9th STREET
10th STREET
ENTRANCE
STAIRWAY
SECOND FLOOR CITY HALL
STAIRWAY
ENTRANCE
ELEVATOR
ELEVATOR
COMMUNITY PLANNING AND DEVELOPMENT
PUBLIC WORKS ADMINISTRATION
INSPECTIONS
ENTRANCE
900 CHURCH STREET