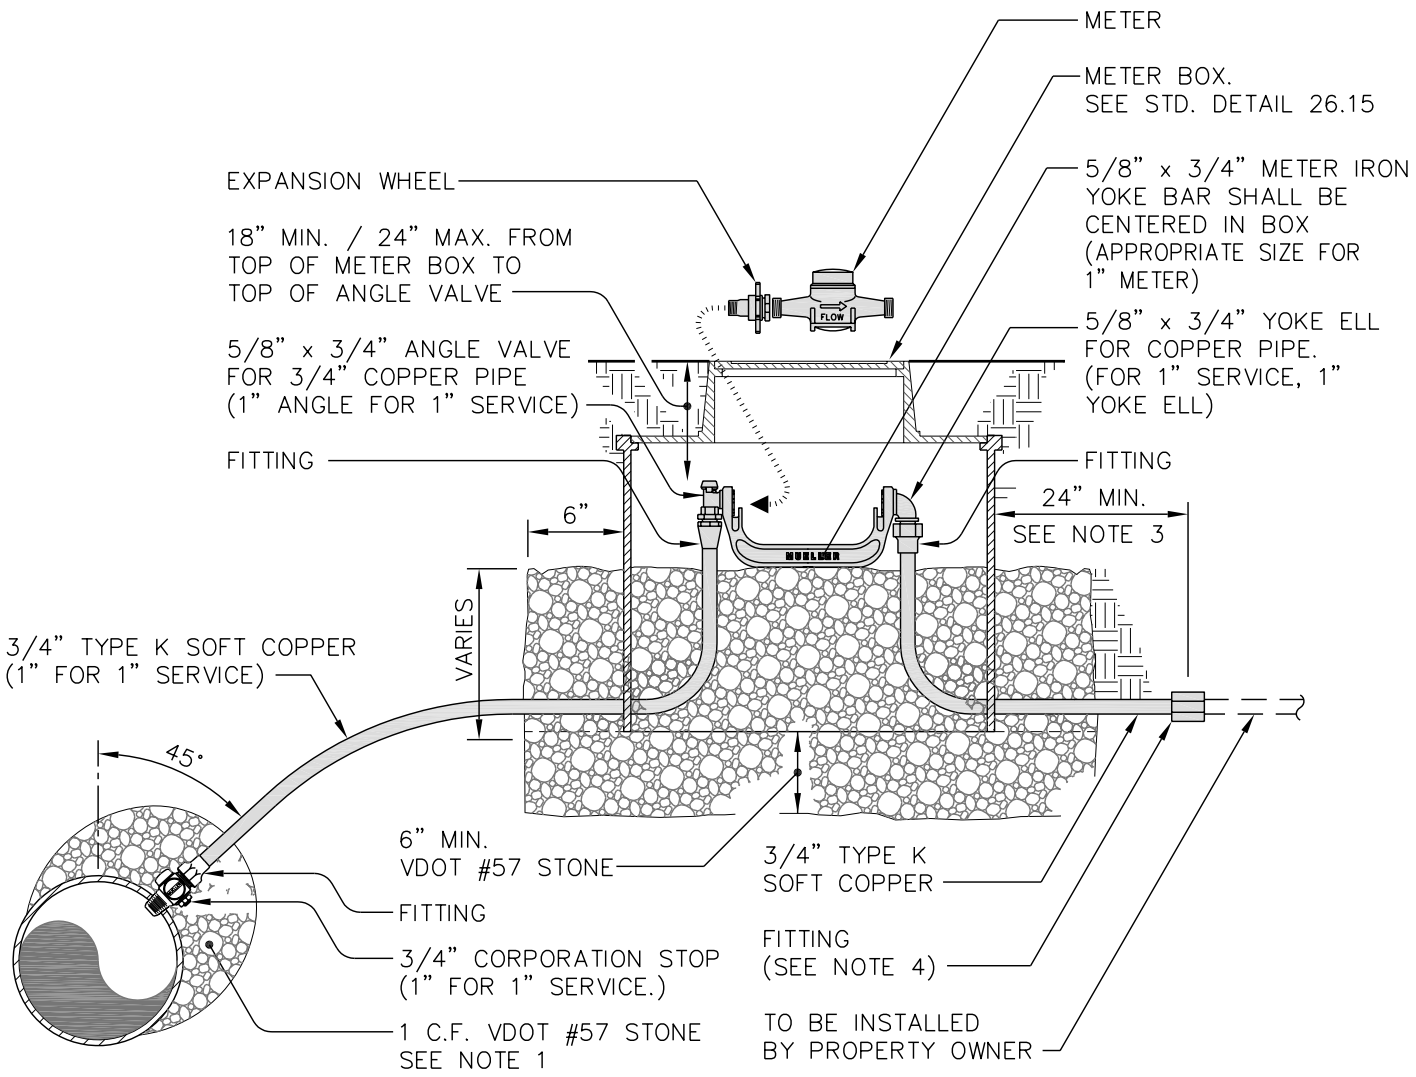

NOTES:

1. FULLY ENCOMPASS CORPORATION STOP WITH STONE.
2. METER BOX TO BE LOCATED ON THE RIGHT-OF-WAY SIDE OF PROPERTY LINE.
3. WHEN METER BOX IS SET IN SIDEWALK, PIGTAIL TO EXTEND 2 FEET BEYOND EDGE OF SIDEWALK.
4. FITTING TO BE USED WHEN CONNECTING TO EXISTING SERVICE, OTHERWISE CRIMP END OF SERVICE LINE.
5. METER & EXPANSION WHEEL TO BE FURNISHED & INSTALLED BY CITY.
6. FITTINGS CAN BE EITHER FLARED OR COMPRESSION.
7. THIS DETAIL IS FOR EXISTING SERVICE REPLACEMENT PROJECTS ONLY.

THE CITY OF LYNCHBURG

3/4 INCH WATER SERVICE (1 INCH WATER SERVICE SIMILAR) (EXISTING CONNECTIONS ONLY)	SCALE: NOT TO SCALE	DETAIL # 26.12A
USE WITH THE CITY OF LYNCHBURG STANDARD SPECIFICATIONS ONLY	REVISION DATE: 11-06-2006	SHEET #: 1 OF 1