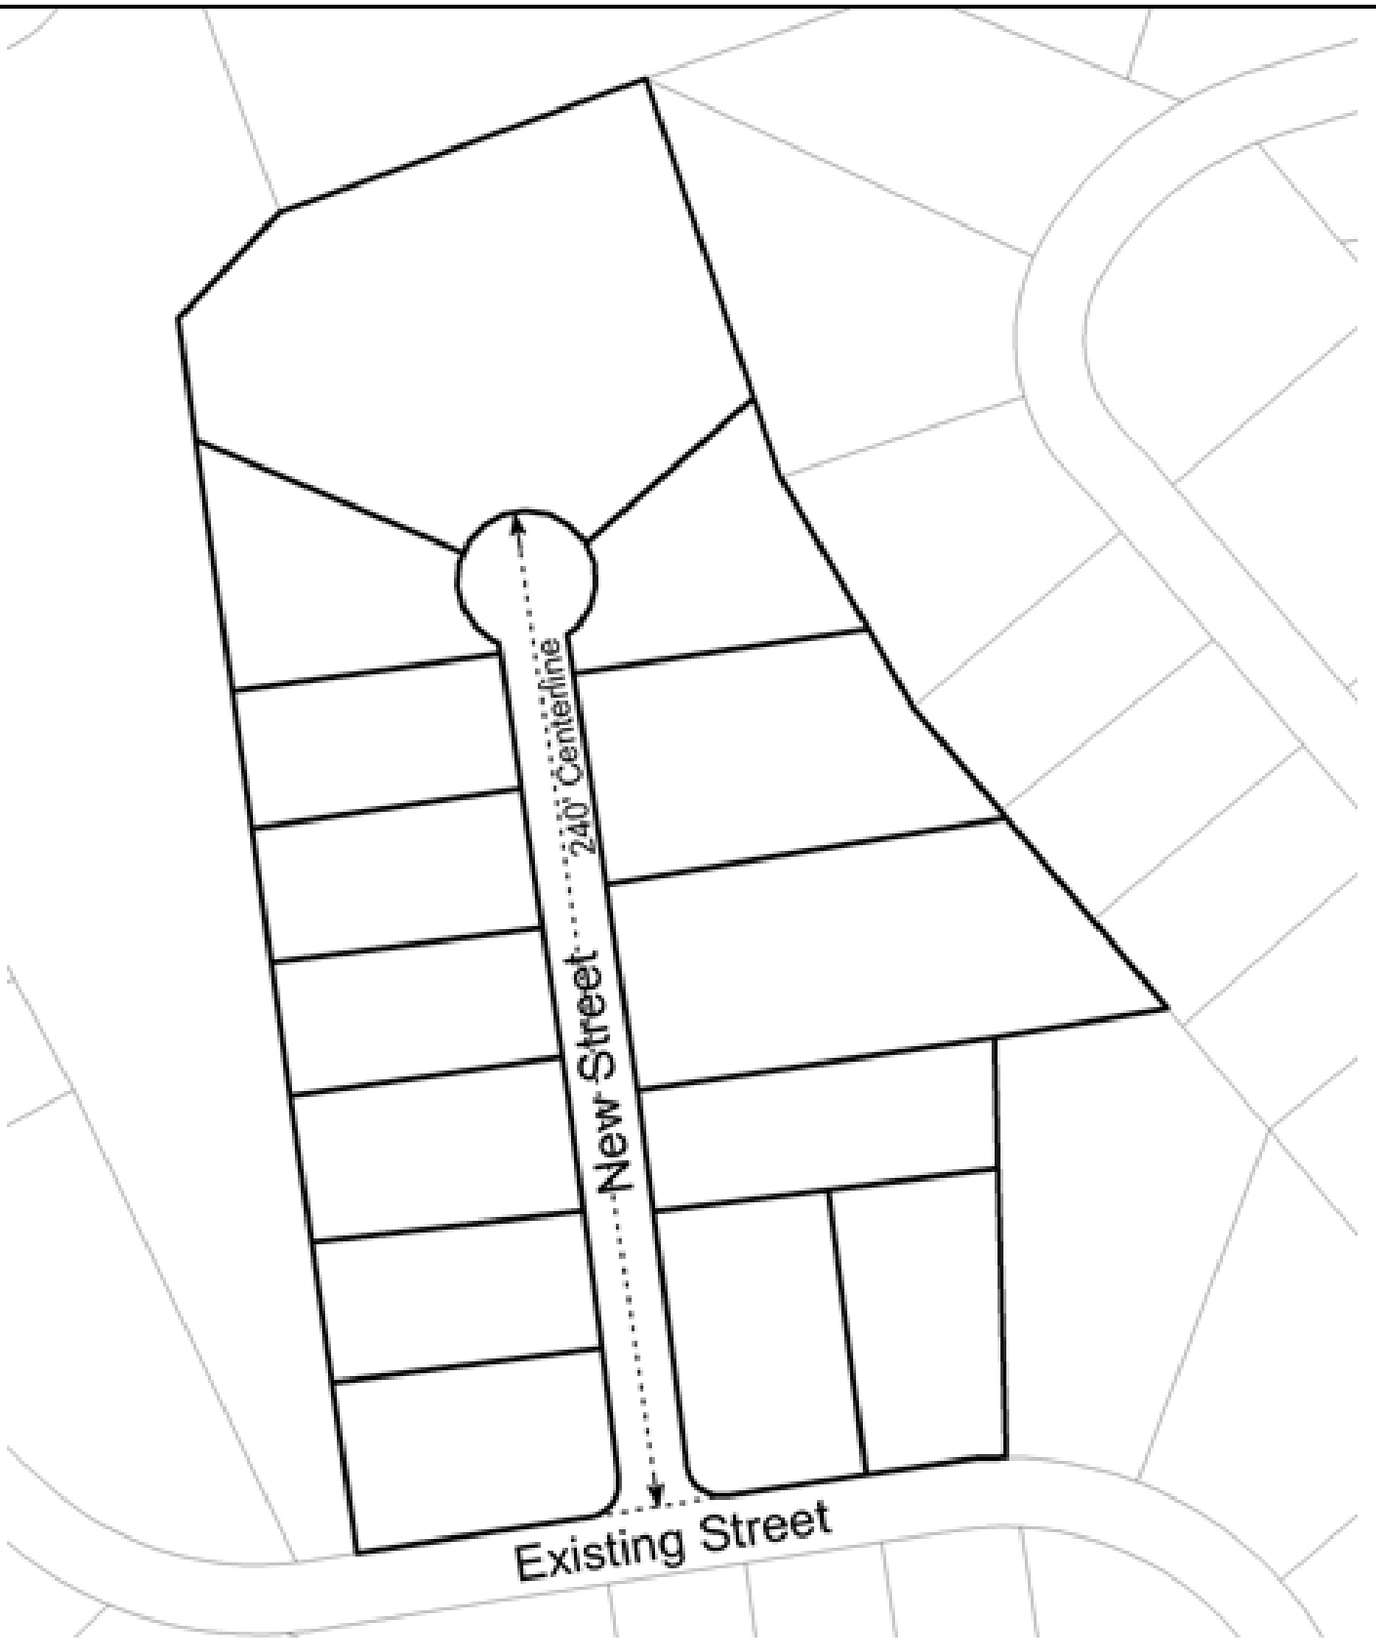

(240’ / 40) x 2 = 12 Shade Trees
(240’ / 30) x 2 = 16 Ornamental Trees

Calculation of Street Trees for New Residential Subdivisions