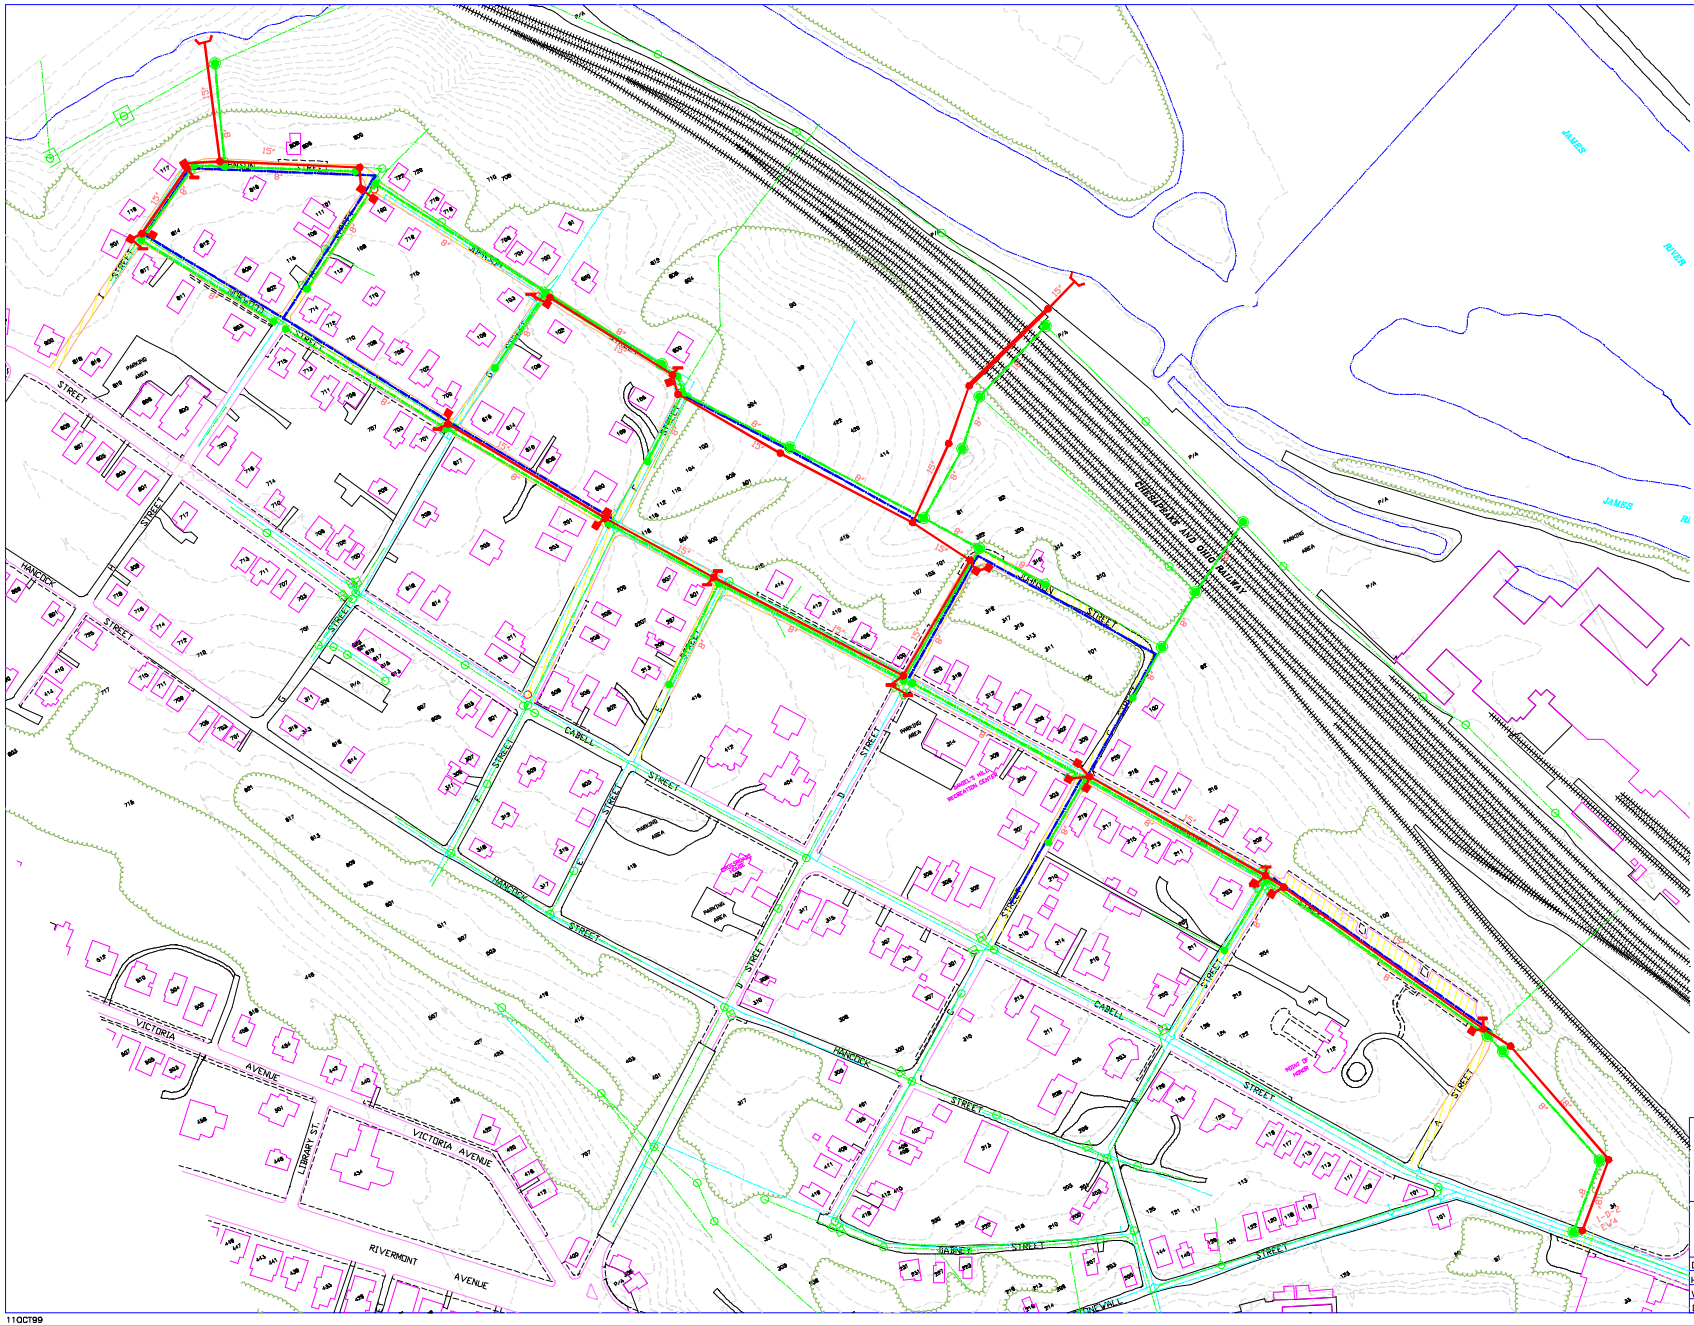


## LEGEND

- PROPOSED STORM INLET
- PROPOSED MANHOLE
- MANHOLE TO BE REPLACED
- MANHOLE TO BE REHABILITATED
- PROPOSED STORM SEWER
- EXISTING SANITARY SEWER
- PROPOSED SANITARY SEWER TO BE REPLACED
- PROPOSED SANITARY SEWER TO BE LINED
- EXISTING WATER LINE
- PROPOSED WATER LINE
- EXISTING SIDEWALK
- EXISTING CURB AND GUTTER
- PROPOSED CURB AND GUTTER
- PROPOSED STREETS TO BE PAVED
- PROPOSED STORM WATER DETENTION POND

PROPOSED WATER LINES SHALL BE 8" UNLESS OTHERWISE INDICATED

SCALE: 1" = 100'

100' 0 100'

N

# CSO SEPARATION AREA 1-B-5.1

BLOCK 5762

THE CITY OF LYNCHBURG, VIRGINIA
DEPT. OF PUBLIC WORKS
ENGINEERING

| | | |
|---|---|---|
| DESIGNED BY: DWK | DRAWN BY: KDC | CHECKED BY: EJTP |
| HORIZONTAL SCALE: 1" = 100' | PROJECT NO: | |
| VERTICAL SCALE: N/A | W & W NO.: 99054.02 | |
| DATE: 10/11/99 | SHEET 1 OF 1 | |

11OCT99

1-B-5.1.DWG