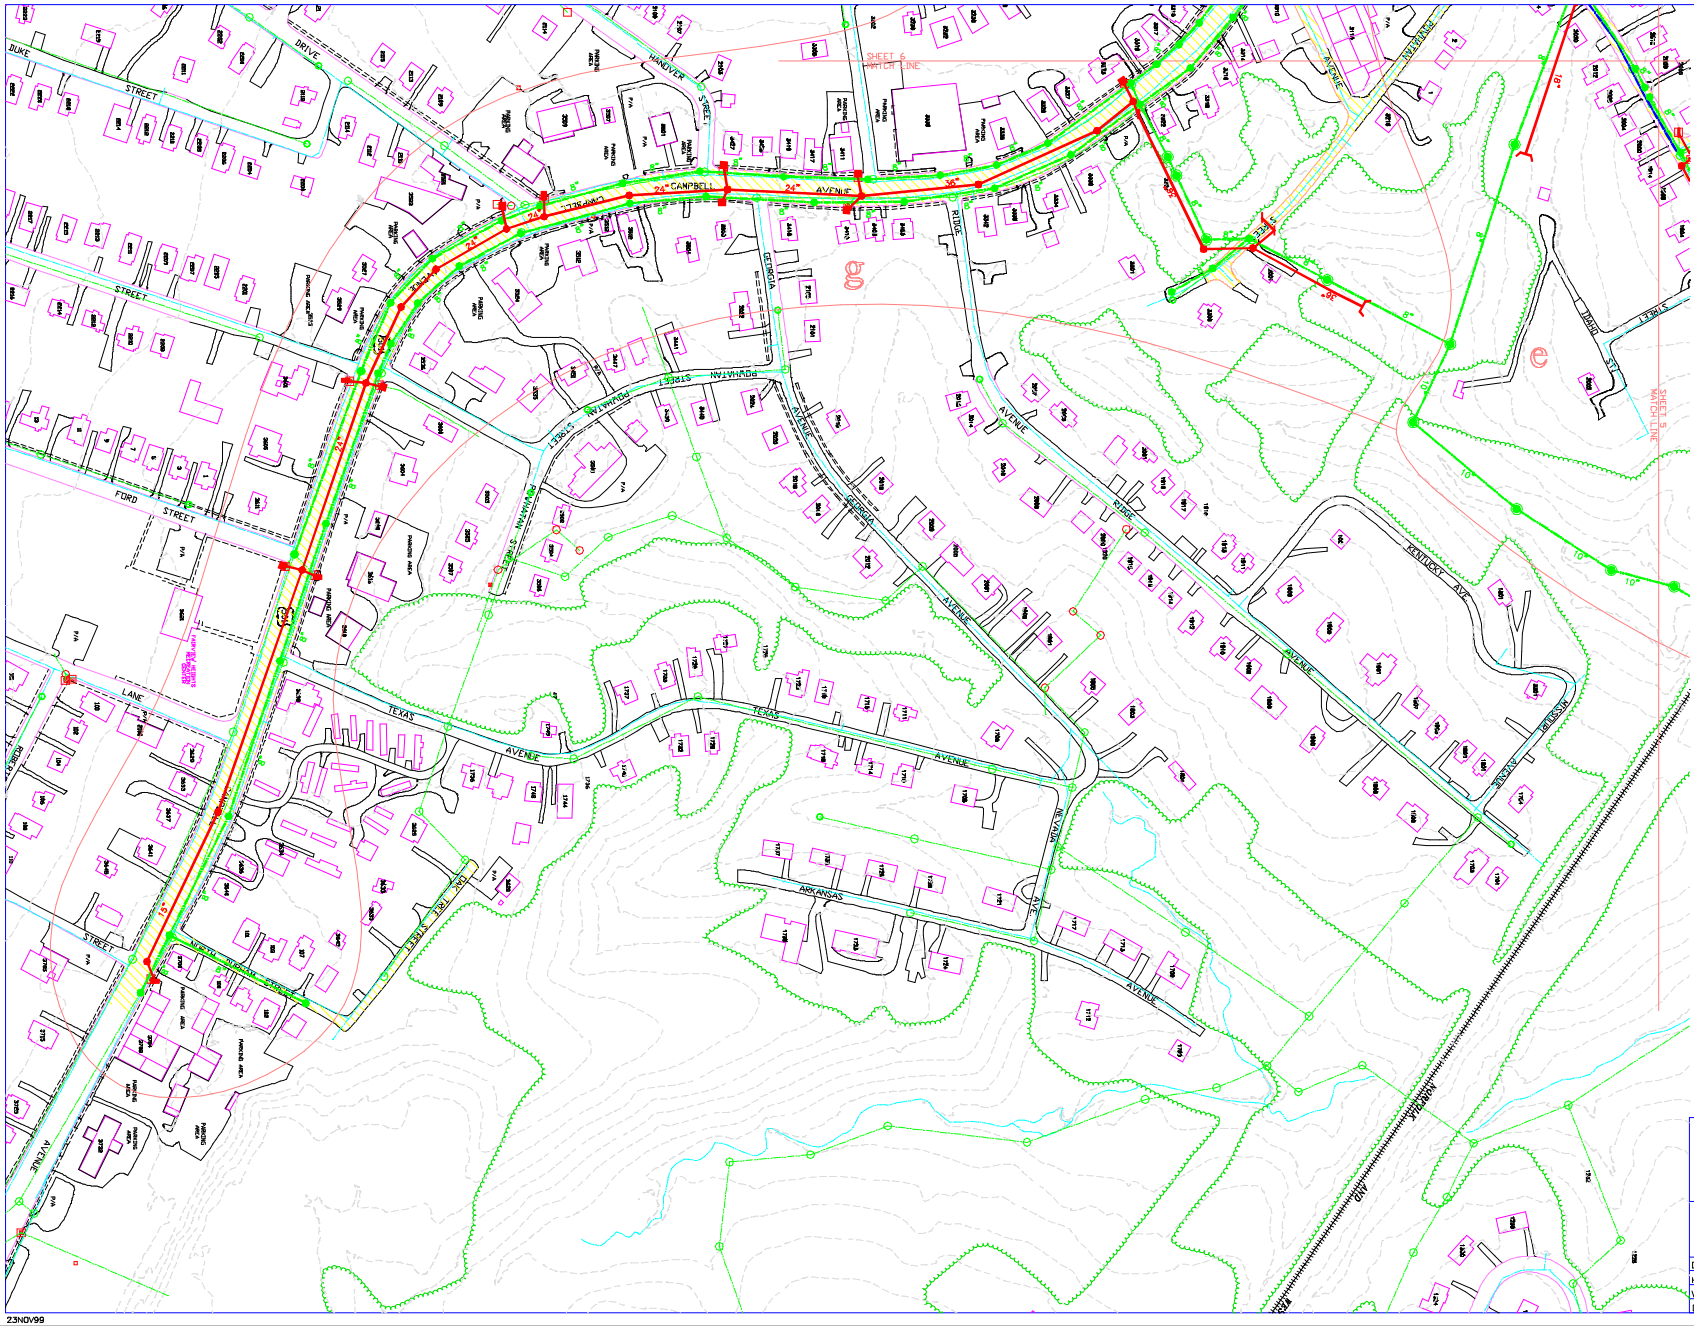

CSO SEPARATION AREA 1-C

BLOCKS 5660, 5760, 5759 & 5860

THE CITY OF LYNCHBURG, VIRGINIA
DEPT. OF PUBLIC WORKS
ENGINEERING

DESIGNED BY: EJTP	DRAWN BY: KDC	CHECKED BY: DGR
HORIZONTAL SCALE: 1" = 100'	PROJECT NO:	
VERTICAL SCALE: N/A	W & W NO.: 99054.02	
DATE: 11/23/99	SHEET 7 OF 7	

23NOV99

1-C-7.DWG