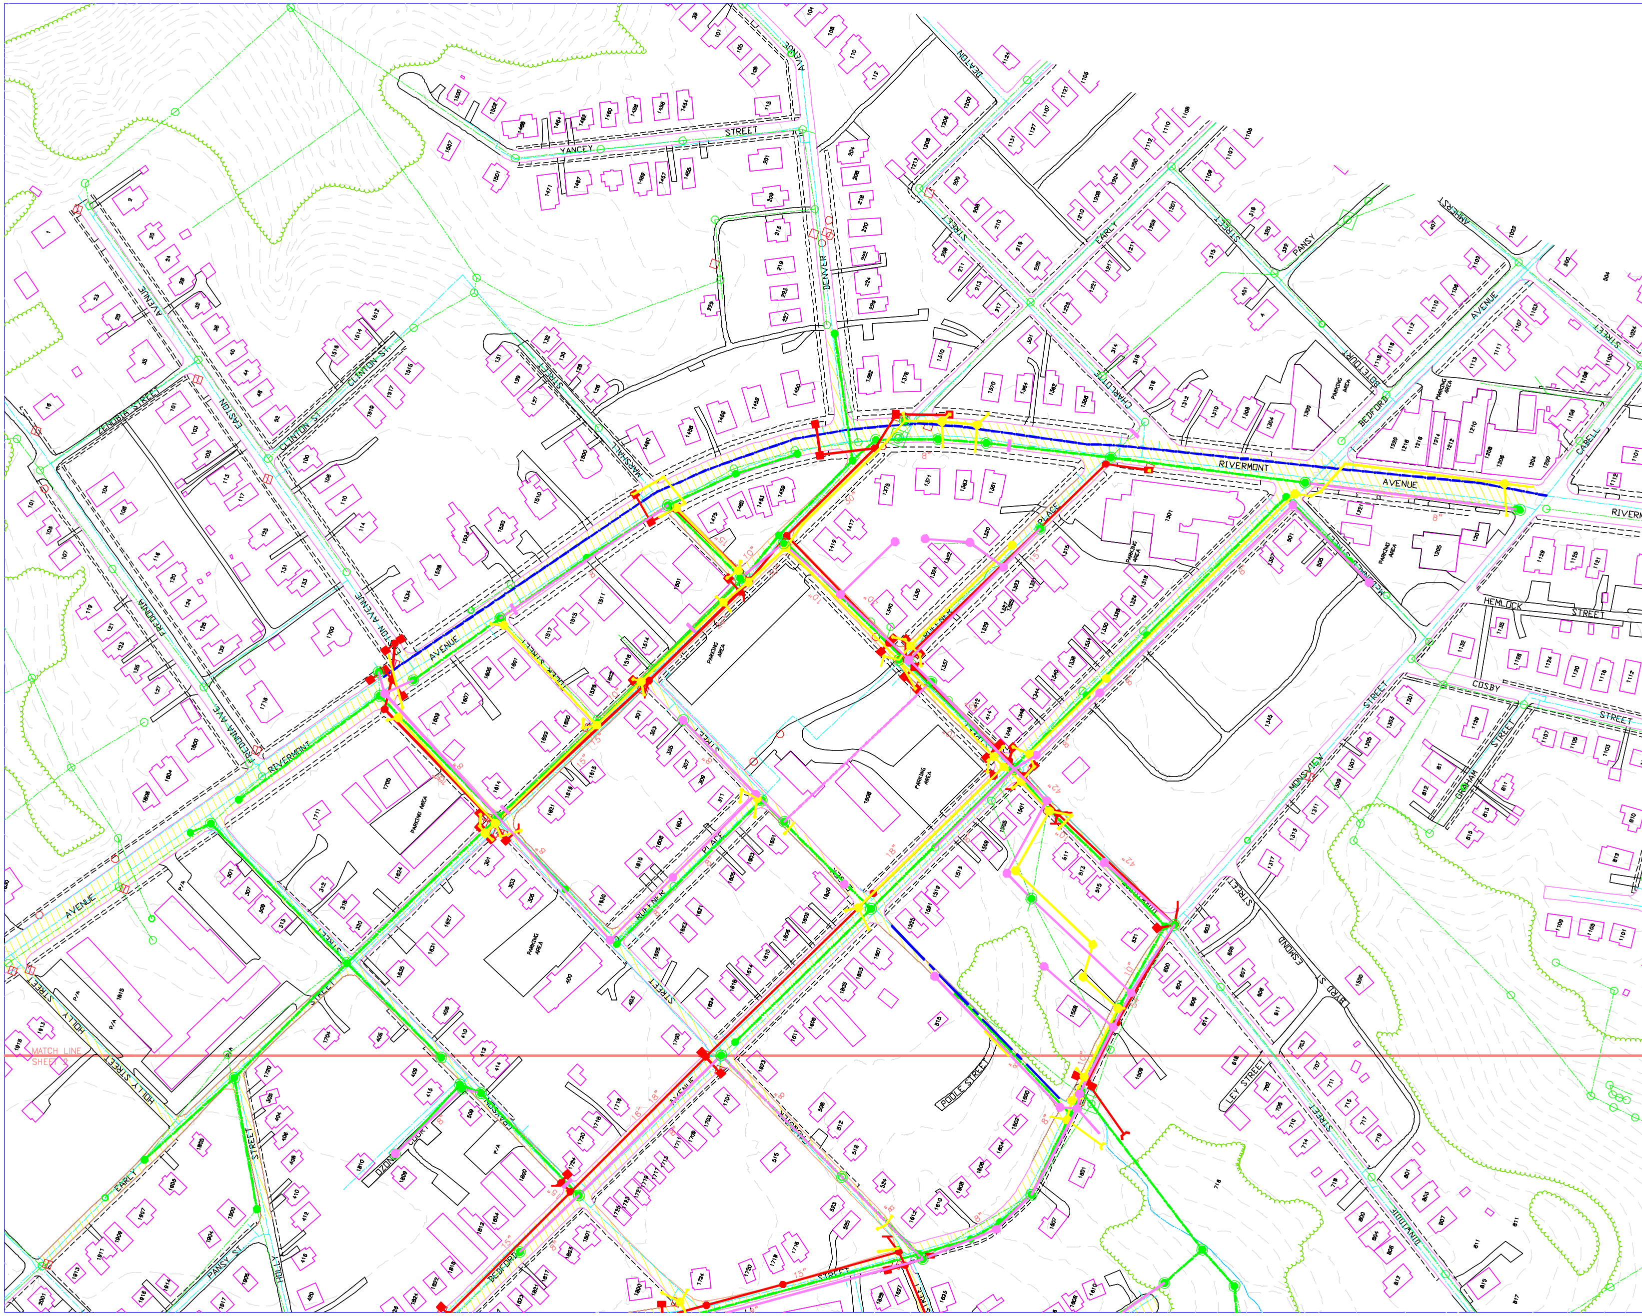

LEGEND

PROPOSED STORM INLET	
PROPOSED MANHOLE	
MANHOLE TO BE REPLACED	
MANHOLE TO BE REHABILITATED	
PROPOSED STORM SEWER	
EXISTING SANITARY SEWER	
PROPOSED SANITARY SEWER TO BE REPLACED	
PROPOSED SANITARY SEWER TO BE LINED	
EXISTING WATER LINE	
PROPOSED WATER LINE	
EXISTING SIDEWALK	
EXISTING CURB AND GUTTER	
PROPOSED CURB AND GUTTER	
PROPOSED STREETS TO BE PAVED	
PROPOSED STORM WATER DETENTION POND	

PROPOSED WATER LINES SHALL BE 8" UNLESS OTHERWISE INDICATED

BOSTON AVENUE, CLEVELAND AVENUE, DINWIDDIE STREET, EARLY STREET, ESSEX STREET, FAUQUIER STREET, GRAYSON STREET AND TOLER STREET SHALL BE WIDENED TO 20 FEET OF PAVEMENT

SCALE: 1" = 100'

100' 0 100'

CSO SEPARATION 1D3.3

BLOCK 5662 & 5663

THE CITY OF LYNCHBURG, VIRGINIA
DEPT. OF PUBLIC WORKS
ENGINEERING

DESIGNED BY: EJTP	DRAWN BY: KDC	CHECKED BY: DGR
HORIZONTAL SCALE: 1" = 100'	PROJECT NO:	
VERTICAL SCALE: N/A	W & W NO.: 99054.02	
DATE: 9/27/99	SHEET 1 OF 2	

1D3.3-1.DWG

27SEP99