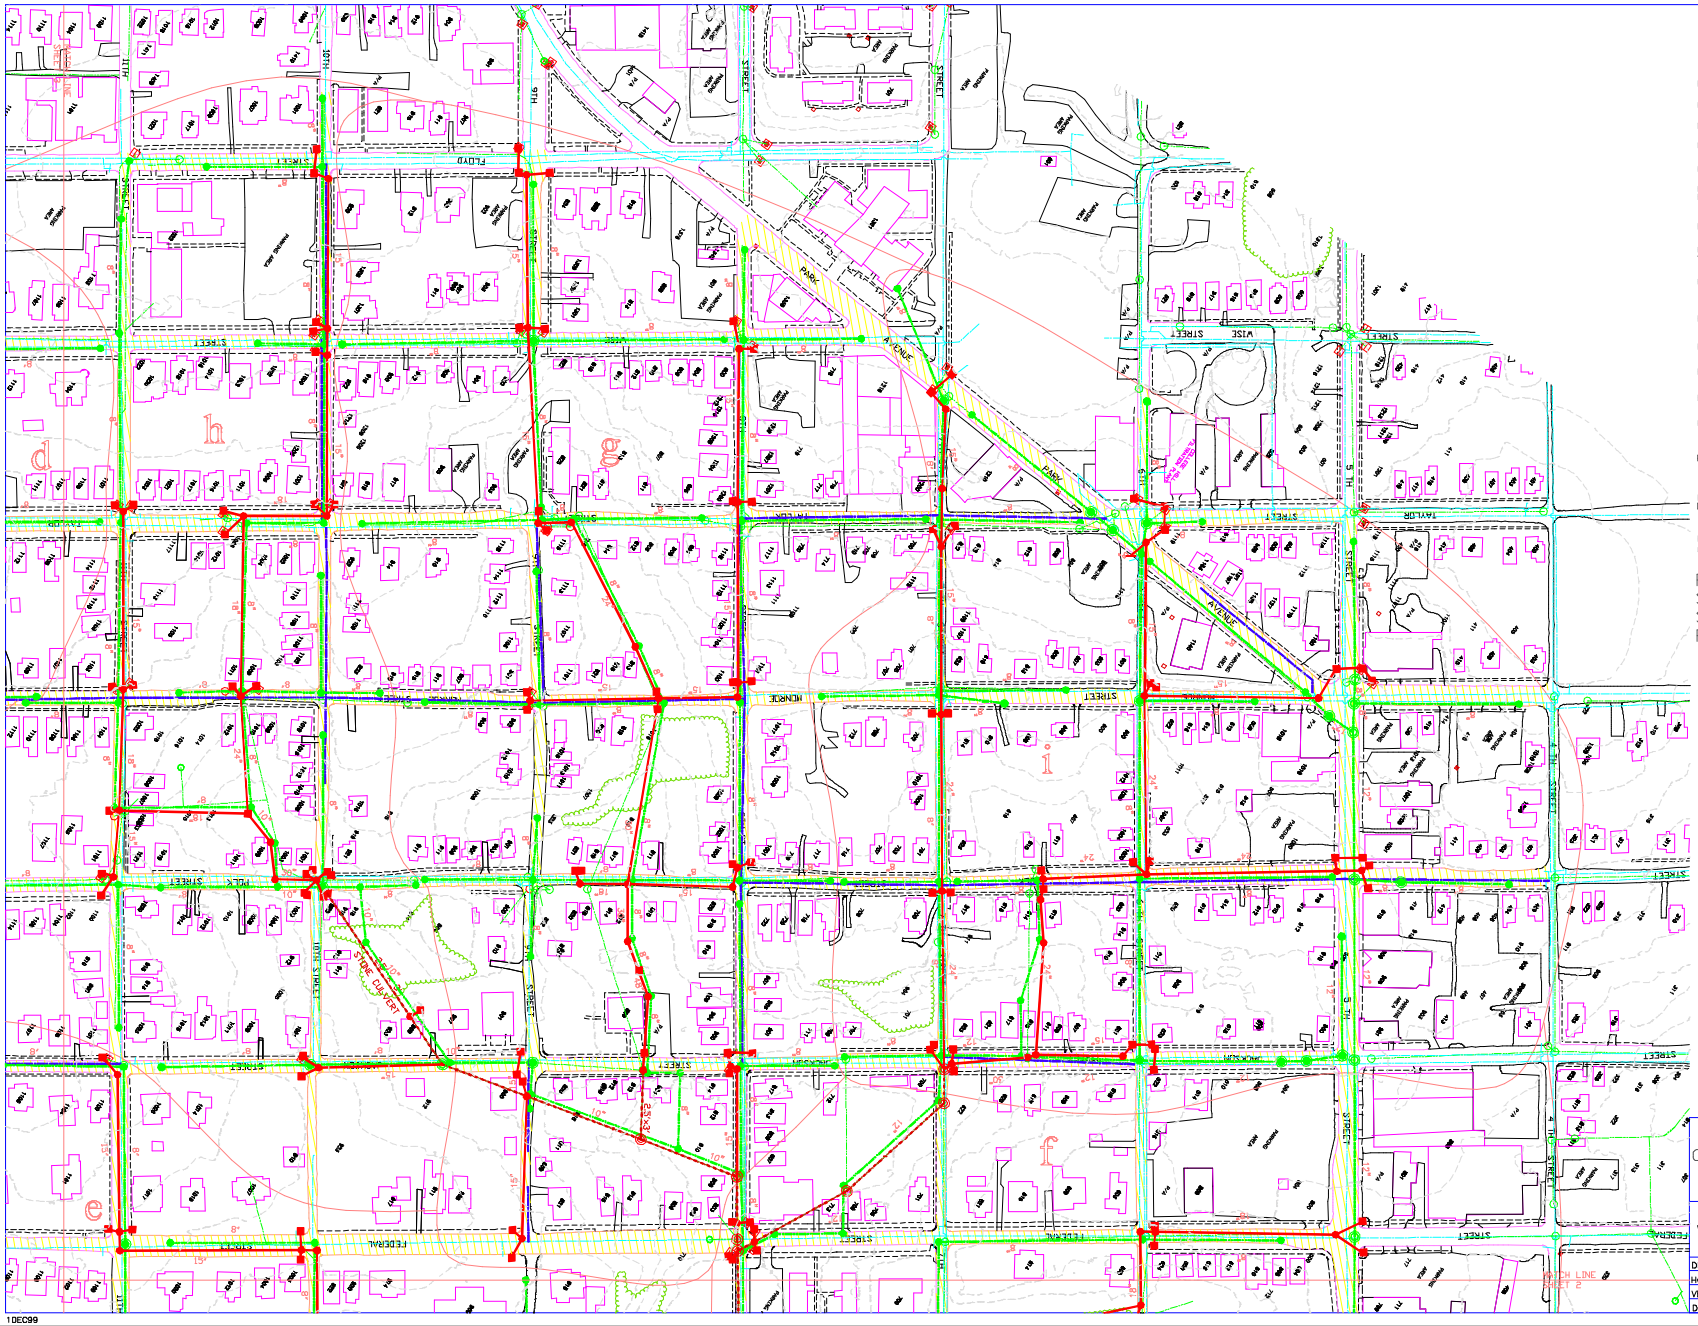


## LEGEND

- PROPOSED STORM INLET
- PROPOSED MANHOLE
- MANHOLE TO BE REPLACED
- MANHOLE TO BE REHABILITATED
- PROPOSED STORM SEWER
- EXISTING CULVERT TO BE REHABILITATED
- EXISTING SANITARY SEWER
- PROPOSED SANITARY SEWER TO BE REPLACED
- PROPOSED SANITARY SEWER TO BE LINED
- EXISTING WATER LINE
- PROPOSED WATER LINE
- EXISTING SIDEWALK
- EXISTING CURB AND GUTTER
- PROPOSED CURB AND GUTTER
- PROPOSED STREETS TO BE PAVED
- PROPOSED STORM WATER DETENTION POND

PROPOSED WATER LINES SHALL BE 8" UNLESS OTHERWISE INDICATED

FEDERAL STREET, MONROE STREET AND POLK STREET SHALL BE WIDENED TO 20 FEET OF PAVEMENT

SCALE: 1" = 100'

100' 0 100'

# CSO SEPARATION AREA S-1-A-3

BLOCK 5760, 5661, 5761 & 5660

THE CITY OF LYNCHBURG, VIRGINIA
DEPT. OF PUBLIC WORKS
ENGINEERING

| | | |
|---|---|---|
| DESIGNED BY: EJTP | DRAWN BY: KDC | CHECKED BY: DGR |
| HORIZONTAL SCALE: 1" = 100' | PROJECT NO: | |
| VERTICAL SCALE: N/A | W & W NO.: 99054.02 | |
| DATE: 12/1/99 | SHEET 1 OF 4 | |

1DEC99

S-1-A-3.1.DWG