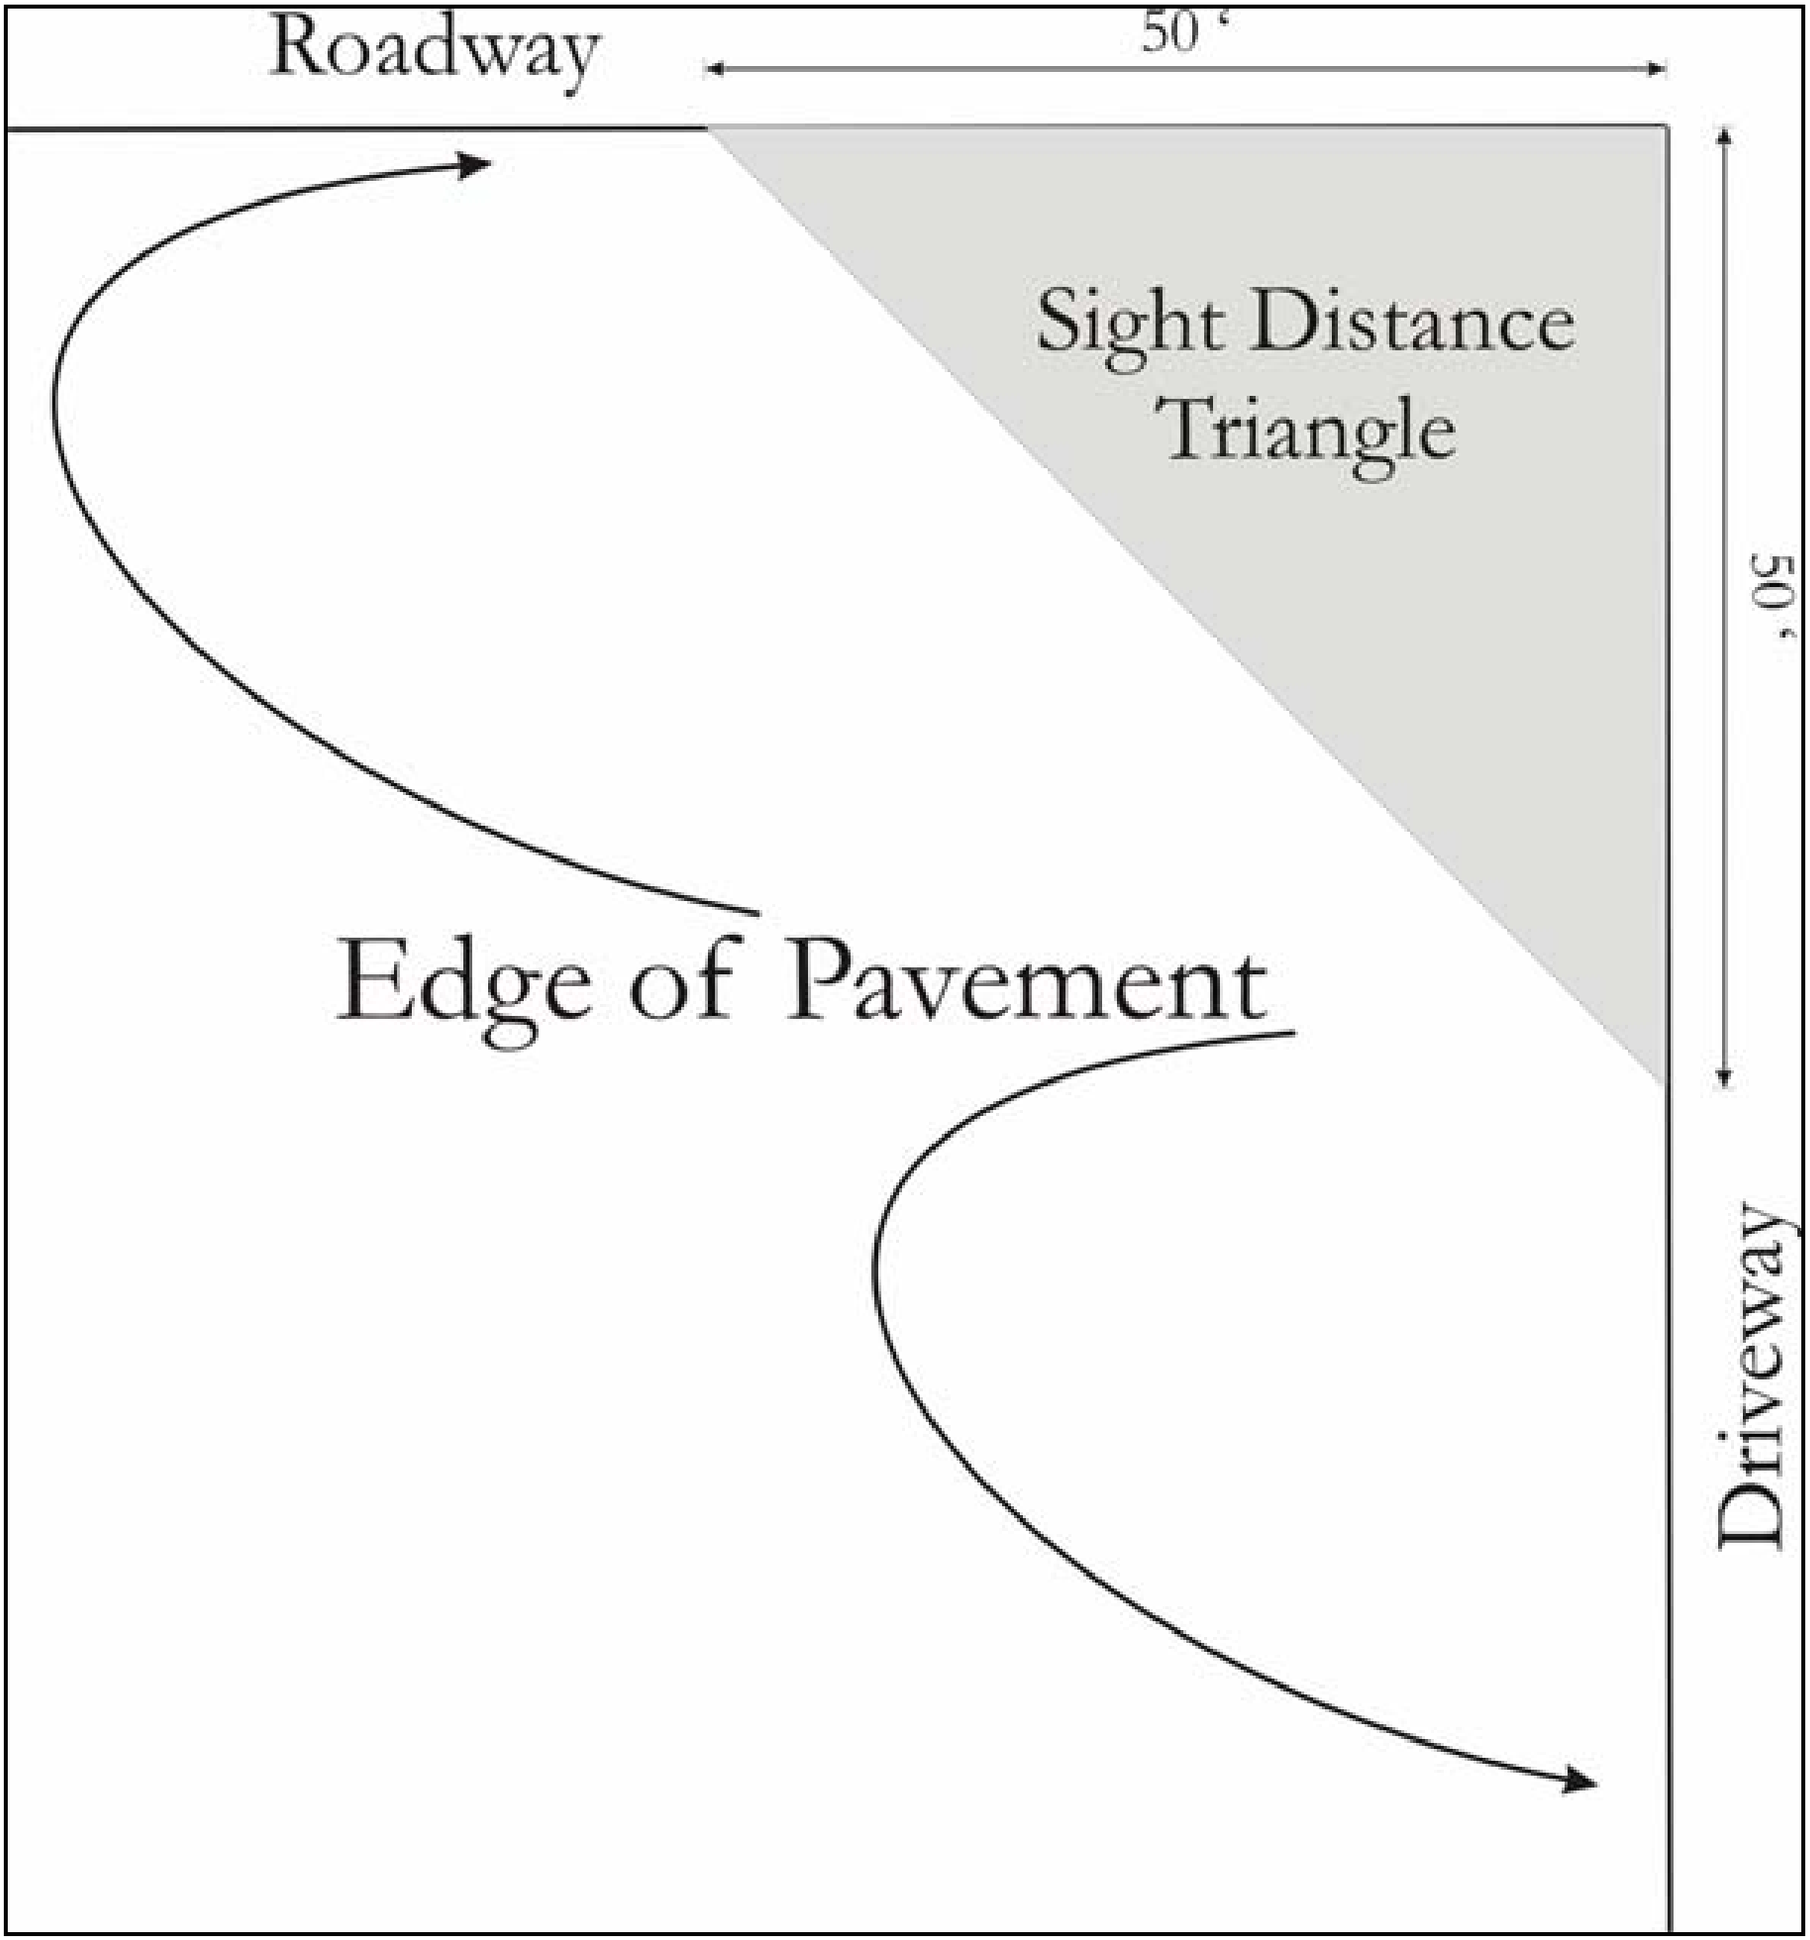
Roadway
50'
Sight Distance
Triangle
50'
Edge of Pavement
Driveway