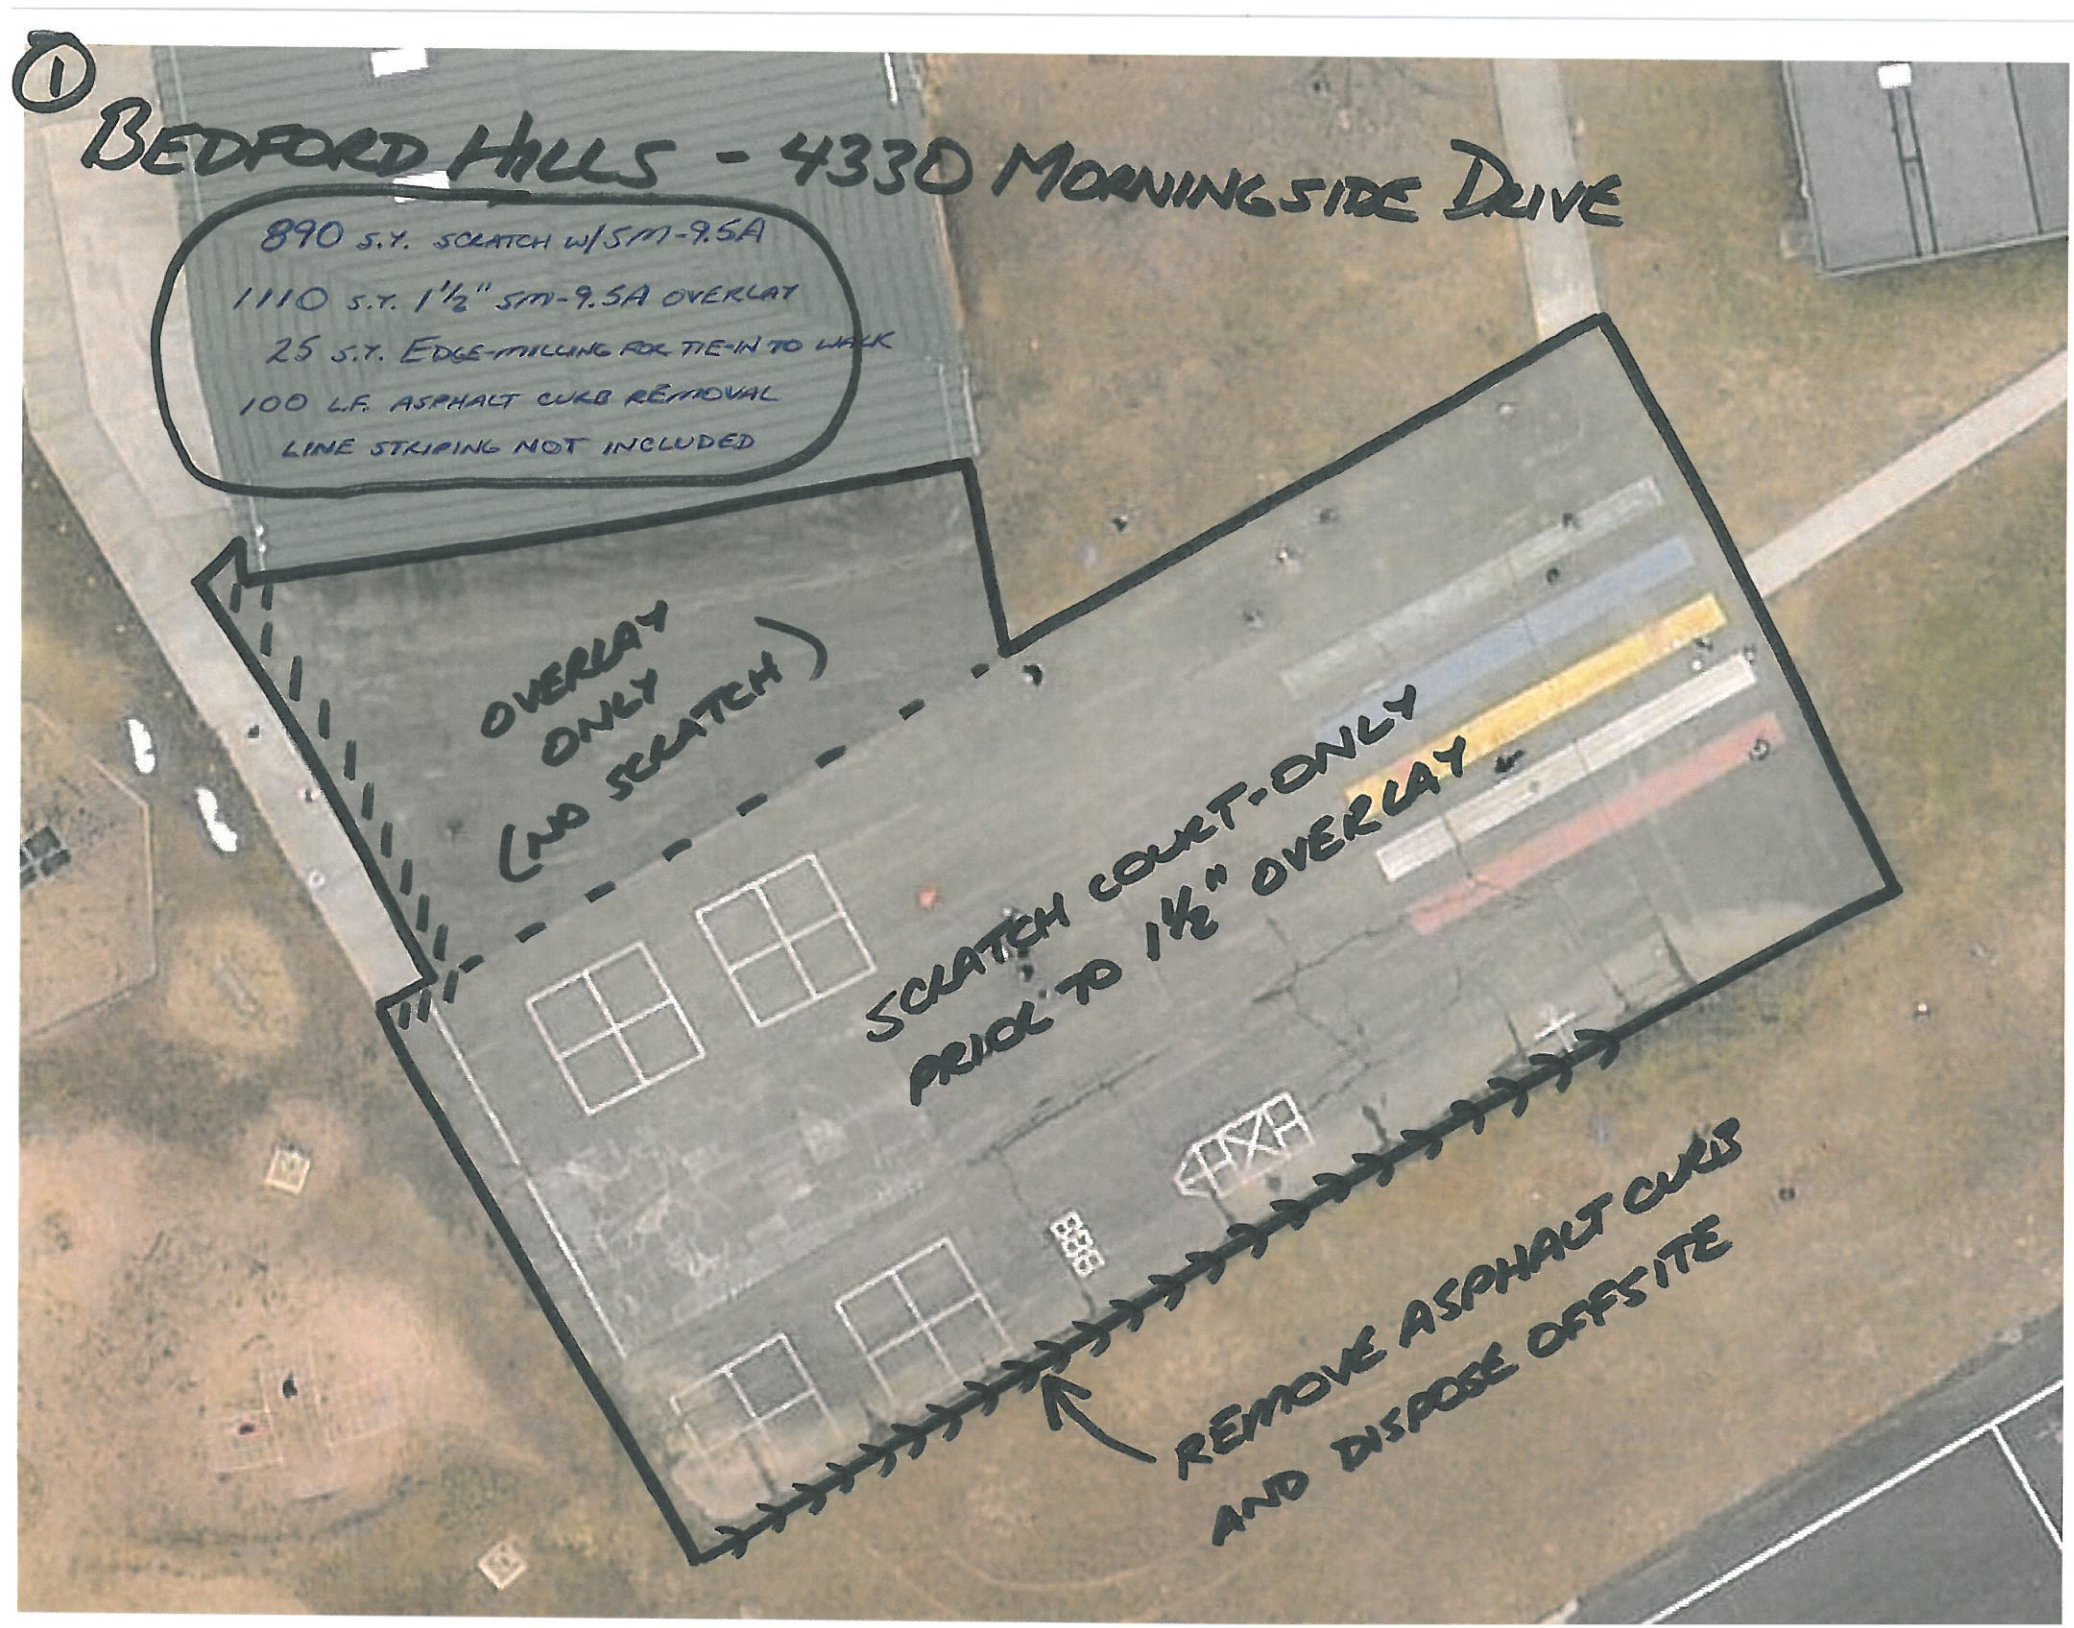
1
BEDFORD HILLS - 4330 MORNINGSIDE DRIVE
890 S.Y. SCRATCH W/SM-9.5A
1110 S.Y. 1½" SM-9.5A OVERLAY
25 S.Y. EDGE-MILLING FOR TIE-IN TO WALK
100 L.F. ASPHALT CURB REMOVAL
LINE STRIPING NOT INCLUDED
OVERLAY ONLY (NO SCRATCH)
SCRATCH COURT-ONLY PRIOR TO 1½" OVERLAY
REMOVE ASPHALT CURB AND DISPOSE OFFSITE

BEDFORD
HILLS
ACCESS

2
TC MILLER
600 MANSFIELD AVE.
A
305 S.Y. 6-8" EXCAVATION
305 S.Y. 6" 21-A
325 S.Y. 2" STM-9.5A
160 L.F. SAW-CUT
LINE STRIPING
16'
70'
15'
10" DOGWOOD
REMOVE 48" STUMP
18'
81'

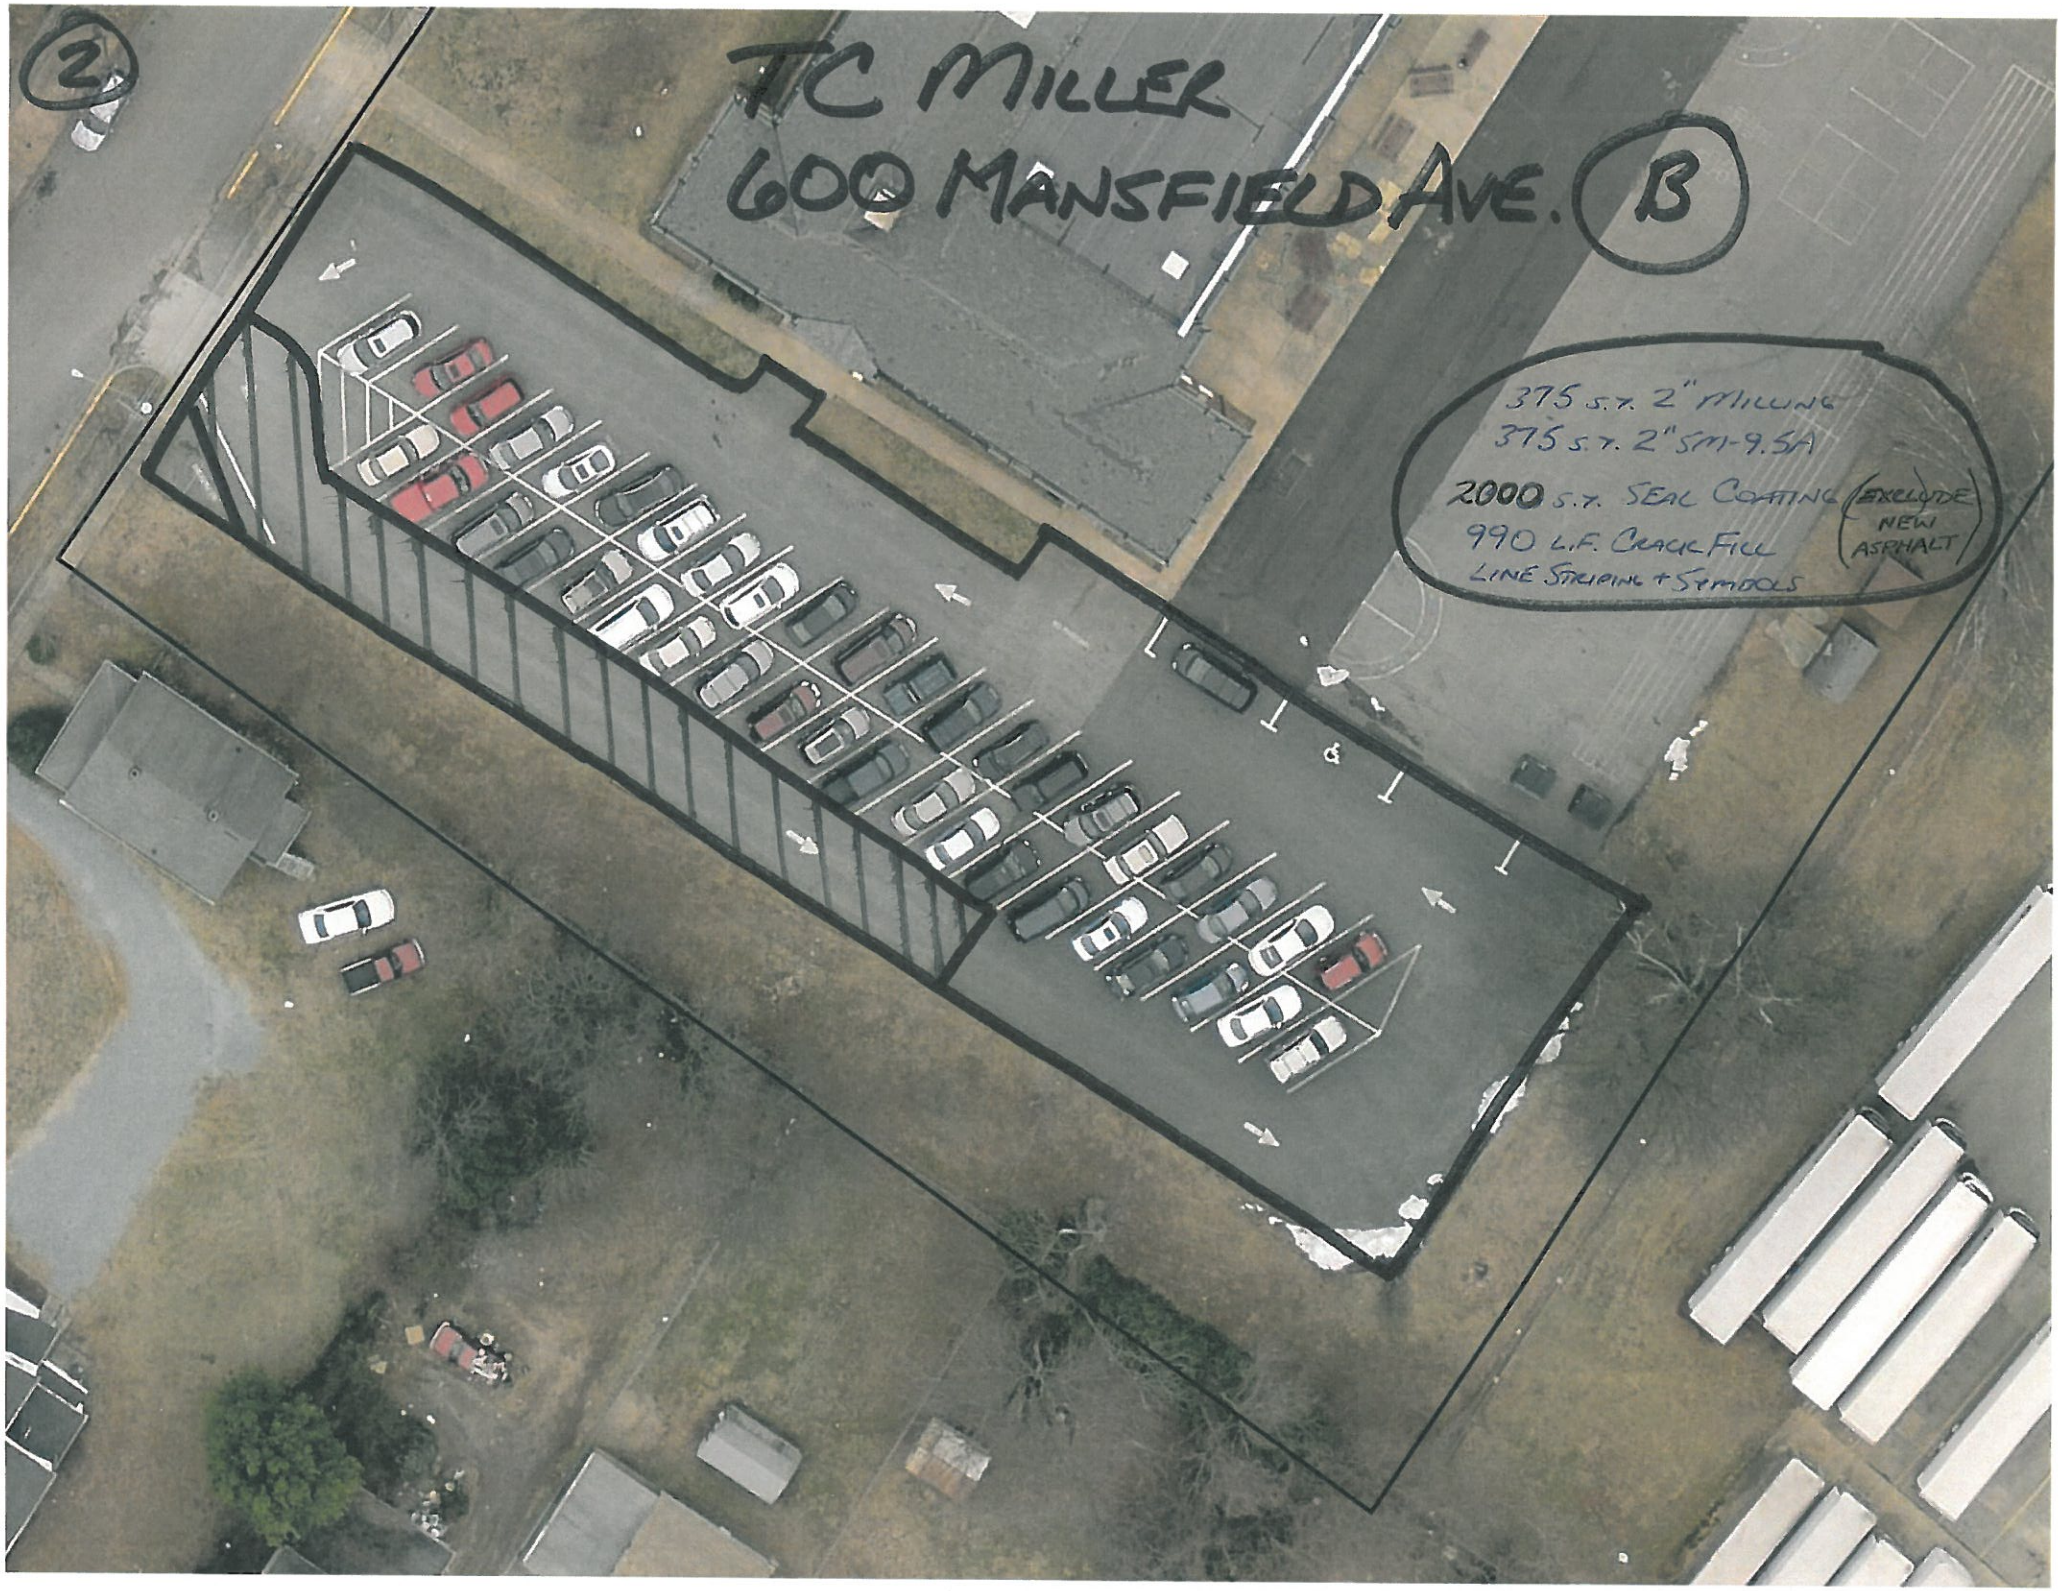
2
TC MILLER
600 MANSFIELD AVE.
B
375 S.Y. 2" MILLING
375 S.Y. 2" SMT-9.5A
2000 S.Y. SEAL COATING
990 L.F. CRACK FILL
LINE STRIPING + SYMBOLS
EXCLUDE NEW ASPHALT

CITY SCHOOLS ADMIN. BLDG
915 COURT STREET
3
1060 S.Y. 1 5/8" SM-9.5A
1010 S.Y. PAVING FABRIC
50 S.Y. 2" MILLING
50 S.Y. 2" SM-9.5A PATCH
LINE STRIPING + SYMBOLS

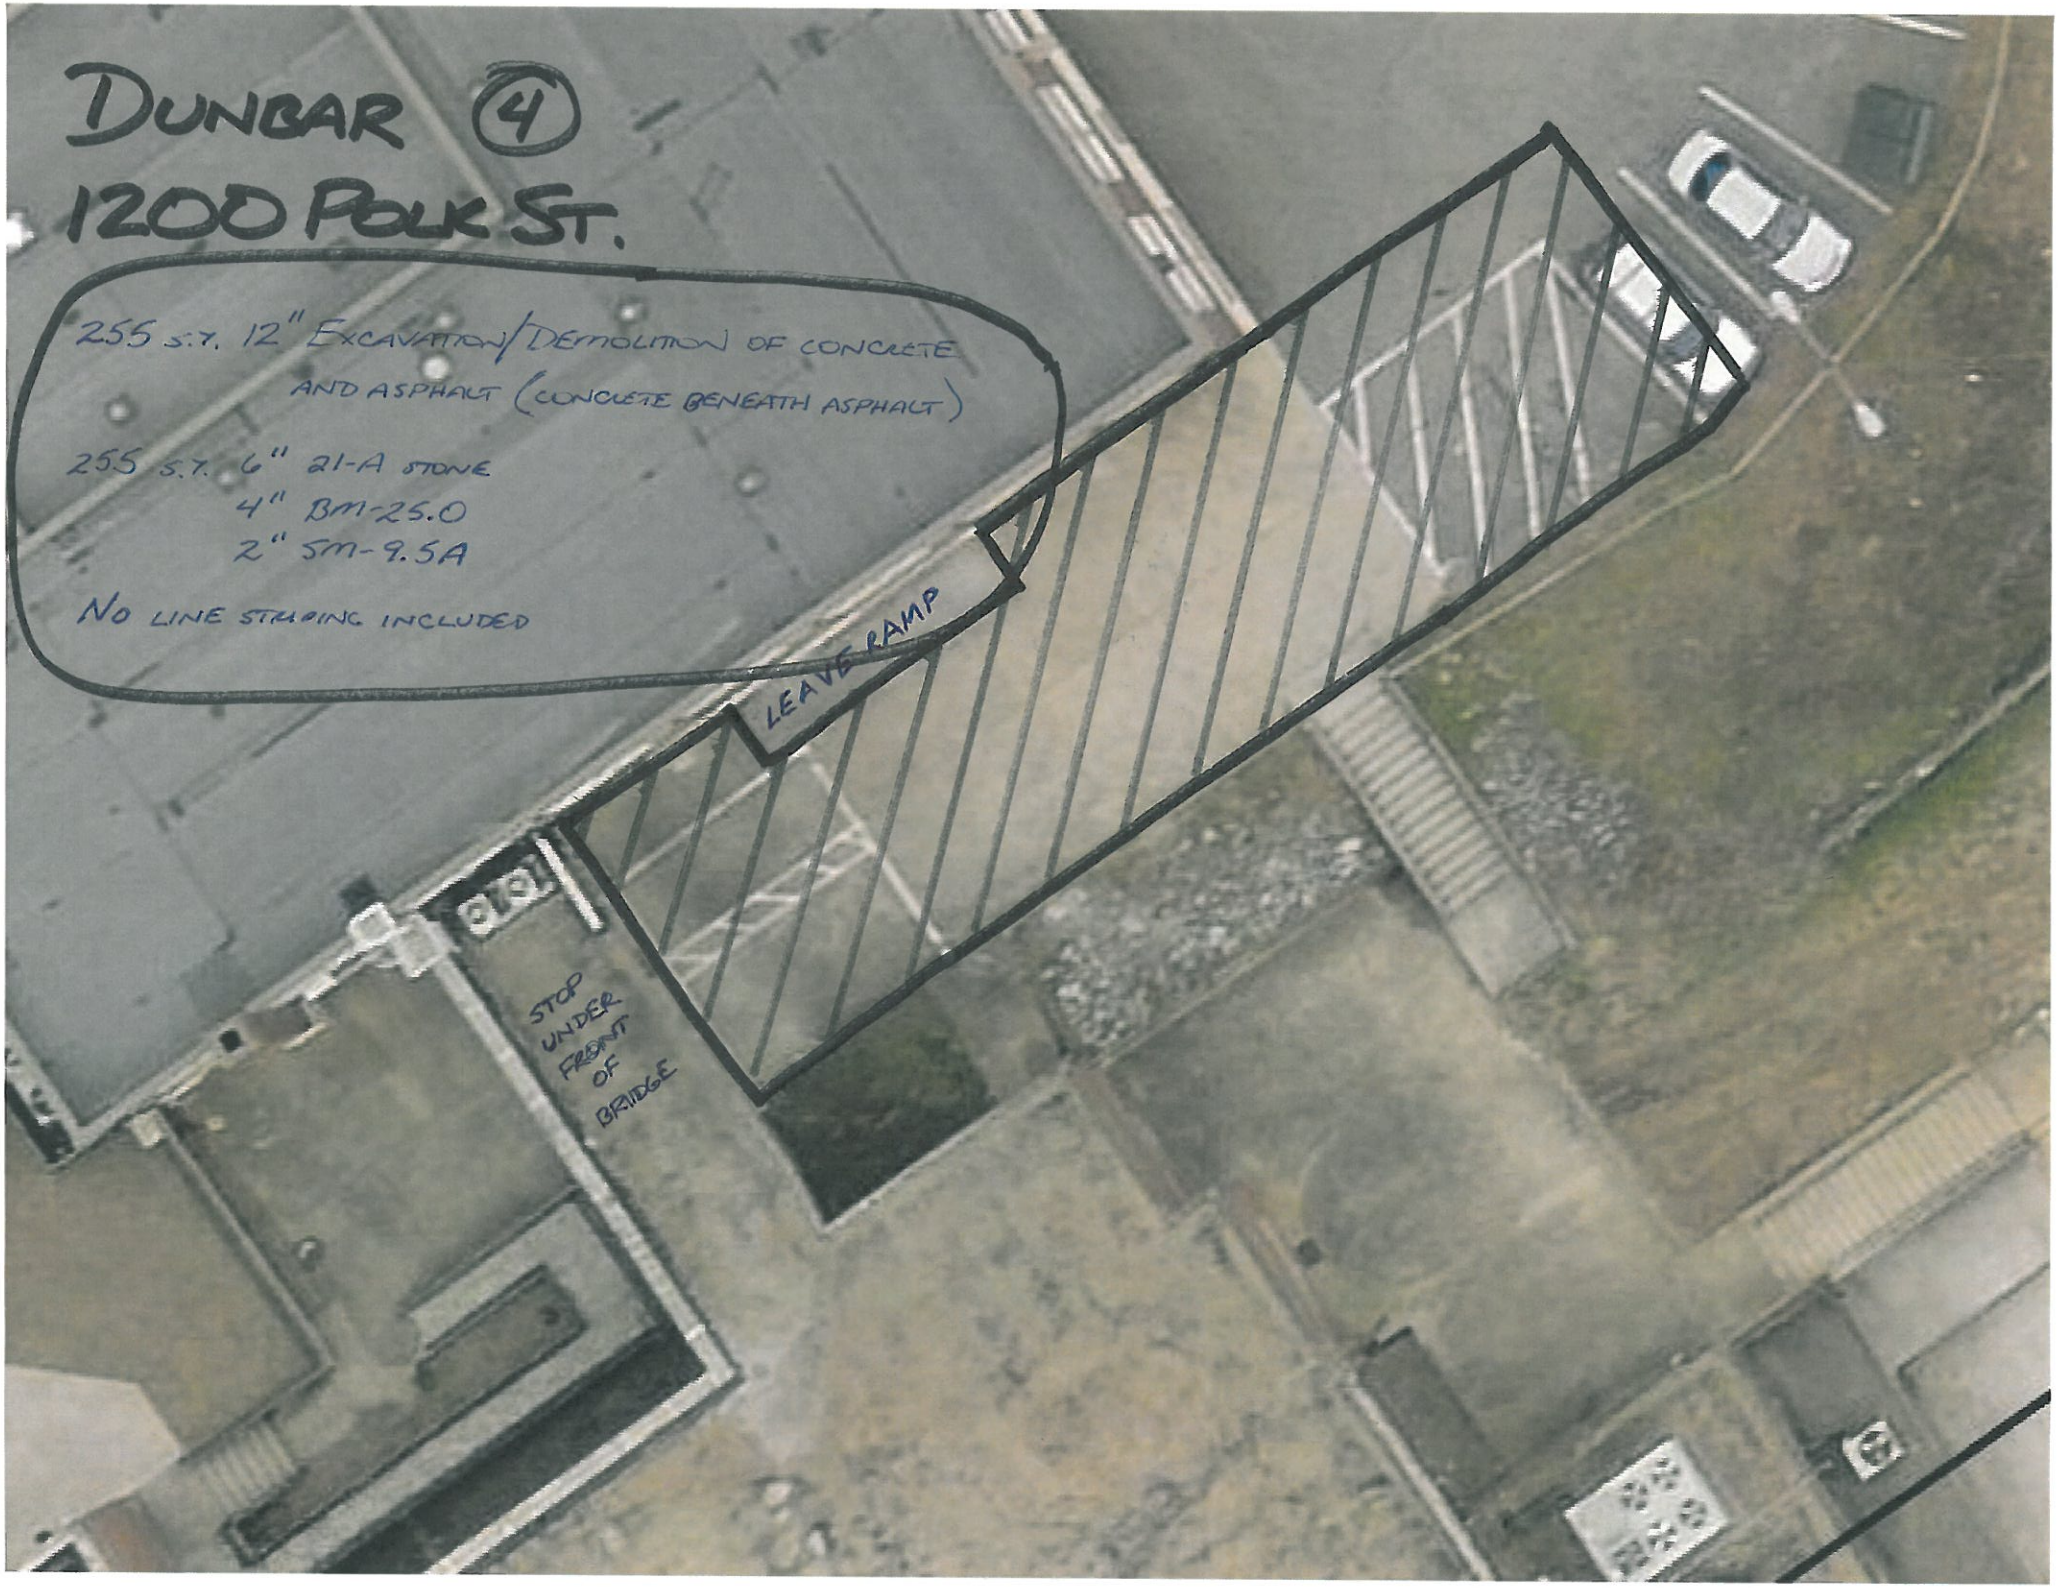
DUNBAR 4
1200 POLK ST.
255 S.Y. 12" EXCAVATION/DEMOLITION OF CONCRETE AND ASPHALT (CONCRETE BENEATH ASPHALT)
255 S.Y. 6" 21-A STONE
4" BM-25.0
2" SM-9.5A
NO LINE STRIPING INCLUDED
LEAVE RAMP
STOP UNDER FRONT OF BRIDGE