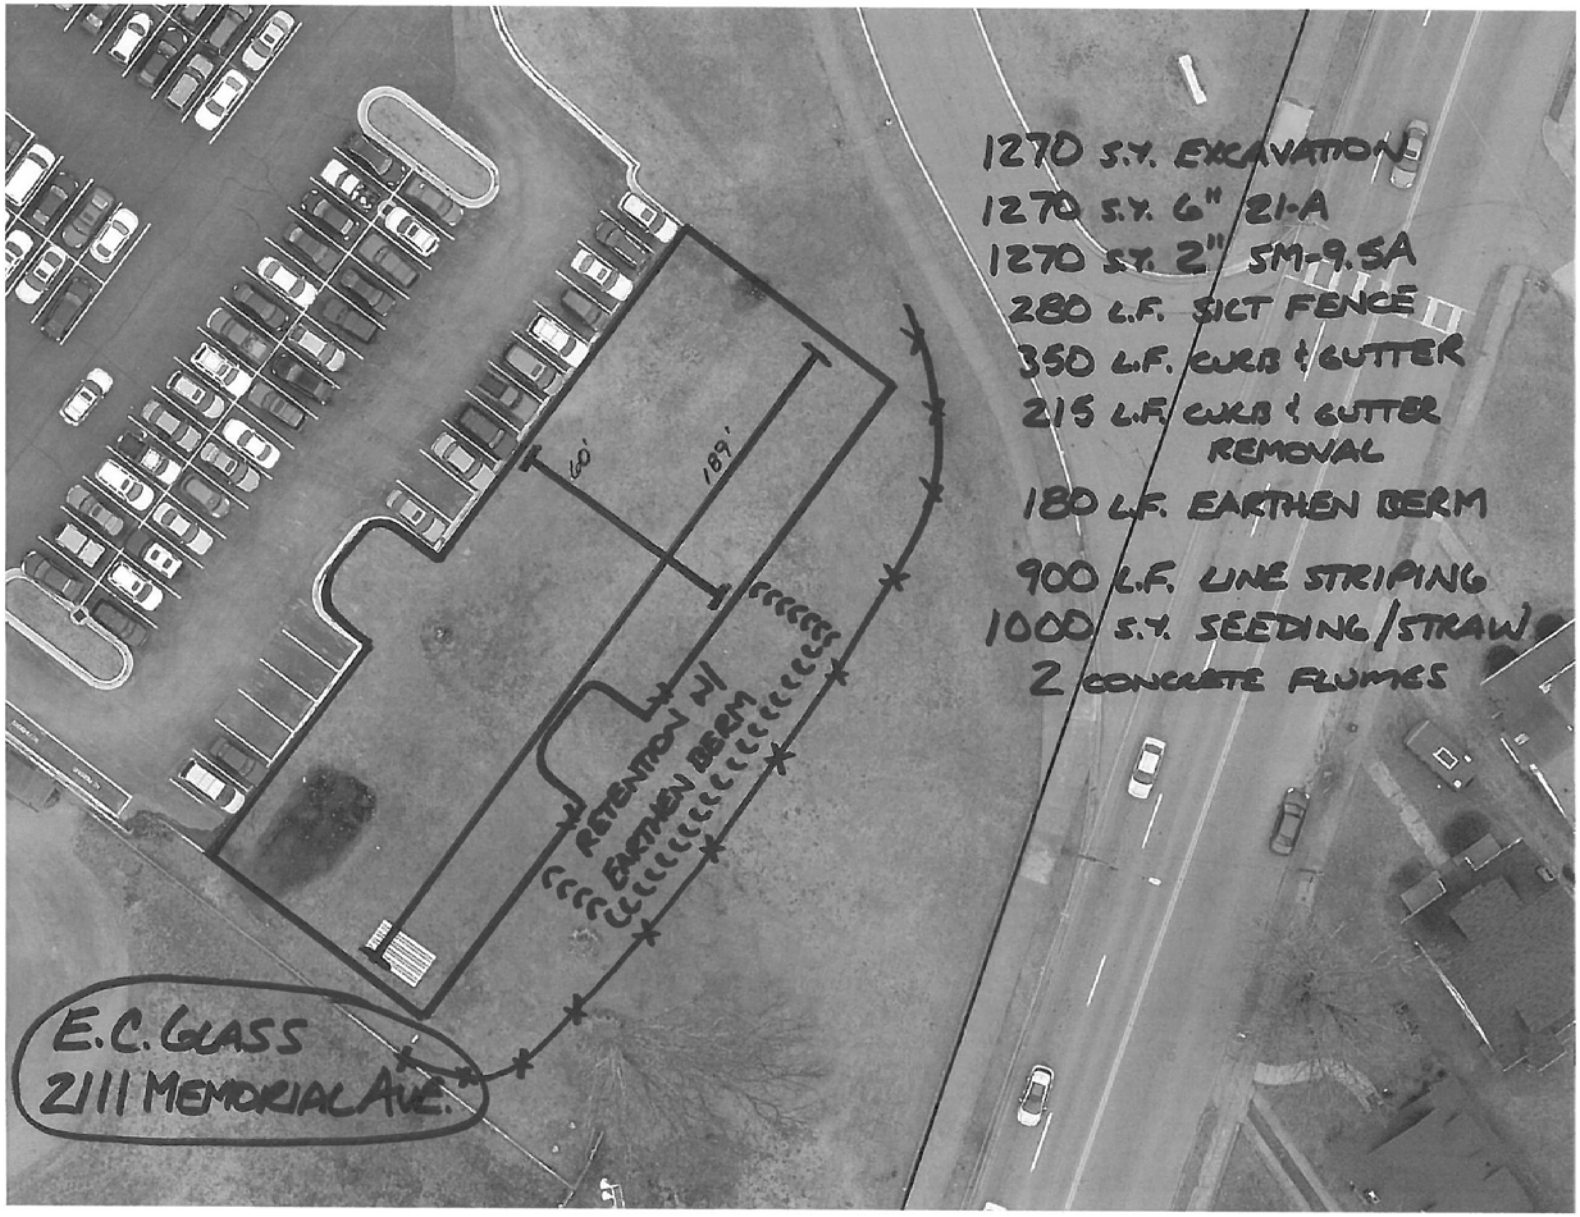
1270 S.Y. EXCAVATION
1270 S.Y. 6" 21-A
1270 S.Y. 2" SM-9.5A
280 L.F. SILT FENCE
350 L.F. CURB & GUTTER
215 L.F. CURB & GUTTER REMOVAL
180 L.F. EARTHEN BERM
900 L.F. LINE STRIPING
1000 S.Y. SEEDING/STRAW
2 CONCRETE FLUMES
60'
189'
RETENTION W/ EARTHEN BERM
E.C. GLASS
2111 MEMORIAL AVE.

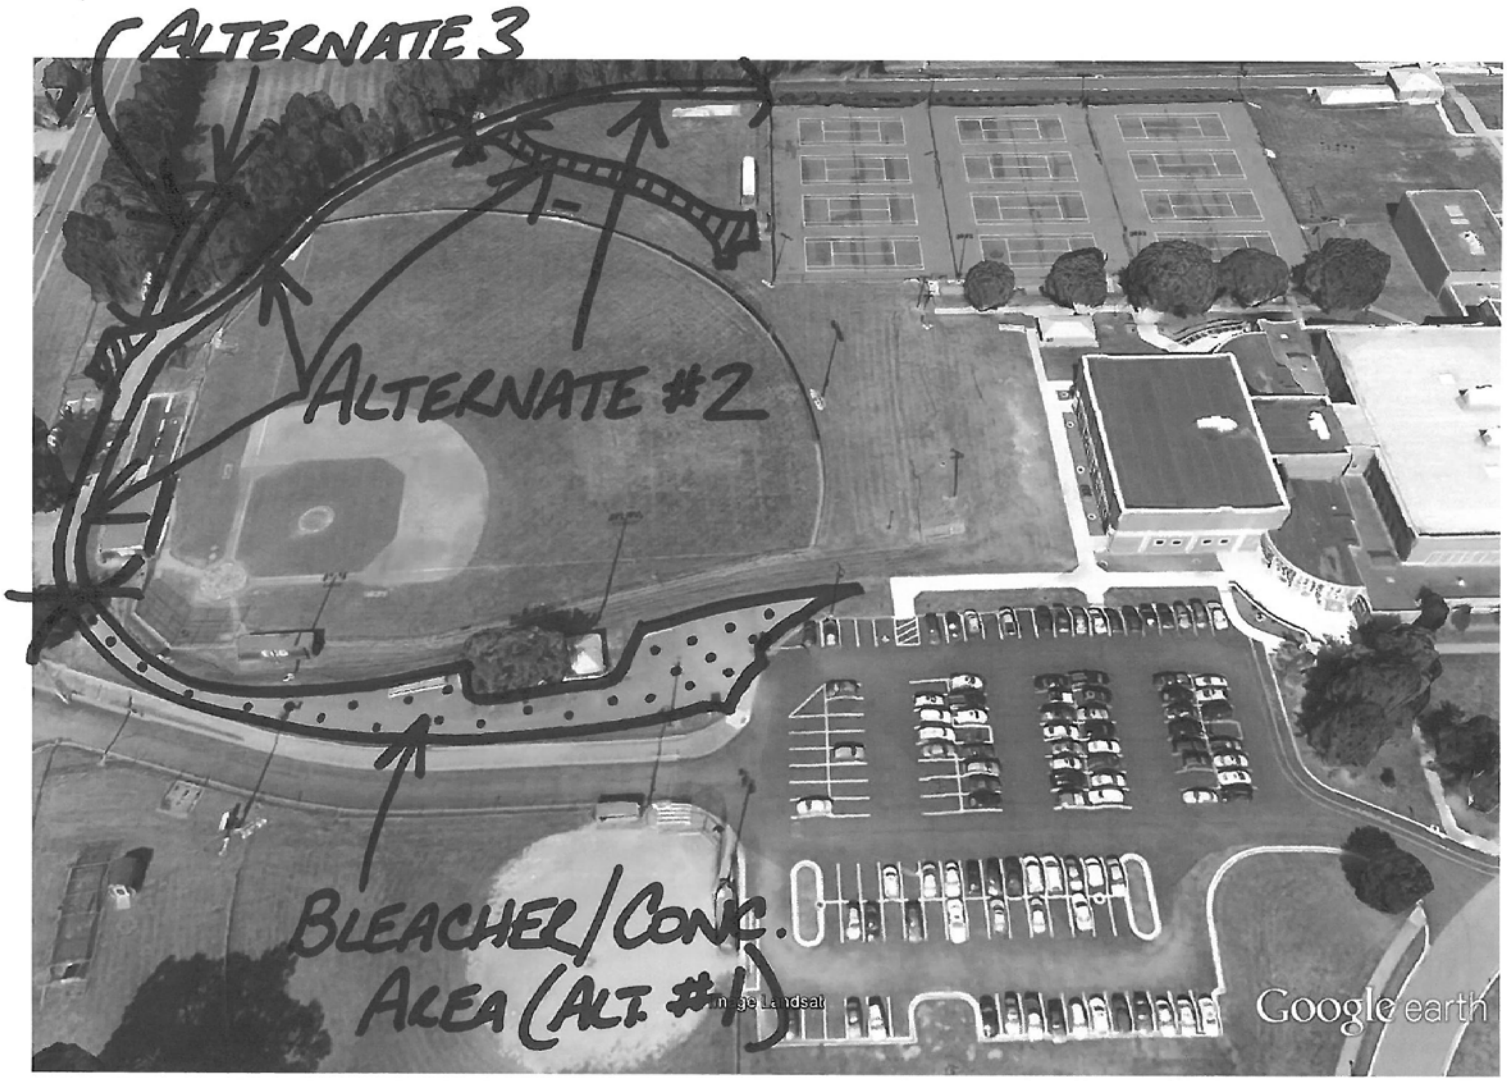

Google earth feet 300 meters 100

E.C. GLASS

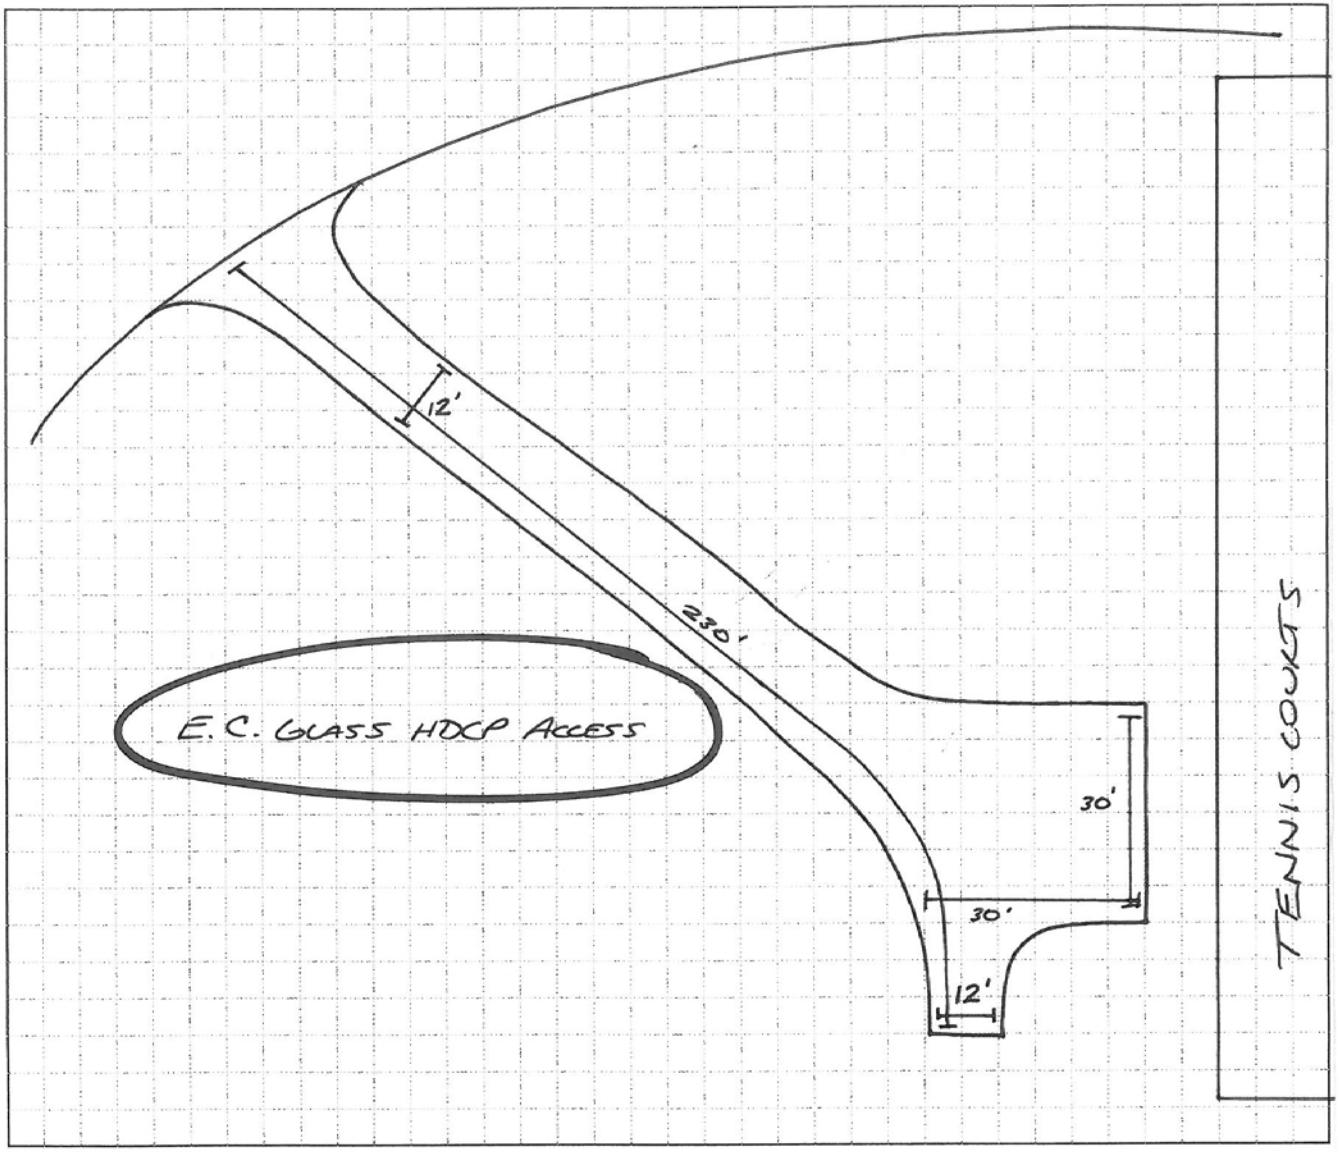
12'
230'
E.C. GLASS HDCP ACCESS
30'
30'
12'
TENNIS COURTS