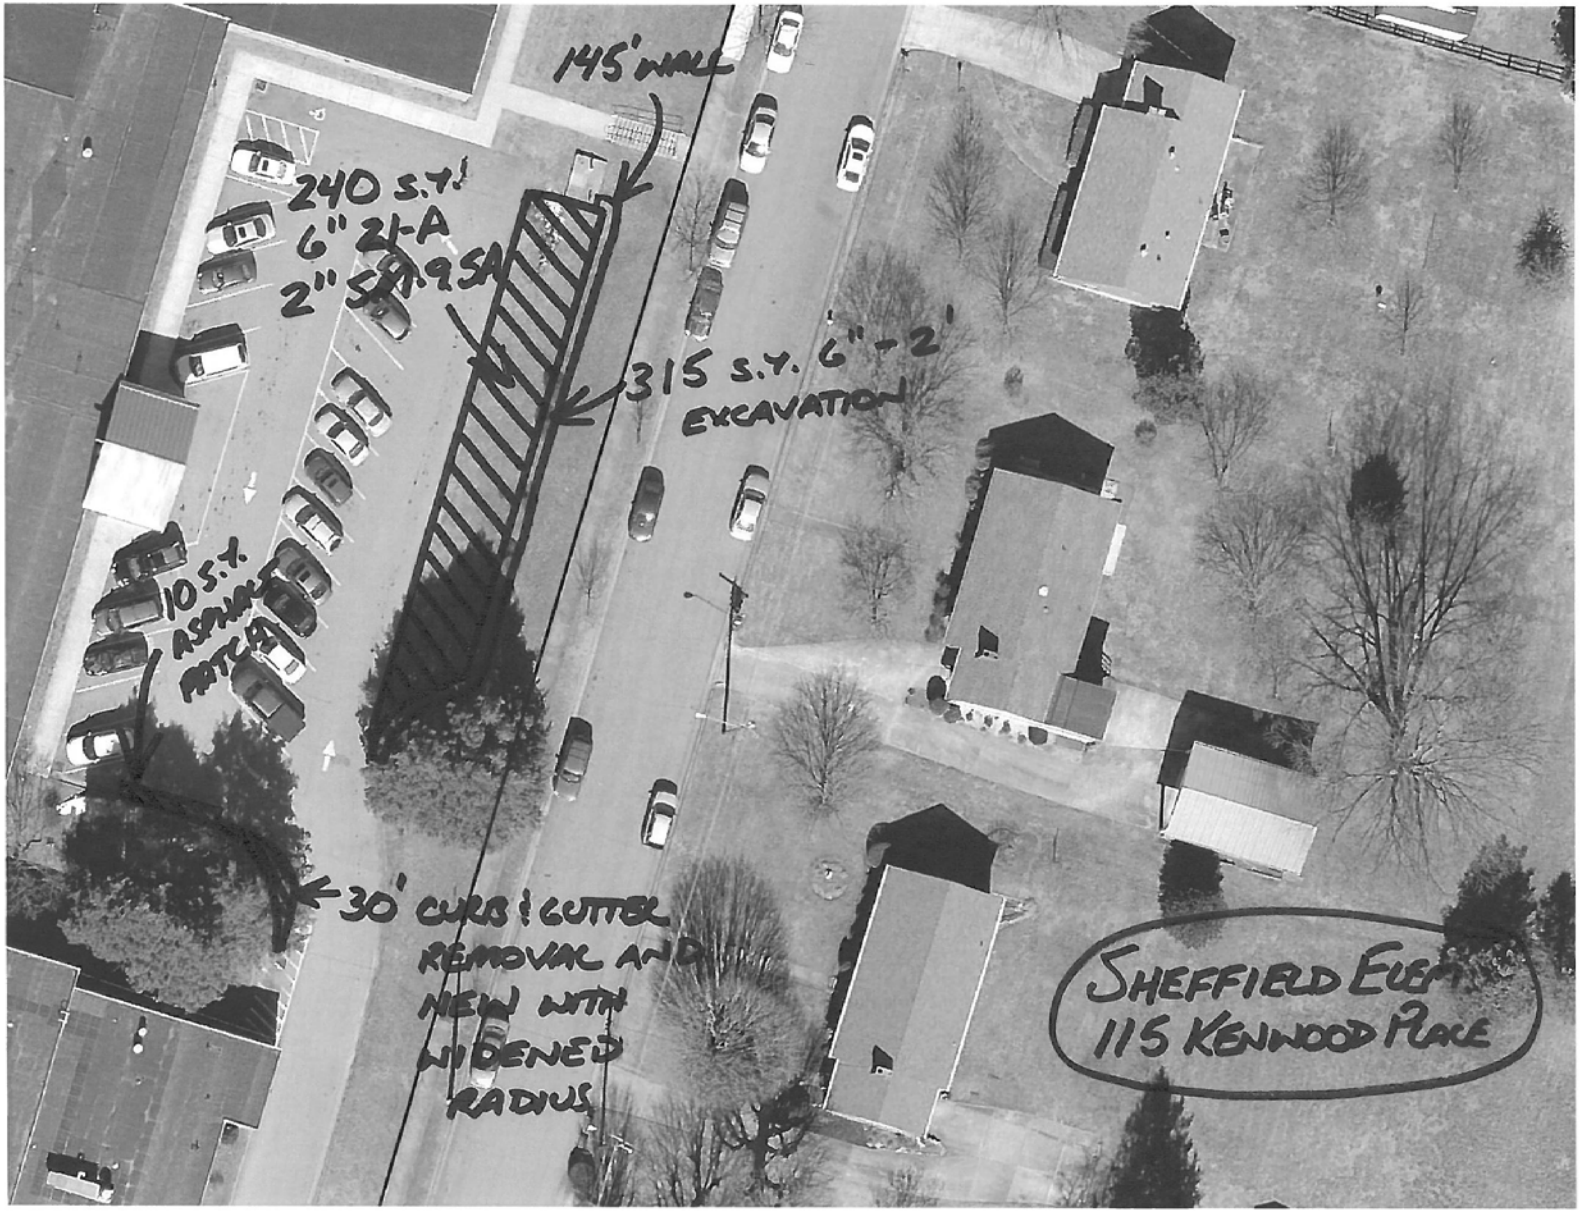
145' WALL
240 S.Y.
6" 21-A
2" 9.5A
315 S.Y. 6"-2'
EXCAVATION
10 S.Y.
ASPHALT
PATCH
30' CURB & GUTTER
REMOVAL AND
NEW WITH
WIDENED
RADIUS
SHEFFIELD ELEM
115 KENWOOD PLACE