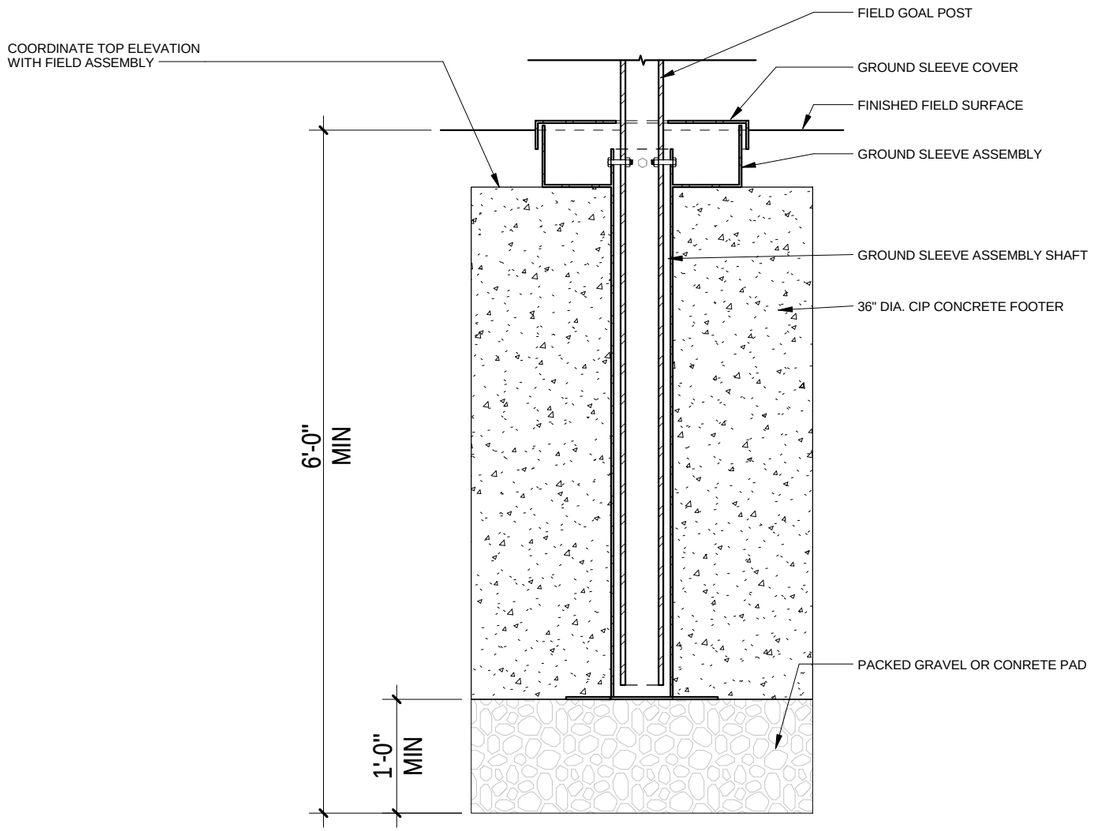

01 CSK-01 C-101 TYPICAL FOOTBALL GOAL POST FOOTING
3/4" = 1'-0"

TYP. FOOTBALL GOAL POST FOUNDATION

SCALE: 3/4" = 1'-0"

VMDO ARCHITECTS
200 E MARKET STREET
CHARLOTTESVILLE, VA 22902
P 434.296.5684 F 434.296.4496
www.vmdo.com

Lynchburg City Stadium Football Field Improvements Turf Replacement

VMDO Proj. No.: 13 1136
CITY OF LYNCHBURG: BID:14-897

CSK-01

ADDENDUM 2
03/06/2014

P:\1136\1136_Addendum.rvt
3/6/2014 11:19:29 AM

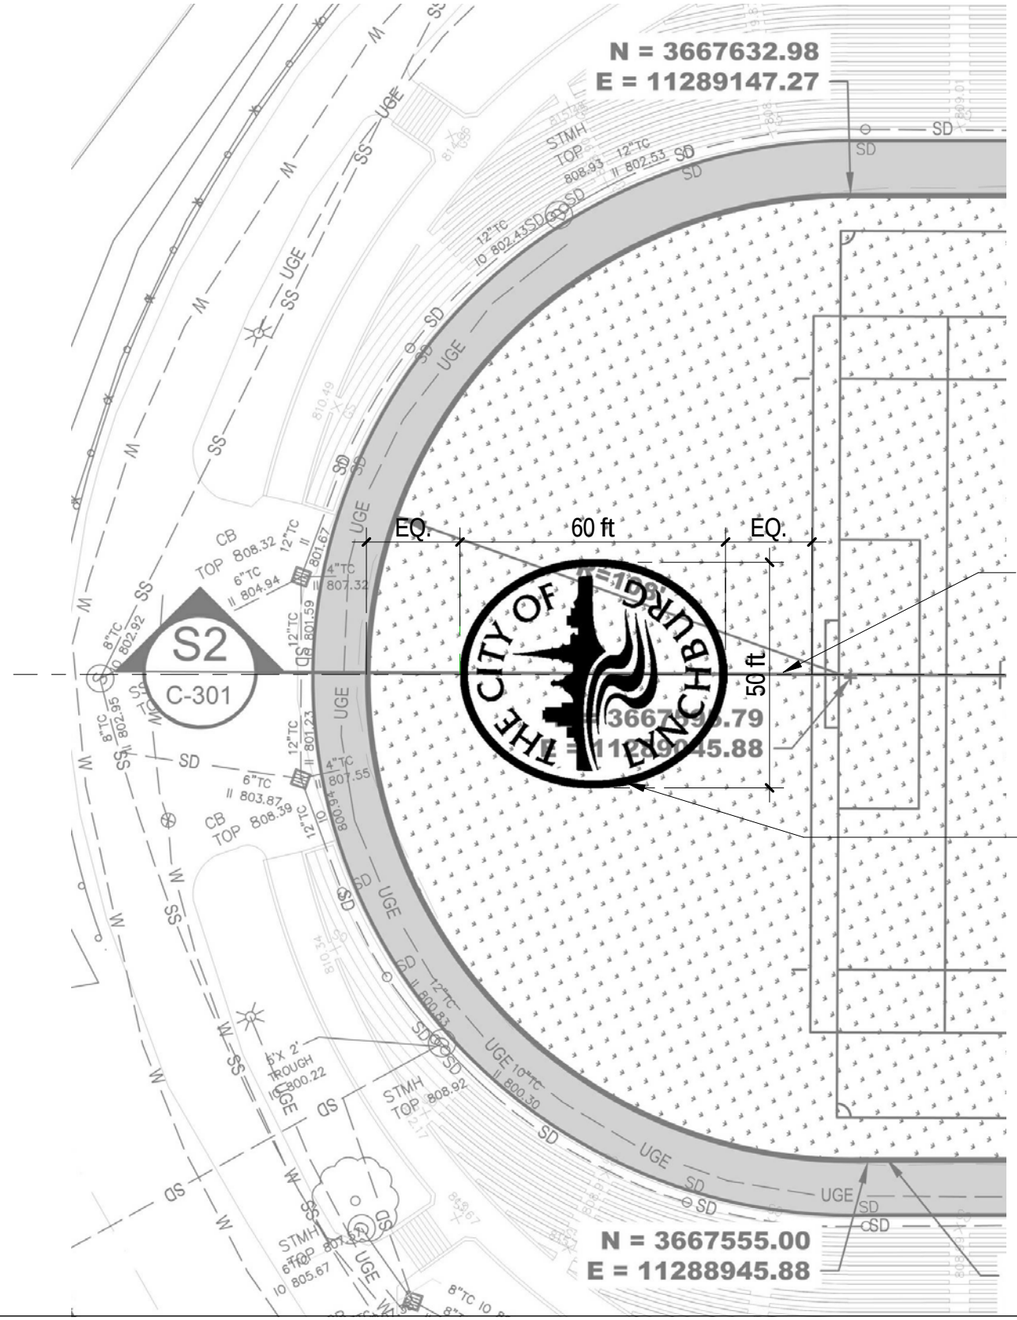

CENTER LOGO ON FIELD

LOGO COLOR TO BE WHITE

ADD ALTERNATE #2 - FIELD LOGO

SCALE:

VMDO ARCHITECTS
200 E MARKET STREET
CHARLOTTESVILLE, VA 22902
P 434.296.5684 F 434.296.4496
www.vmdo.com

Lynchburg City Stadium Football Field Improvements Turf Replacement

VMDO Proj. No.: 13 1136

CSK-02

ADDENDUM 2
03/06/2014

P:\11361\1136_Addendum.rvt
3/6/2014 1:10:28 PM

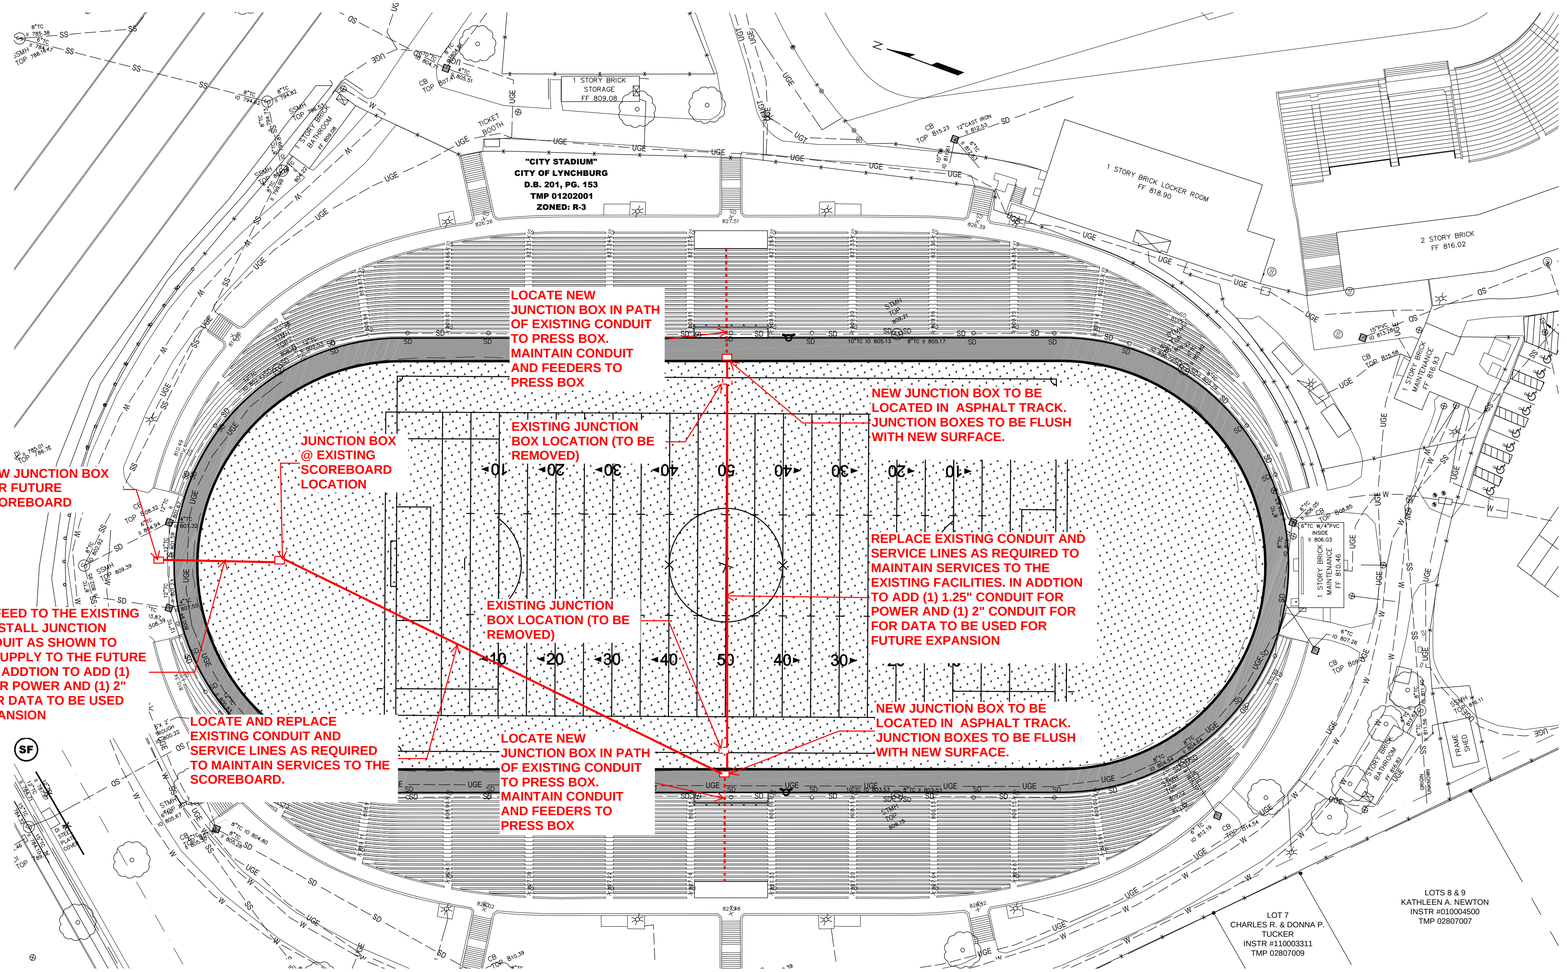

01 ADD ALTERNATE #1 SITE ELECTRICAL
ESK-01

NOTES

1.JUNCTION BOXES : BASIS OF DESIGN HUBBELL QUAZITE BOX W/ DIVIDER (SEE 02/ESK-01)
2. .JUNCTION BOX COVERS: BASIS OF DESIGN HUBBELL QUAZITE COVER (SEE 02/ESK-01)
3. PROVIDE 1.25" CONDUIT FOR POWER AND 2" CONDUIT FOR DATA. PROVIDE PULL STRING IN CONDUIT.

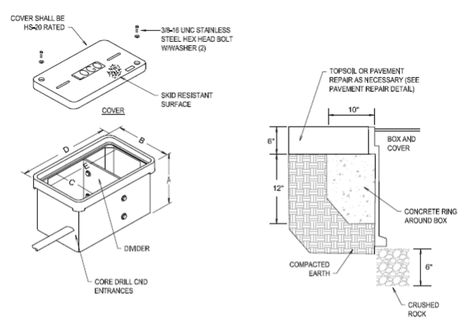

02 IN-GRADE PULL BOX DETAIL
ESK-01 SCALE: NONE

NOTES:
1. HOUSING SHALL BE A POLYMER CONCRETE REINFORCED WITH A HEAVY WEAVE FIBERGLASS REINFORCING WITH COMPRESSIVE STRENGTH OF NO LESS THAN 10,000 PSI.
2. PROVIDE STAINLESS STEEL BOLTS AND INSERTS.

HANDHOLE TYPE	DIMENSION					CUSTOM COVER DESIGNATION
	A	B	C	D	E	
	18"	15-1/2"	10-1/4"	25°	19-3/4"	SIGN POWER/DATA

Wiley|Wilson
Constant Progress
127 Nationwide Drive, Lynchburg, Virginia 24502-4272
phone 434.947.1901 | fax 434.947.1901 | web wileywilson.com

LYNCHBURG CITY STADIUM
FOOTBALL FIELD IMPROVEMENTS
TURF REPLACEMENT
LYNCHBURG, VIRGINIA

MRK	DATE	REVISION DESCRIPTION

COMM NO:
DATE:
DRAWN: DESIGN:
CHECK:
SHEET TITLE

BASE BID
SITE ELECTRICAL

SHT. NO. **ESK-01** REV. NO.

C:\CIVIL 3D PROJECTS\21409SC-101.DWG 3/5/2014 11:01 AM

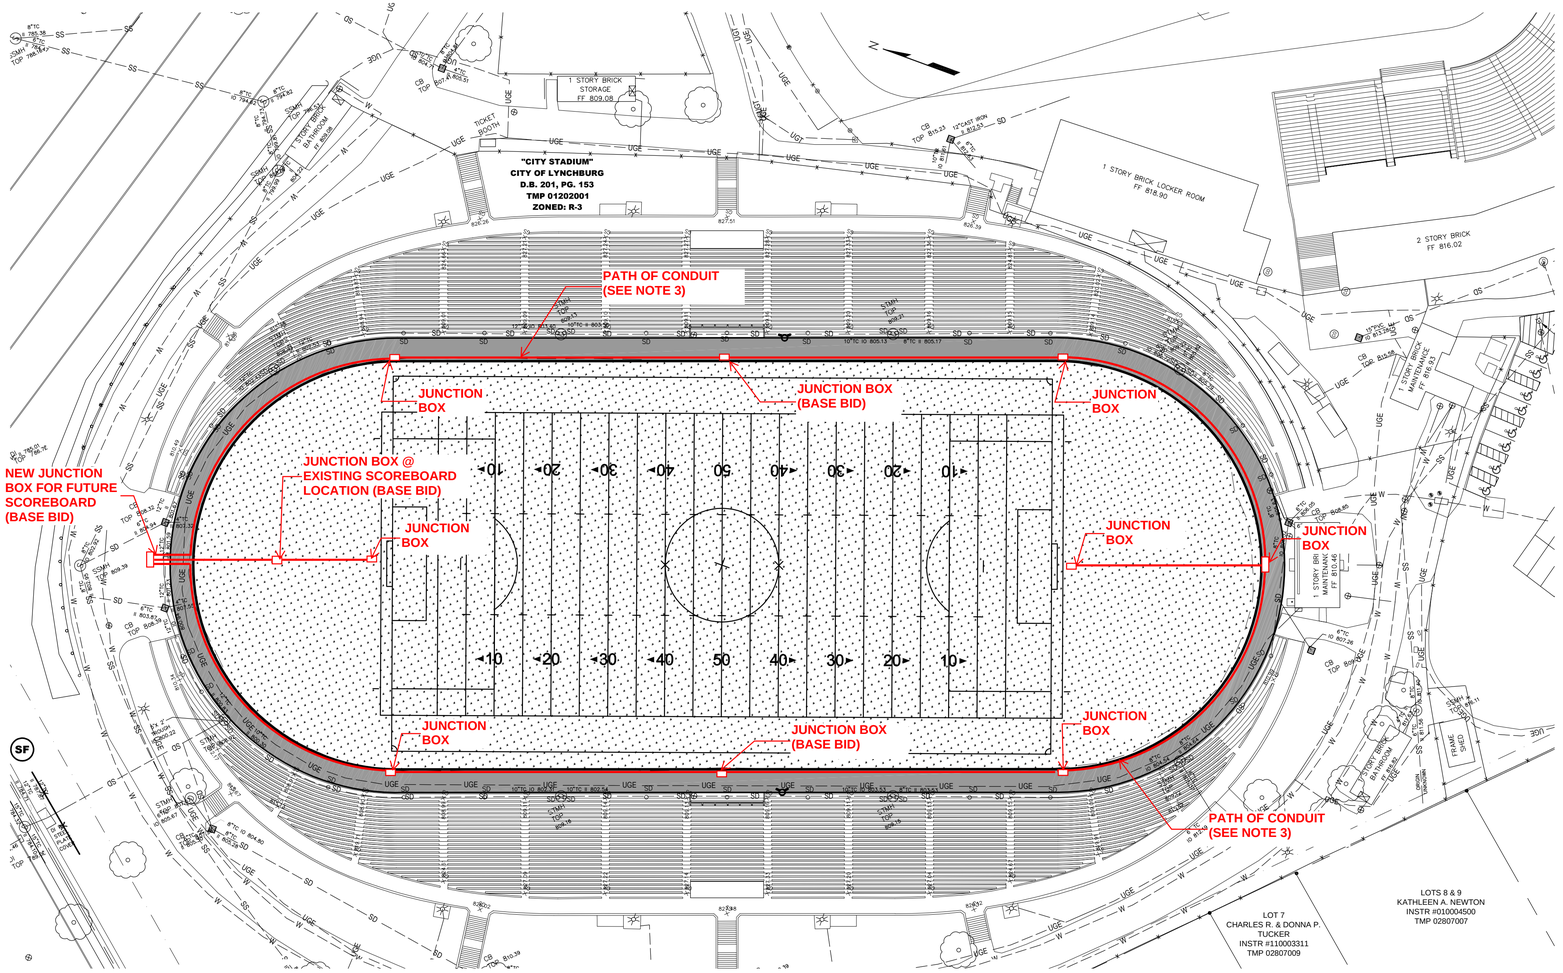

01 ADD ALTERNATE #1 SITE ELECTRICAL
ESK-02

NOTES

1.JUNCTION BOXES : BASIS OF DESIGN HUBBELL QUAZITE BOX W/ DIVIDER (SEE 02/ESK-02)

2. .JUNCTION BOX COVERS: BASIS OF DESIGN HUBBELL QUAZITE COVER (SEE 02/ESK-02)

3. PROVIDE 1.25" CONDUIT FOR POWER AND 2" CONDUIT FOR DATA. PROVIDE PULL STRING IN CONDUIT.

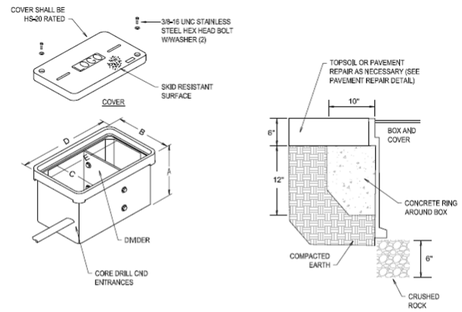

02 IN-GRADE PULL BOX DETAIL
ESK-02 SCALE: NONE

NOTES:
1. HOUSING SHALL BE A POLYMER CONCRETE REINFORCED WITH A HEAVY WEAVE FIBERGLASS REINFORCING WITH COMPRESSIVE STRENGTH OF NO LESS THAN 10,000 PSI.
2. PROVIDE STAINLESS STEEL BOLTS AND INSERTS.

SCHEDULE						
HANDHOLE TYPE	DIMENSION					CUSTOM COVER DESIGNATION
	A	B	C	D	E	
	18"	15-1/2"	10-1/4"	25"	19-3/4"	SIGN POWER/DATA

Wiley|Wilson
Constant Progress
127 Nationwide Drive, Lynchburg, Virginia 24502-4272
phone 434.947.1901 | fax 434.947.1901 | web wileywilson.com

LYNCHBURG CITY STADIUM
FOOTBALL FIELD IMPROVEMENTS
TURF REPLACEMENT
LYNCHBURG, VIRGINIA

MRK	DATE	REVISION DESCRIPTION

COMM NO:
DATE:
DRAWN: DESIGN:
CHECK:
SHEET TITLE

ADD ALTERNATE #1 SITE ELECTRICAL

SHT. NO. **ESK-02** REV. NO.

C:\CIVIL 3D PROJECTS\2140060-101.DWG 3/5/2014 11:01 AM