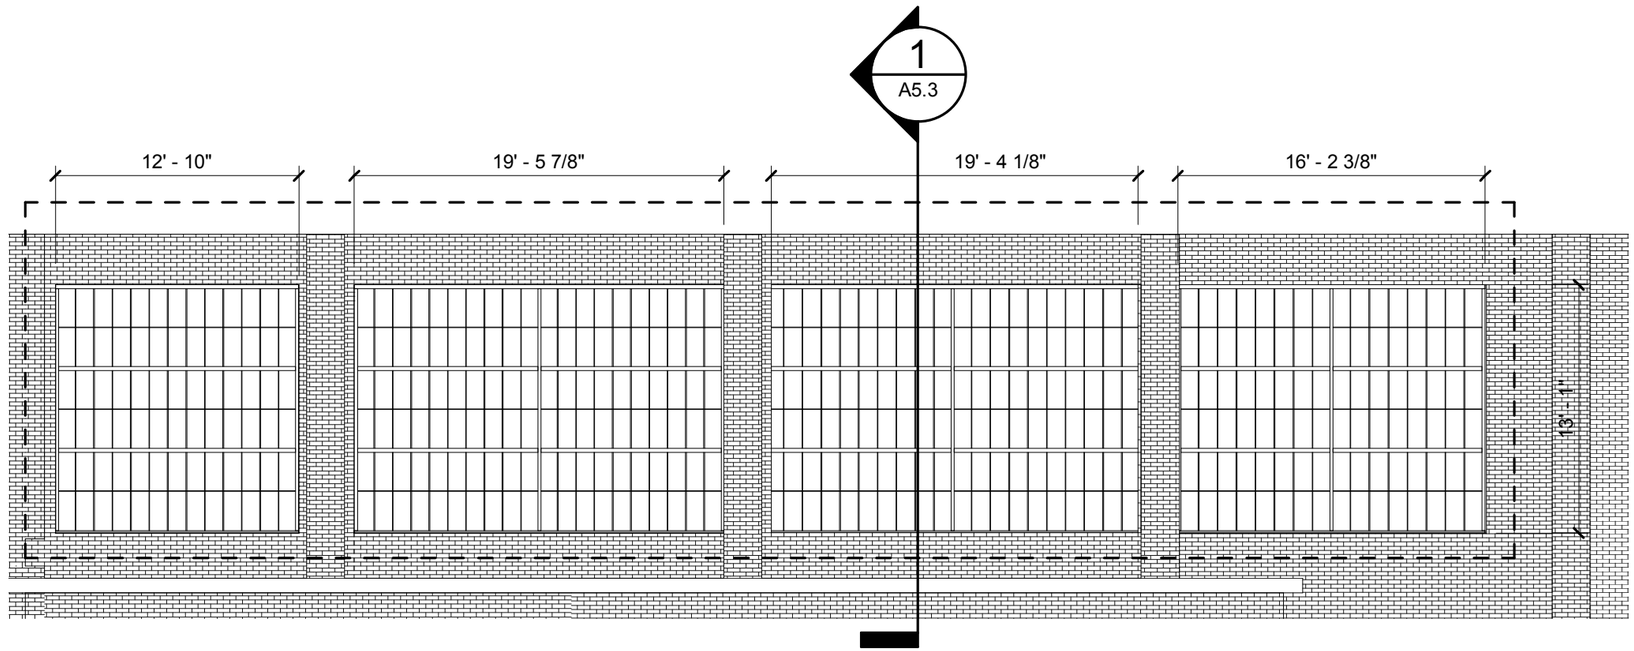

1 / A1 EAST ELEVATION - NEW - REVISED

SCALE: 1/8" = 1'-0"

9/20/2016 4:19:38 PM
P:\3531 LCS Window Replacement Dunbar\revit\Dunbar.rvt

DOMINION SEVEN architects

PROJECT: LYNCBURG CITY SCHOOLS DUNBAR MIDDLE SCHOOL FOR INNOVATION WINDOW REPLACEMENT	PROJECT NUMBER: 3531	SKETCH NO: **A1**
REFERENCES: ADDENDUM #1	ISSUE DATE: 09/20/16	