6/27/2014
10:24:03 AM

PROJECT MANAGER WWW
SURVEYED BY XXX
DESIGN SUPERVISED BY YYY
DESIGNED BY ZZZ

CROSS SECTIONS

SCALE 1 IN. = 5 FT

DESIGN FEATURES RELATING TO CONSTRUCTION OR TO REGULATION AND CONTROL OF TRAFFIC MAY BE SUBJECT TO CHANGE AS DEEMED NECESSARY BY THE DEPARTMENT

REVISED	STATE	STATE ROUTE	STATE PROJECT	SHEET NO.
	VA.	29	U000-118-204,C-501	1

INDEX OF SHEETS

KEMPER ST.(MAINLINE)	1-16
RAMP B-1	17-23
RAMP B-2	24-27
RAMP C-1	28
RAMP C-2	29-33
RAMP D-1	34-37
RAMP D-2	38-42
RT 29	43-49,49A,49B,49C,49D-51

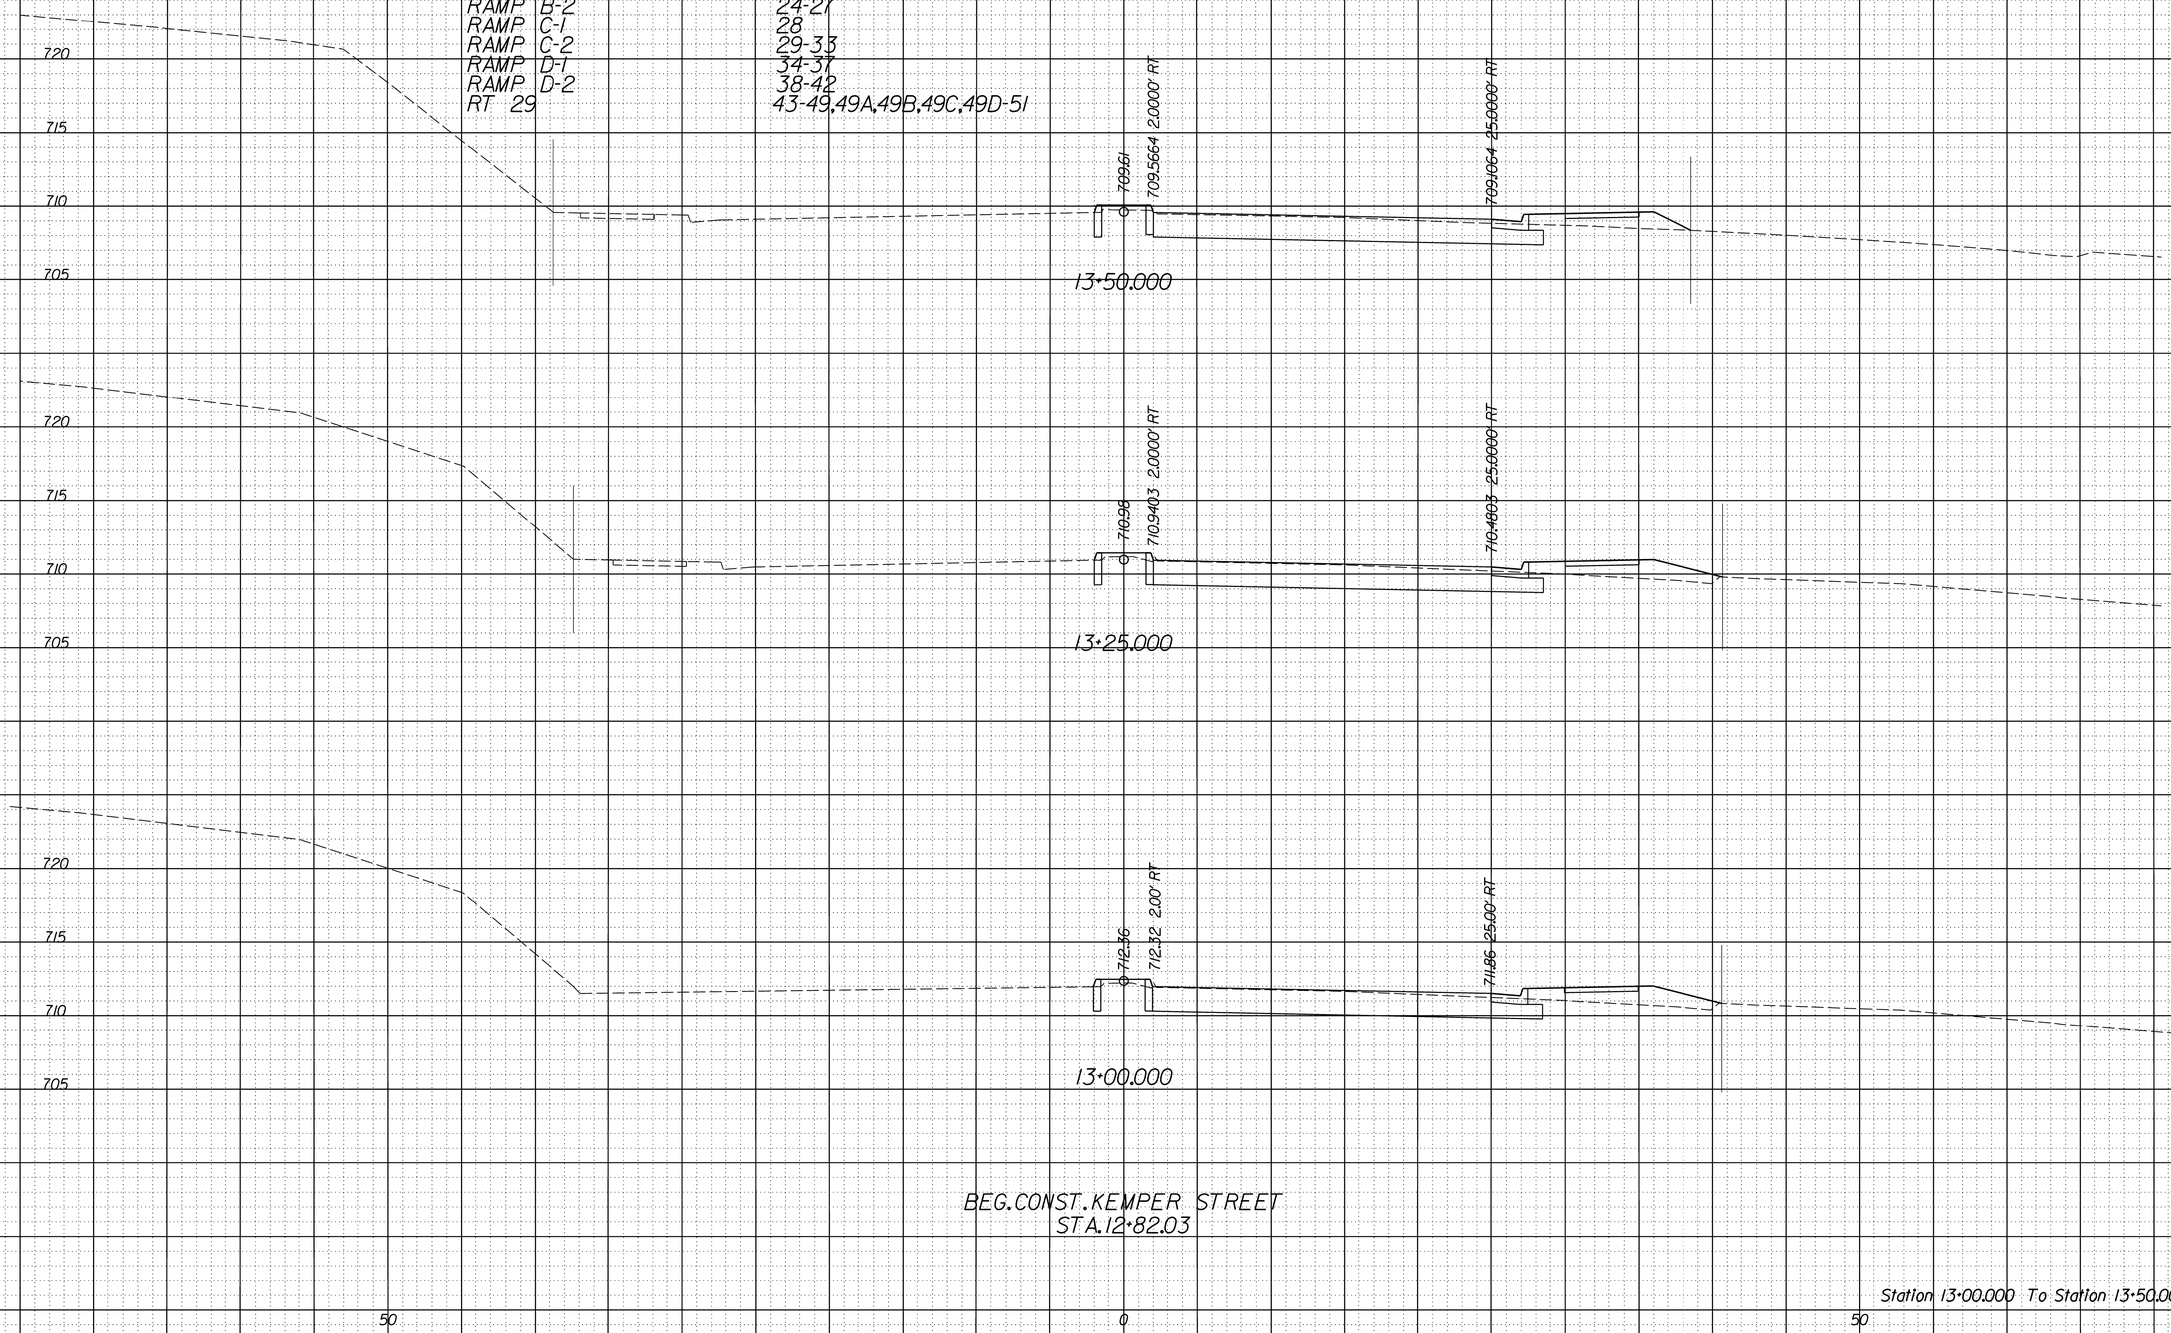

Station 13+00.000 To Station 13+50.000

KEMPER ST.

PROJECT	SHEET NO.
U000-118-204	1

9/27/2013
1:31:50 PM

PROJECT MANAGER WWW
SURVEYED BY XXX
DESIGN SUPERVISED BY YYY
DESIGNED BY ZZZ

CROSS SECTIONS

SCALE 1 IN. = 5 FT

DESIGN FEATURES RELATING TO CONSTRUCTION OR TO REGULATION AND CONTROL OF TRAFFIC MAY BE SUBJECT TO CHANGE AS DEEMED NECESSARY BY THE DEPARTMENT

REVISED	STATE	STATE ROUTE	STATE PROJECT	SHEET NO.
	VA.	29	U000-118-204,C-501	2

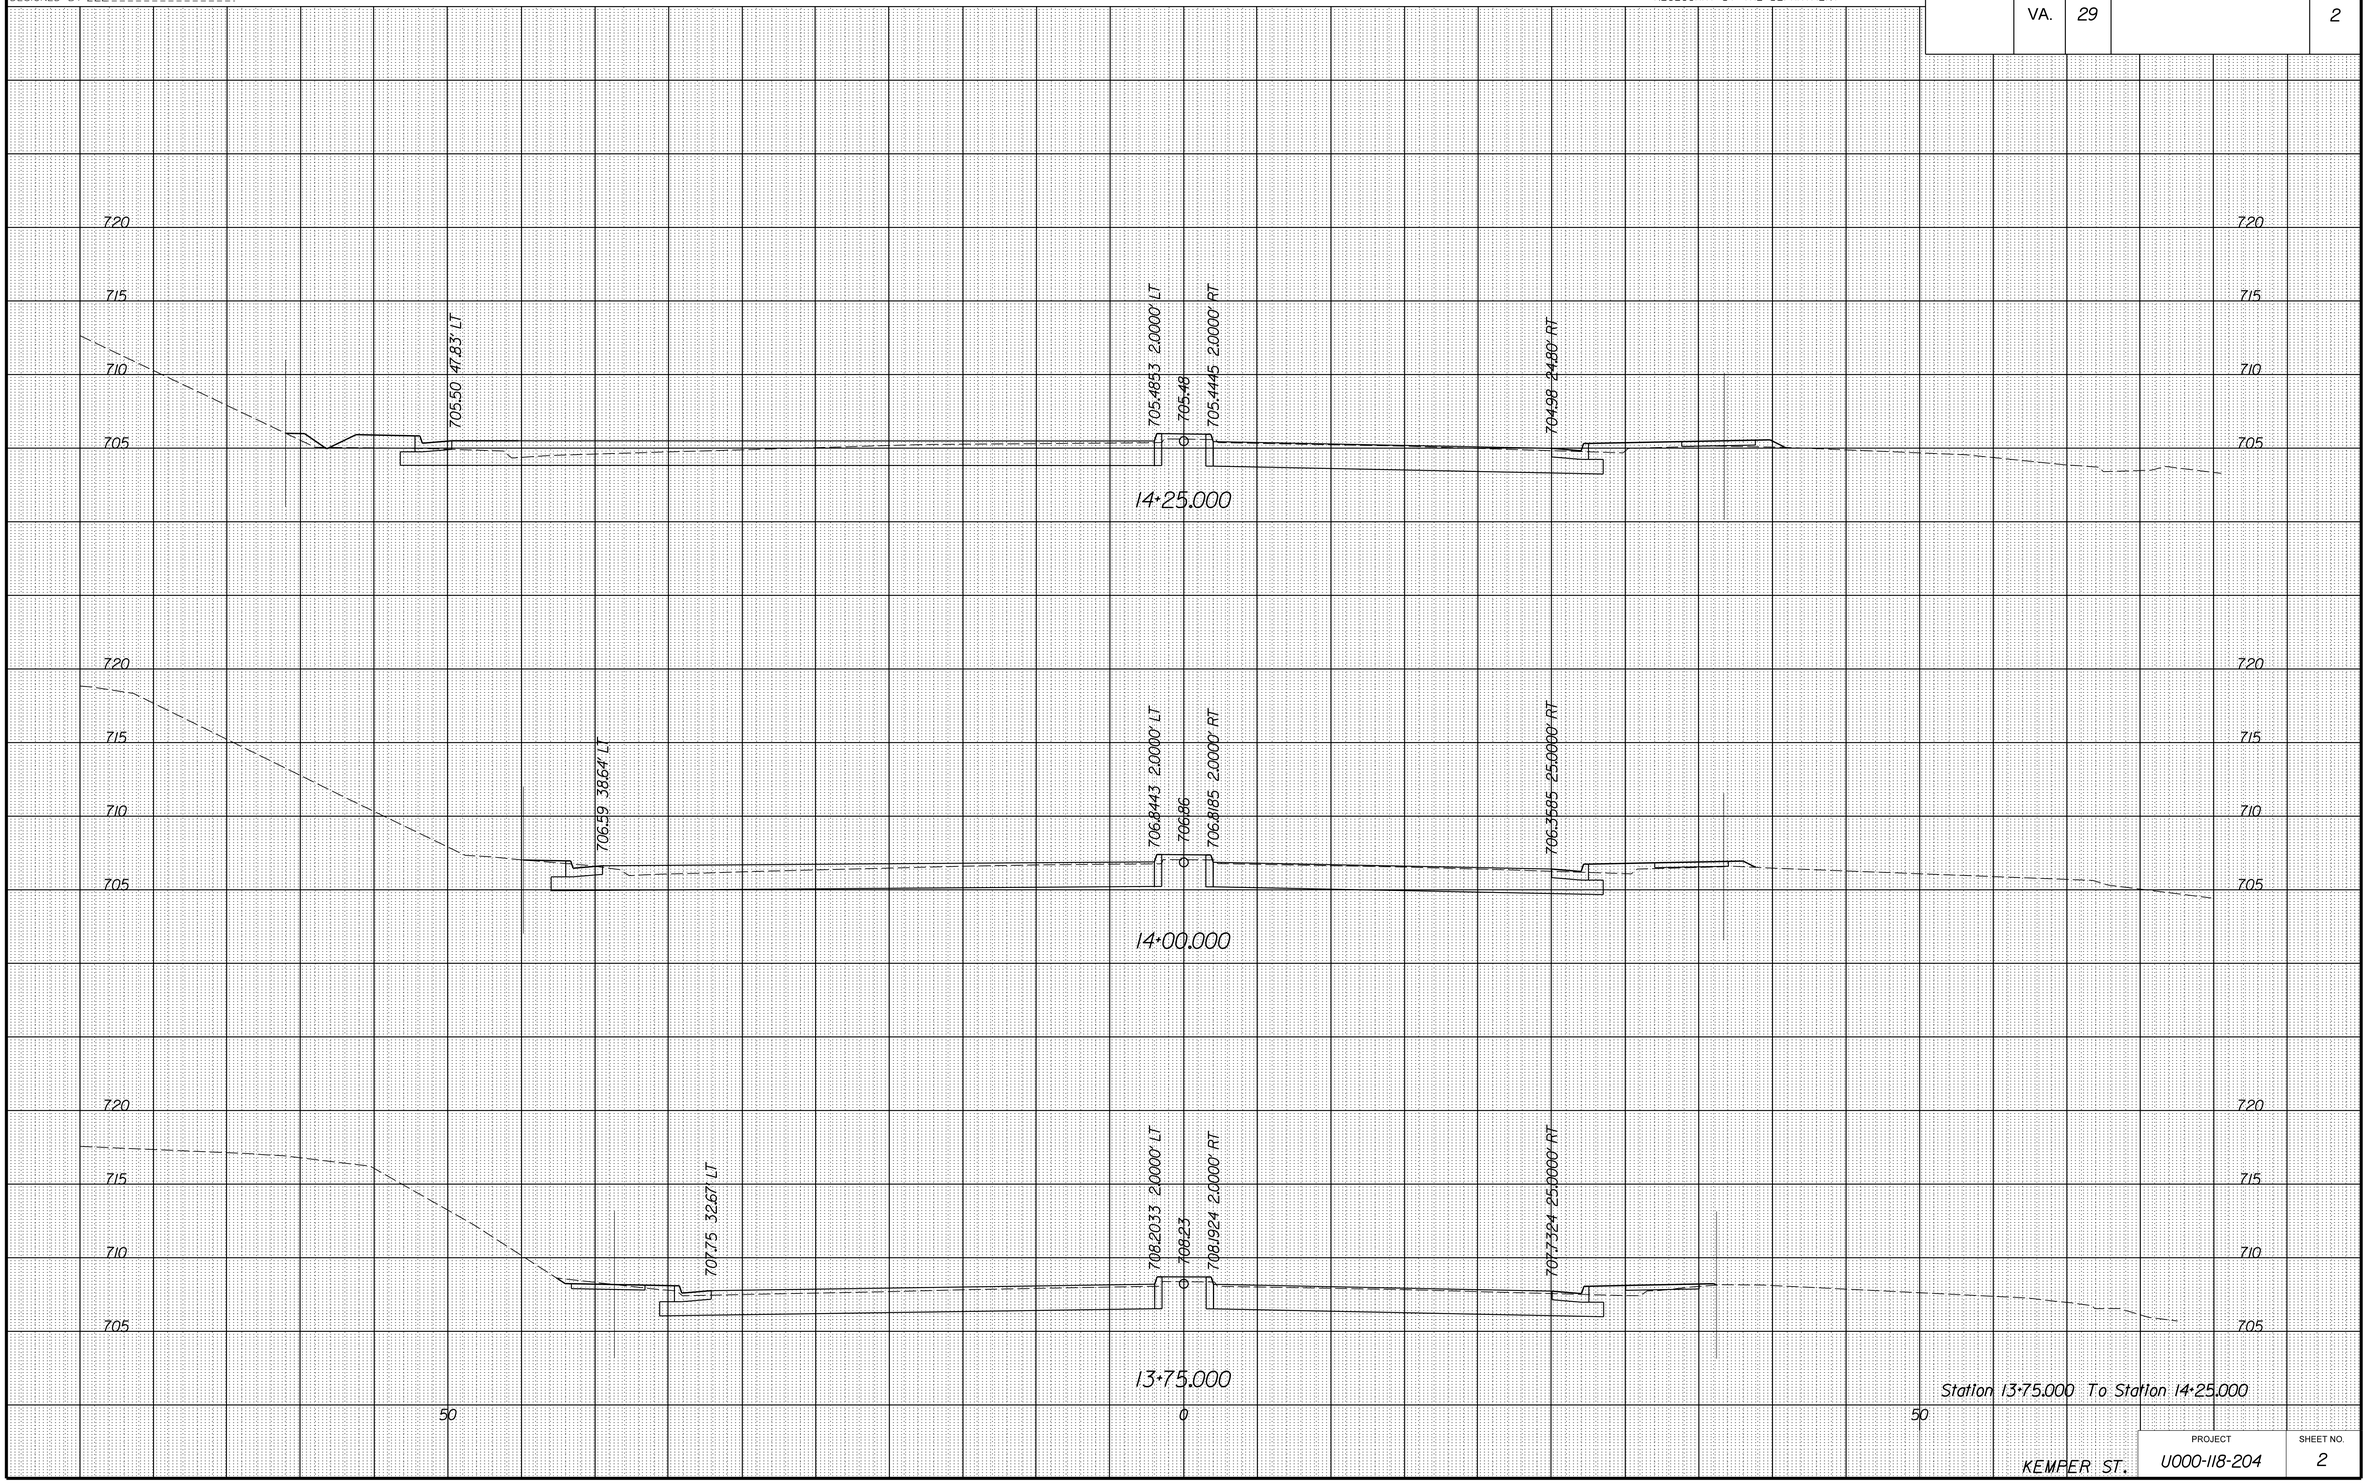

KEMPER ST.

PROJECT	SHEET NO.
U000-118-204	2

9/27/2013
1:32:37 PM

PROJECT MANAGER WWW
SURVEYED BY XXX
DESIGN SUPERVISED BY YYY
DESIGNED BY ZZZ

CROSS SECTIONS

SCALE 1 IN. = 5 FT

DESIGN FEATURES RELATING TO CONSTRUCTION OR TO REGULATION AND CONTROL OF TRAFFIC MAY BE SUBJECT TO CHANGE AS DEEMED NECESSARY BY THE DEPARTMENT

REVISED	STATE	STATE ROUTE	STATE PROJECT	SHEET NO.
	VA.	29	U000-118-204,C-501	3

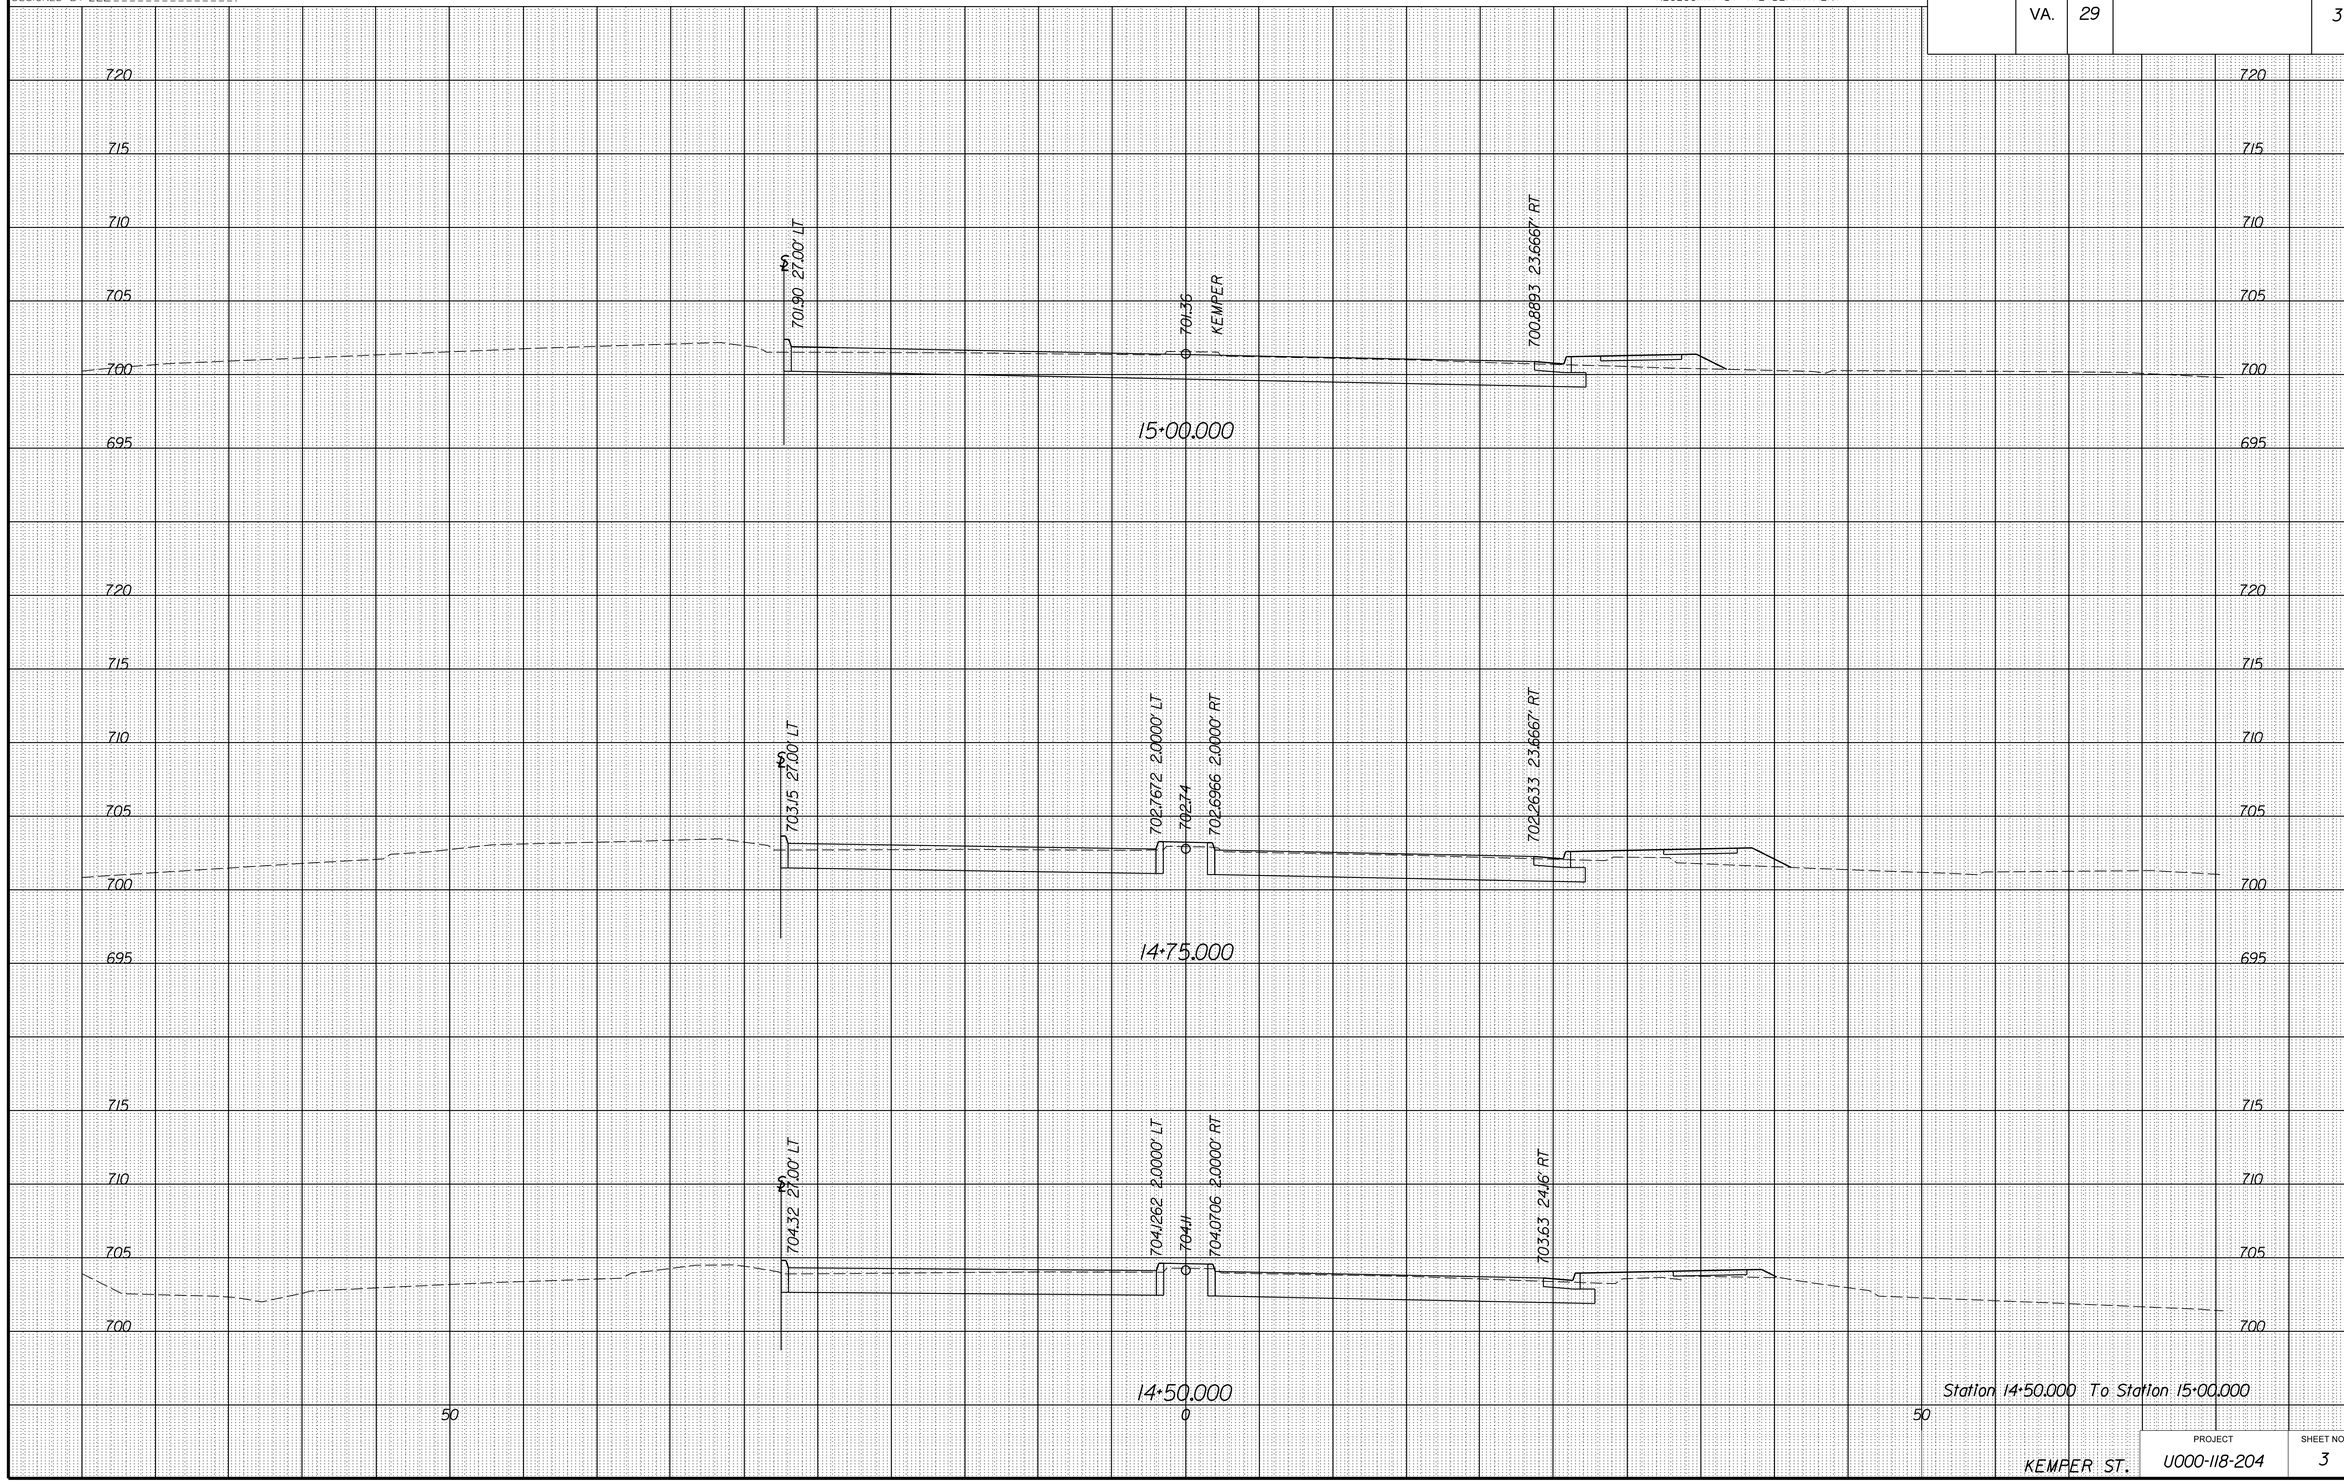

Station 14+50.000 To Station 15+00.000

KEMPER ST.

PROJECT	SHEET NO.
U000-118-204	3

9/27/2013
1:33:39 PM

PROJECT MANAGER WWW
SURVEYED BY XXX
DESIGN SUPERVISED BY YYY
DESIGNED BY ZZZ

CROSS SECTIONS

SCALE 1 IN. = 5 FT

DESIGN FEATURES RELATING TO CONSTRUCTION OR TO REGULATION AND CONTROL OF TRAFFIC MAY BE SUBJECT TO CHANGE AS DEEMED NECESSARY BY THE DEPARTMENT

REVISED	STATE	STATE ROUTE	STATE PROJECT	SHEET NO.
	VA.	29	U000-118-204,C-501	4

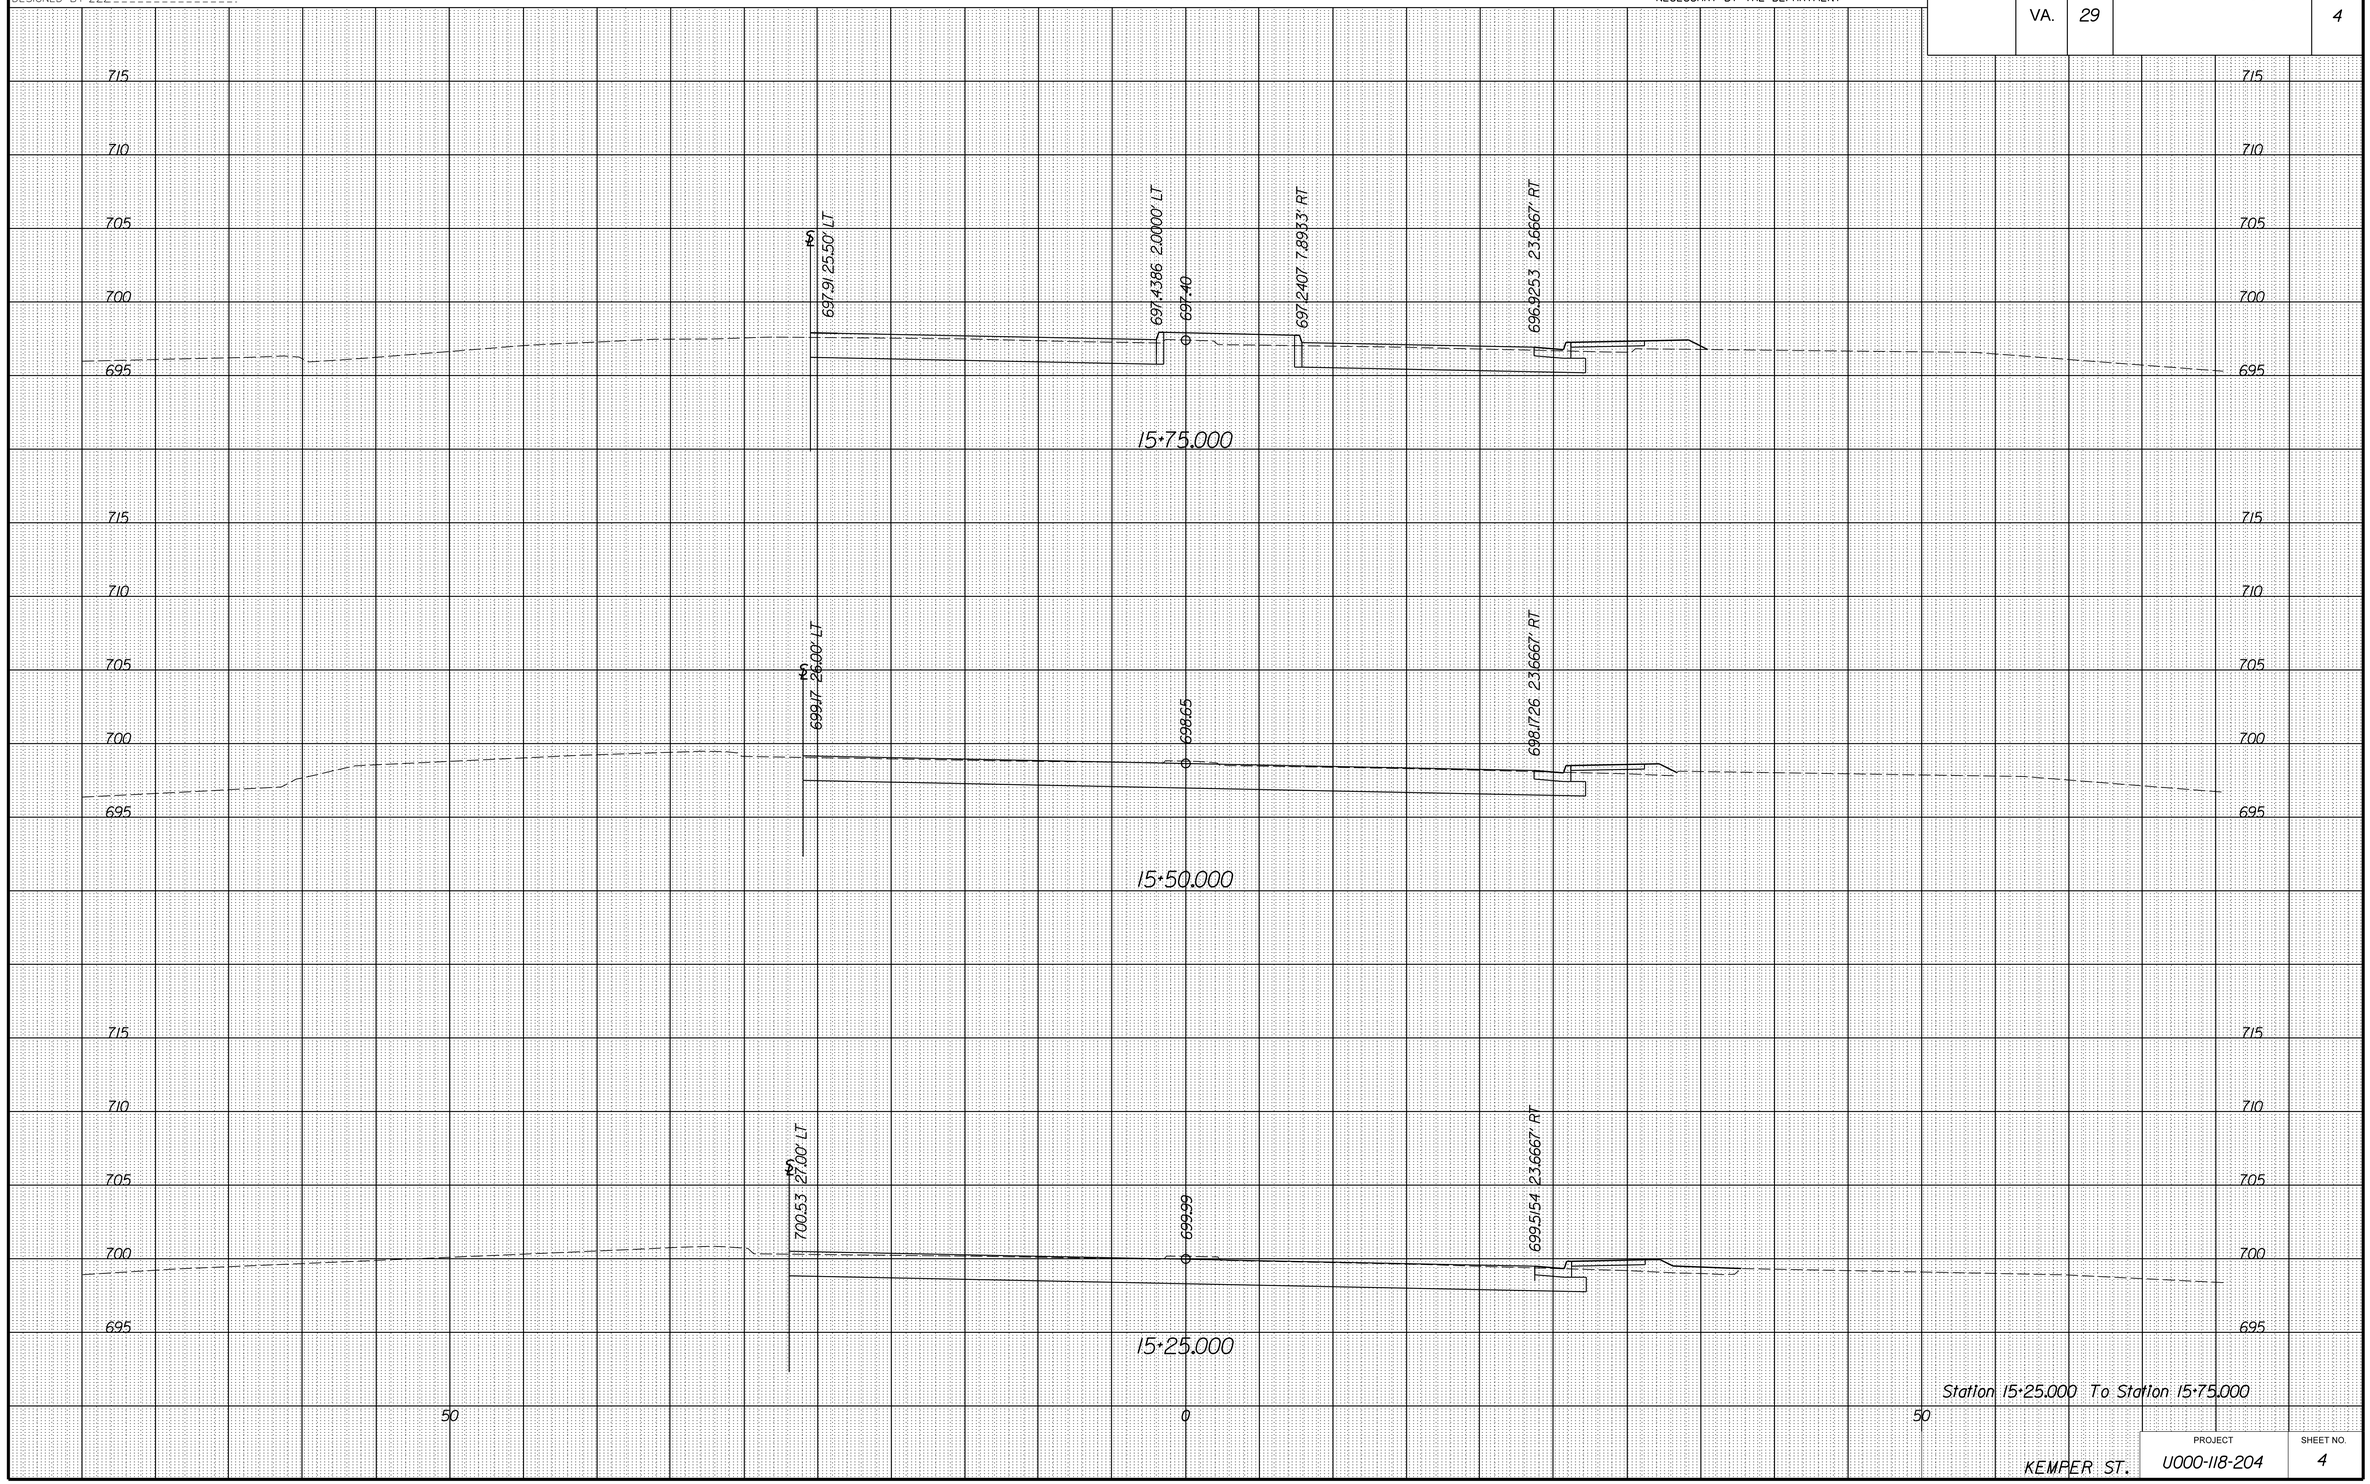

KEMPER ST.

PROJECT	SHEET NO.
U000-118-204	4

6/27/2014
7:33:52 AM

PROJECT MANAGER WWW
SURVEYED BY XXX
DESIGN SUPERVISED BY YYY
DESIGNED BY ZZZ

CROSS SECTIONS

SCALE 1 IN. = 5 FT

DESIGN FEATURES RELATING TO CONSTRUCTION OR TO REGULATION AND CONTROL OF TRAFFIC MAY BE SUBJECT TO CHANGE AS DEEMED NECESSARY BY THE DEPARTMENT

REVISED	STATE	STATE ROUTE	STATE PROJECT	SHEET NO.
	VA.	29	U000-118-204,C-501	5

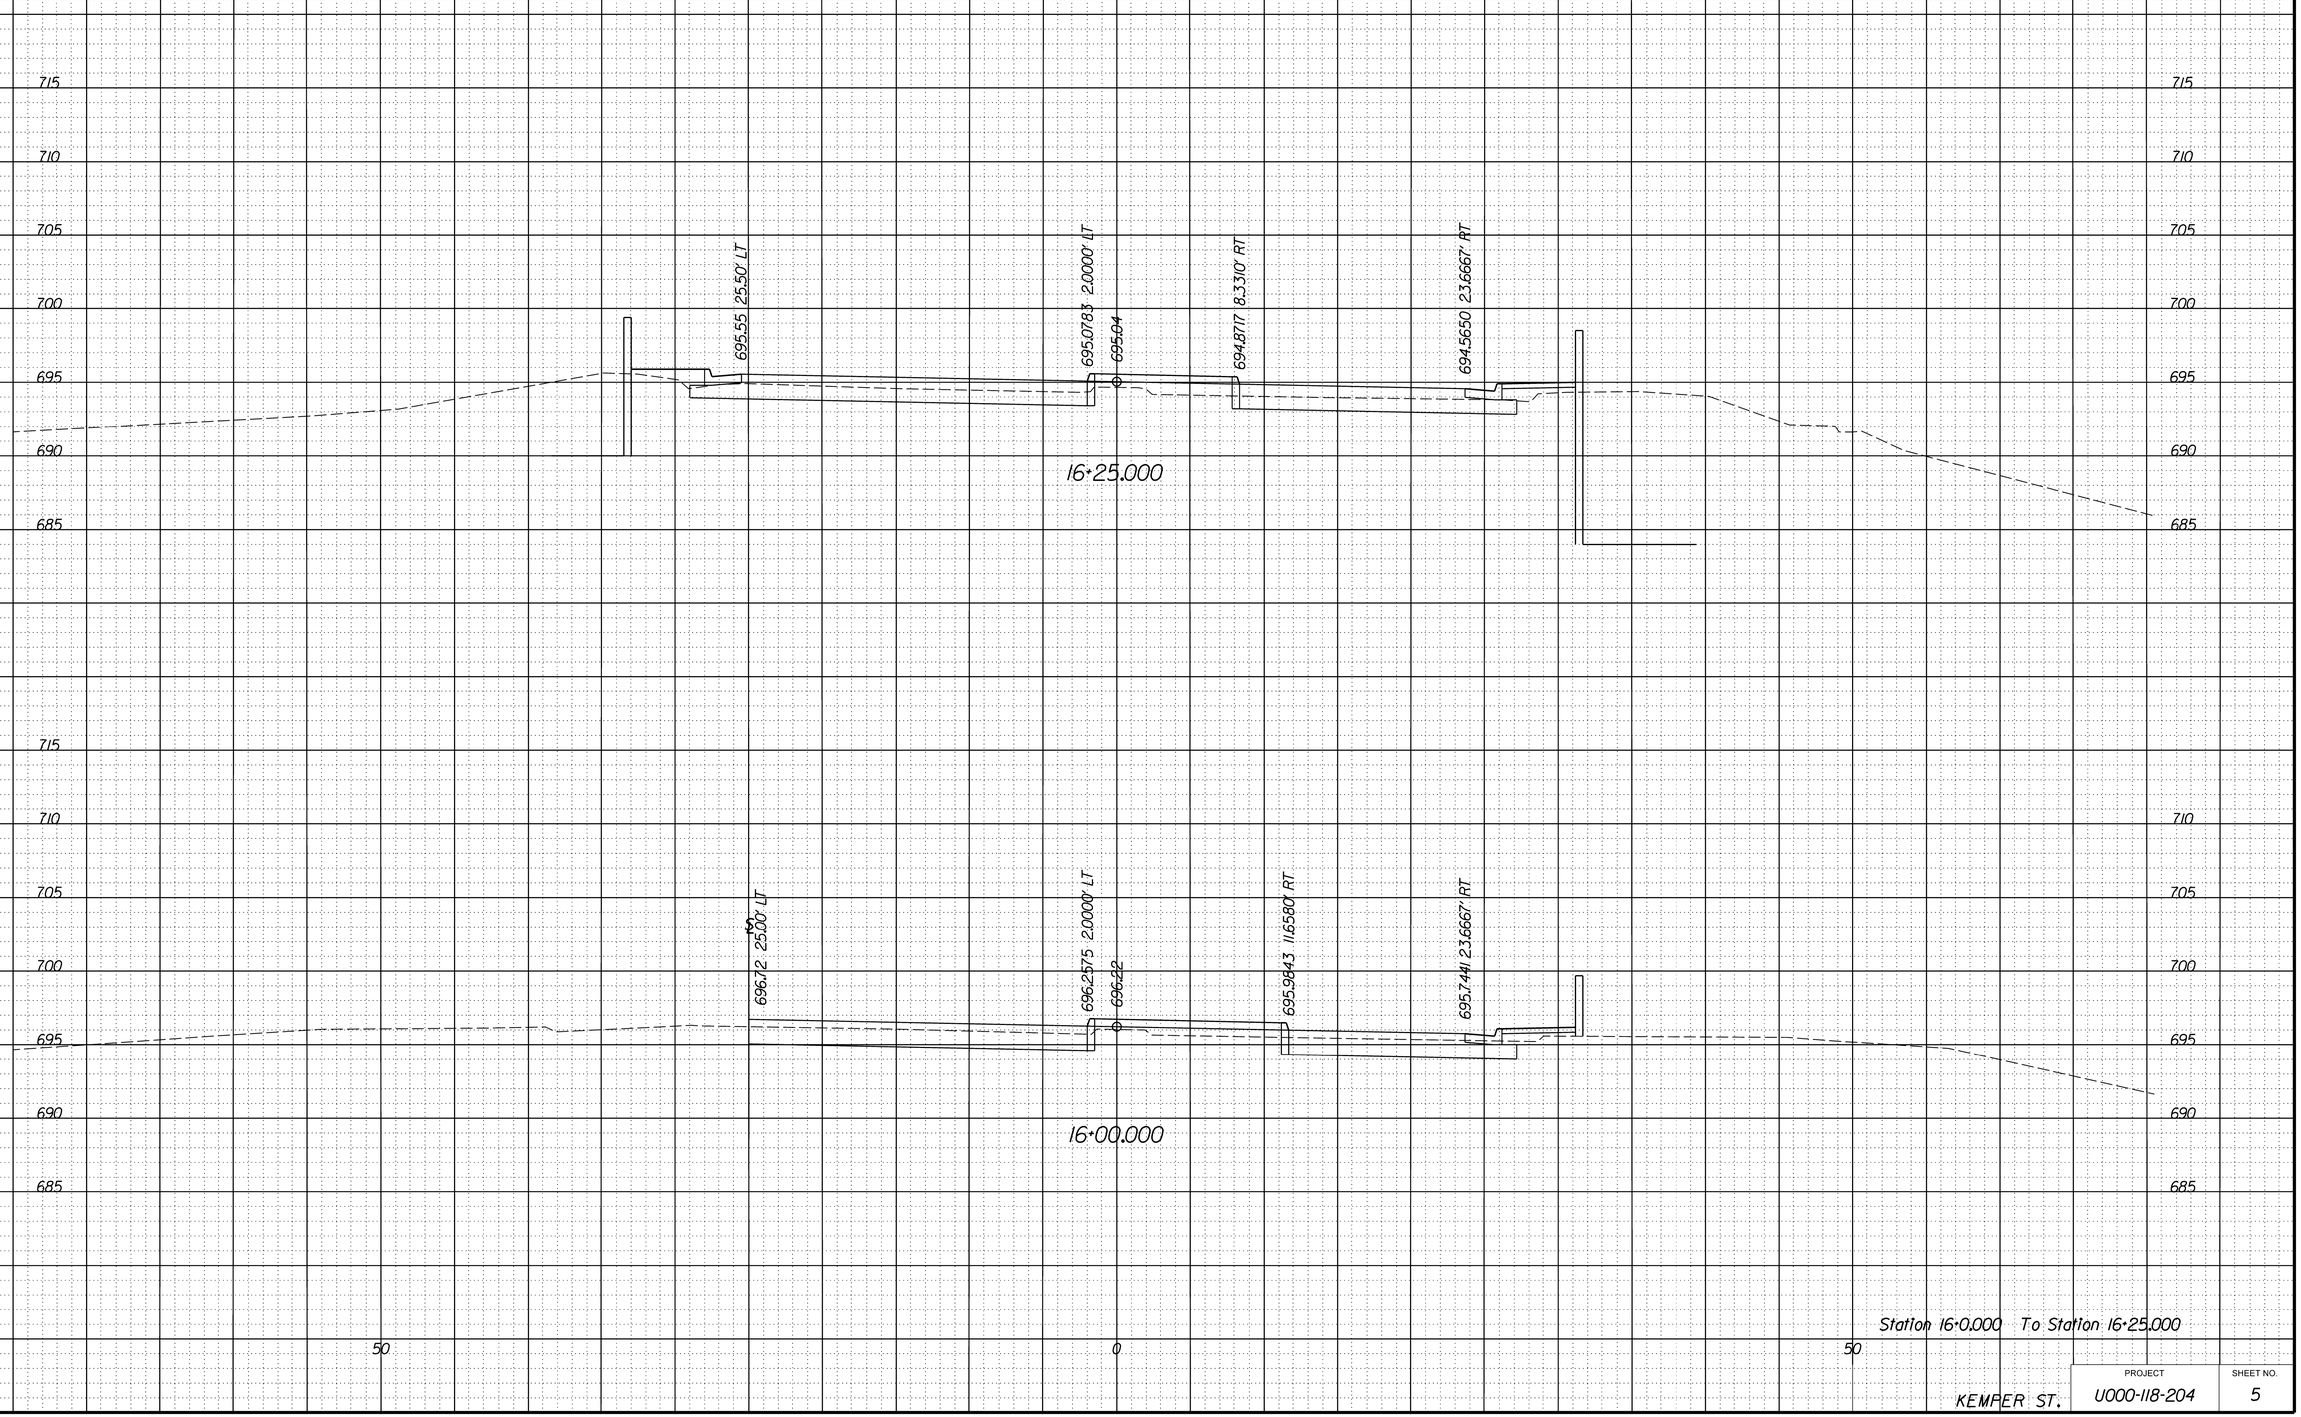

PROJECT	SHEET NO.
U000-118-204	5

6/27/2014
7:36:51 AM

PROJECT MANAGER WWW
SURVEYED BY XXX
DESIGN SUPERVISED BY YYY
DESIGNED BY ZZZ

CROSS SECTIONS

SCALE 1 IN. = 5 FT

DESIGN FEATURES RELATING TO CONSTRUCTION OR TO REGULATION AND CONTROL OF TRAFFIC MAY BE SUBJECT TO CHANGE AS DEEMED NECESSARY BY THE DEPARTMENT

REVISED	STATE	STATE ROUTE	STATE PROJECT	SHEET NO.
	VA.	29	U000-118-204,C-501	6

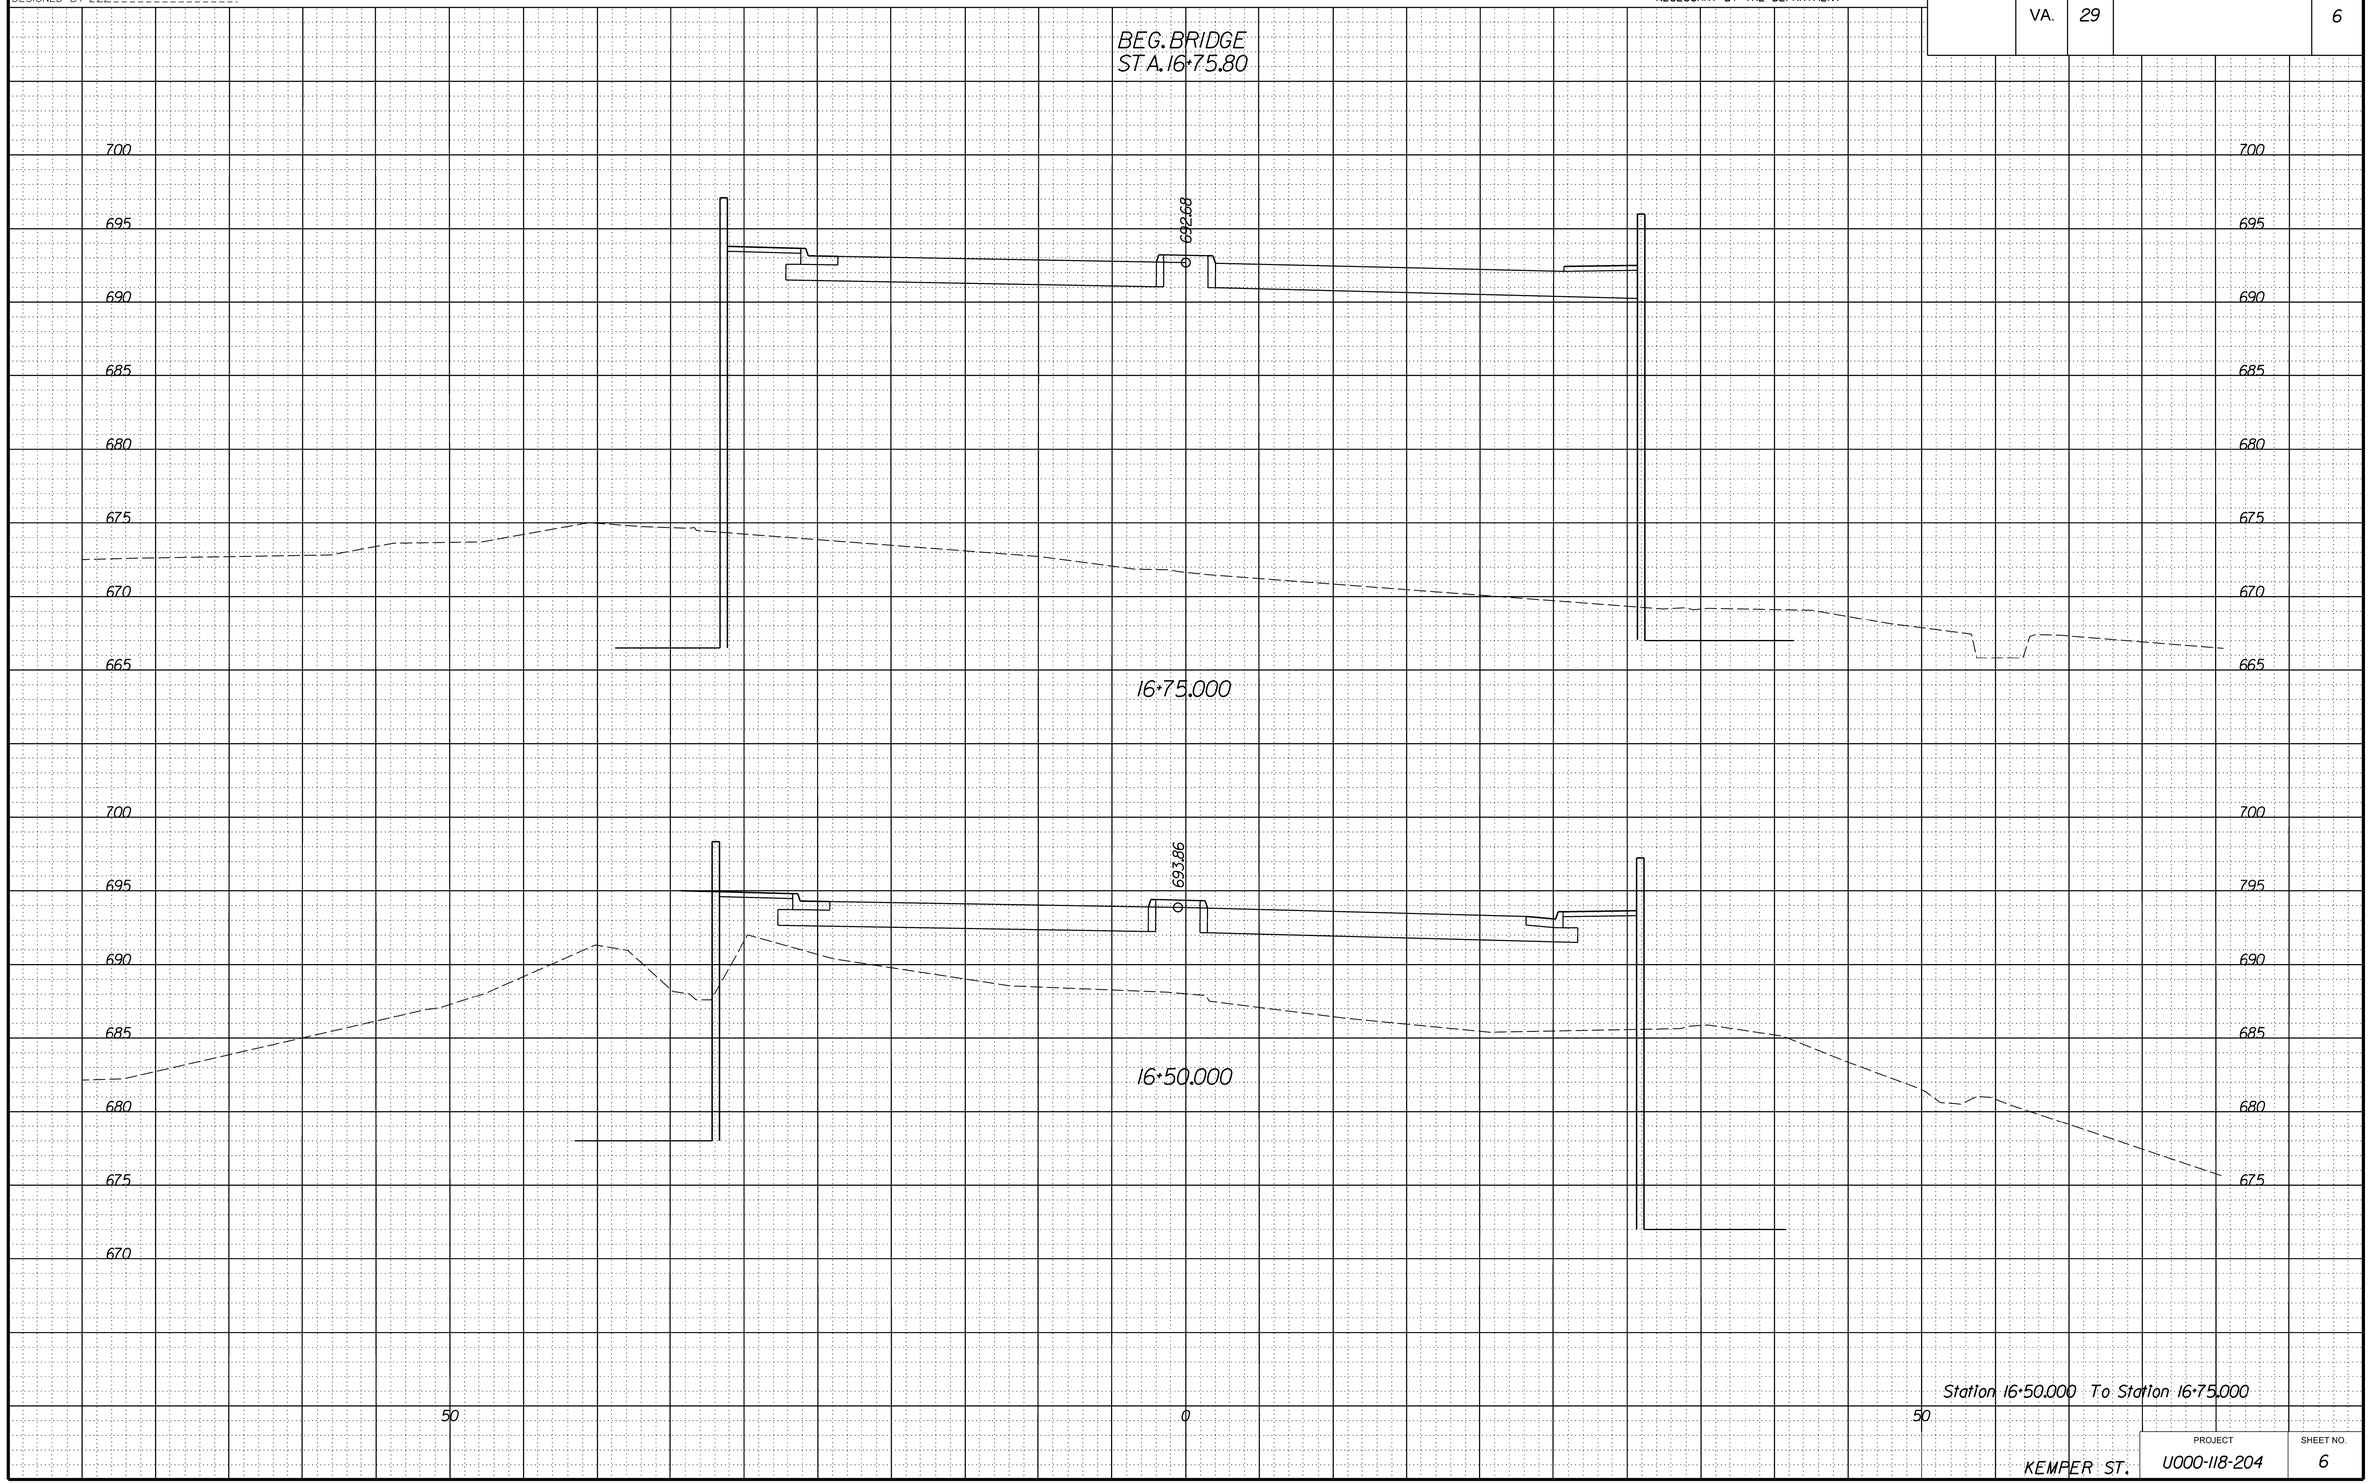

PROJECT	SHEET NO.
U000-118-204	6

6/27/2014
7:38:53 AM

PROJECT MANAGER WWW
SURVEYED BY XXX
DESIGN SUPERVISED BY YYY
DESIGNED BY ZZZ

CROSS SECTIONS

SCALE 1 IN. = 5 FT

DESIGN FEATURES RELATING TO CONSTRUCTION OR TO REGULATION AND CONTROL OF TRAFFIC MAY BE SUBJECT TO CHANGE AS DEEMED NECESSARY BY THE DEPARTMENT

REVISED	STATE	STATE ROUTE	STATE PROJECT	SHEET NO.
	VA.	29	U000-118-204,C-501	7

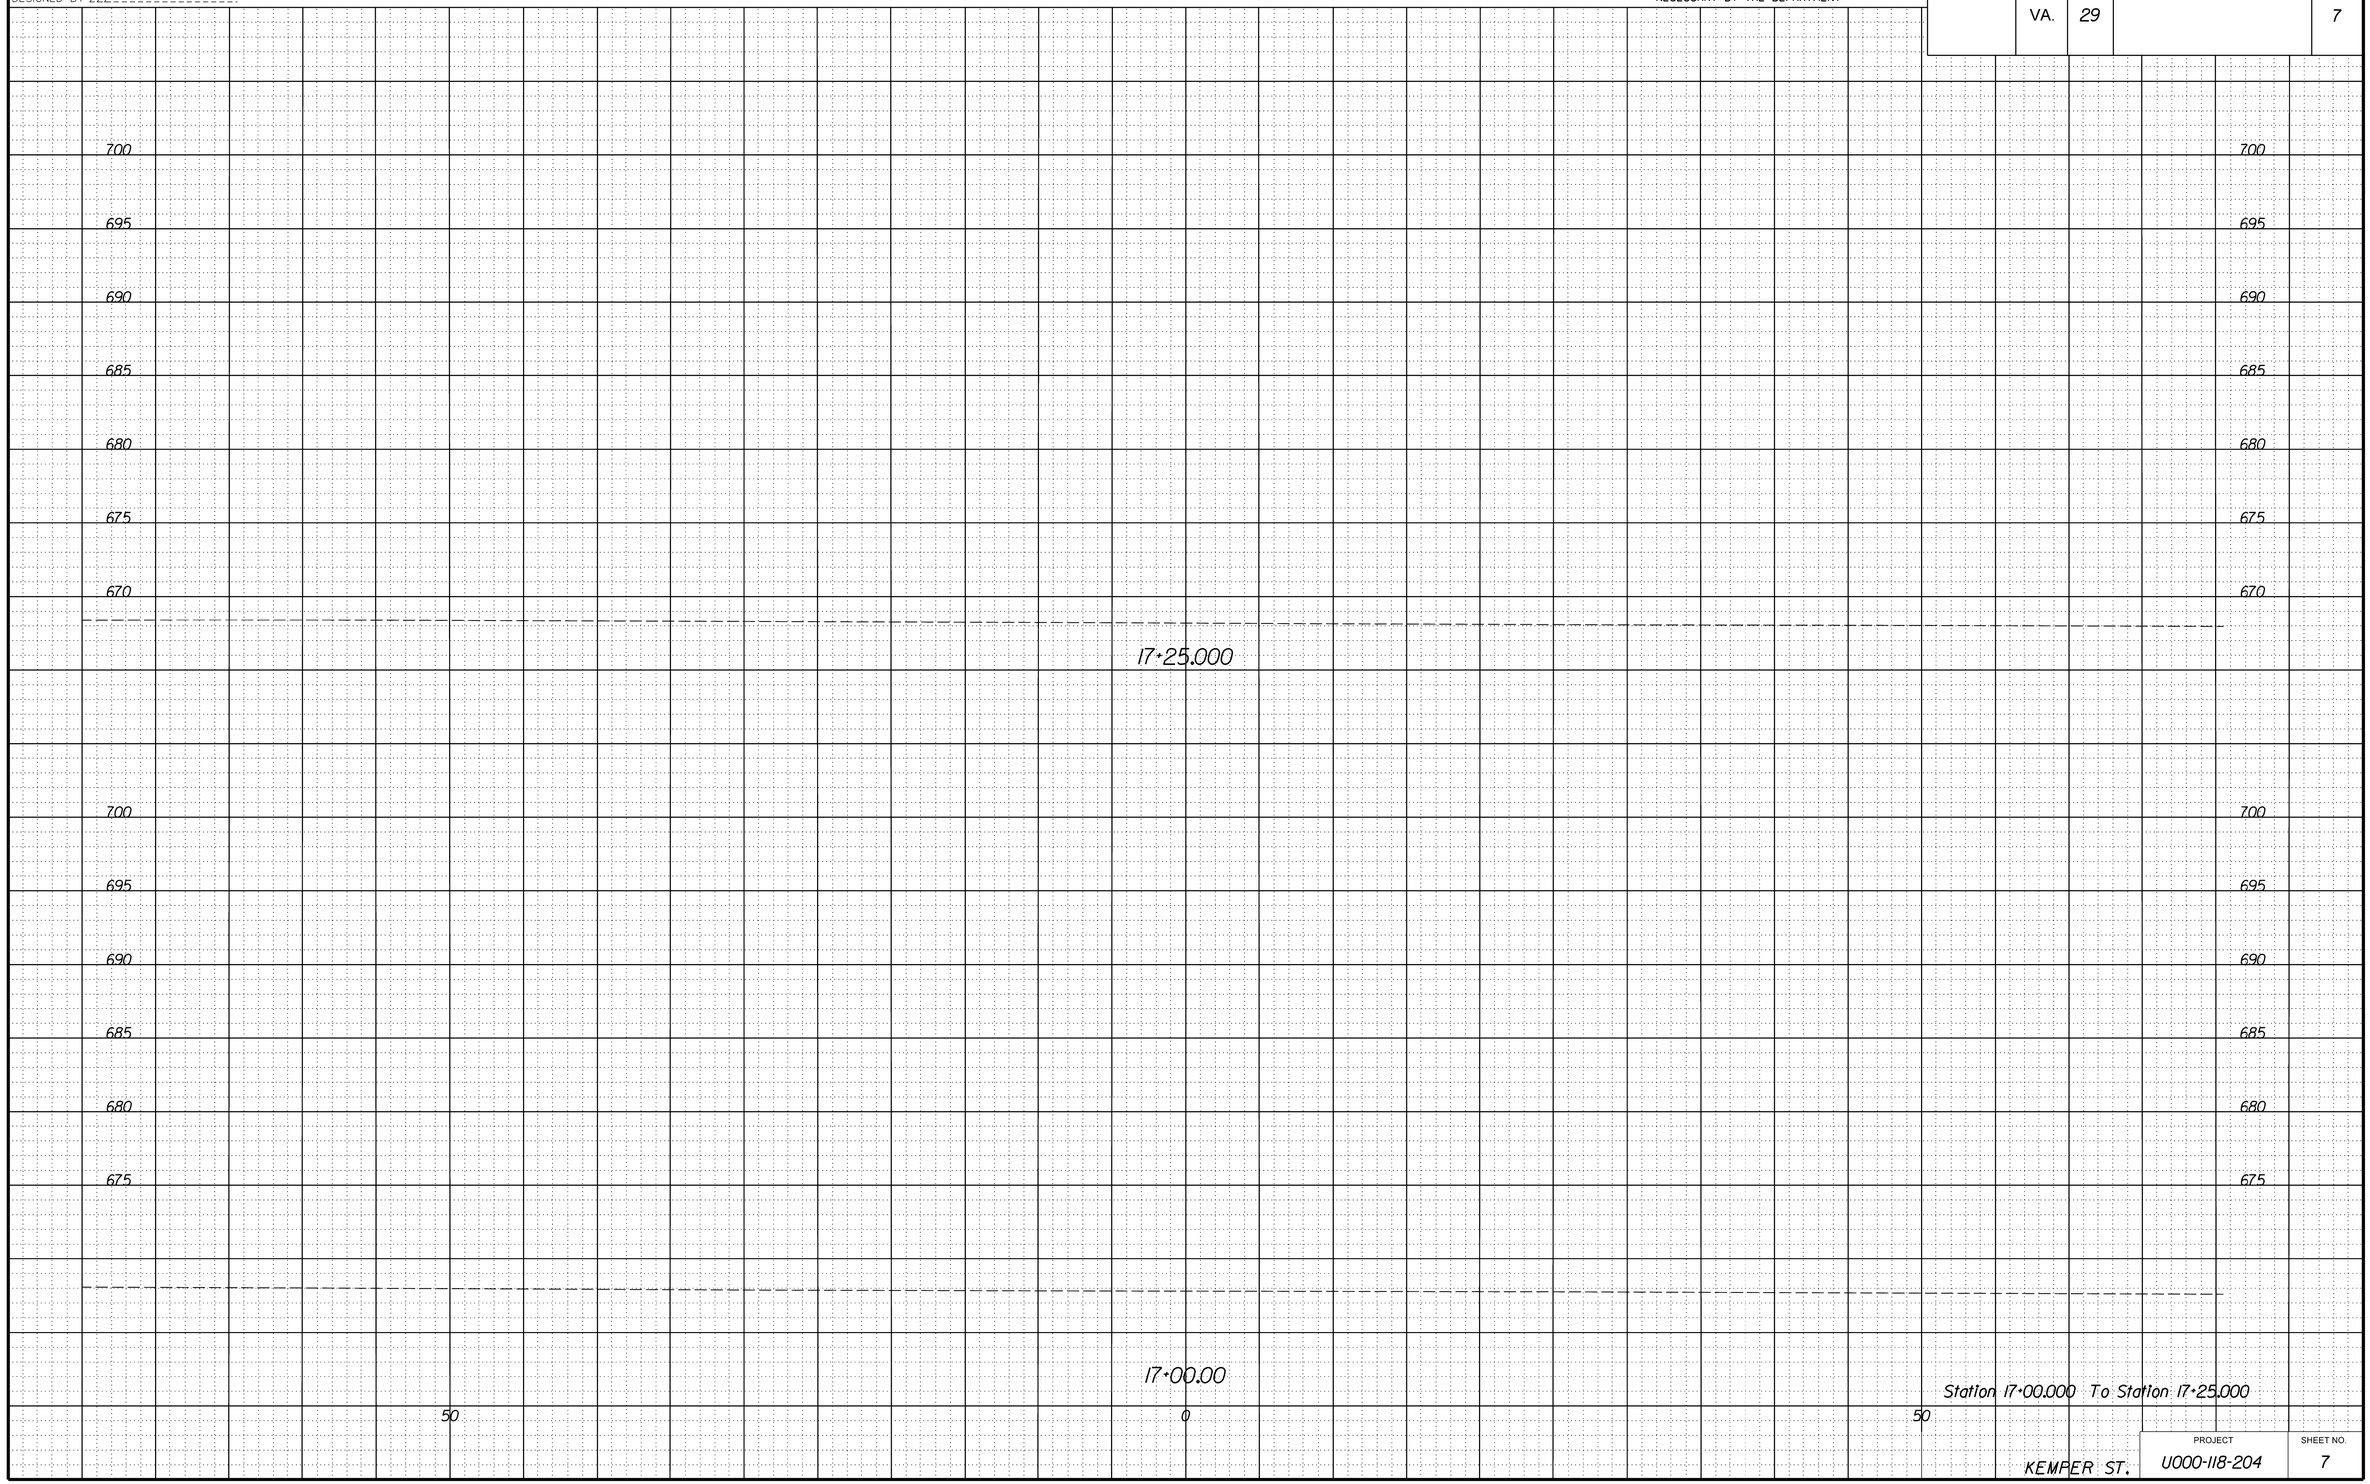

Station 17+00.000 To Station 17+25.000

KEMPER ST.

PROJECT	SHEET NO.
U000-118-204	7

8/18/2014
7:47:51 AM

PROJECT MANAGER WWW
SURVEYED BY XXX
DESIGN SUPERVISED BY YYY
DESIGNED BY ZZZ

CROSS SECTIONS

SCALE 1 IN. = 5 FT

DESIGN FEATURES RELATING TO CONSTRUCTION OR TO REGULATION AND CONTROL OF TRAFFIC MAY BE SUBJECT TO CHANGE AS DEEMED NECESSARY BY THE DEPARTMENT

REVISED	STATE	STATE ROUTE	STATE PROJECT	SHEET NO.
	VA.	29	U000-118-204,C-501	8

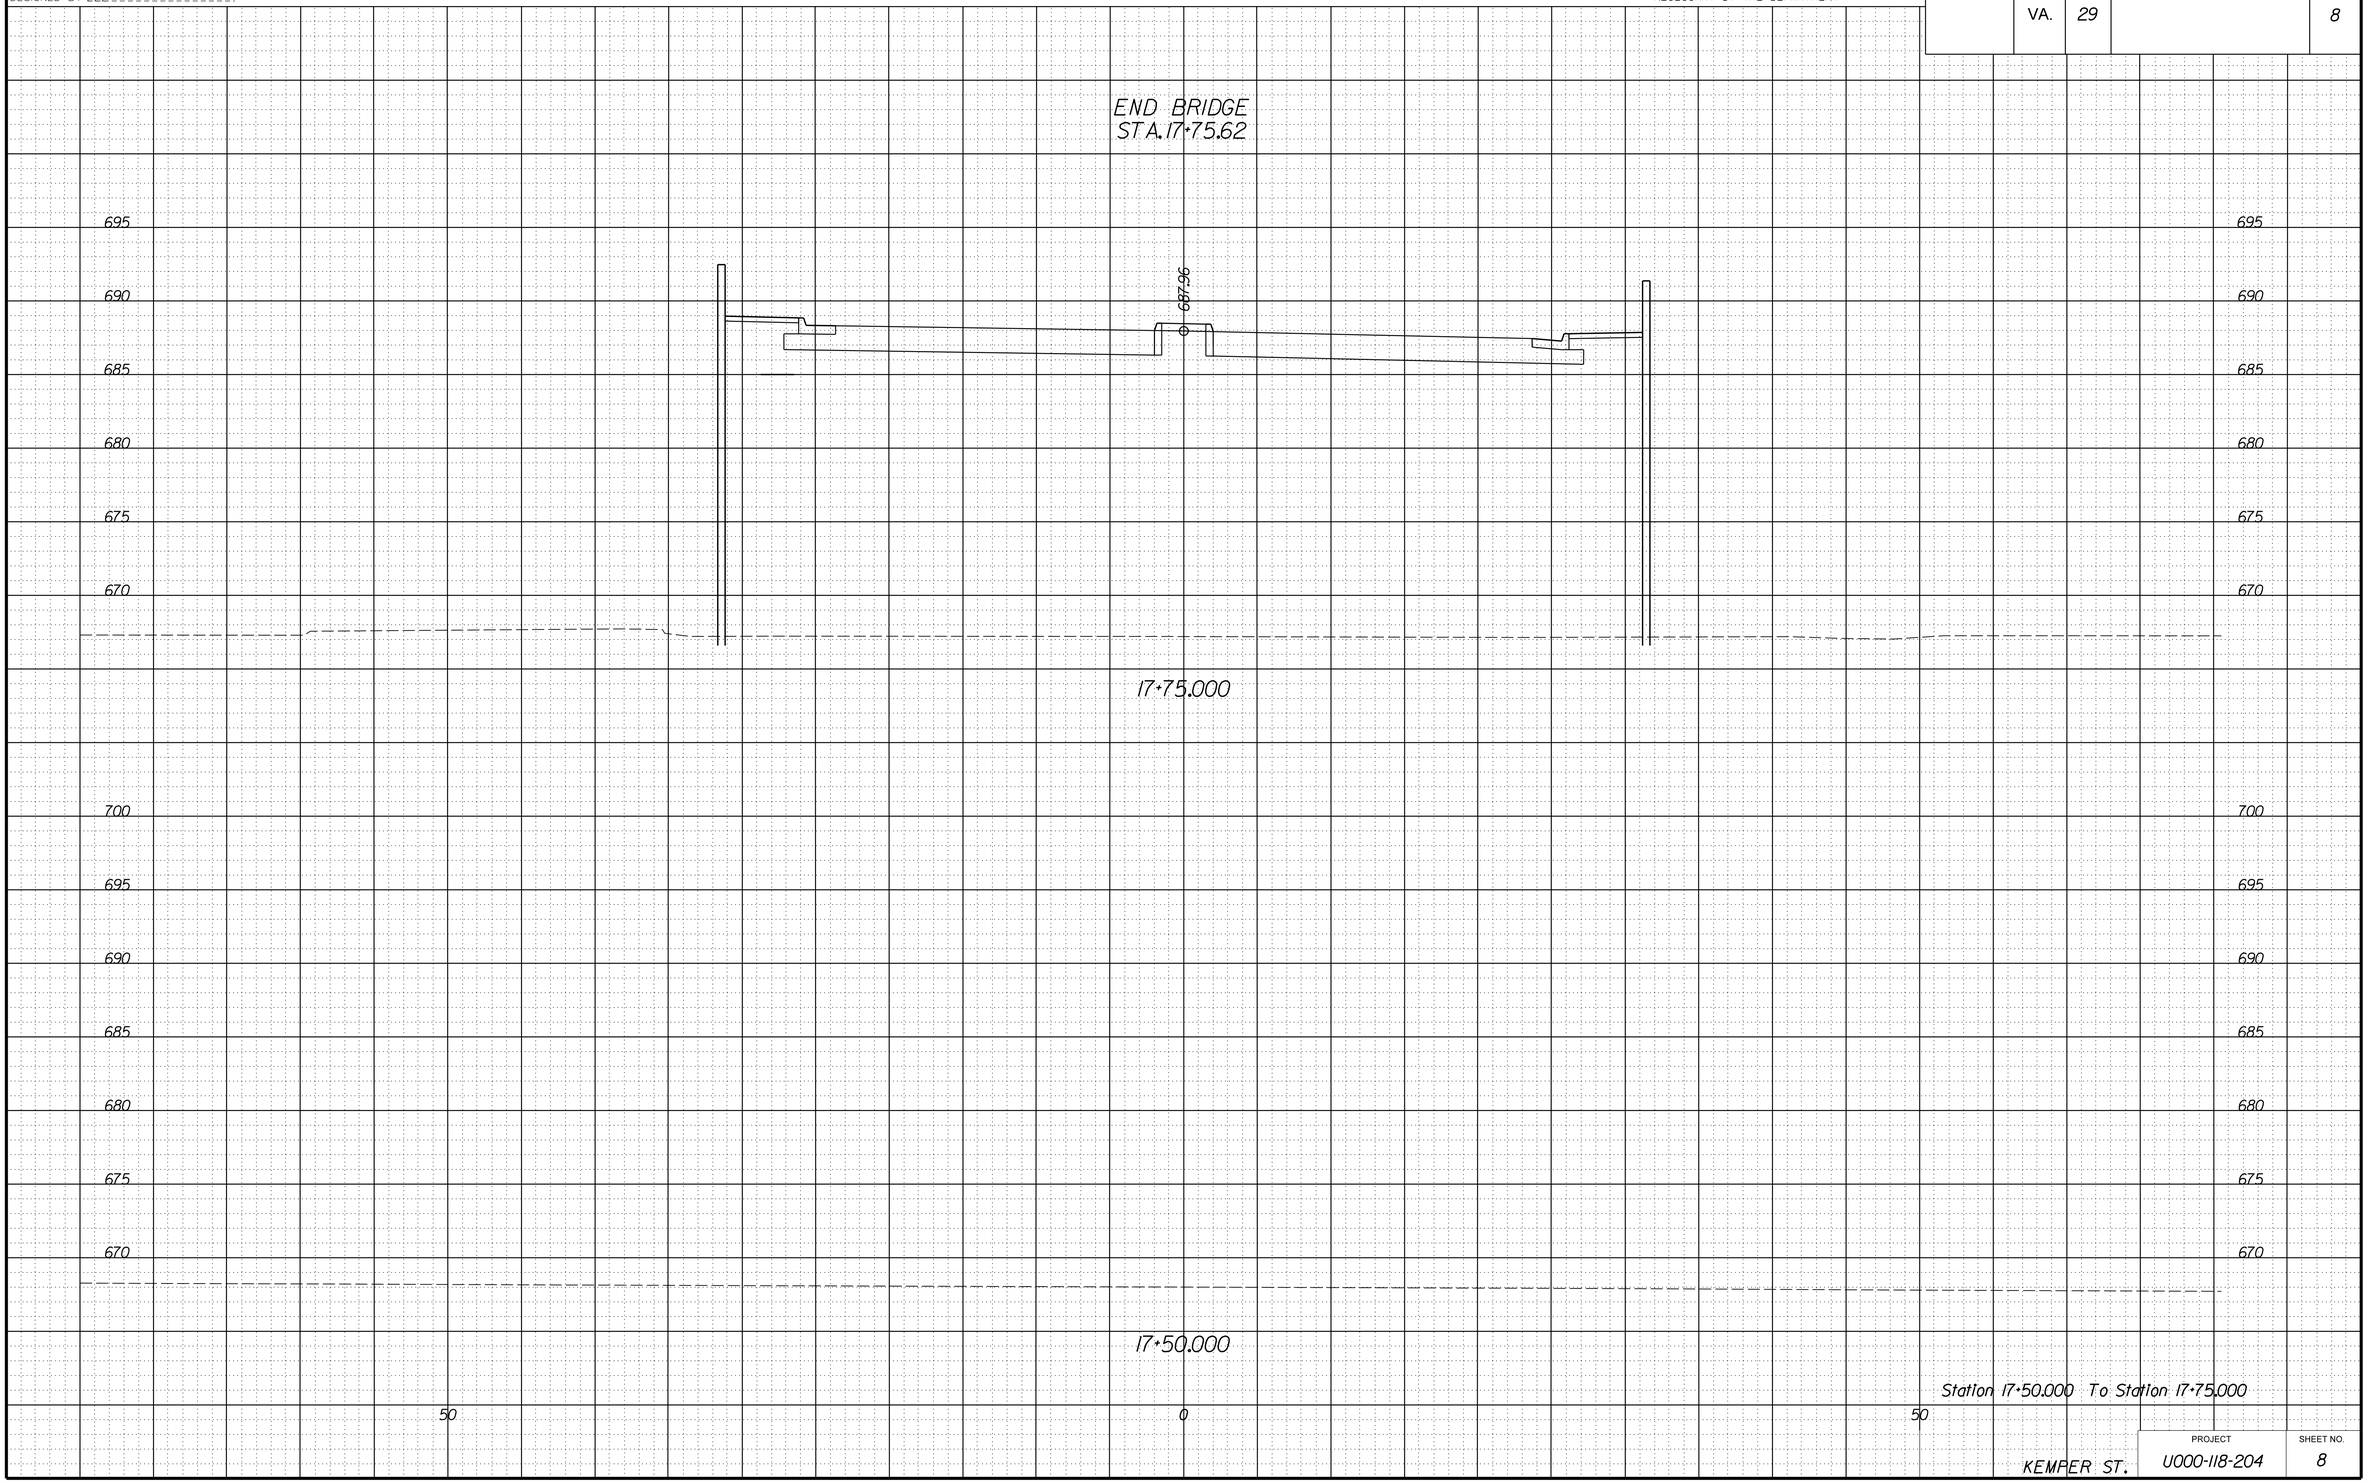

PROJECT	SHEET NO.
U000-118-204	8

6/27/2014
7:43:39 AM

PROJECT MANAGER WWW
SURVEYED BY XXX
DESIGN SUPERVISED BY YYY
DESIGNED BY ZZZ

CROSS SECTIONS

SCALE 1 IN. = 5 FT

DESIGN FEATURES RELATING TO CONSTRUCTION OR TO REGULATION AND CONTROL OF TRAFFIC MAY BE SUBJECT TO CHANGE AS DEEMED NECESSARY BY THE DEPARTMENT

REVISED	STATE	STATE ROUTE	STATE PROJECT	SHEET NO.
	VA.	29	U000-118-204,C-501	9

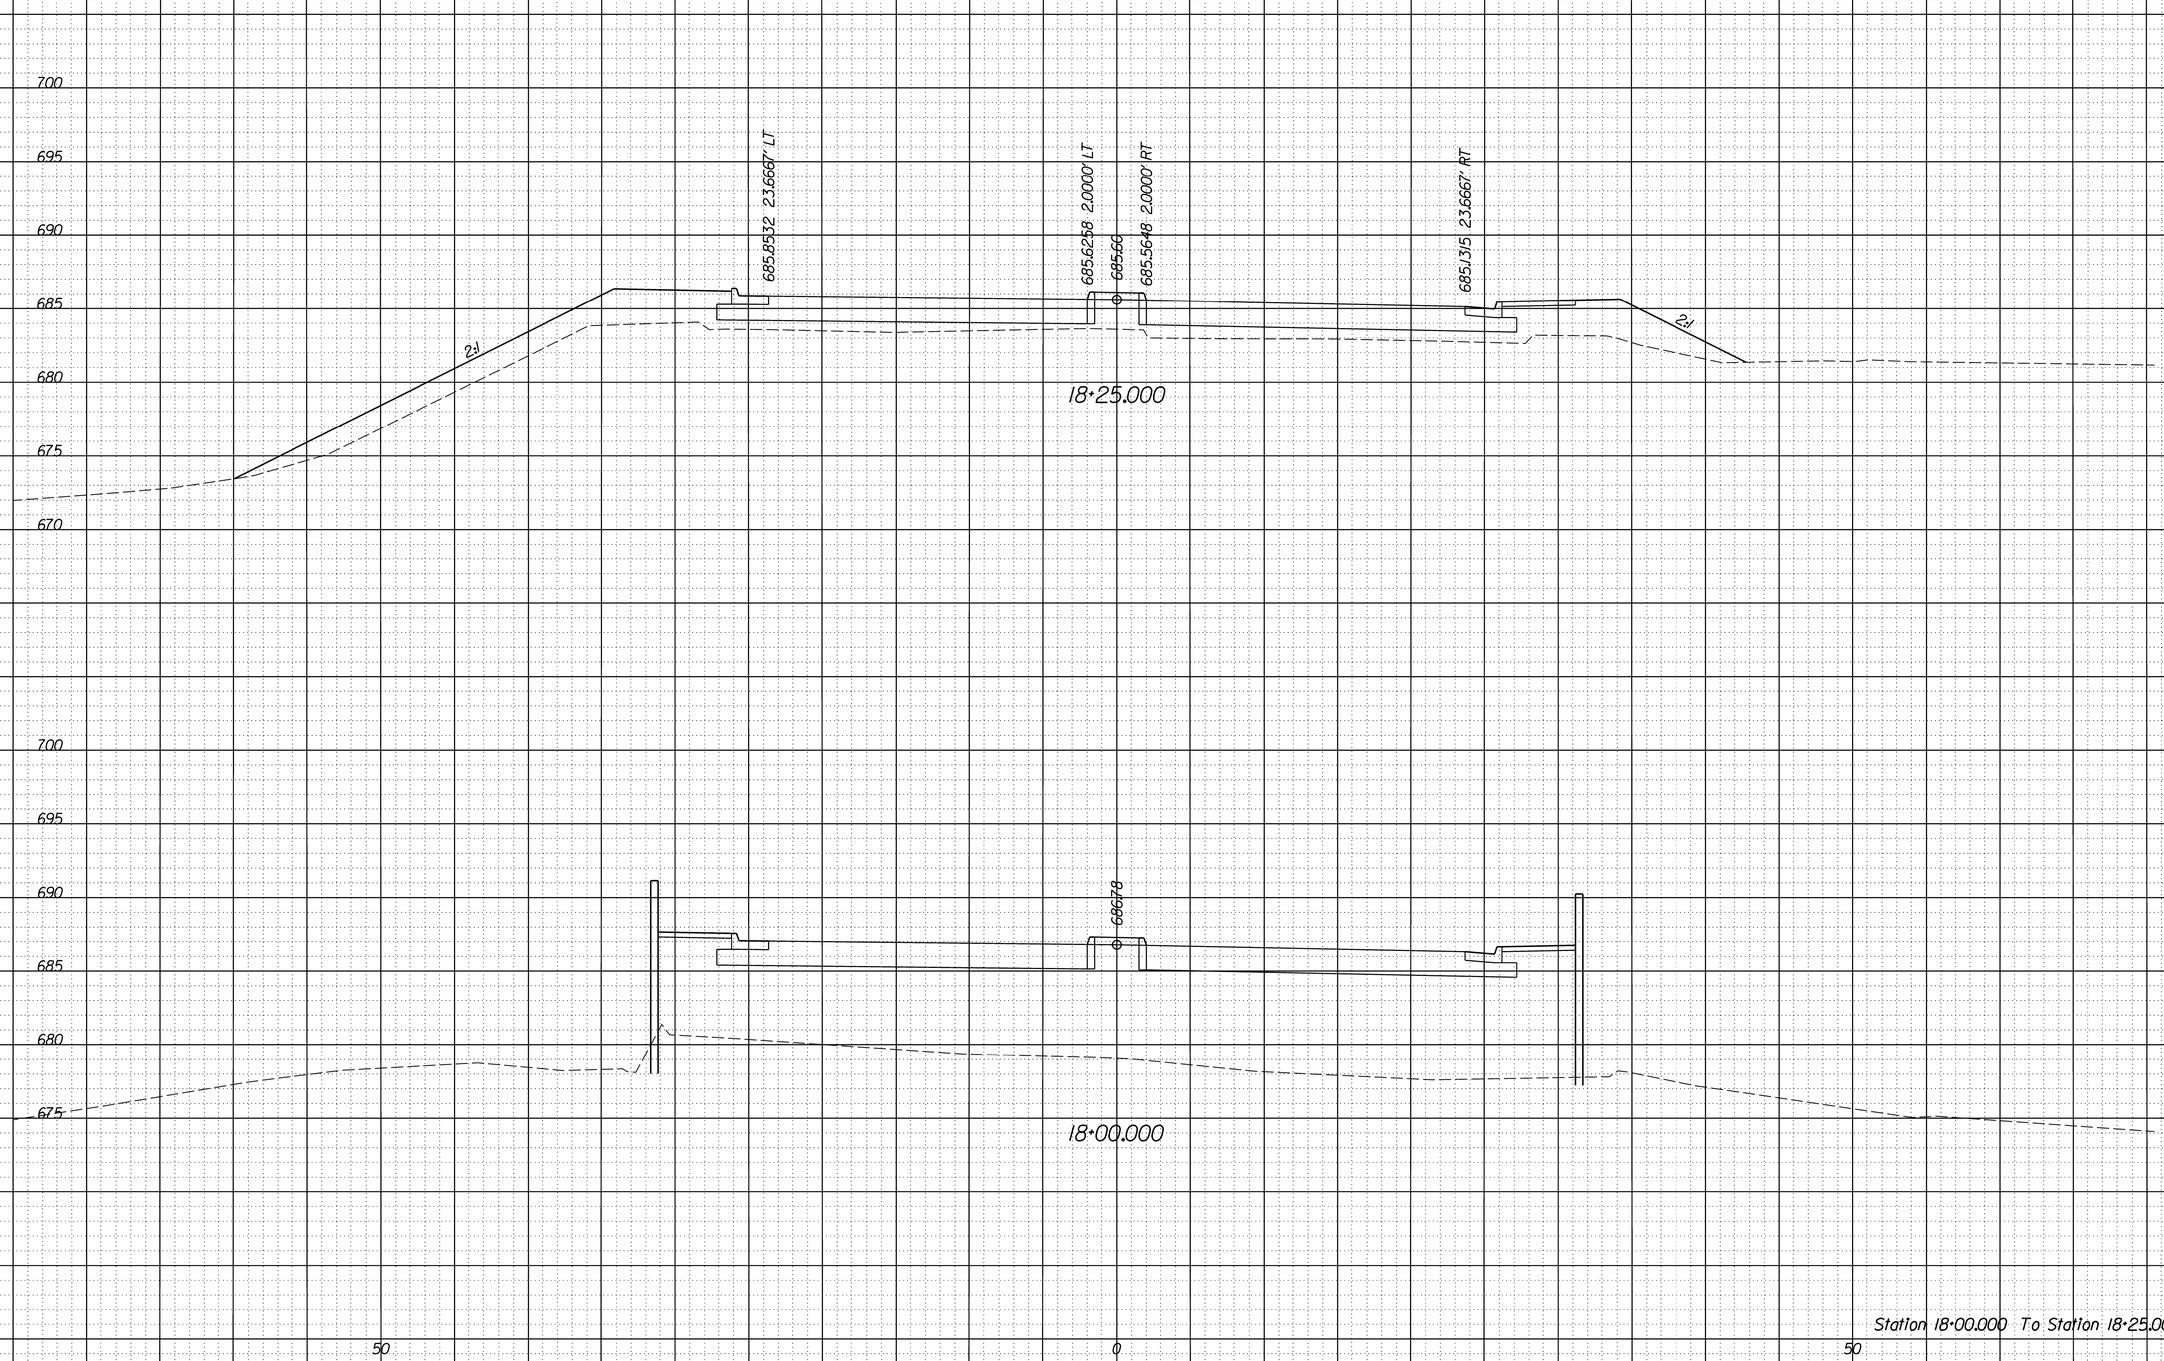

PROJECT	SHEET NO.
U000-118-204	9

9/27/2013
1:43:01 PM

PROJECT MANAGER WWW
SURVEYED BY XXX
DESIGN SUPERVISED BY YYY
DESIGN BY ZZZ

CROSS SECTIONS

SCALE 1 IN. = 5 FT

DESIGN FEATURES RELATING TO CONSTRUCTION OR TO REGULATION AND CONTROL OF TRAFFIC MAY BE SUBJECT TO CHANGE AS DEEMED NECESSARY BY THE DEPARTMENT

REVISED	STATE	STATE ROUTE	STATE PROJECT	SHEET NO.
	VA.	29	U000-118-204,C-501	10

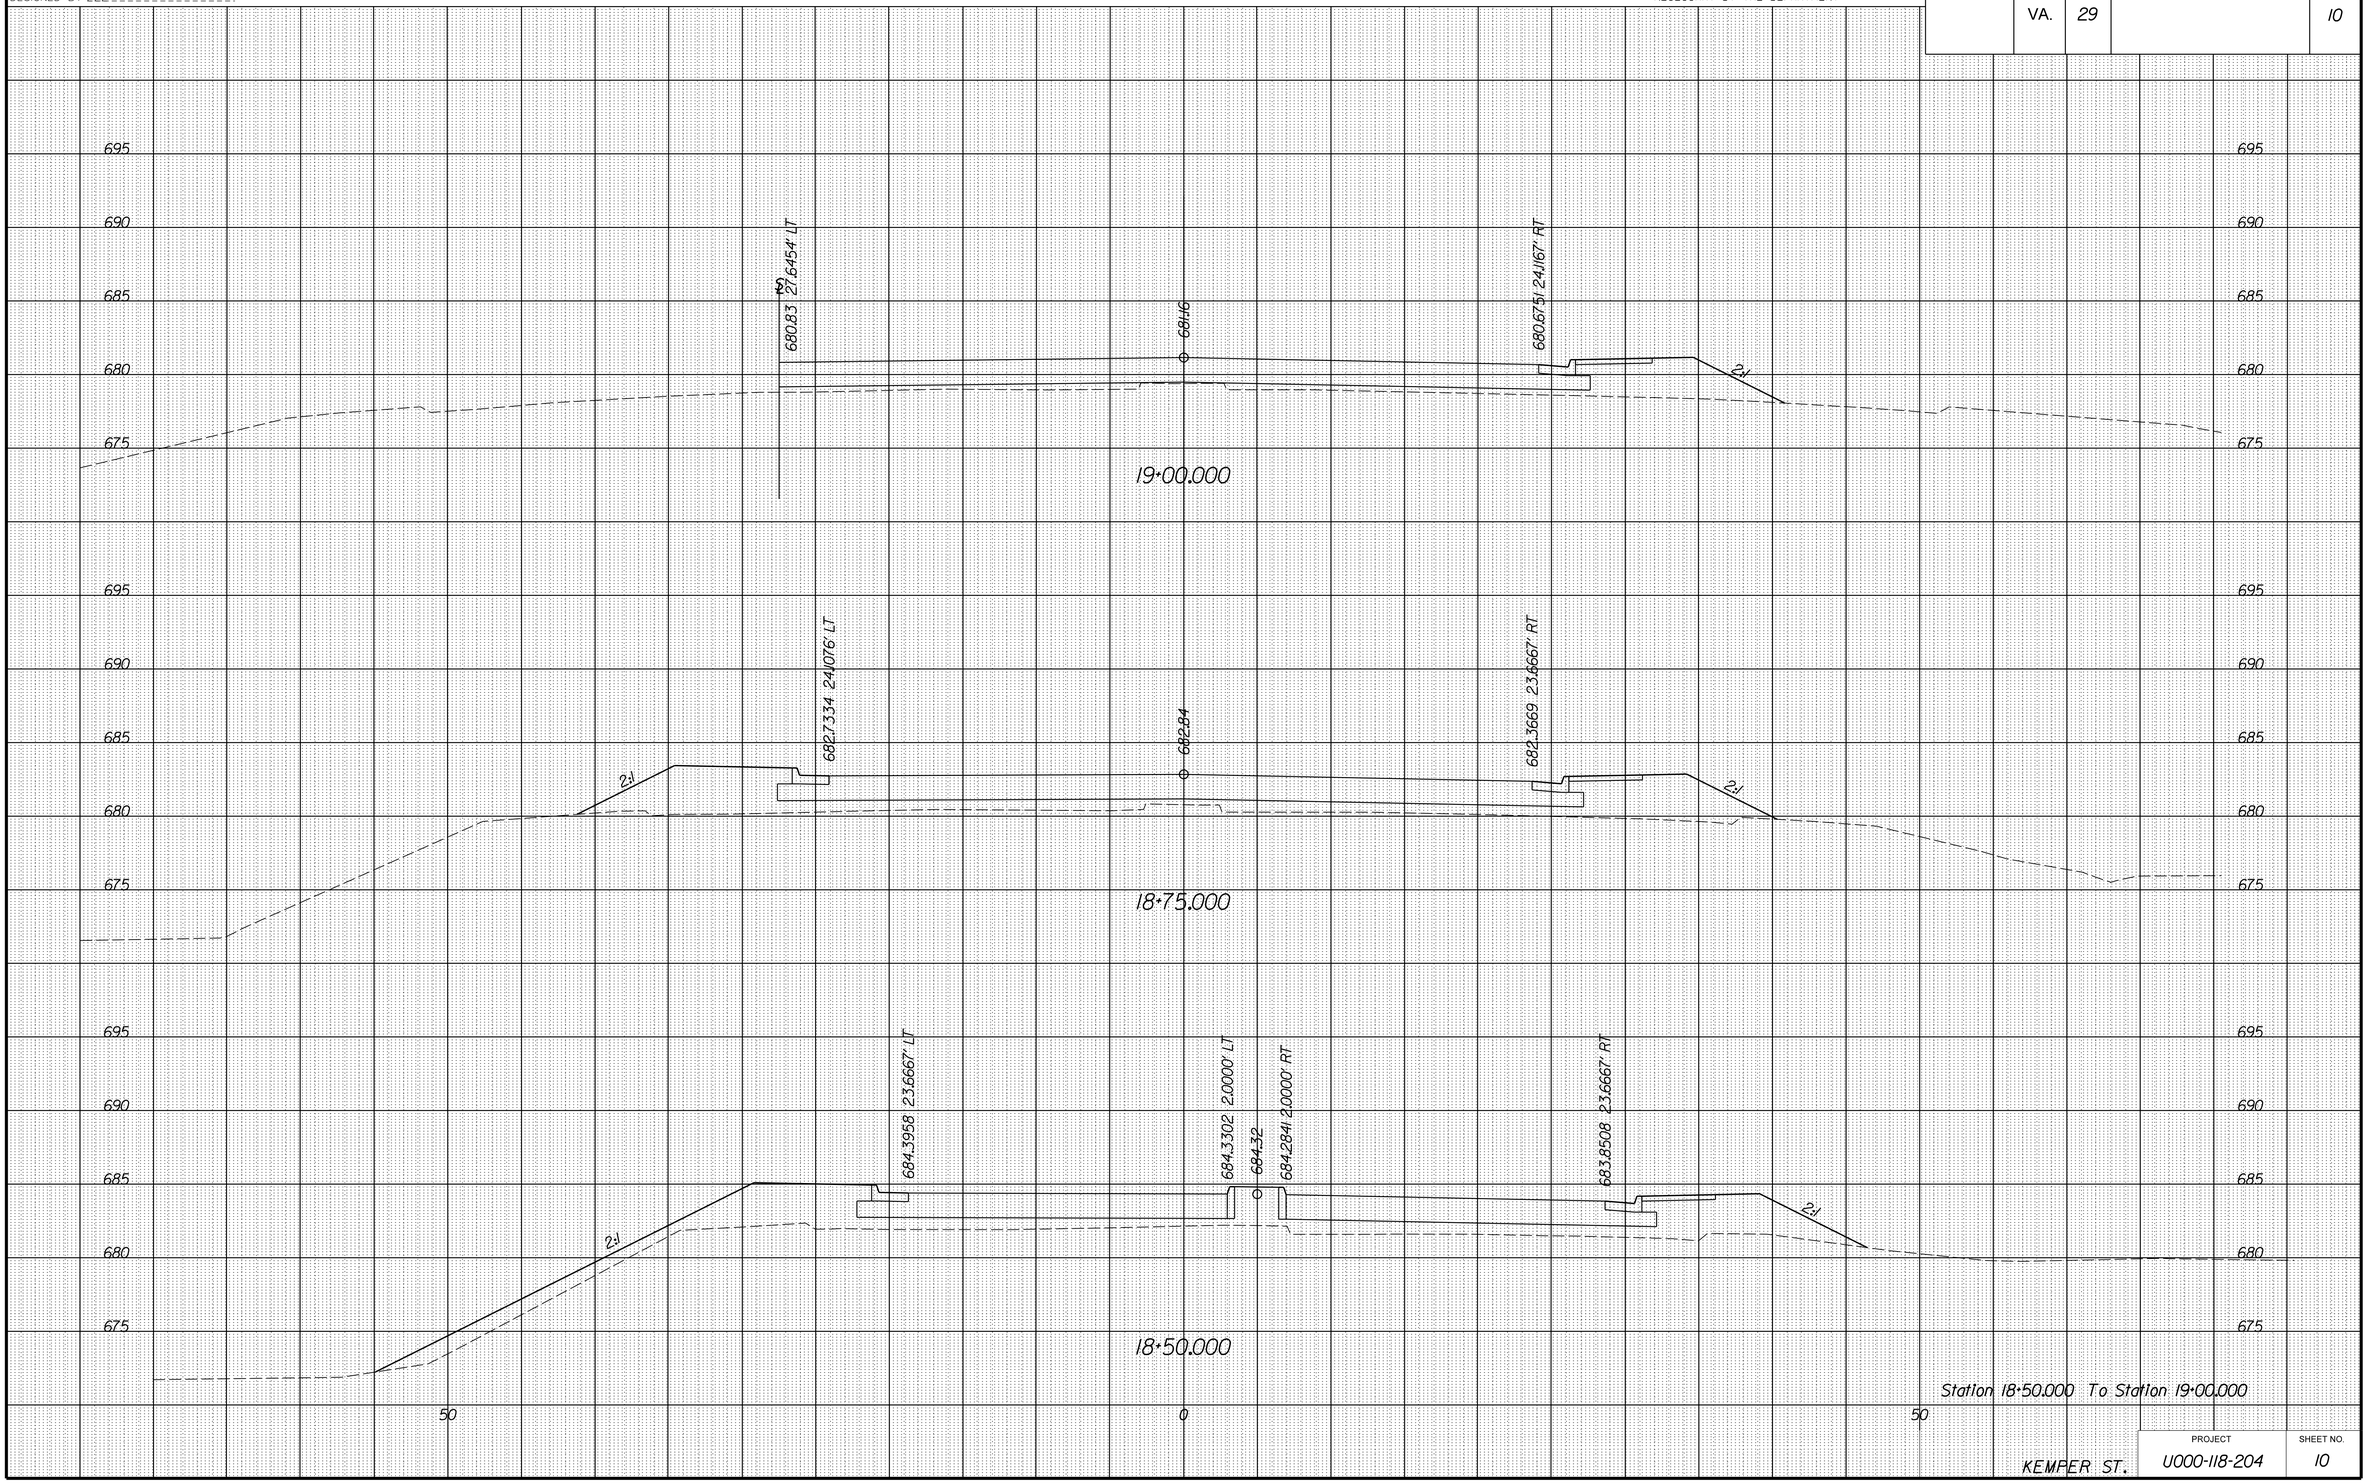

KEMPER ST.

PROJECT	SHEET NO.
U000-118-204	10

9/27/2013
1:44:36 PM

PROJECT MANAGER WWW
SURVEYED BY XXX
DESIGN SUPERVISED BY YYY
DESIGN BY ZZZ

CROSS SECTIONS

SCALE 1 IN. = 5 FT

DESIGN FEATURES RELATING TO CONSTRUCTION OR TO REGULATION AND CONTROL OF TRAFFIC MAY BE SUBJECT TO CHANGE AS DEEMED NECESSARY BY THE DEPARTMENT

REVISED	STATE	STATE ROUTE	STATE PROJECT	SHEET NO.
	VA.	29	U000-118-204,C-501	11

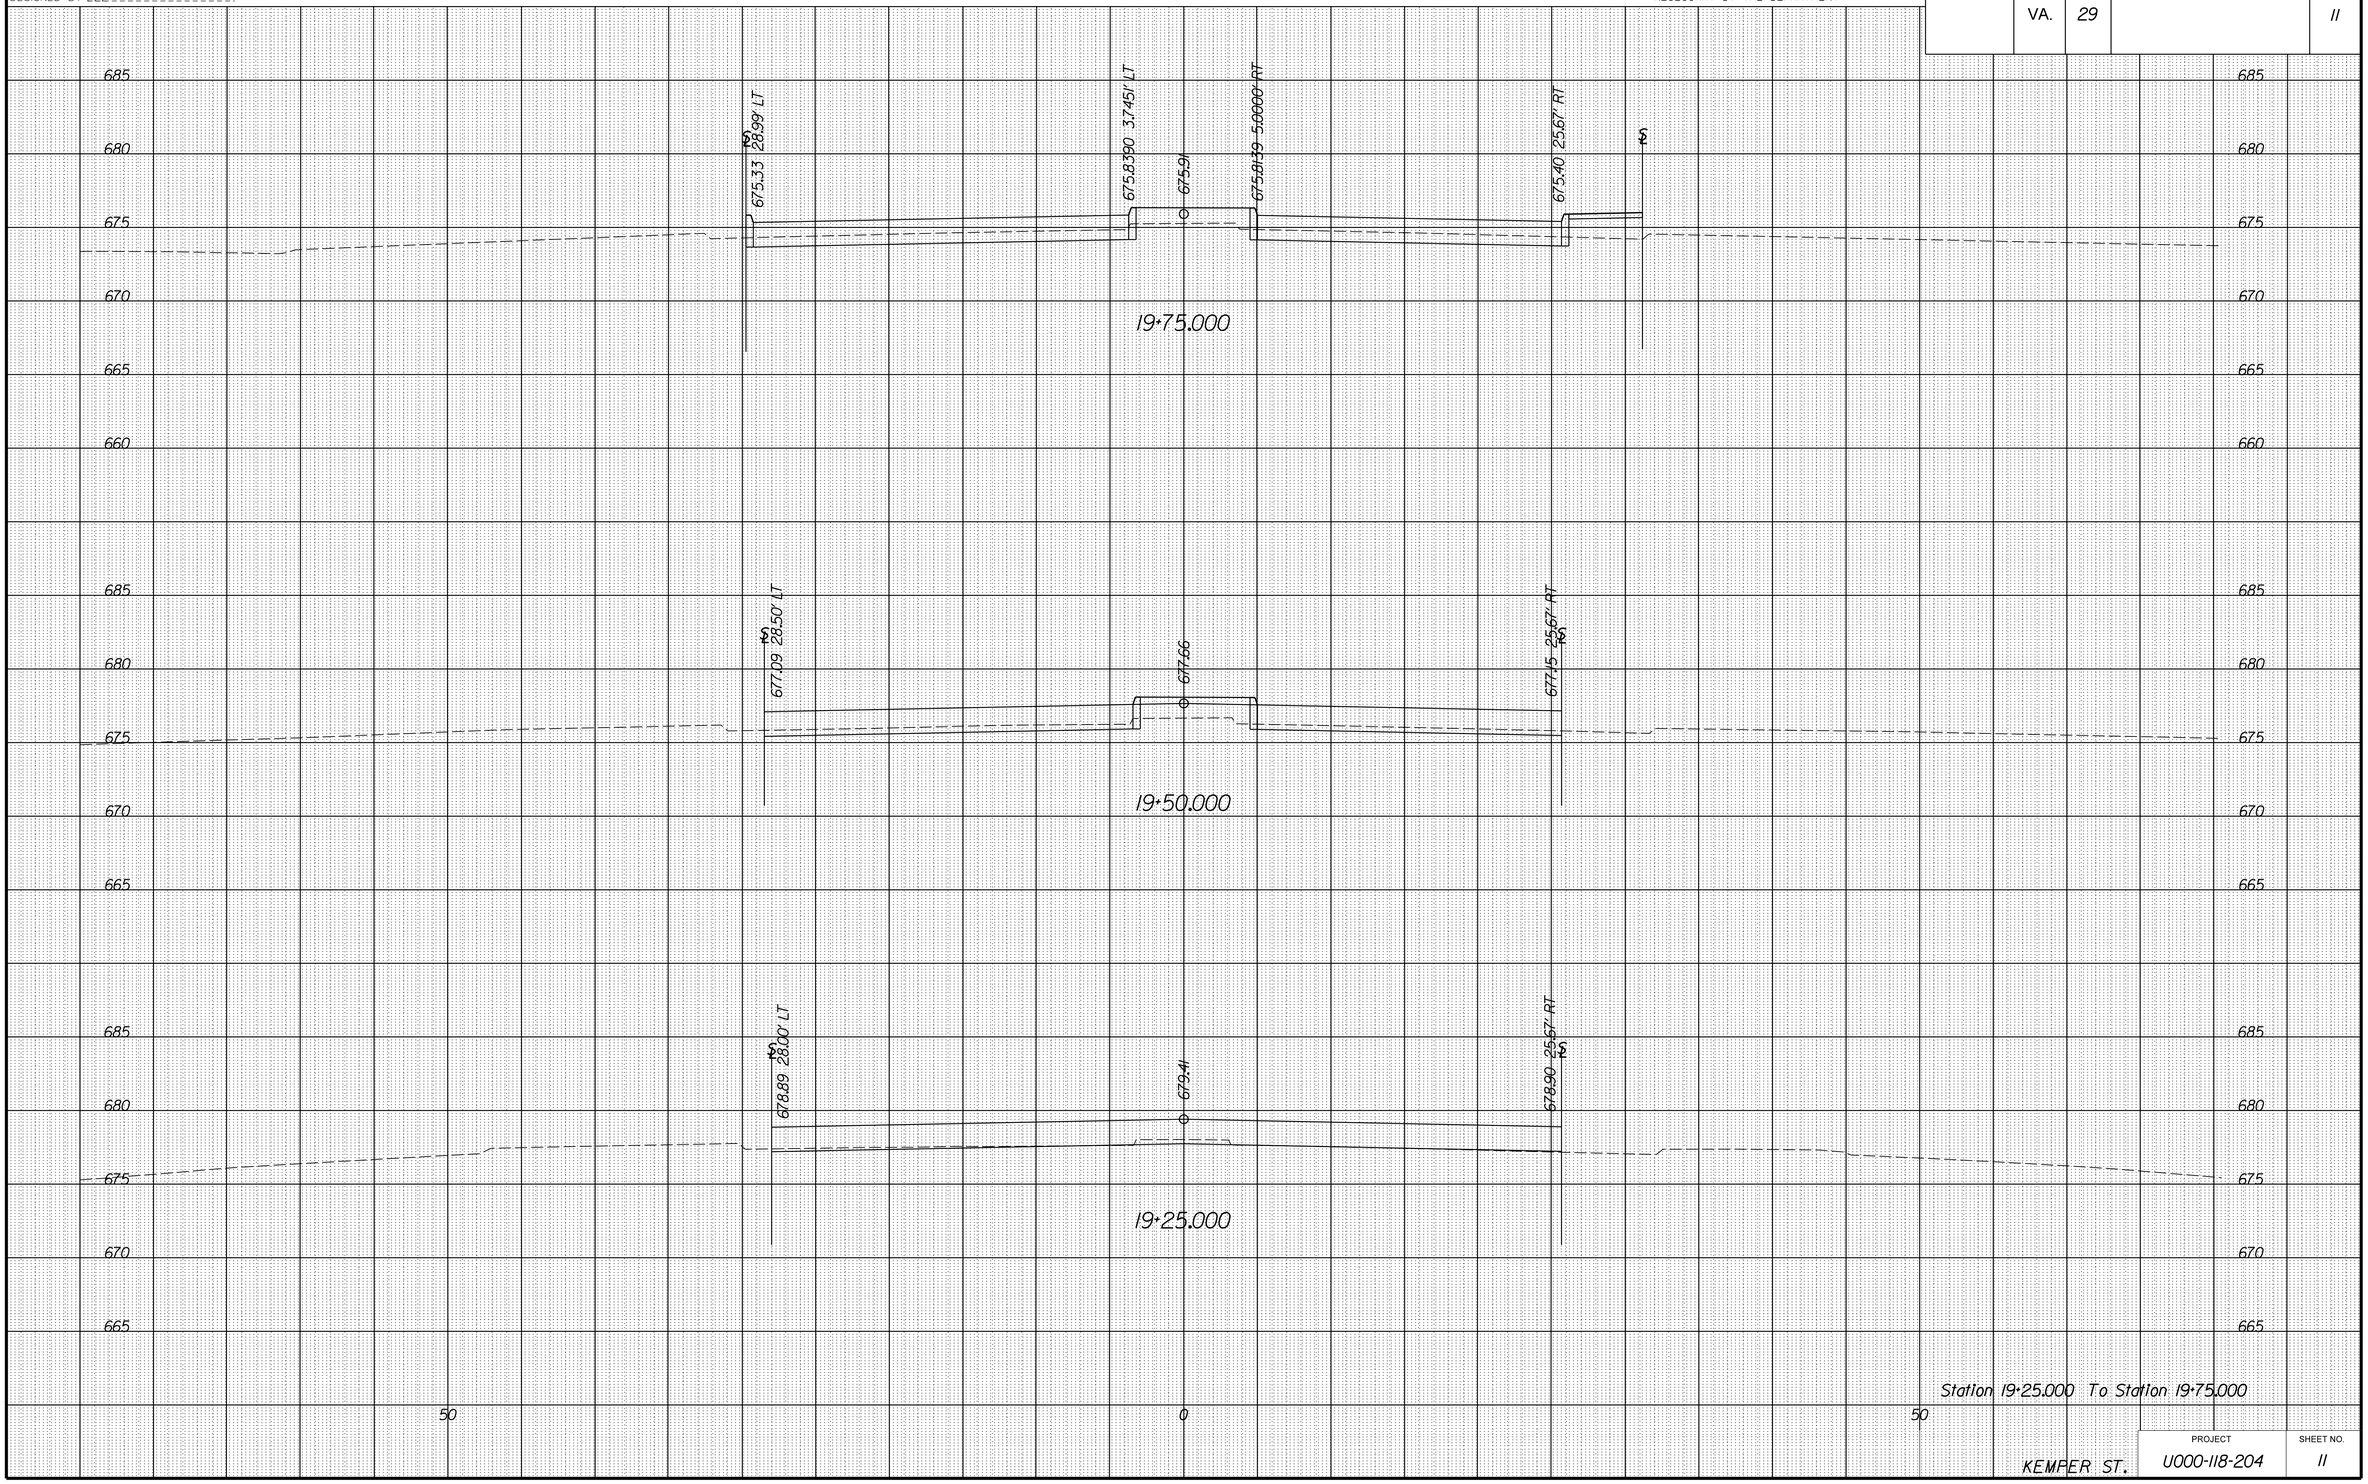

KEMPER ST.

PROJECT	SHEET NO.
U000-118-204	11

9/27/2013
1:45:24 PM

PROJECT MANAGER WWW
SURVEYED BY XXX
DESIGN SUPERVISED BY YYY
DESIGNED BY ZZZ

CROSS SECTIONS

SCALE 1 IN. = 5 FT

DESIGN FEATURES RELATING TO CONSTRUCTION OR TO REGULATION AND CONTROL OF TRAFFIC MAY BE SUBJECT TO CHANGE AS DEEMED NECESSARY BY THE DEPARTMENT

REVISED	STATE	STATE ROUTE	STATE PROJECT	SHEET NO.
	VA.	29	U000-118-204,C-501	12

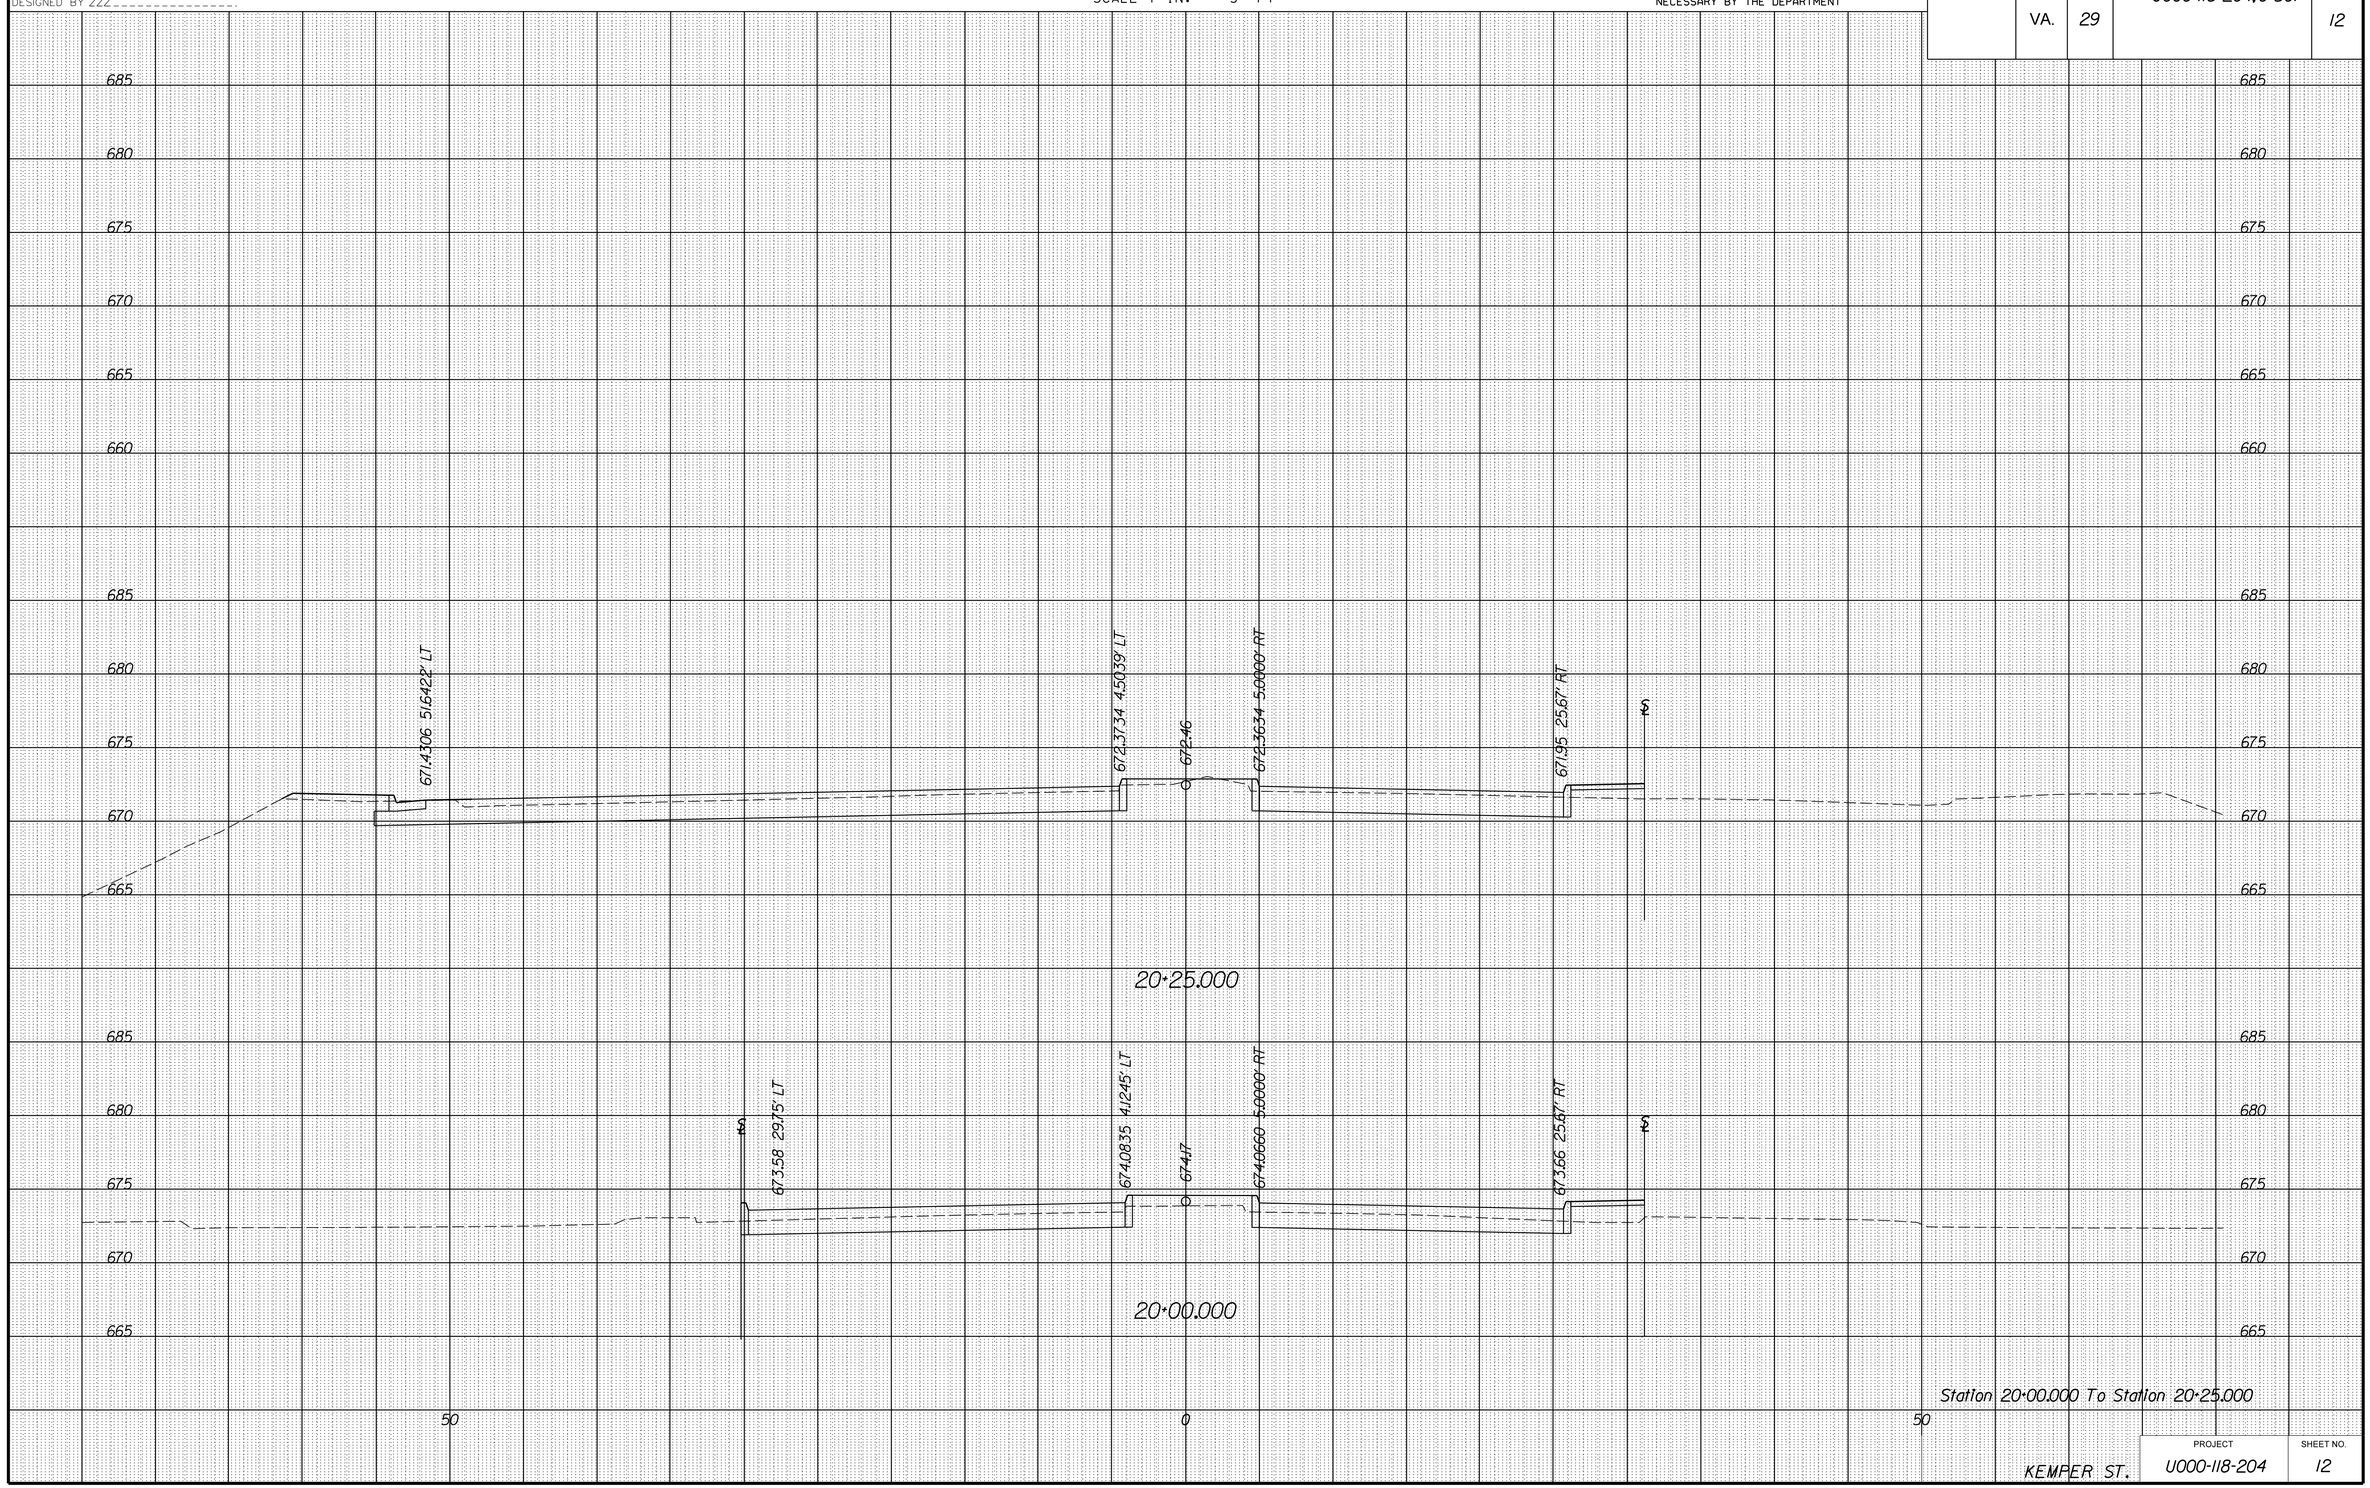

KEMPER ST.

PROJECT	SHEET NO.
U000-118-204	12

9/27/2013
1:46:17 PM

PROJECT MANAGER WWW
SURVEYED BY XXX
DESIGN SUPERVISED BY YYY
DESIGN BY ZZZ

CROSS SECTIONS

SCALE 1 IN. = 5 FT

DESIGN FEATURES RELATING TO CONSTRUCTION OR TO REGULATION AND CONTROL OF TRAFFIC MAY BE SUBJECT TO CHANGE AS DEEMED NECESSARY BY THE DEPARTMENT

REVISED	STATE	STATE ROUTE	STATE PROJECT	SHEET NO.
	VA.	29	U000-118-204,C-501	13

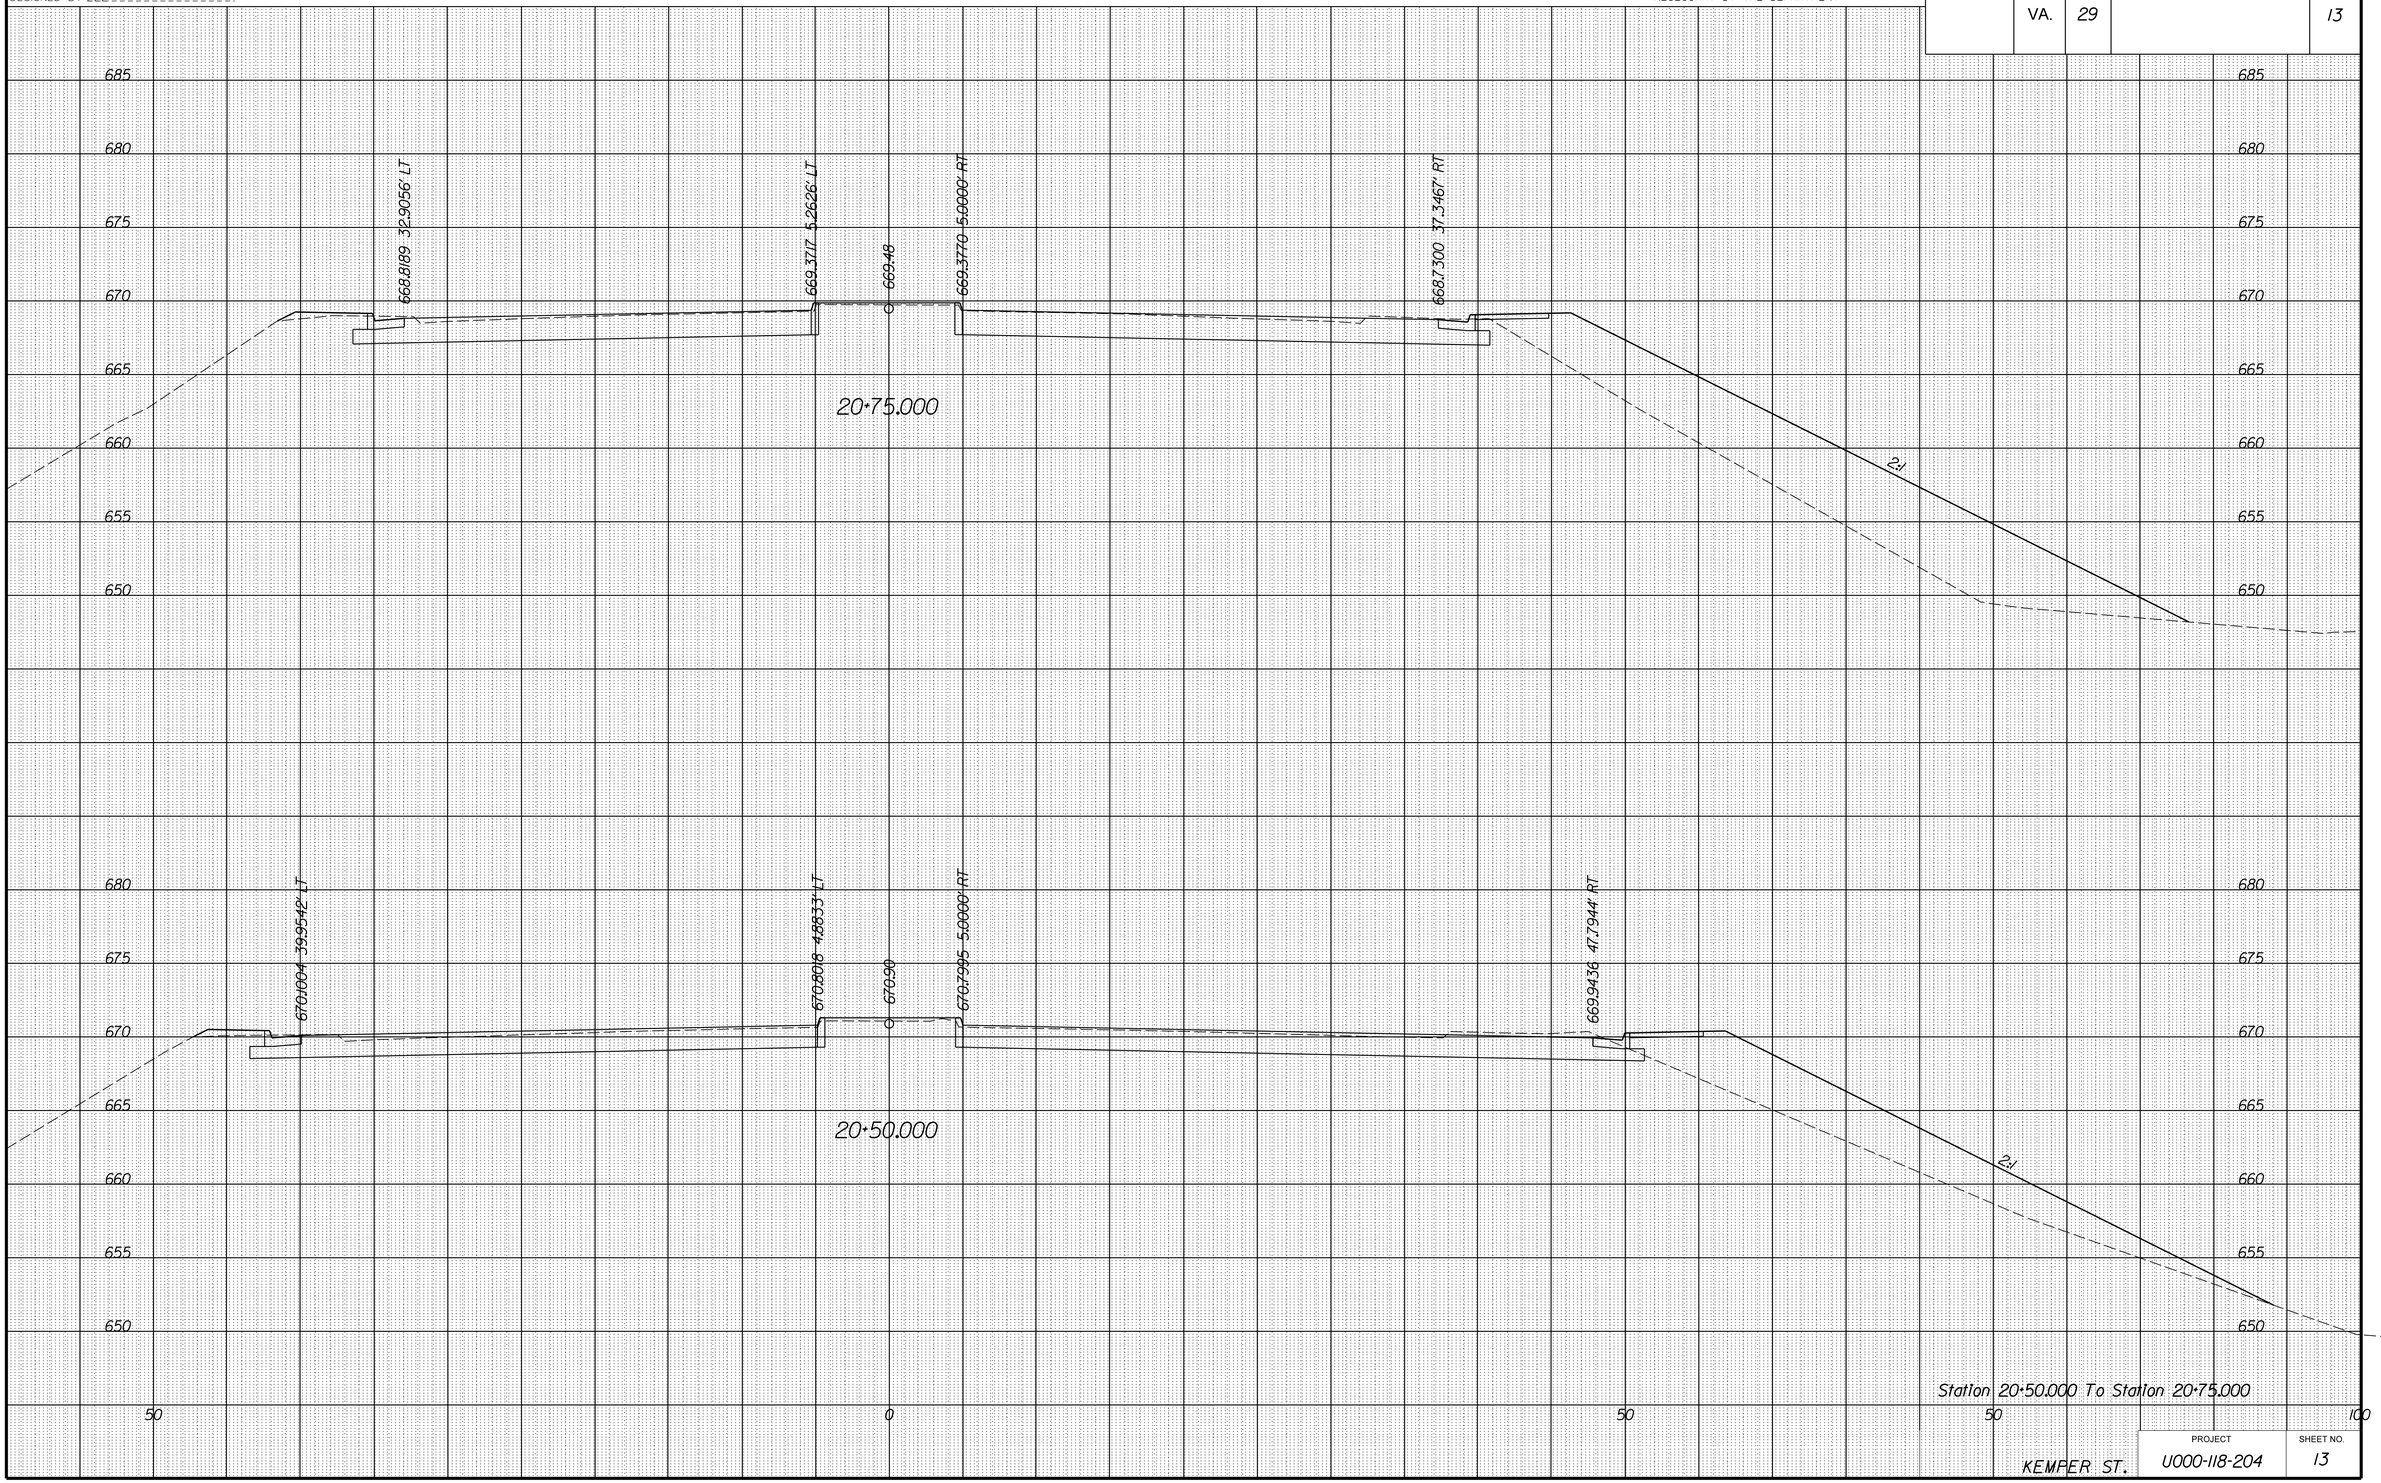

KEMPER ST.

PROJECT	SHEET NO.
U000-118-204	13

9/27/2013
1:47:47 PM

PROJECT MANAGER WWW
SURVEYED BY XXX
DESIGN SUPERVISED BY YYY
DESIGNED BY ZZZ

CROSS SECTIONS

SCALE 1 IN. = 5 FT

DESIGN FEATURES RELATING TO CONSTRUCTION OR TO REGULATION AND CONTROL OF TRAFFIC MAY BE SUBJECT TO CHANGE AS DEEMED NECESSARY BY THE DEPARTMENT

REVISED	STATE	STATE ROUTE	STATE PROJECT	SHEET NO.
	VA.	29	U000-118-204,C-501	14

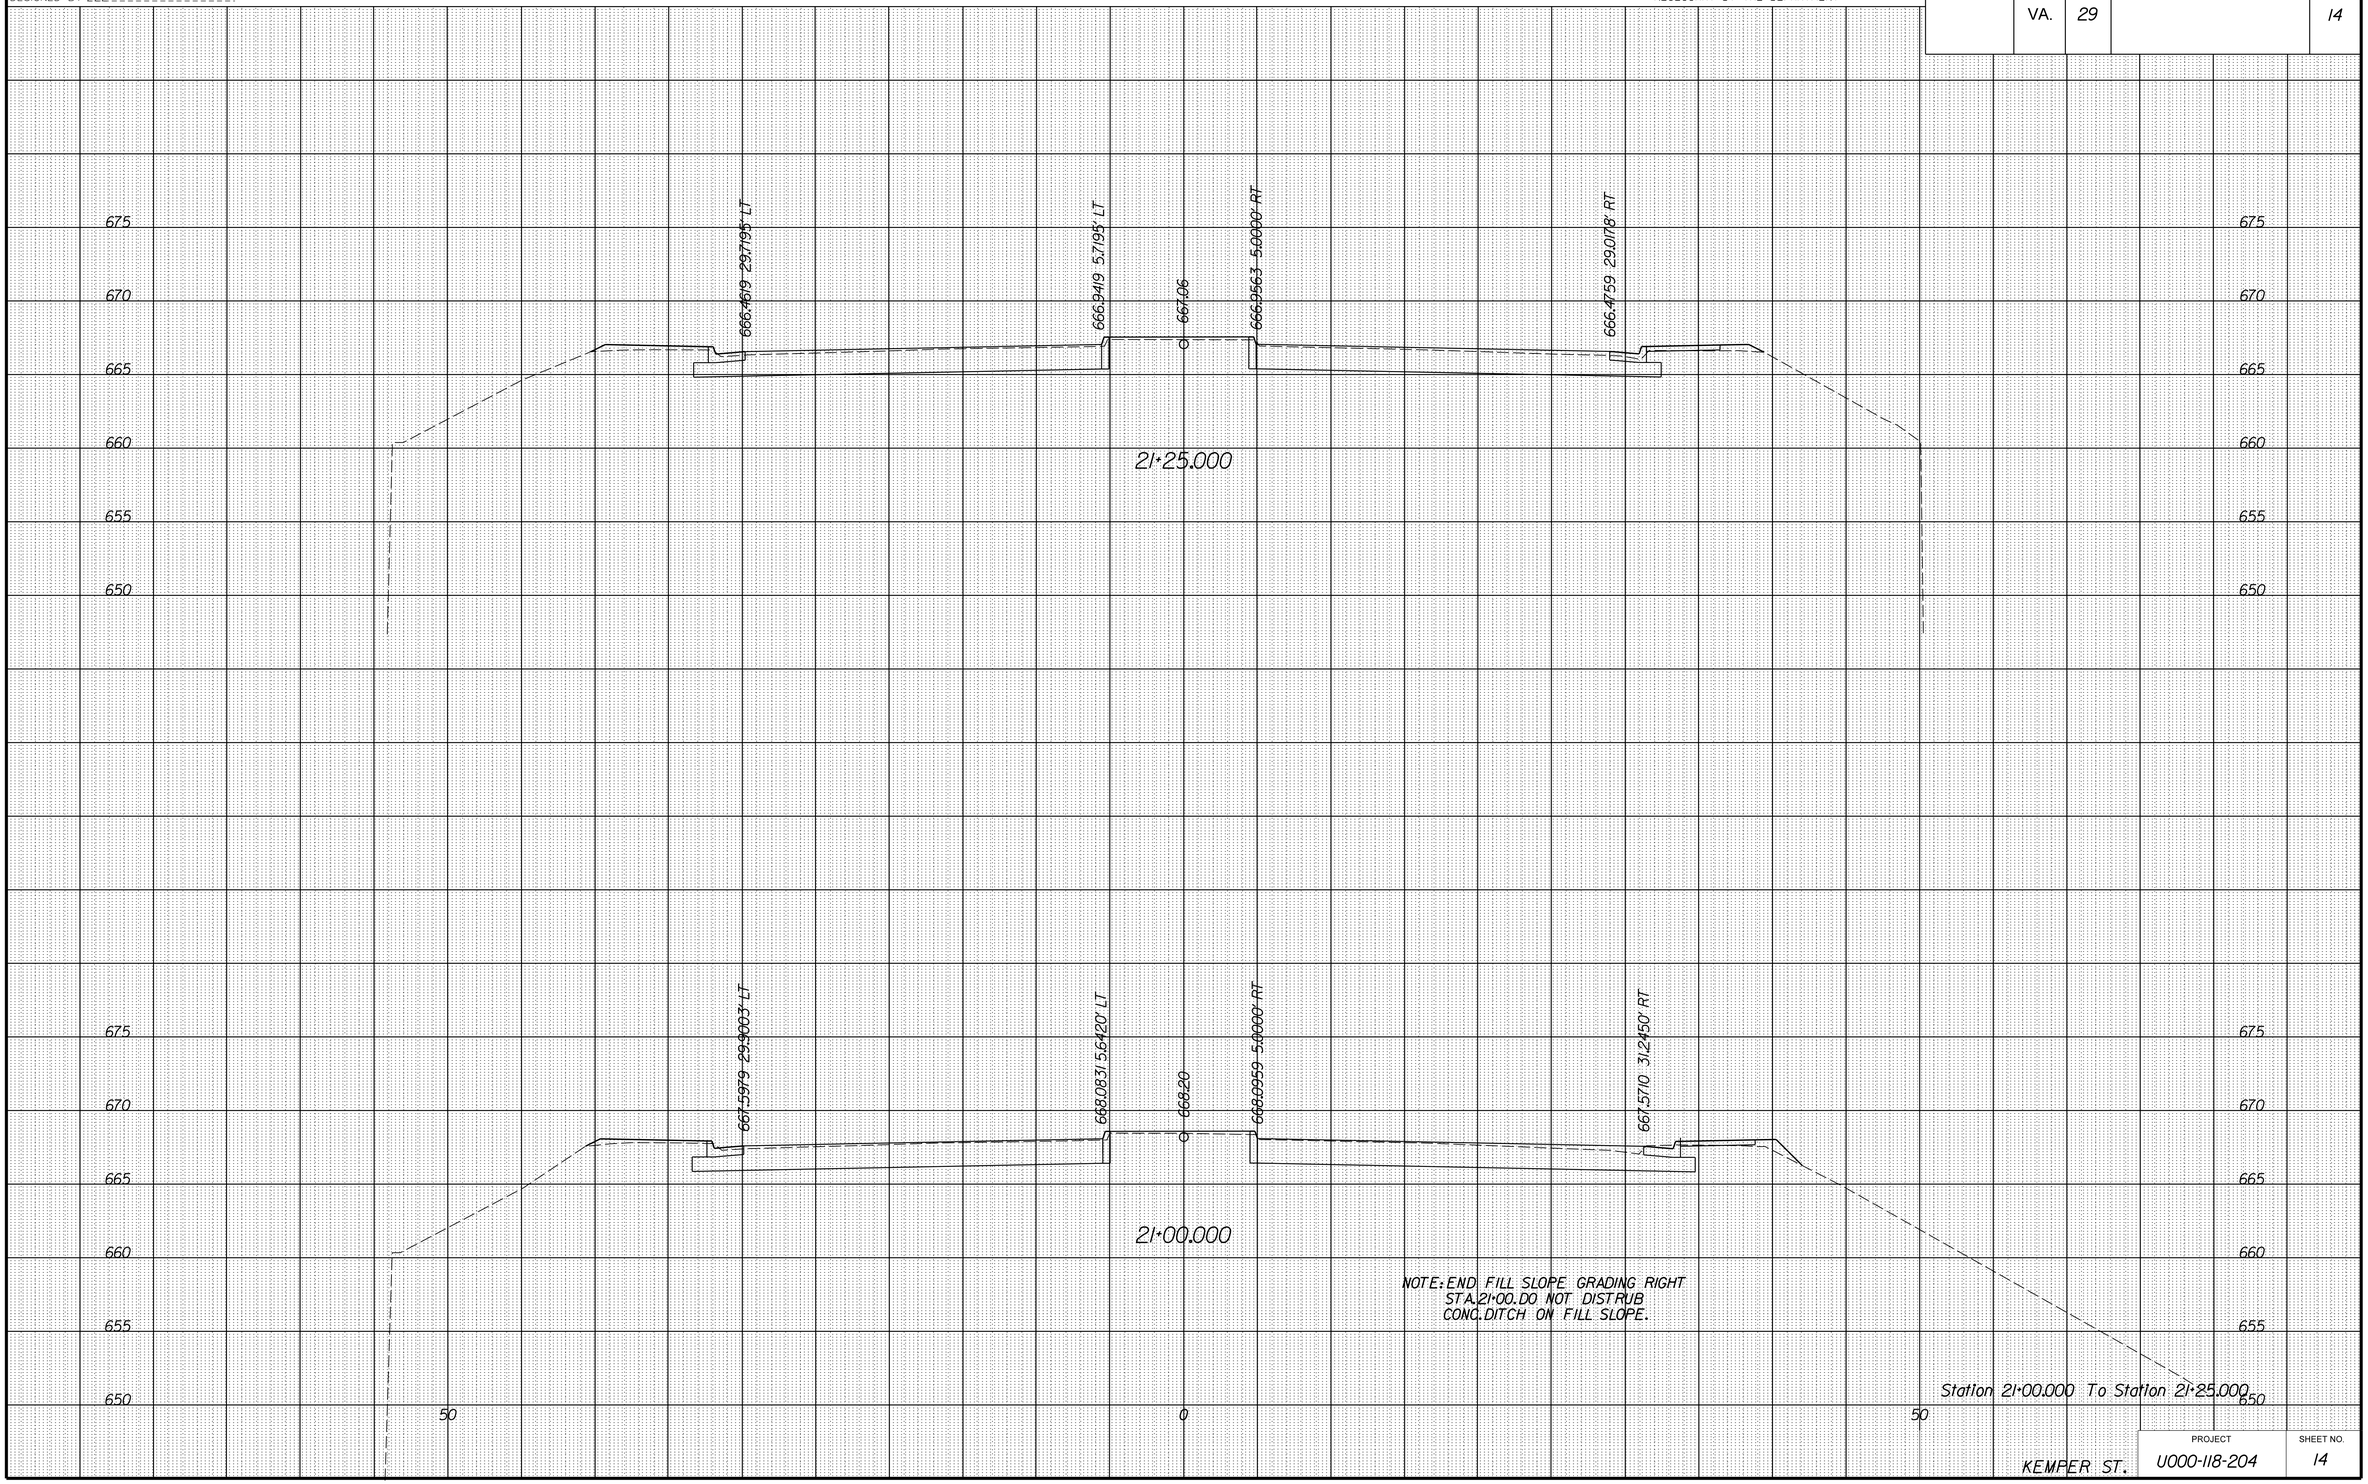

KEMPER ST.

PROJECT	SHEET NO.
U000-118-204	14

9/27/2013
1:48:30 PM

PROJECT MANAGER WWW
SURVEYED BY XXX
DESIGN SUPERVISED BY YYY
DESIGN BY ZZZ

CROSS SECTIONS

SCALE 1 IN. = 5 FT

DESIGN FEATURES RELATING TO CONSTRUCTION OR TO REGULATION AND CONTROL OF TRAFFIC MAY BE SUBJECT TO CHANGE AS DEEMED NECESSARY BY THE DEPARTMENT

REVISED	STATE	STATE ROUTE	STATE PROJECT	SHEET NO.
	VA.	29	U000-118-204,C-501	15

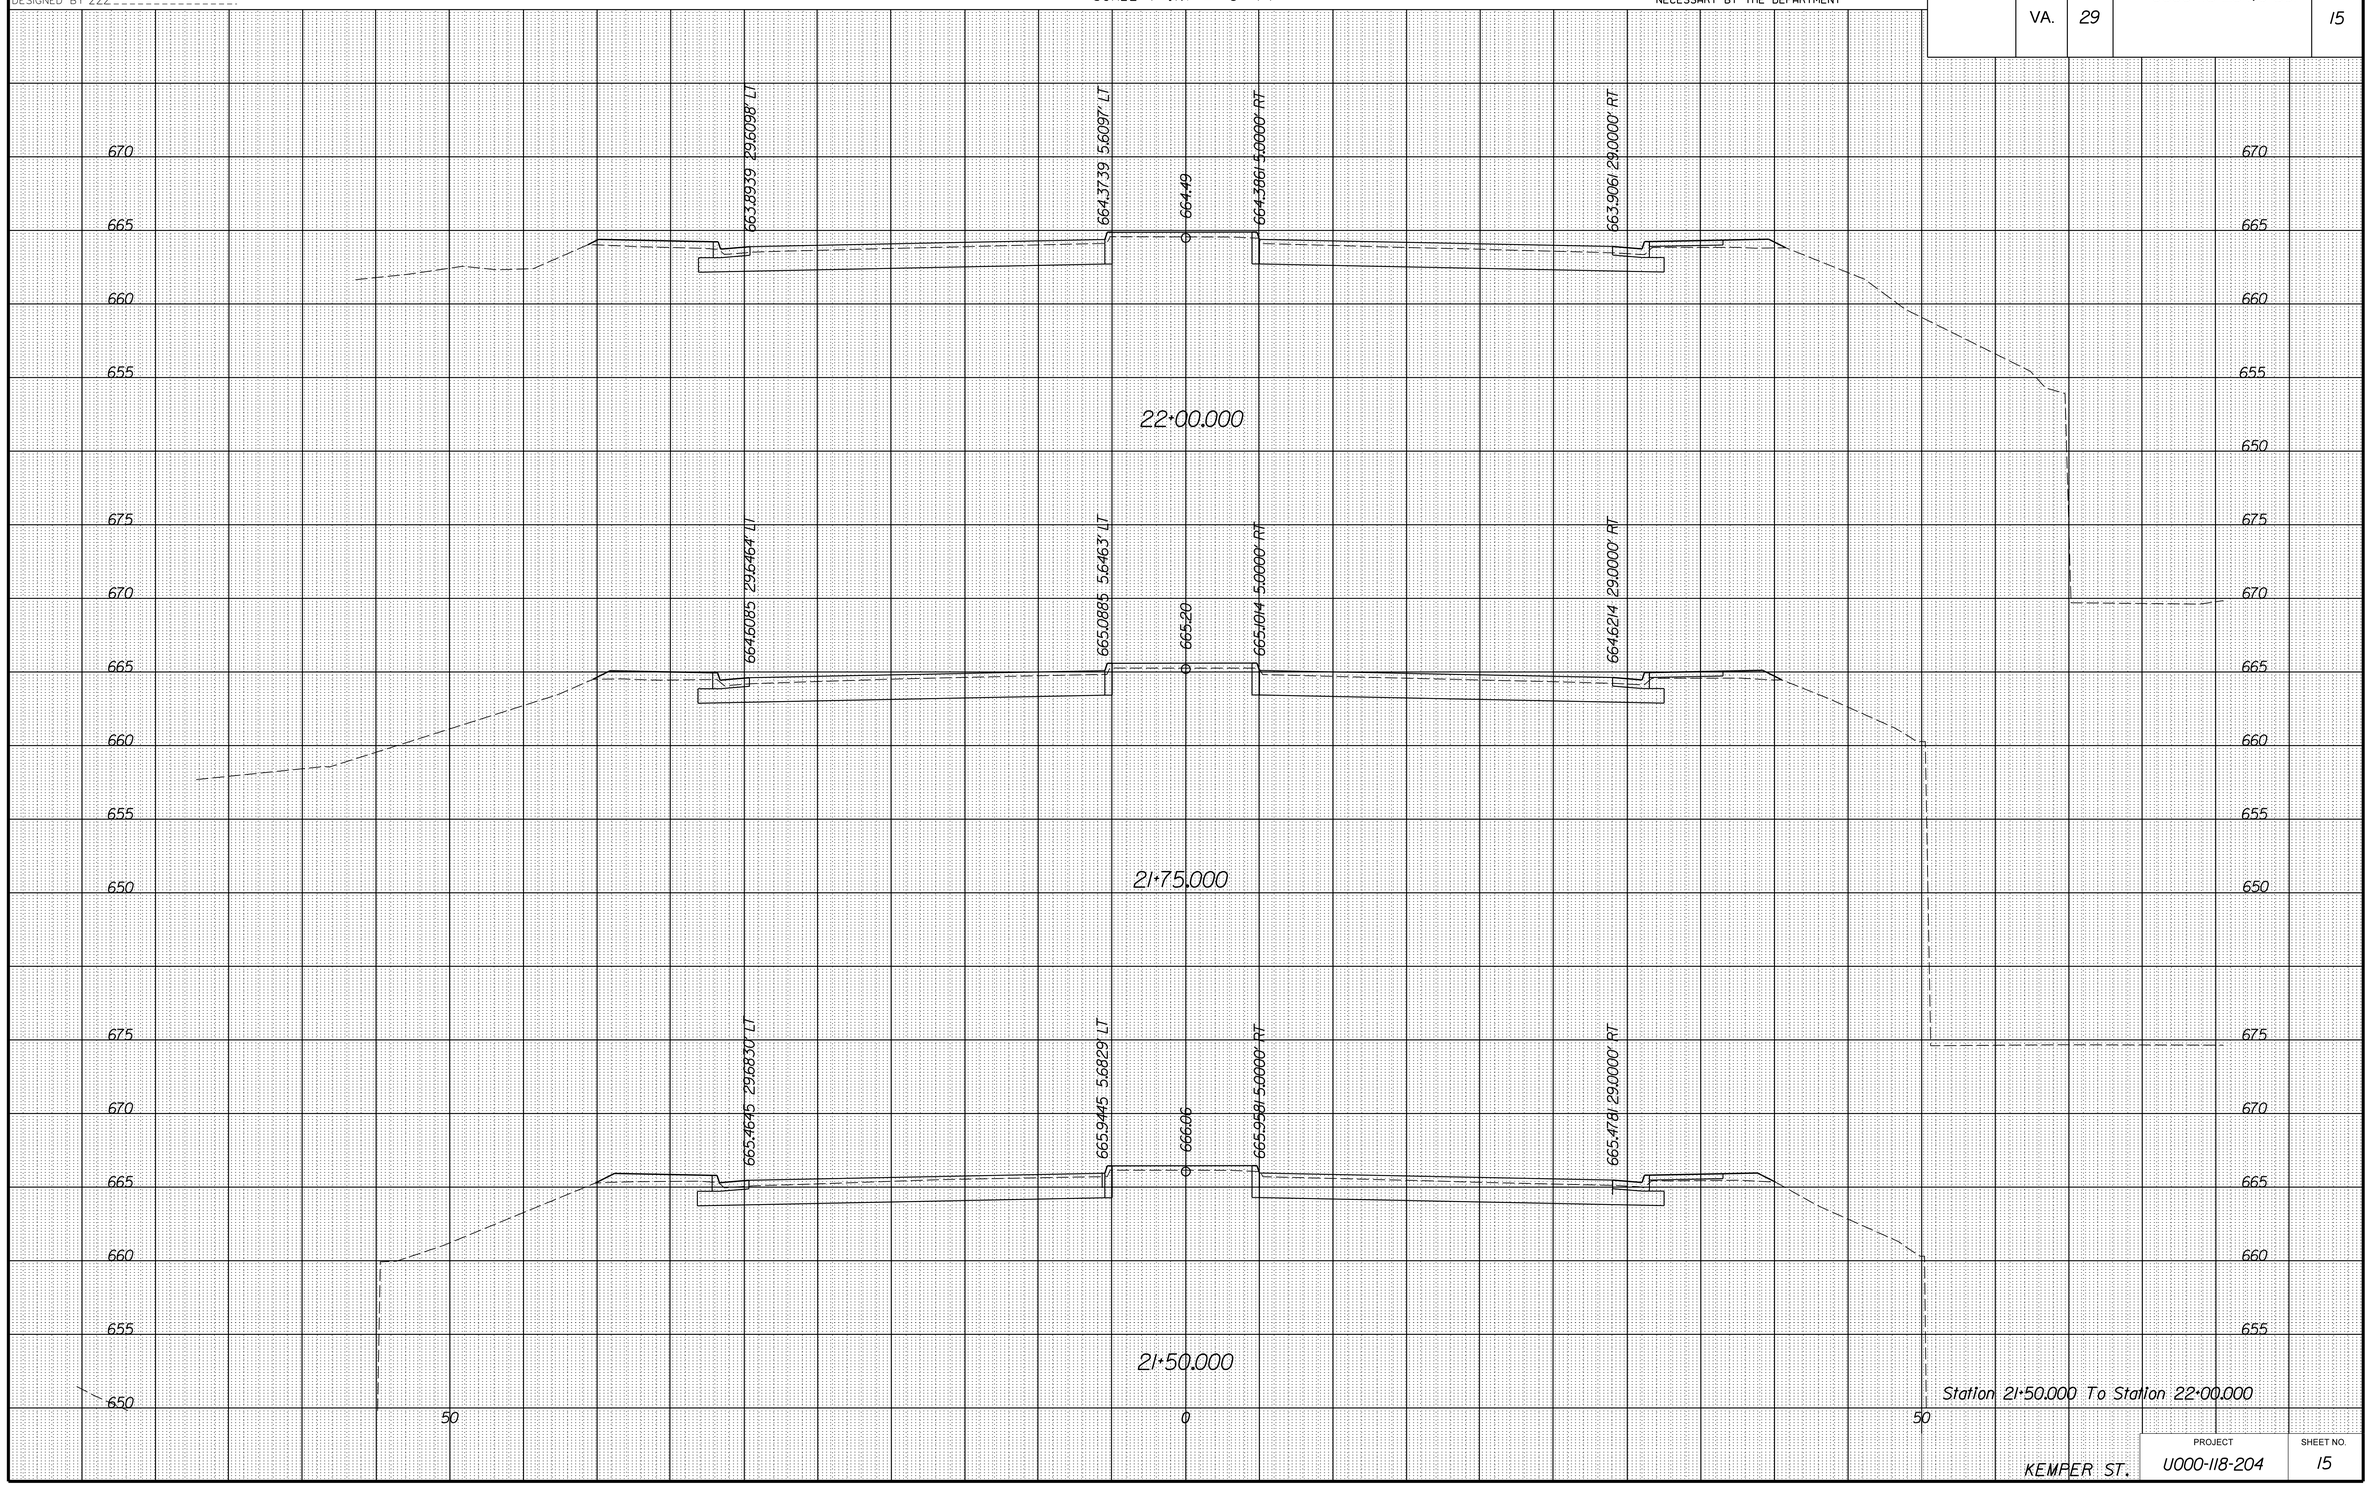

PROJECT	SHEET NO.
U000-118-204	15

9/27/2013
1:49:21 PM

PROJECT MANAGER WWW
SURVEYED BY XXX
DESIGN SUPERVISED BY YYY
DESIGNED BY ZZZ

CROSS SECTIONS

SCALE 1 IN. = 5 FT

DESIGN FEATURES RELATING TO CONSTRUCTION OR TO REGULATION AND CONTROL OF TRAFFIC MAY BE SUBJECT TO CHANGE AS DEEMED NECESSARY BY THE DEPARTMENT

REVISED	STATE	STATE ROUTE	STATE PROJECT	SHEET NO.
	VA.	29	U000-118-204,C-501	16

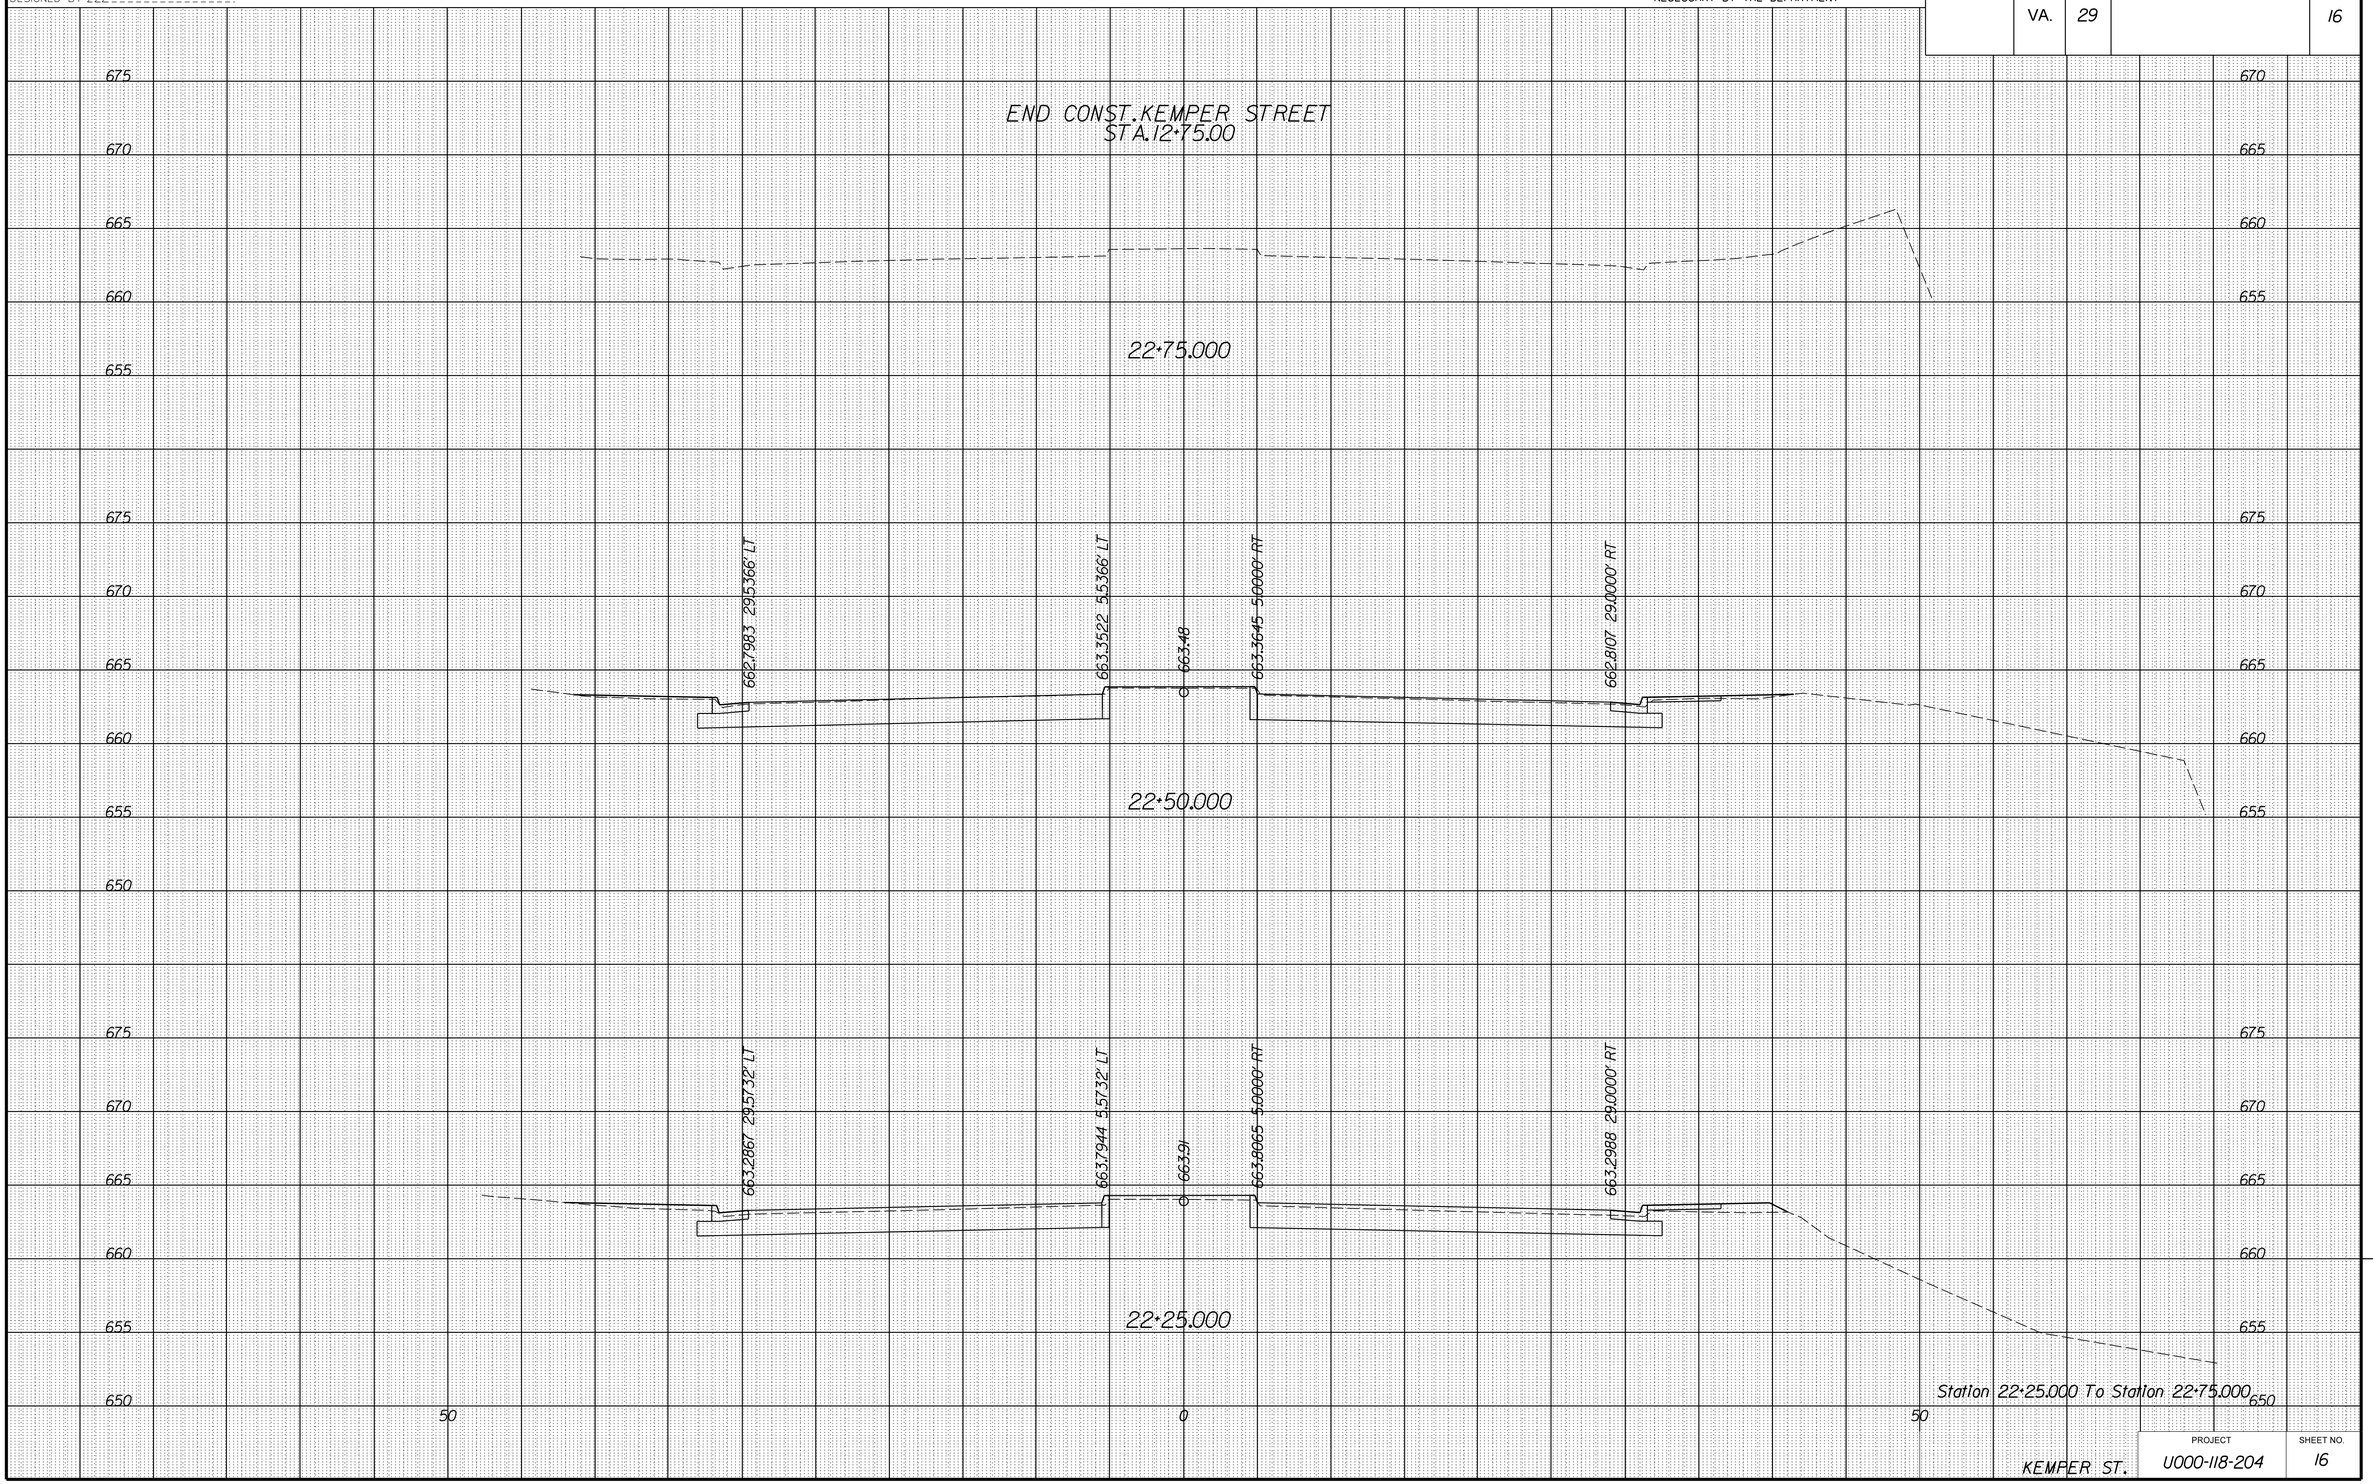

PROJECT	SHEET NO.
U000-118-204	16

10/3/2013
7:52:53 AM

PROJECT MANAGER WWW
SURVEYED BY XXX
DESIGN SUPERVISED BY YYY
DESIGNED BY ZZZ

CROSS SECTIONS

SCALE 1 IN. = 5 FT

DESIGN FEATURES RELATING TO CONSTRUCTION OR TO REGULATION AND CONTROL OF TRAFFIC MAY BE SUBJECT TO CHANGE AS DEEMED NECESSARY BY THE DEPARTMENT

REVISED	STATE	STATE ROUTE	STATE PROJECT	SHEET NO.
	VA.	29	U000-118-204,C-501	17

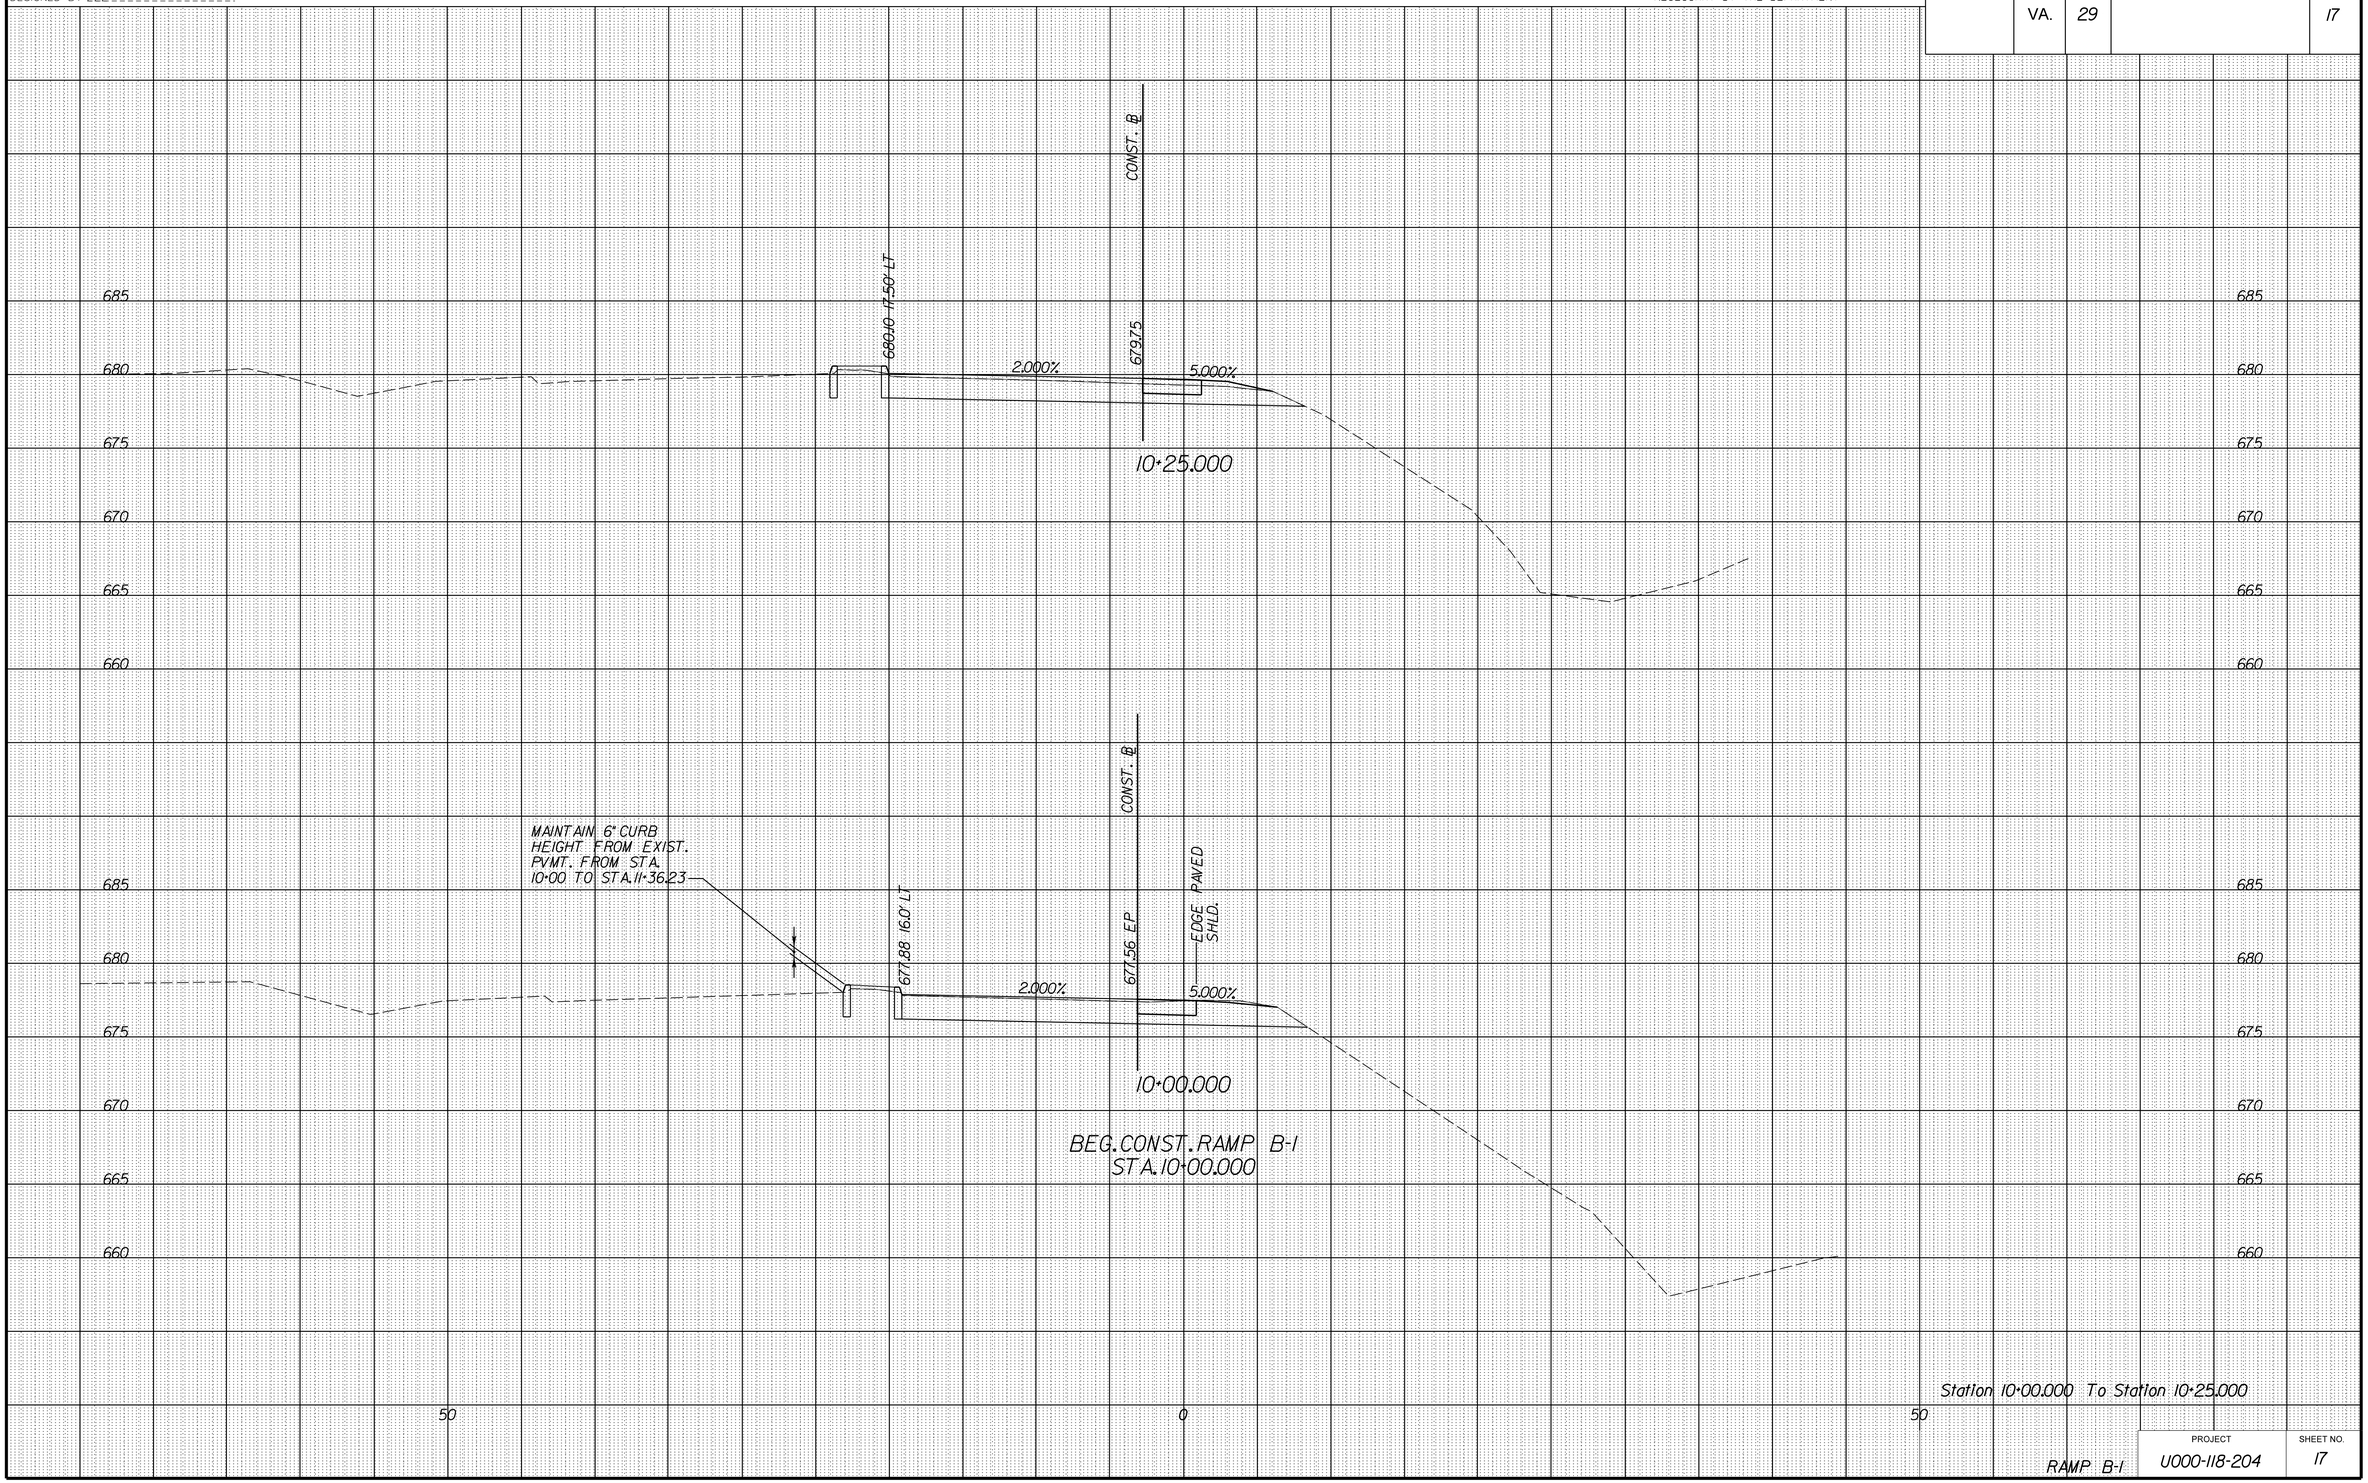

RAMP B-1

PROJECT	SHEET NO.
U000-118-204	17

10/1/2013
9:30:06 AM

PROJECT MANAGER WWW
SURVEYED BY XXX
DESIGN SUPERVISED BY YYY
DESIGN BY ZZZ

CROSS SECTIONS

SCALE 1 IN. = 5 FT

DESIGN FEATURES RELATING TO CONSTRUCTION OR TO REGULATION AND CONTROL OF TRAFFIC MAY BE SUBJECT TO CHANGE AS DEEMED NECESSARY BY THE DEPARTMENT

REVISED	STATE	STATE ROUTE	STATE PROJECT	SHEET NO.
	VA.	29	U000-118-204, C-501	18

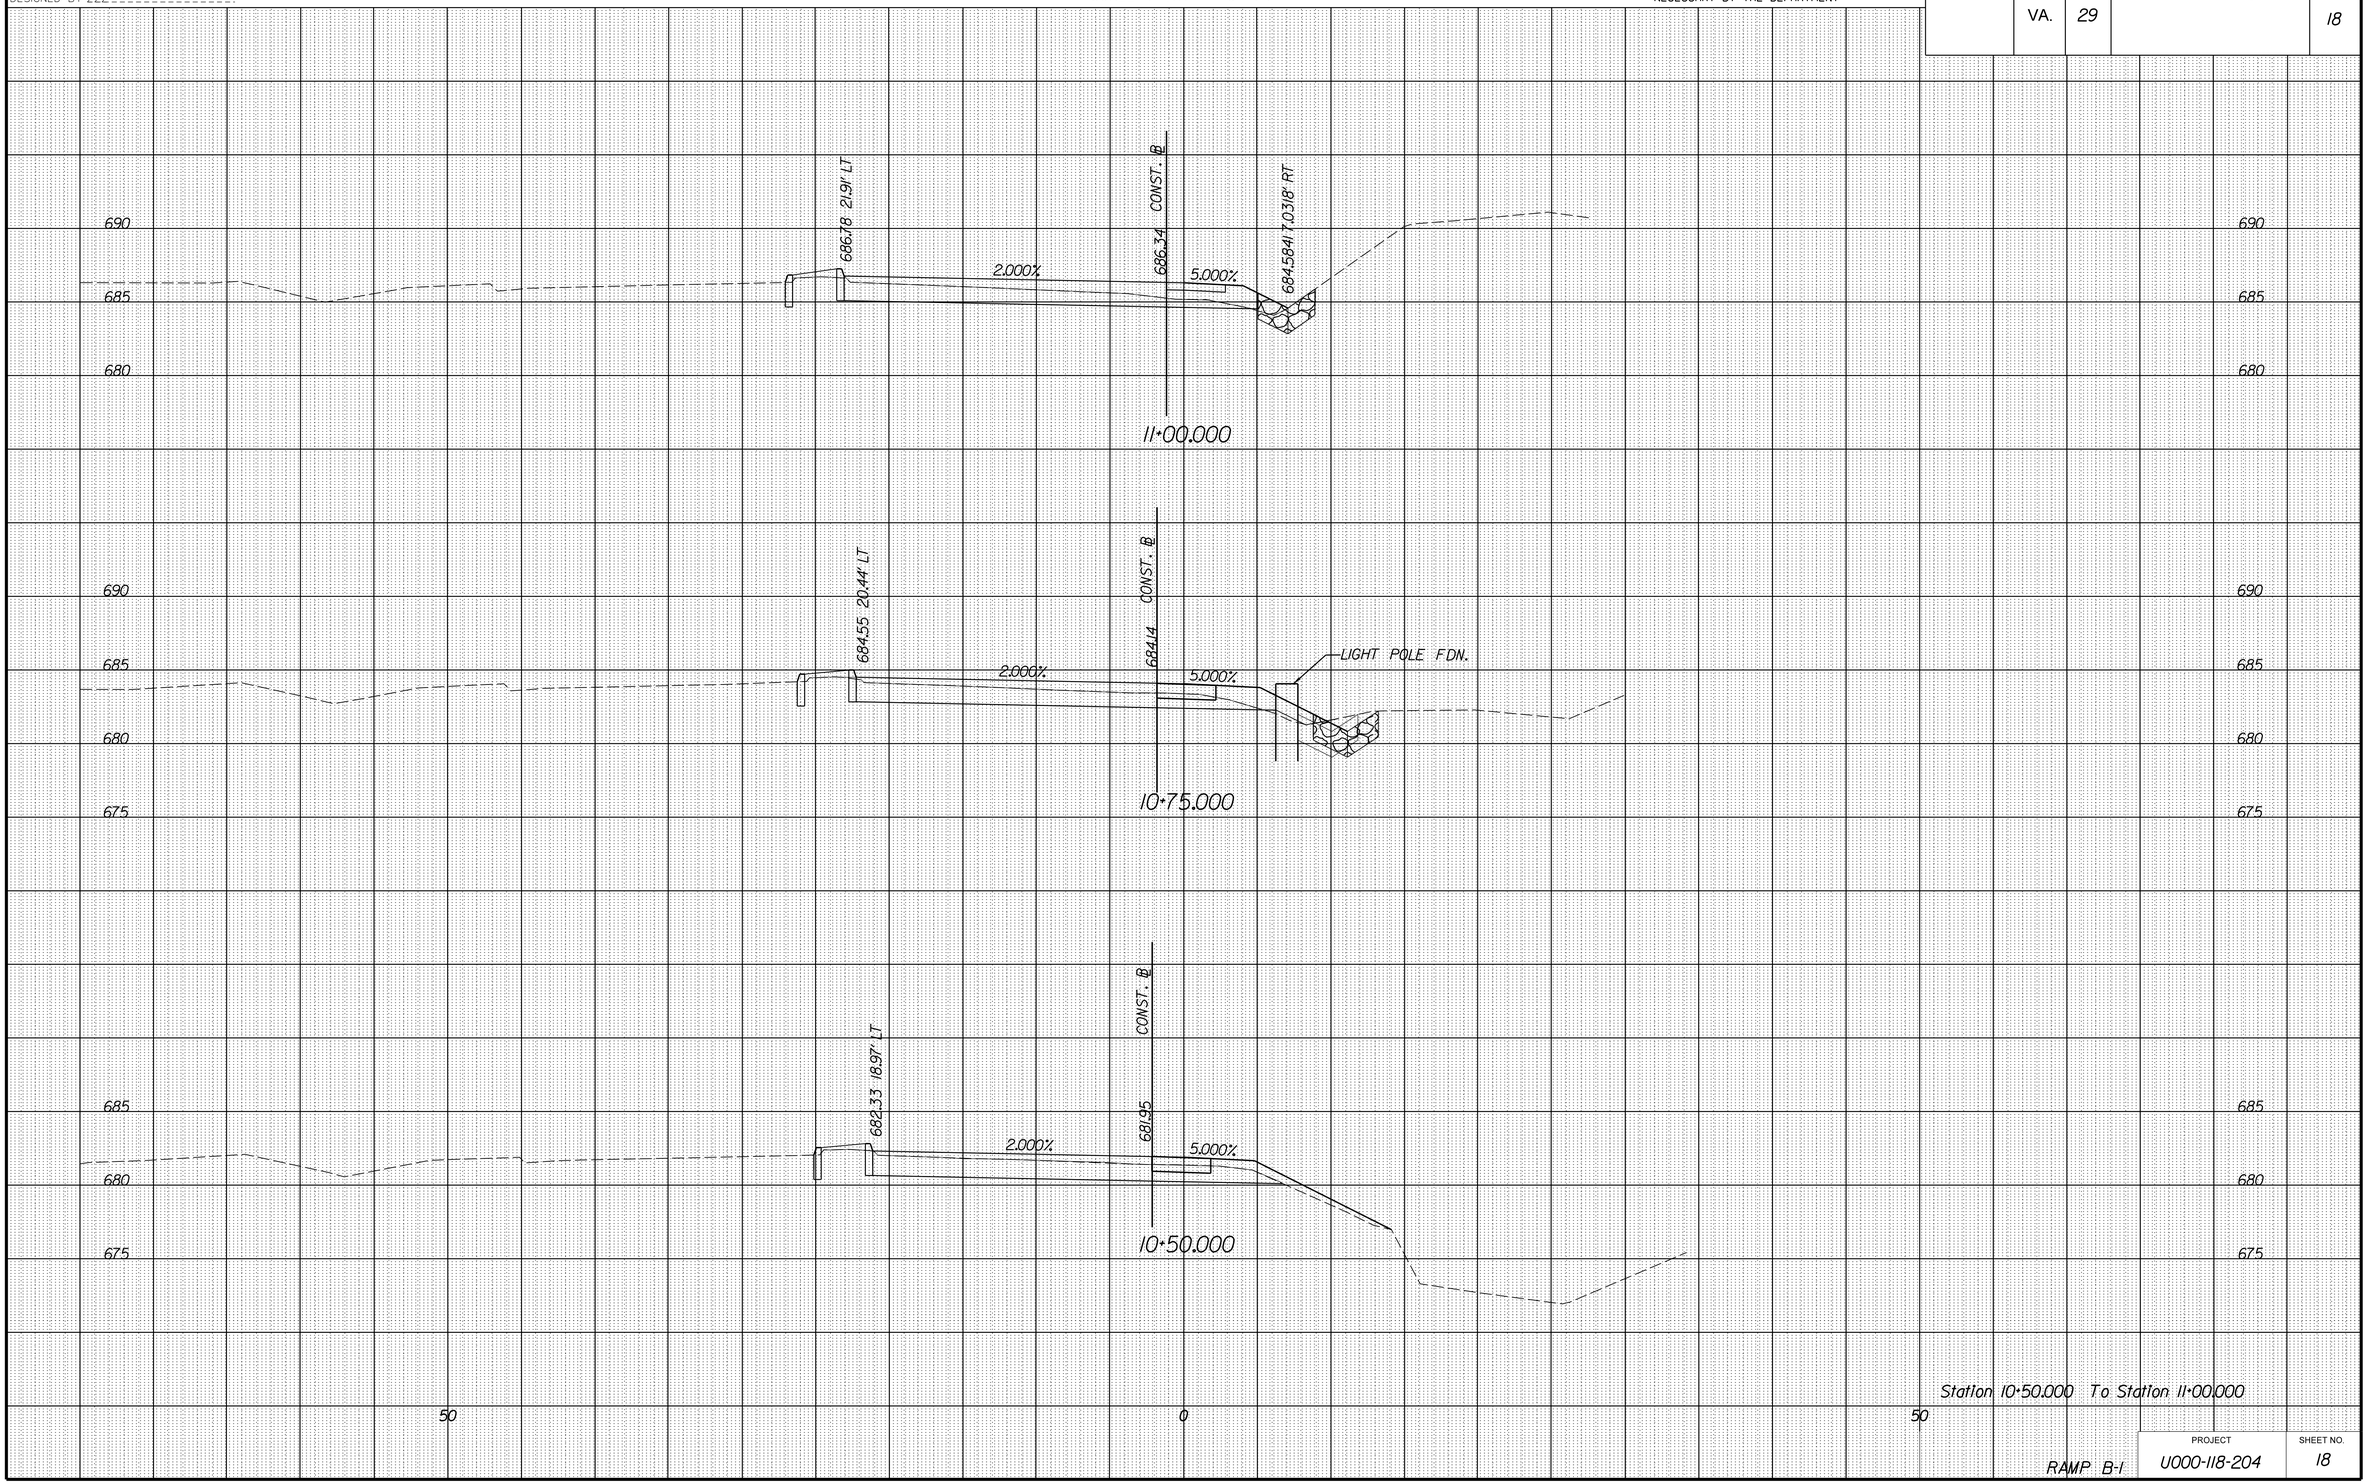

RAMP B-1

PROJECT	SHEET NO.
U000-118-204	18

10/11/2013
9:30:47 AM

PROJECT MANAGER WWW
SURVEYED BY XXX
DESIGN SUPERVISED BY YYY
DESIGNED BY ZZZ

CROSS SECTIONS

SCALE 1 IN. = 5 FT

DESIGN FEATURES RELATING TO CONSTRUCTION OR TO REGULATION AND CONTROL OF TRAFFIC MAY BE SUBJECT TO CHANGE AS DEEMED NECESSARY BY THE DEPARTMENT

REVISED	STATE	STATE ROUTE	STATE PROJECT	SHEET NO.
	VA.	29	U000-118-204,C-501	19

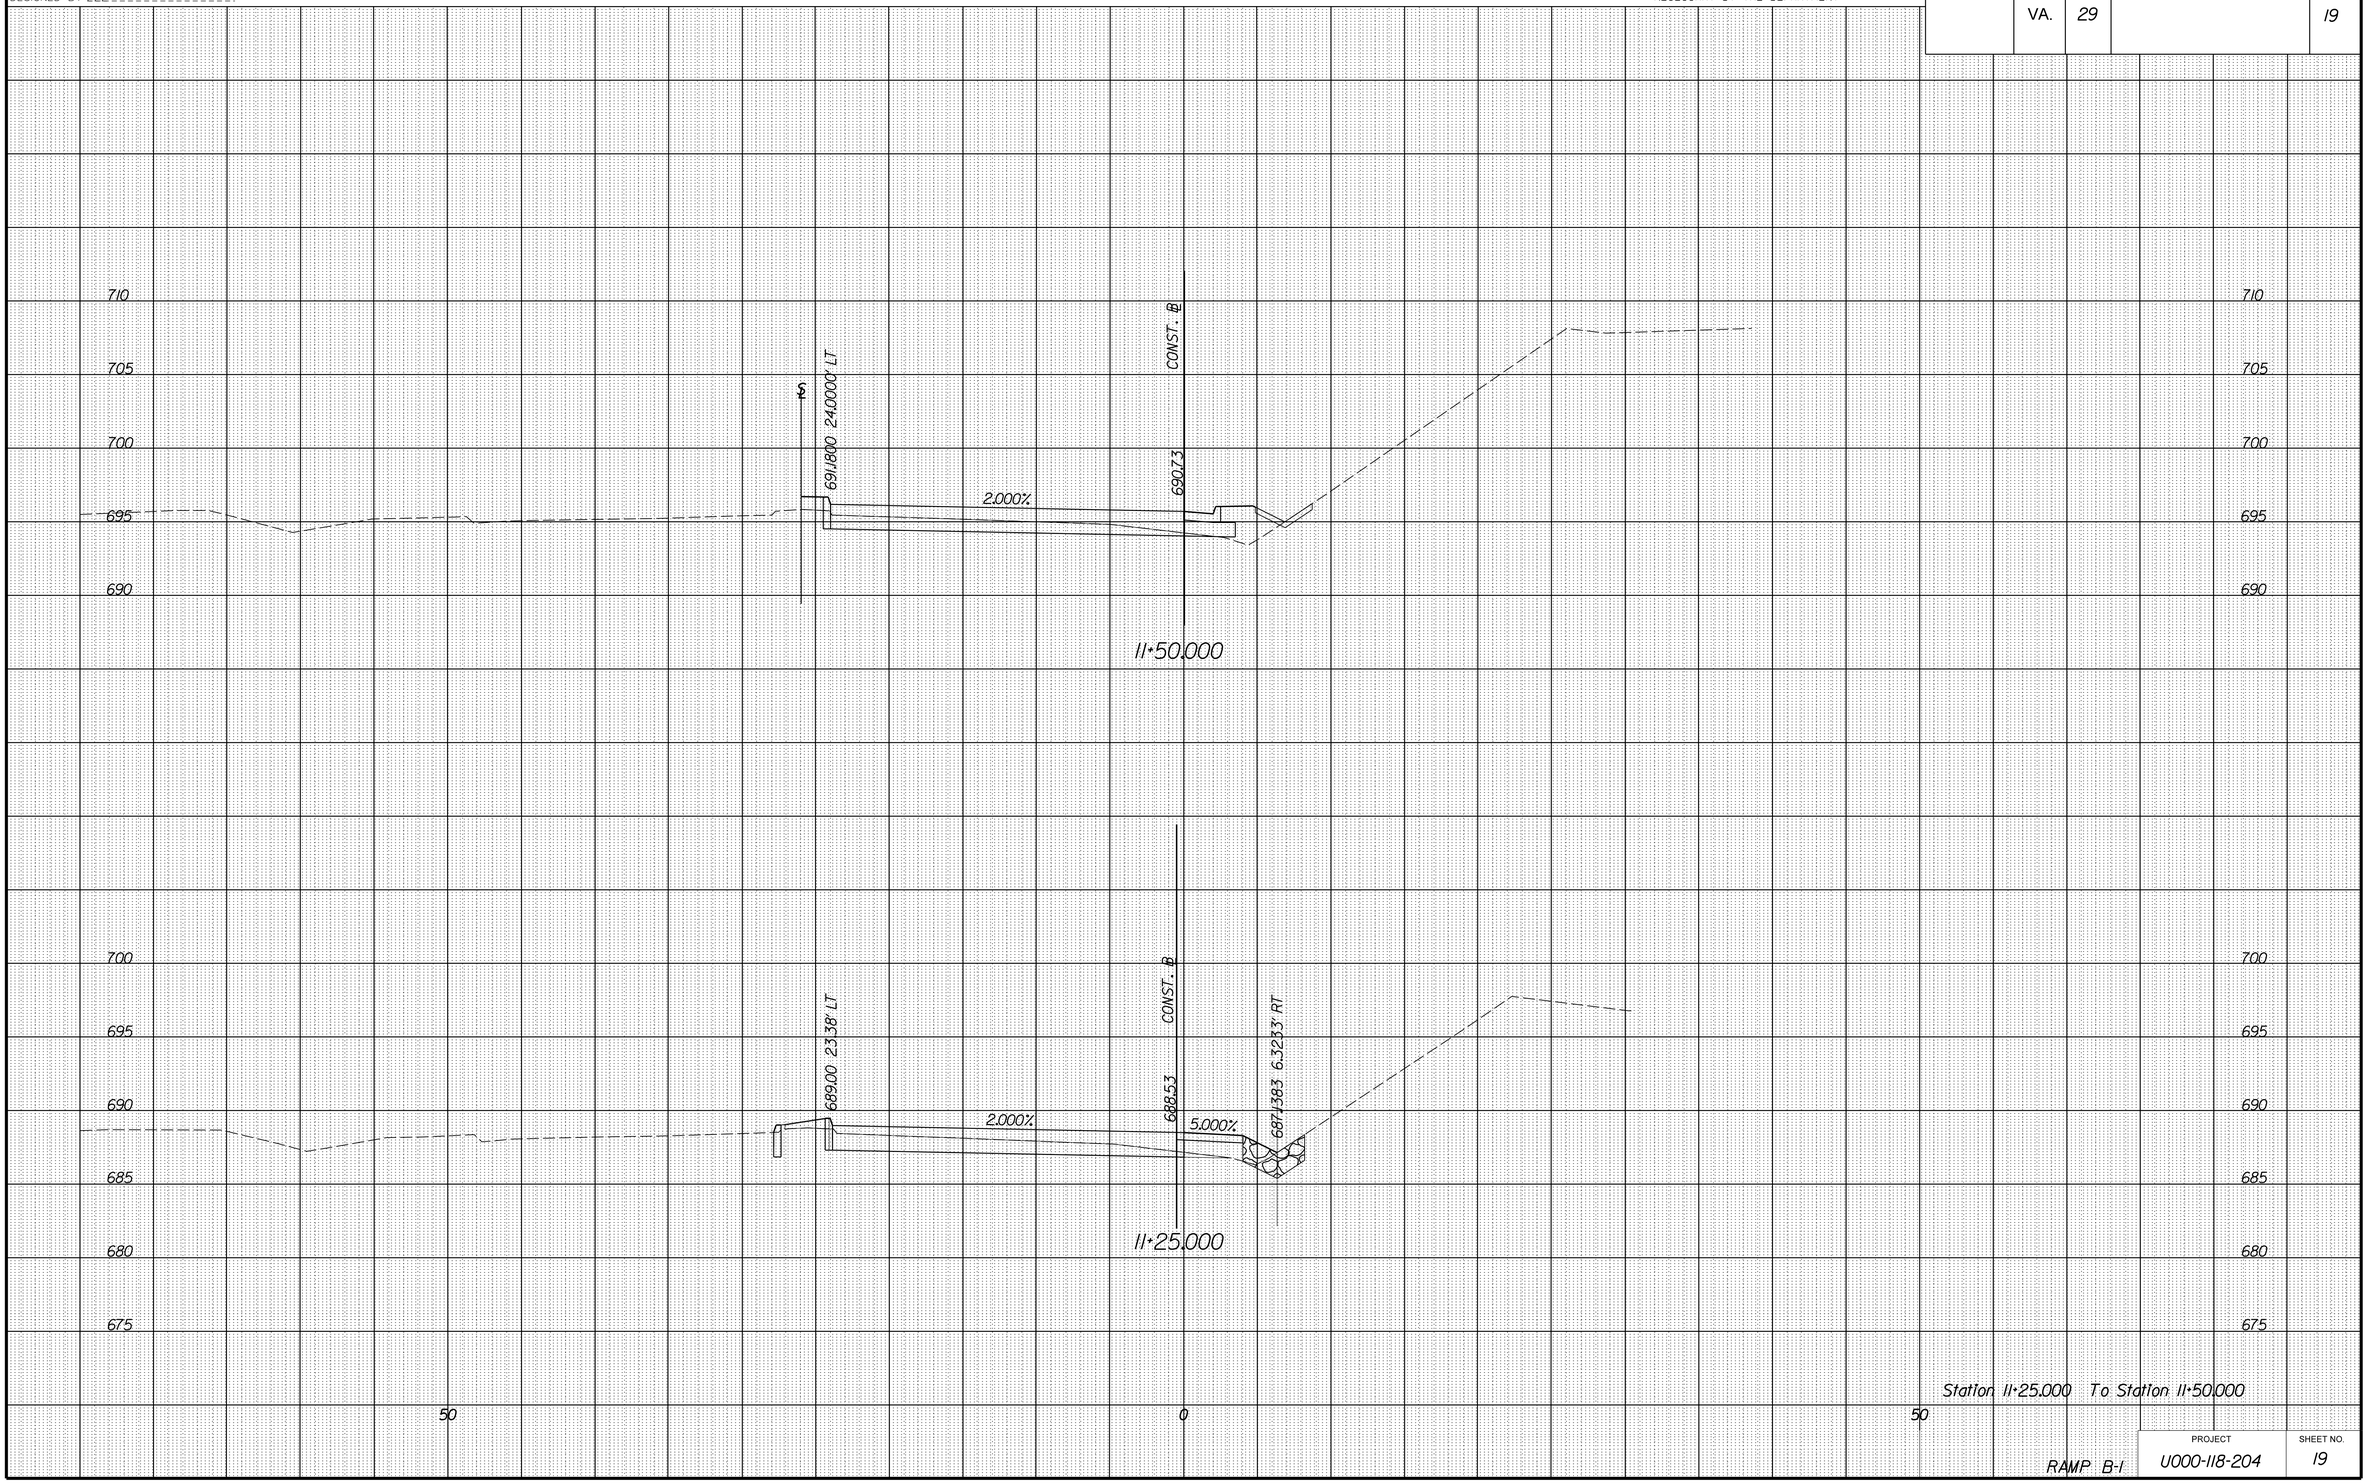

RAMP B-1

PROJECT	SHEET NO.
U000-118-204	19

10/1/2013
9:31:35 AM

PROJECT MANAGER WWW
SURVEYED BY XXX
DESIGN SUPERVISED BY YYY
DESIGNED BY ZZZ

CROSS SECTIONS

SCALE 1 IN. = 5 FT

DESIGN FEATURES RELATING TO CONSTRUCTION OR TO REGULATION AND CONTROL OF TRAFFIC MAY BE SUBJECT TO CHANGE AS DEEMED NECESSARY BY THE DEPARTMENT

REVISED	STATE	STATE ROUTE	STATE PROJECT	SHEET NO.
	VA.	29	U000-118-204, C-501	20

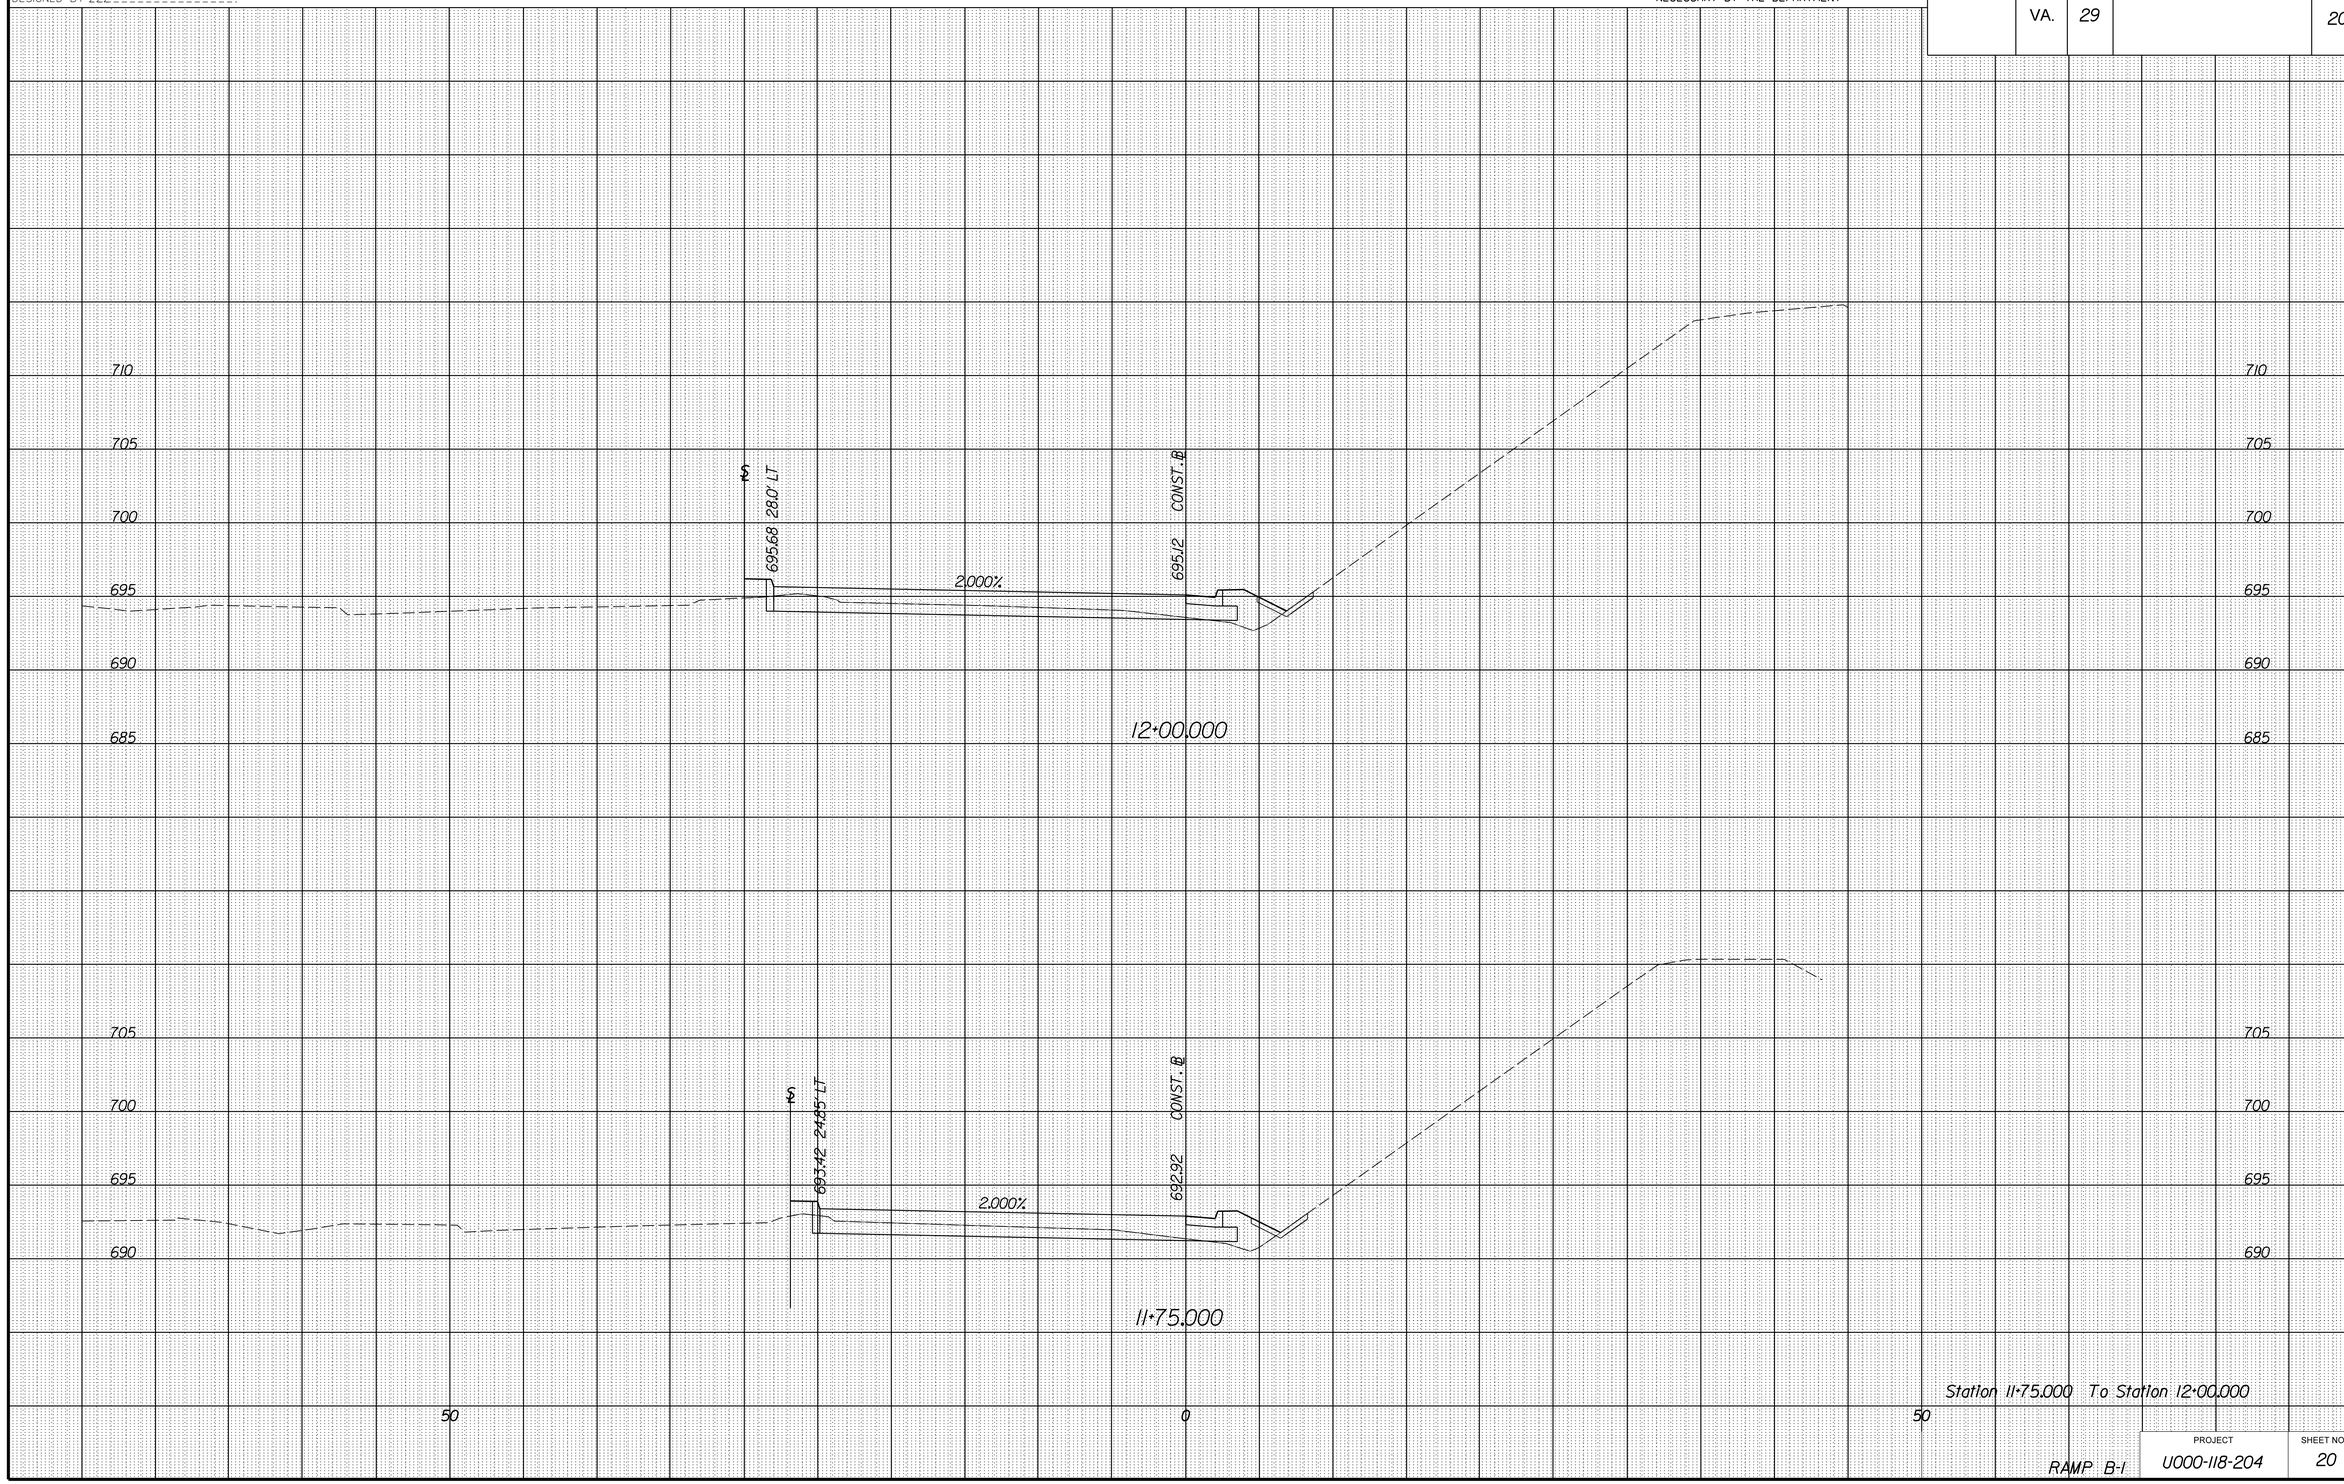

RAMP B-1

PROJECT	SHEET NO.
U000-118-204	20

9/30/2013
1:06:14 PM

PROJECT MANAGER WWW
SURVEYED BY XXX
DESIGN SUPERVISED BY YYY
DESIGNED BY ZZZ

CROSS SECTIONS

SCALE 1 IN. = 5 FT

DESIGN FEATURES RELATING TO CONSTRUCTION OR TO REGULATION AND CONTROL OF TRAFFIC MAY BE SUBJECT TO CHANGE AS DEEMED NECESSARY BY THE DEPARTMENT

REVISED	STATE	STATE ROUTE	STATE PROJECT	SHEET NO.
	VA.	29	U000-118-204,C-501	21

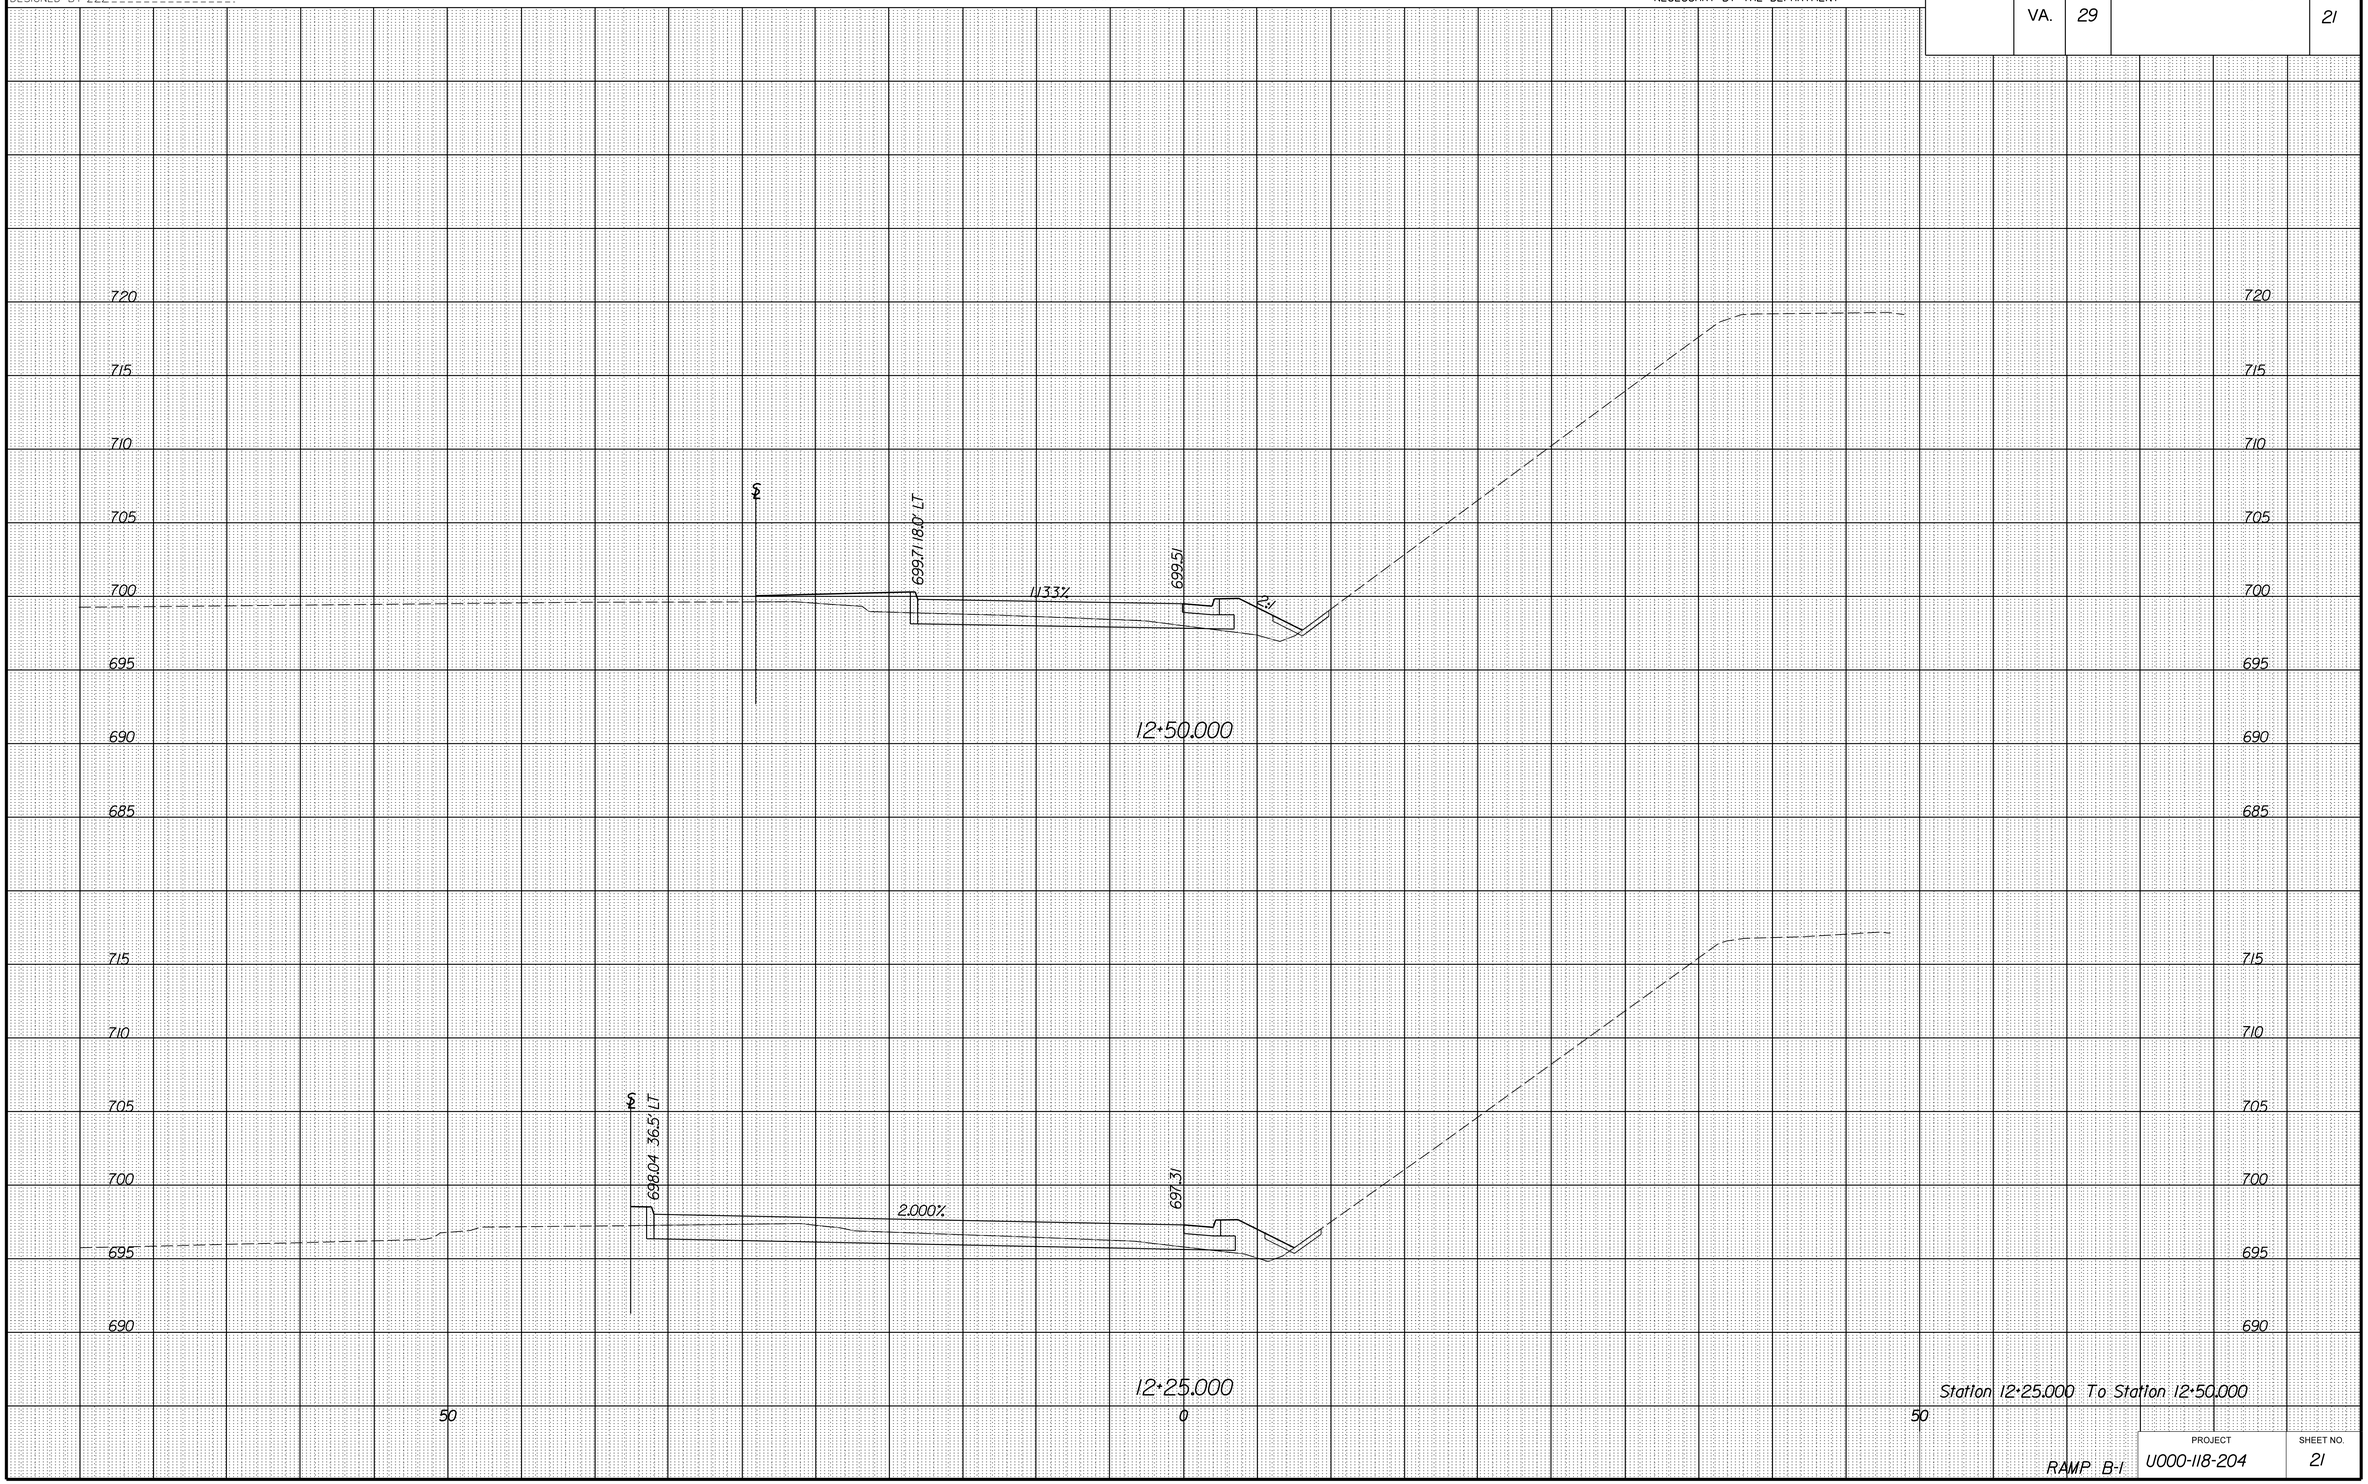

PROJECT	SHEET NO.
U000-118-204	21

9/30/2013
1:07:13 PM

PROJECT MANAGER WWW
SURVEYED BY XXX
DESIGN SUPERVISED BY YYY
DESIGNED BY ZZZ

CROSS SECTIONS

SCALE 1 IN. = 5 FT

DESIGN FEATURES RELATING TO CONSTRUCTION OR TO REGULATION AND CONTROL OF TRAFFIC MAY BE SUBJECT TO CHANGE AS DEEMED NECESSARY BY THE DEPARTMENT

REVISED	STATE	STATE ROUTE	STATE PROJECT	SHEET NO.
	VA.	29	U000-118-204, C-501	22

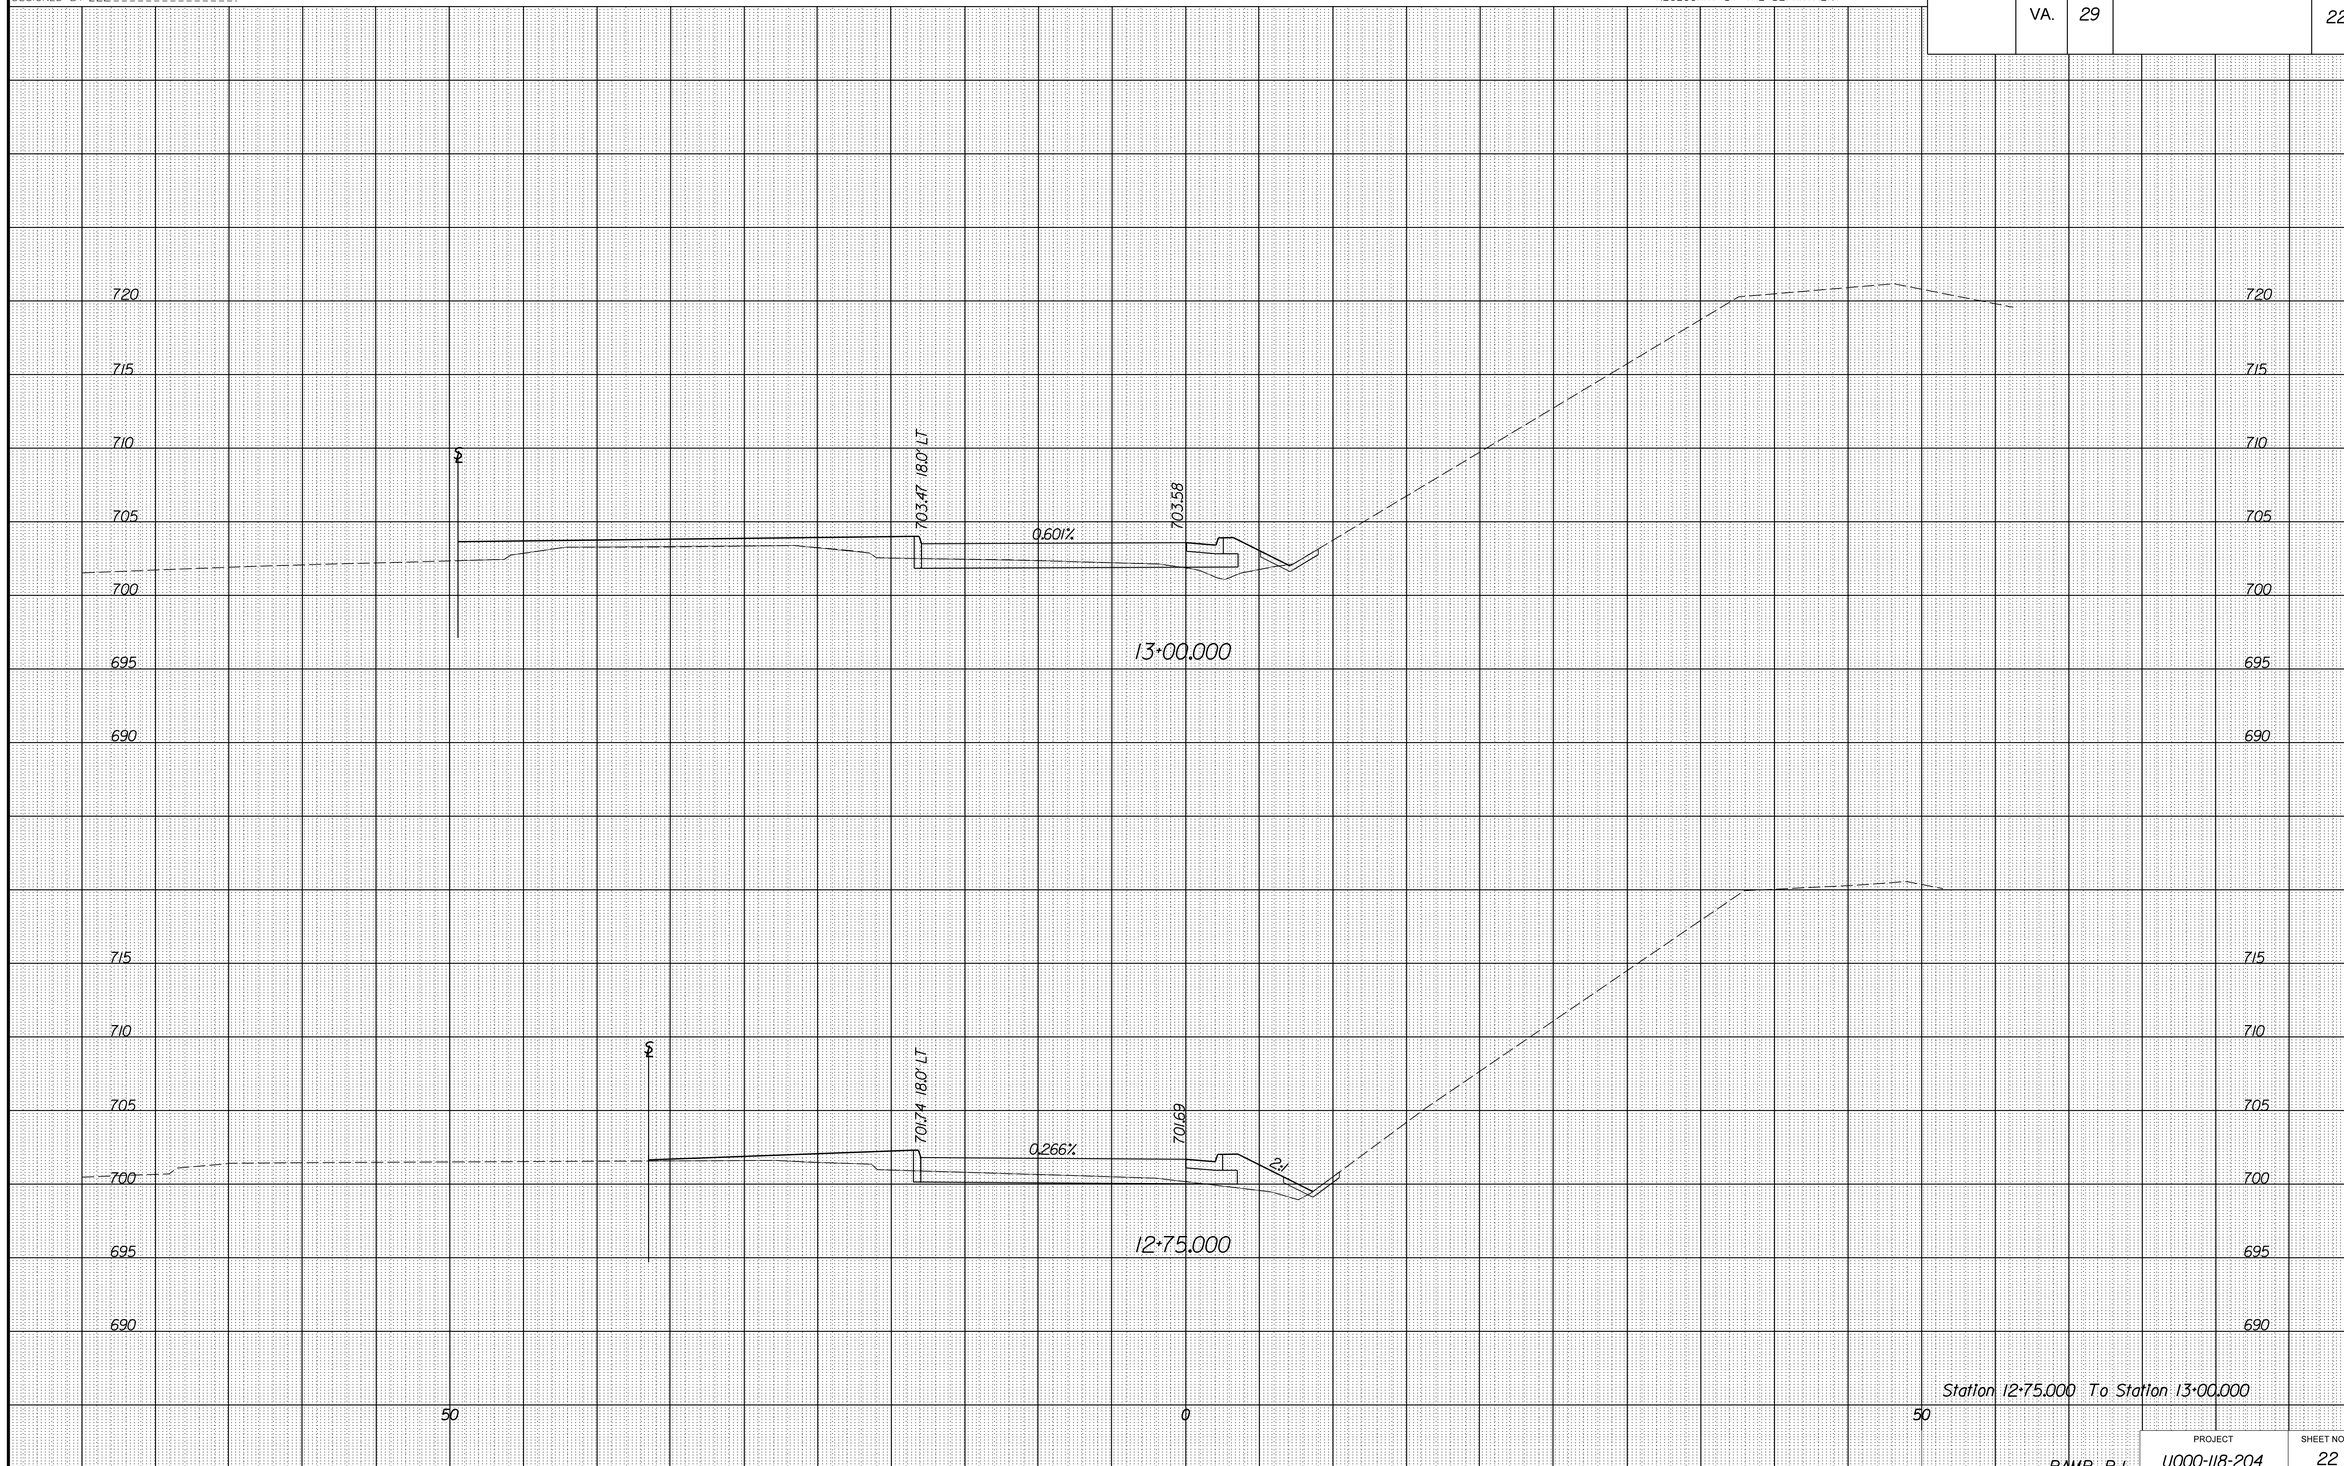

RAMP B-1

PROJECT	SHEET NO.
U000-118-204	22

9/30/2013
1:08:12 PM

PROJECT MANAGER WWW
SURVEYED BY XXX
DESIGN SUPERVISED BY YYY
DESIGNED BY ZZZ

CROSS SECTIONS

SCALE 1 IN. = 5 FT

DESIGN FEATURES RELATING TO CONSTRUCTION OR TO REGULATION AND CONTROL OF TRAFFIC MAY BE SUBJECT TO CHANGE AS DEEMED NECESSARY BY THE DEPARTMENT

REVISED	STATE	STATE ROUTE	STATE PROJECT	SHEET NO.
	VA.	29	U000-118-204,C-501	23

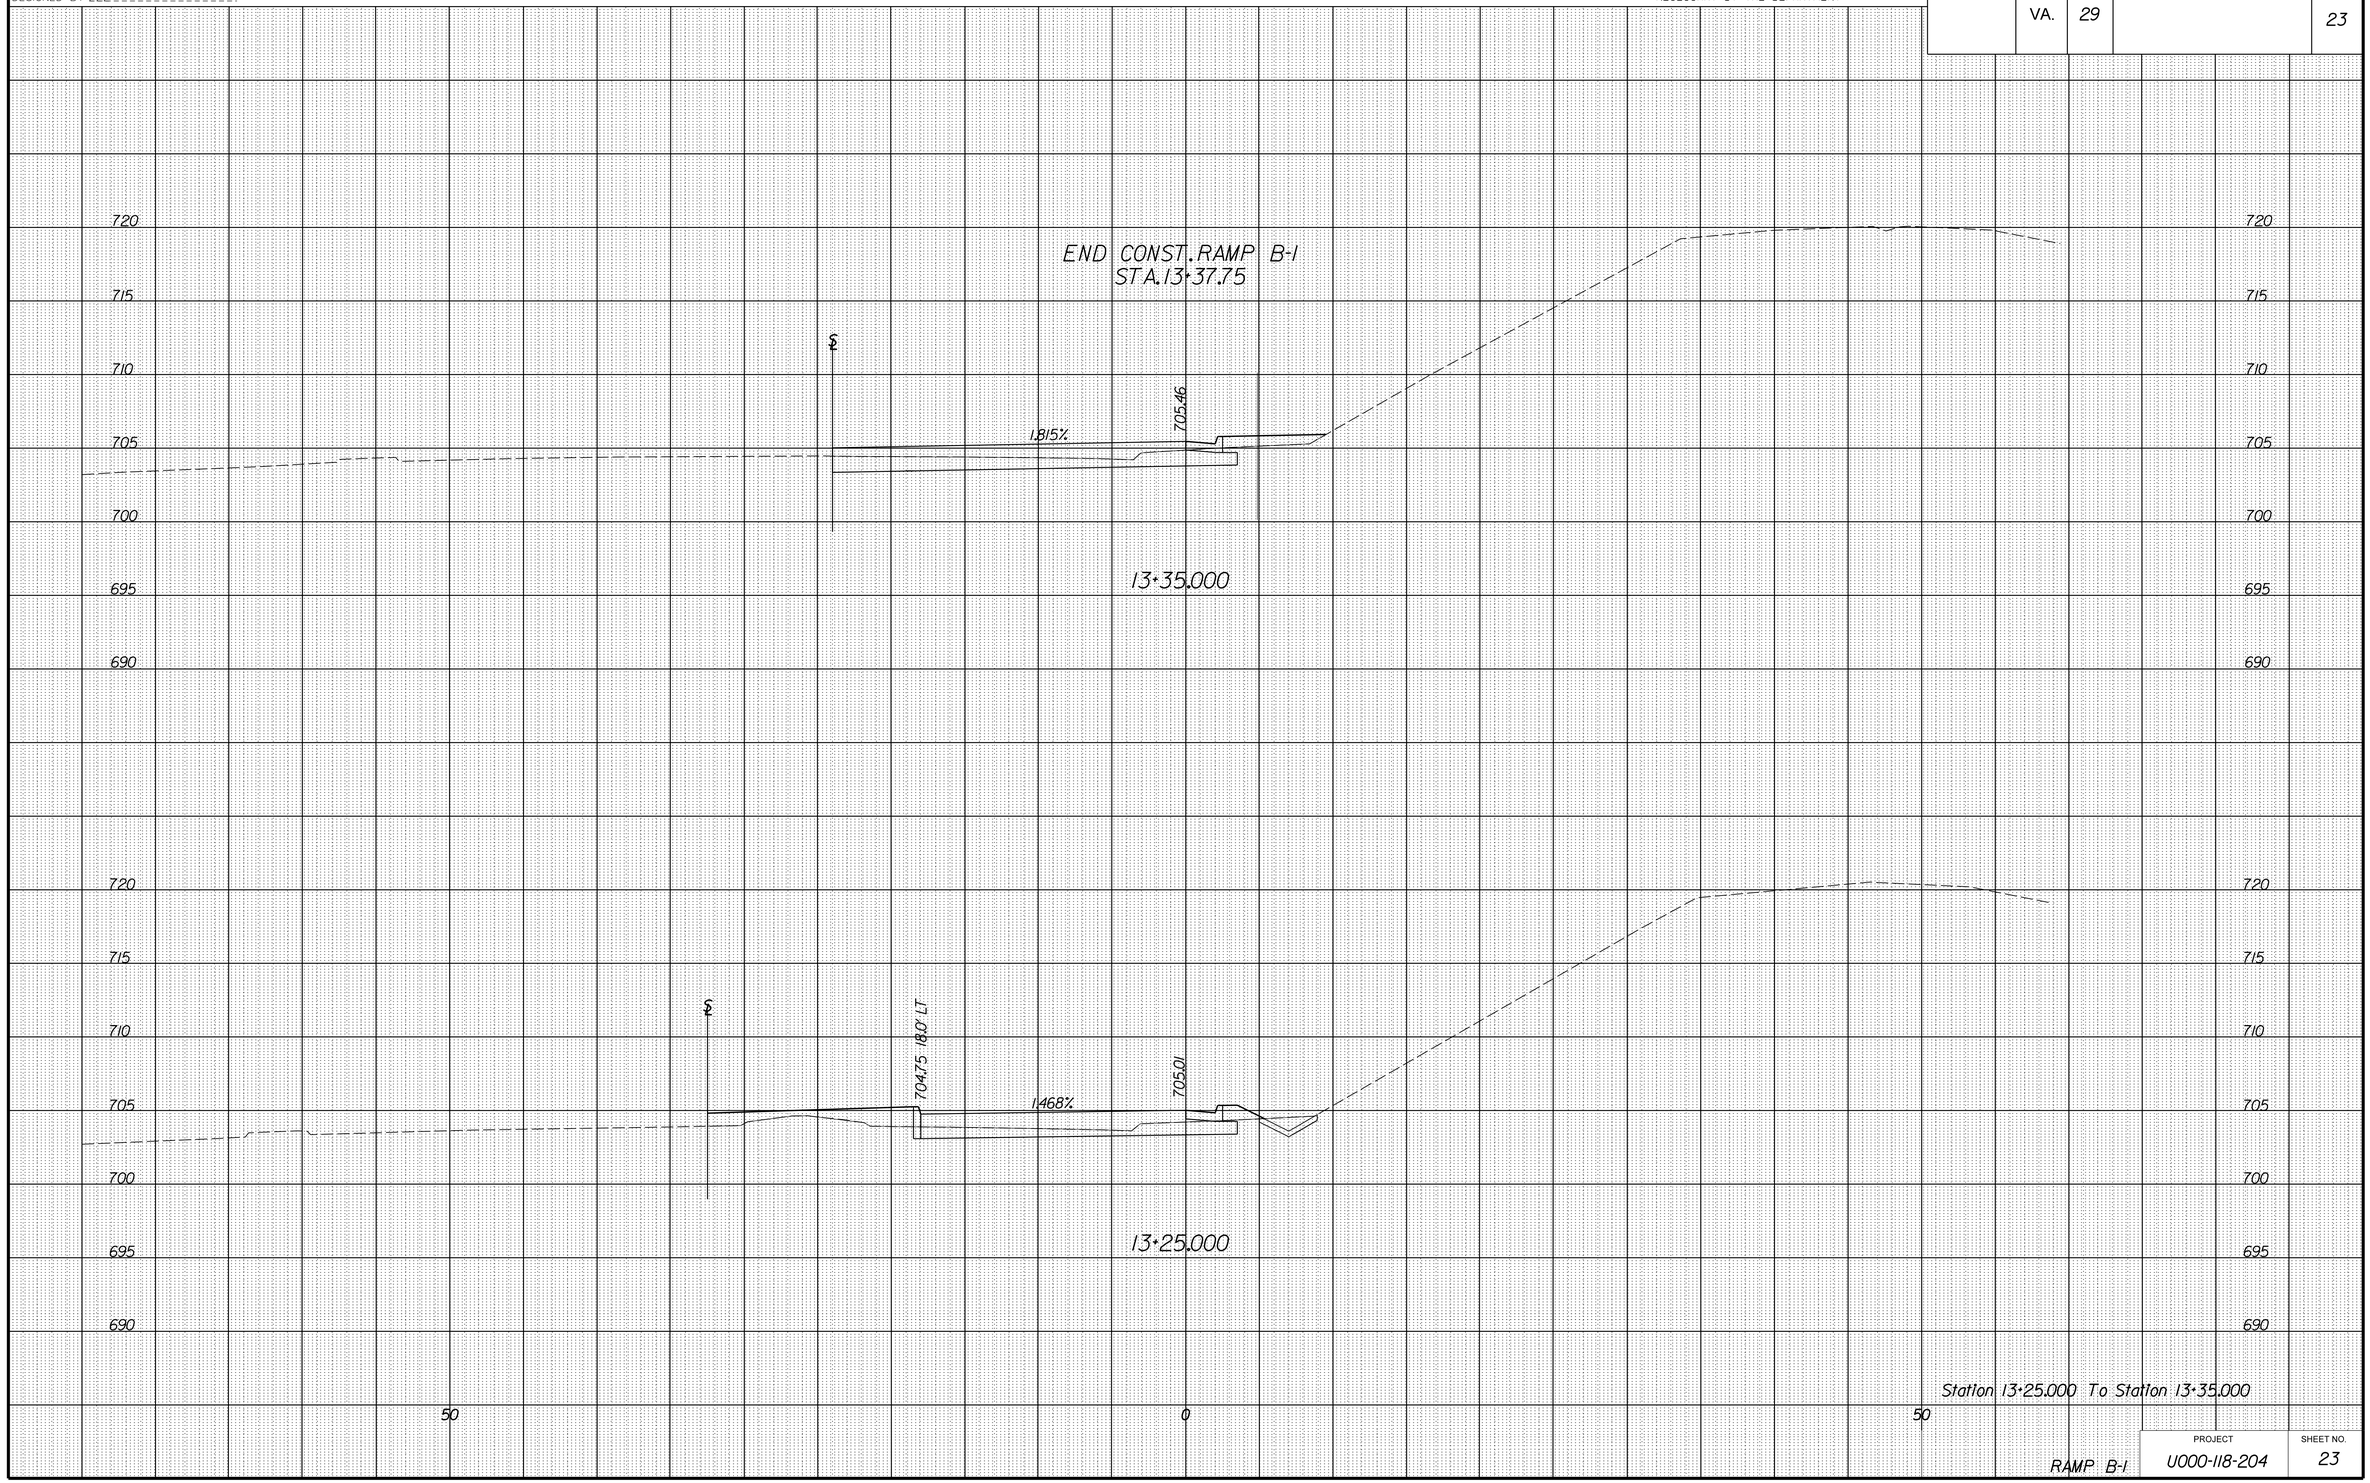

Station 13+25.000 To Station 13+35.000

RAMP B-1

PROJECT	SHEET NO.
U000-118-204	23

10/2/2013
9:13:49 AM

PROJECT MANAGER WWW
SURVEYED BY XXX
DESIGN SUPERVISED BY YYY
DESIGNED BY ZZZ

CROSS SECTIONS

SCALE 1 IN. = 5 FT

DESIGN FEATURES RELATING TO CONSTRUCTION OR TO REGULATION AND CONTROL OF TRAFFIC MAY BE SUBJECT TO CHANGE AS DEEMED NECESSARY BY THE DEPARTMENT

REVISED	STATE	STATE ROUTE	STATE PROJECT	SHEET NO.
	VA.	29	U000-118-204,C-501	24

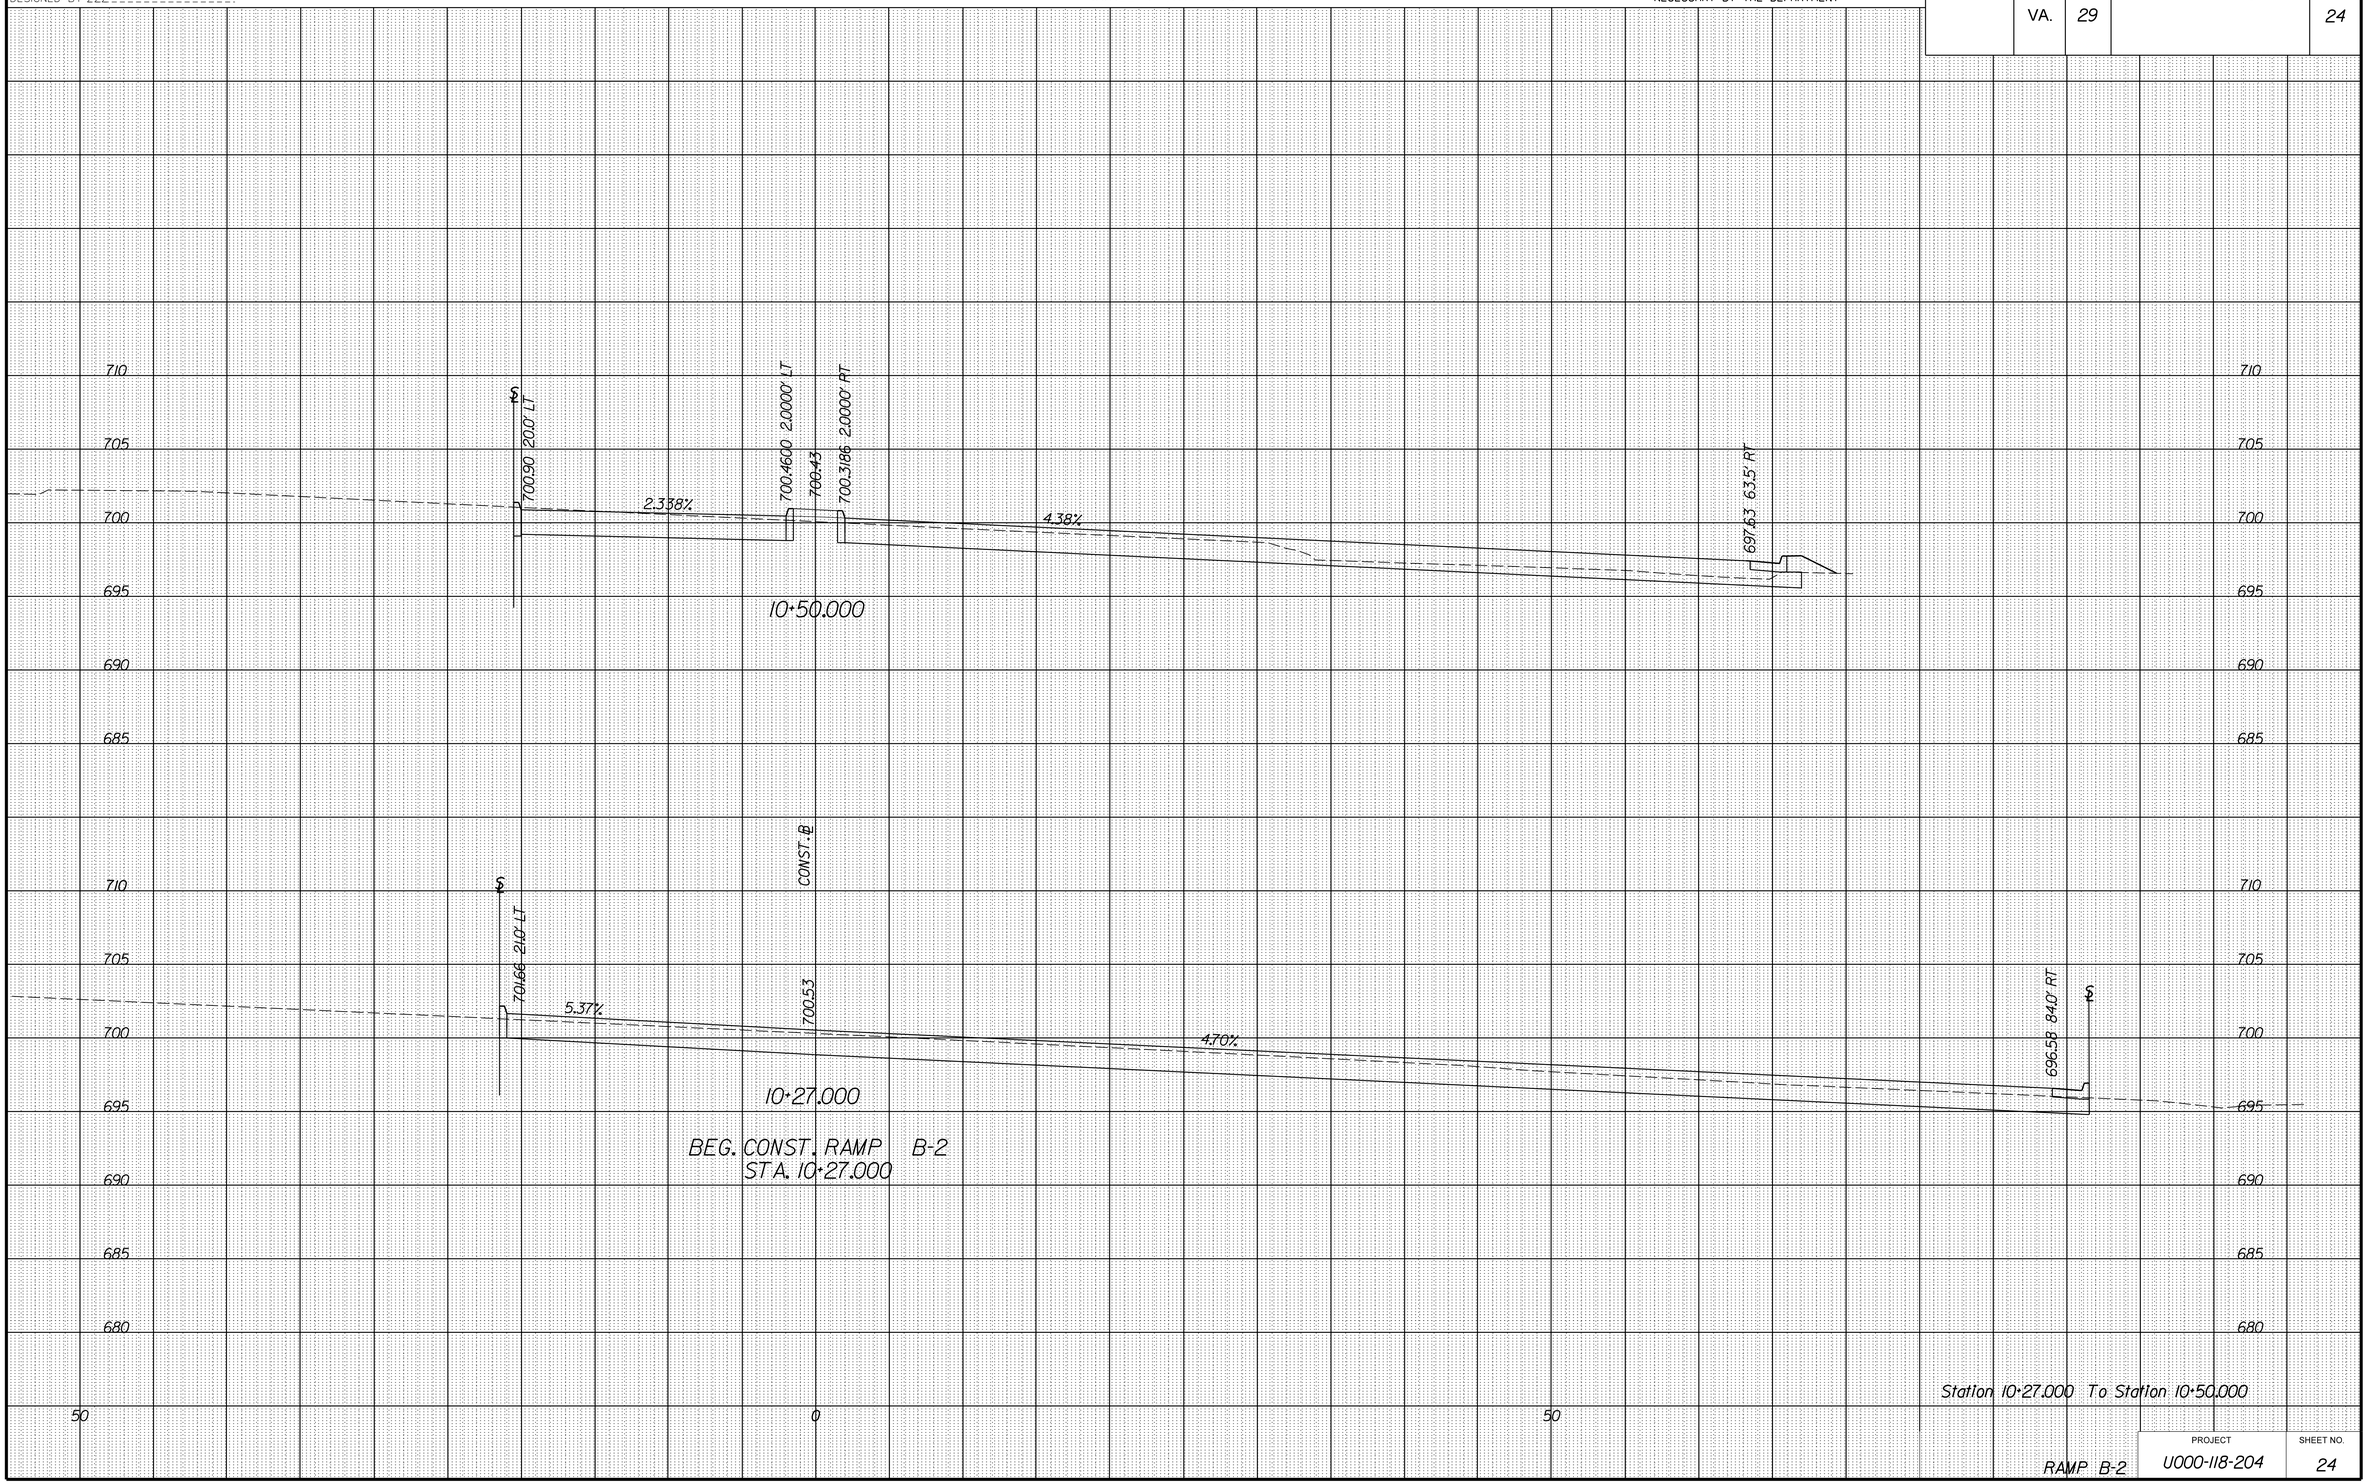

RAMP B-2

PROJECT	SHEET NO.
U000-118-204	24

9/30/2013
3:44:33 PM

PROJECT MANAGER WWW
SURVEYED BY XXX
DESIGN SUPERVISED BY YYY
DESIGNED BY ZZZ

CROSS SECTIONS

SCALE 1 IN. = 5 FT

DESIGN FEATURES RELATING TO CONSTRUCTION OR TO REGULATION AND CONTROL OF TRAFFIC MAY BE SUBJECT TO CHANGE AS DEEMED NECESSARY BY THE DEPARTMENT

REVISED	STATE	STATE ROUTE	STATE PROJECT	SHEET NO.
	VA.	29	U000-118-204,C-501	25

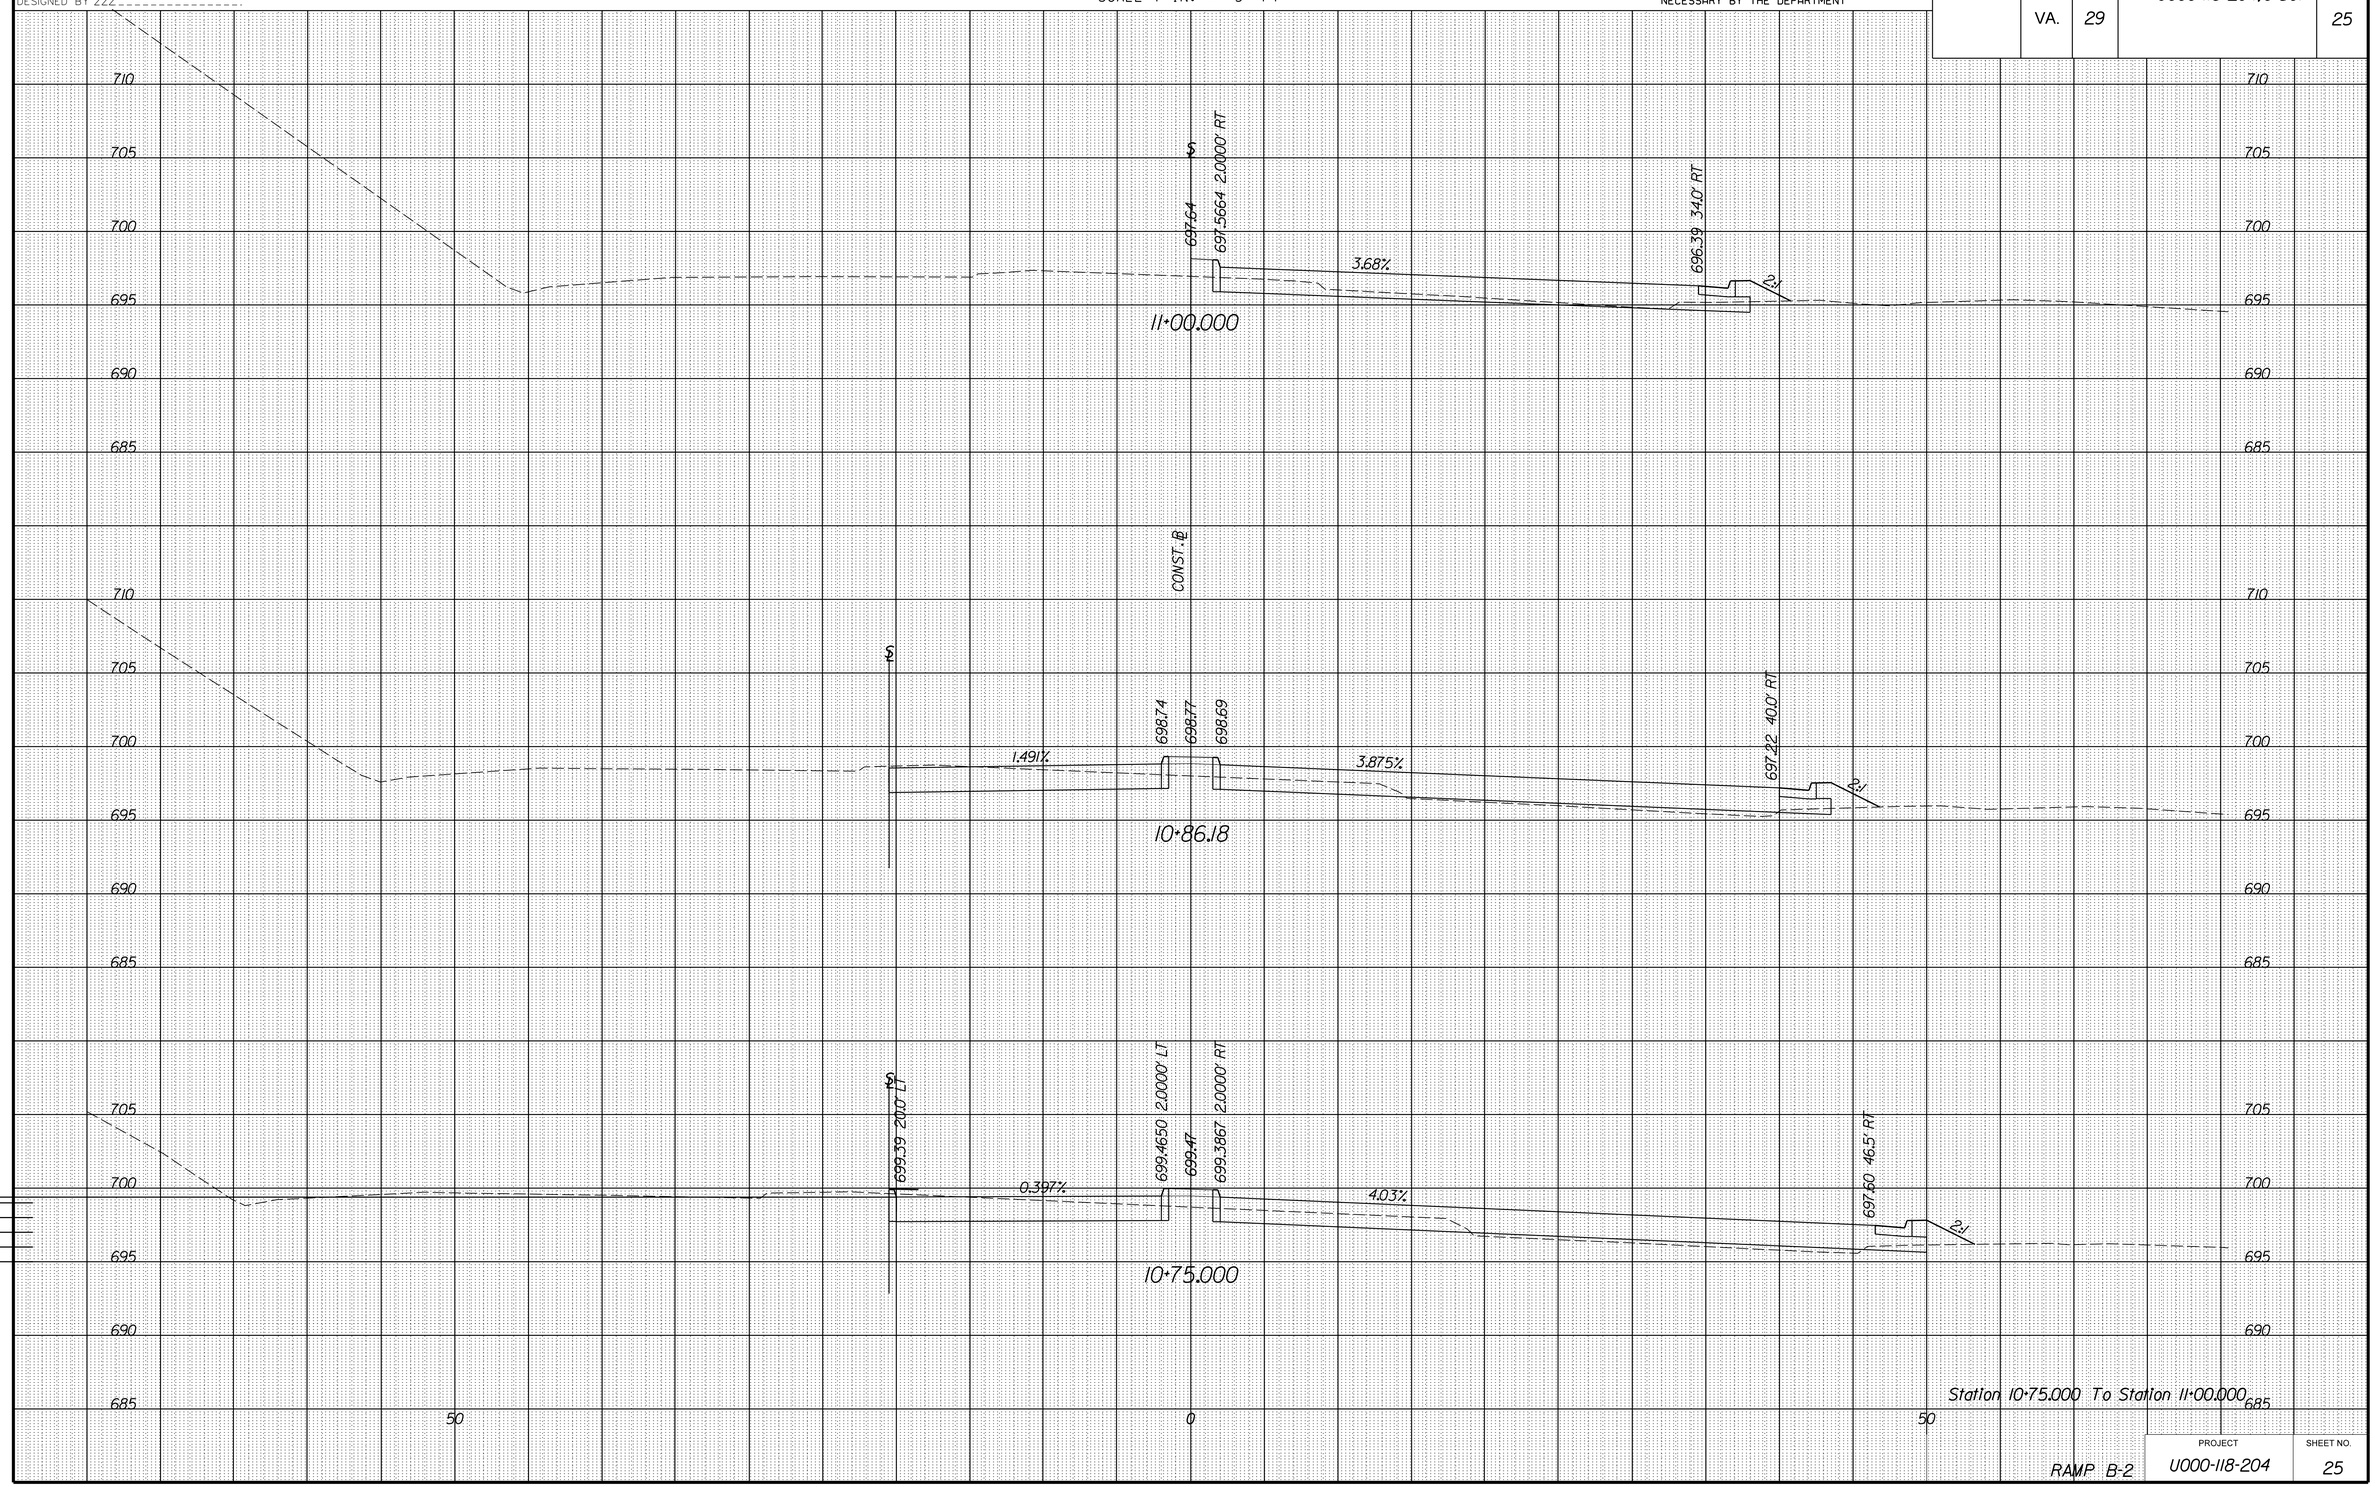

RAMP B-2

PROJECT	SHEET NO.
U000-118-204	25

9/30/2013
3:45:26 PM

PROJECT MANAGER WWW
SURVEYED BY XXX
DESIGN SUPERVISED BY YYY
DESIGNED BY ZZZ

CROSS SECTIONS

SCALE 1 IN. = 5 FT

DESIGN FEATURES RELATING TO CONSTRUCTION OR TO REGULATION AND CONTROL OF TRAFFIC MAY BE SUBJECT TO CHANGE AS DEEMED NECESSARY BY THE DEPARTMENT

REVISED	STATE	STATE ROUTE	STATE PROJECT	SHEET NO.
	VA.	29	U000-118-204,C-501	26

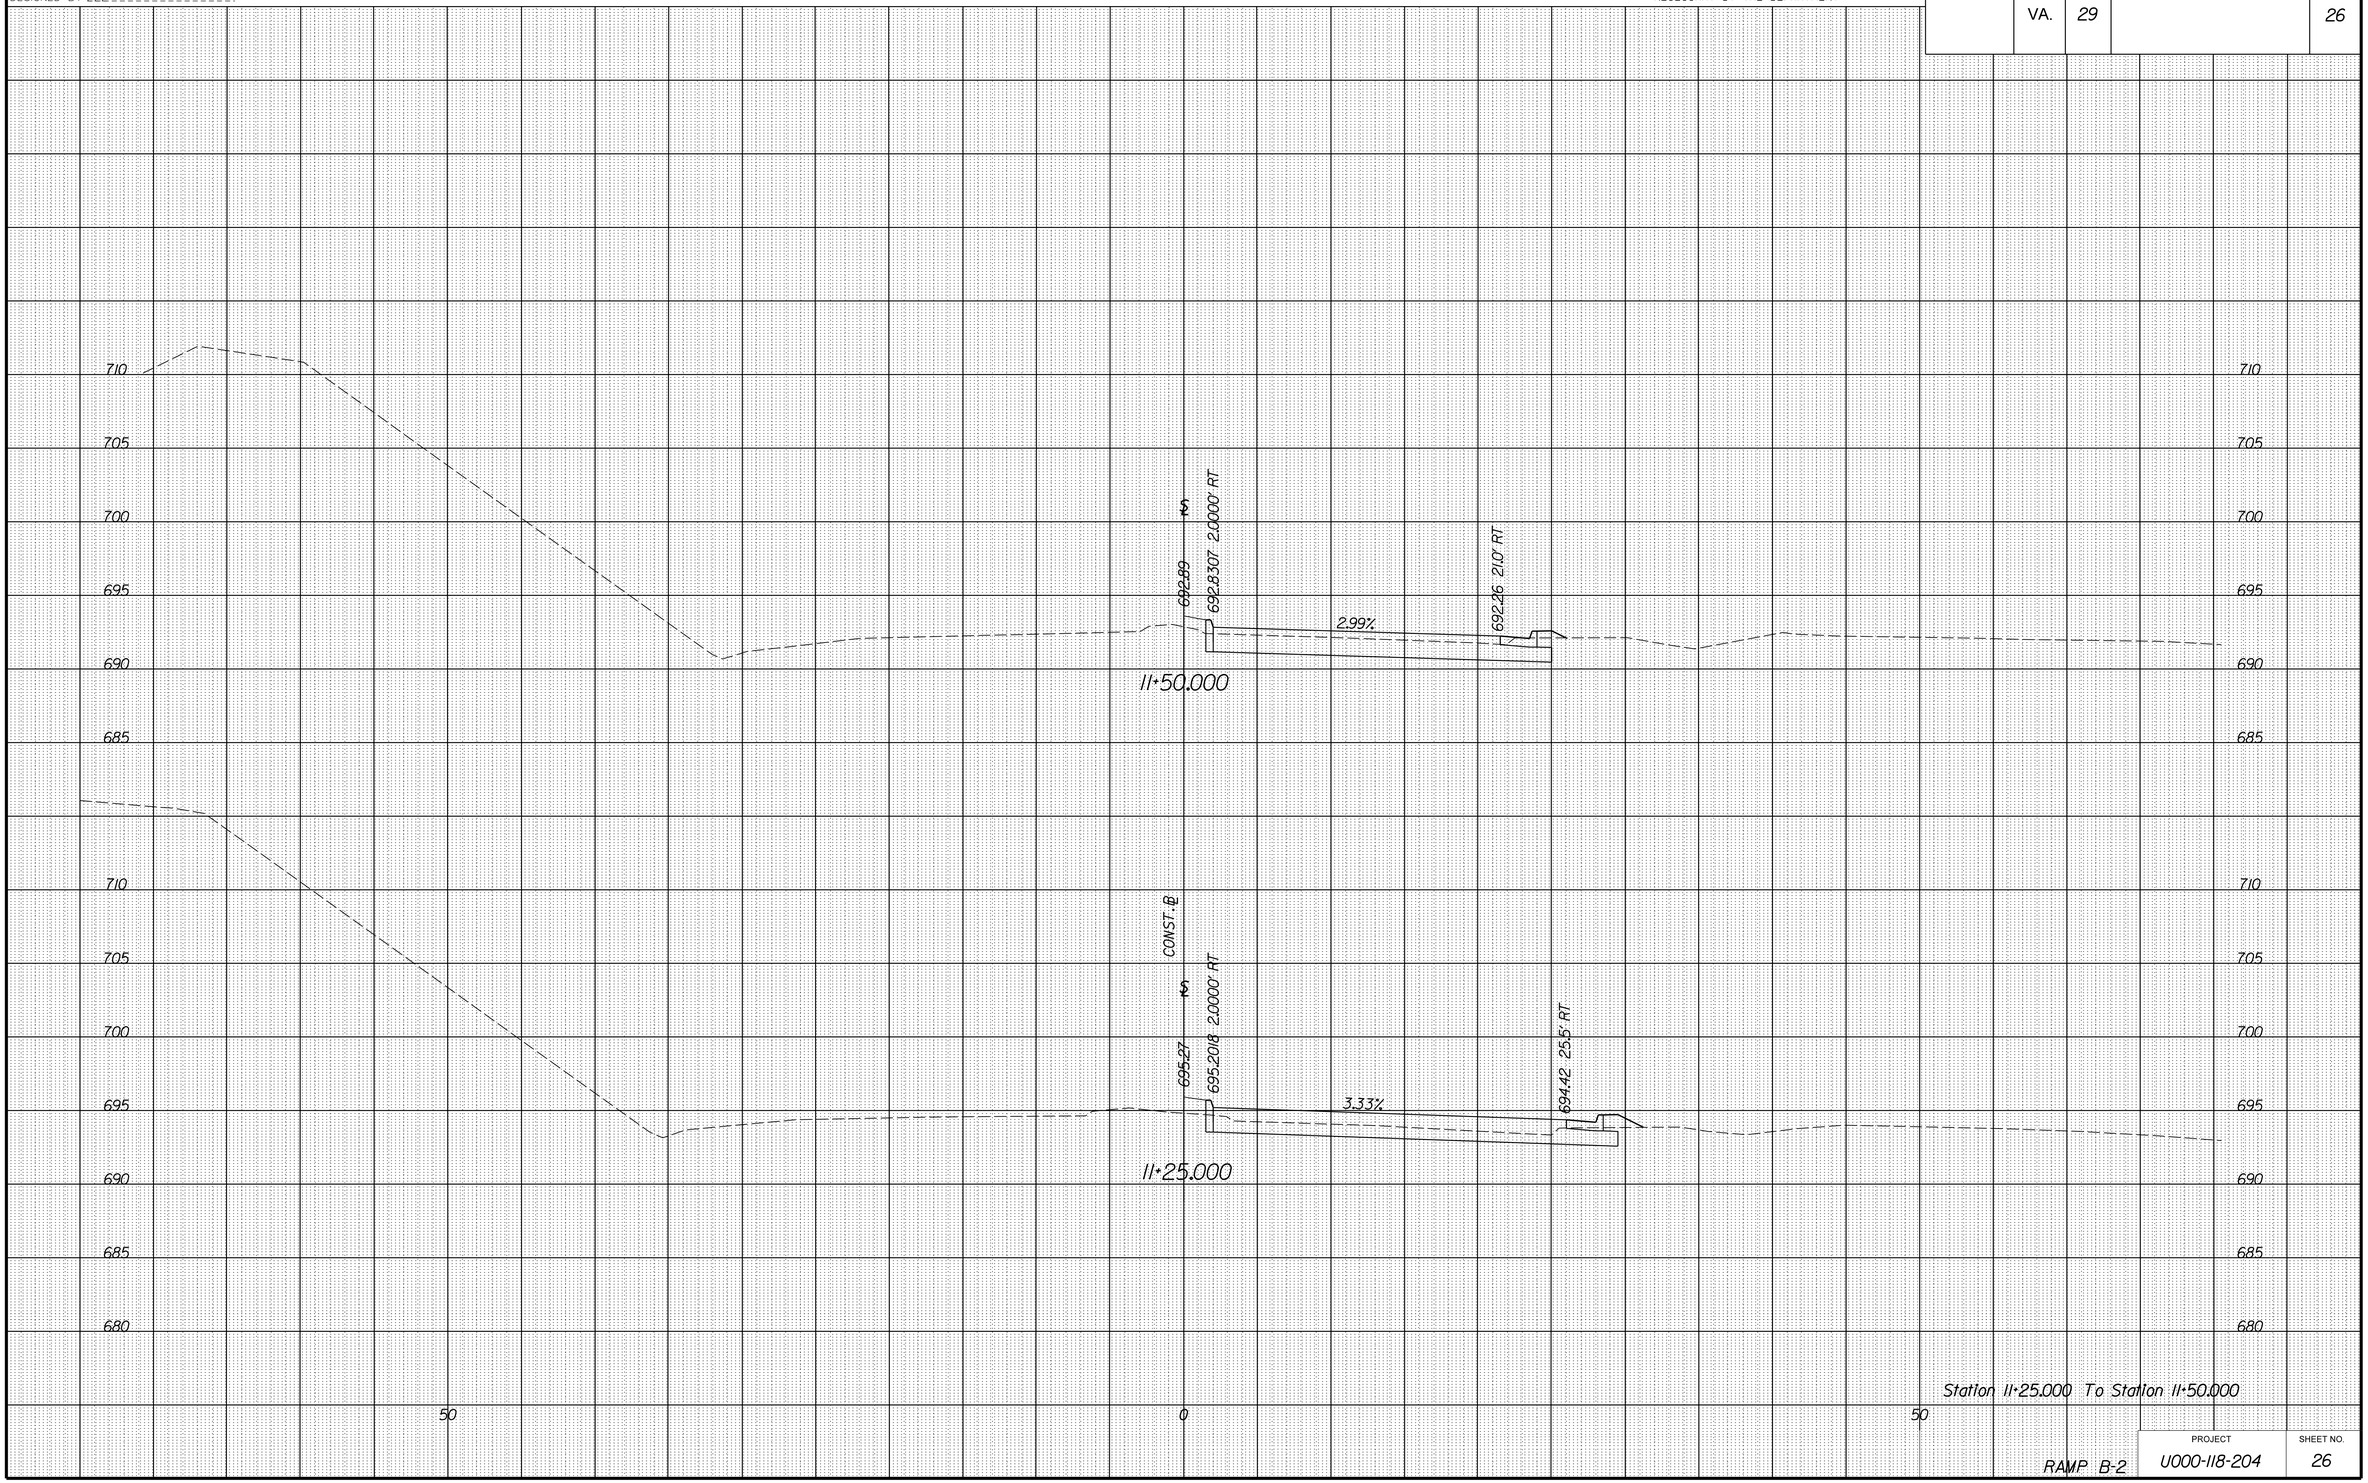

RAMP B-2

PROJECT	SHEET NO.
U000-118-204	26

9/30/2013
3:46:20 PM

PROJECT MANAGER WWW
SURVEYED BY XXX
DESIGN SUPERVISED BY YYY
DESIGN BY ZZZ

CROSS SECTIONS

SCALE 1 IN. = 5 FT

DESIGN FEATURES RELATING TO CONSTRUCTION OR TO REGULATION AND CONTROL OF TRAFFIC MAY BE SUBJECT TO CHANGE AS DEEMED NECESSARY BY THE DEPARTMENT

REVISED	STATE	STATE ROUTE	STATE PROJECT	SHEET NO.
	VA.	29	U000-118-204,C-501	27

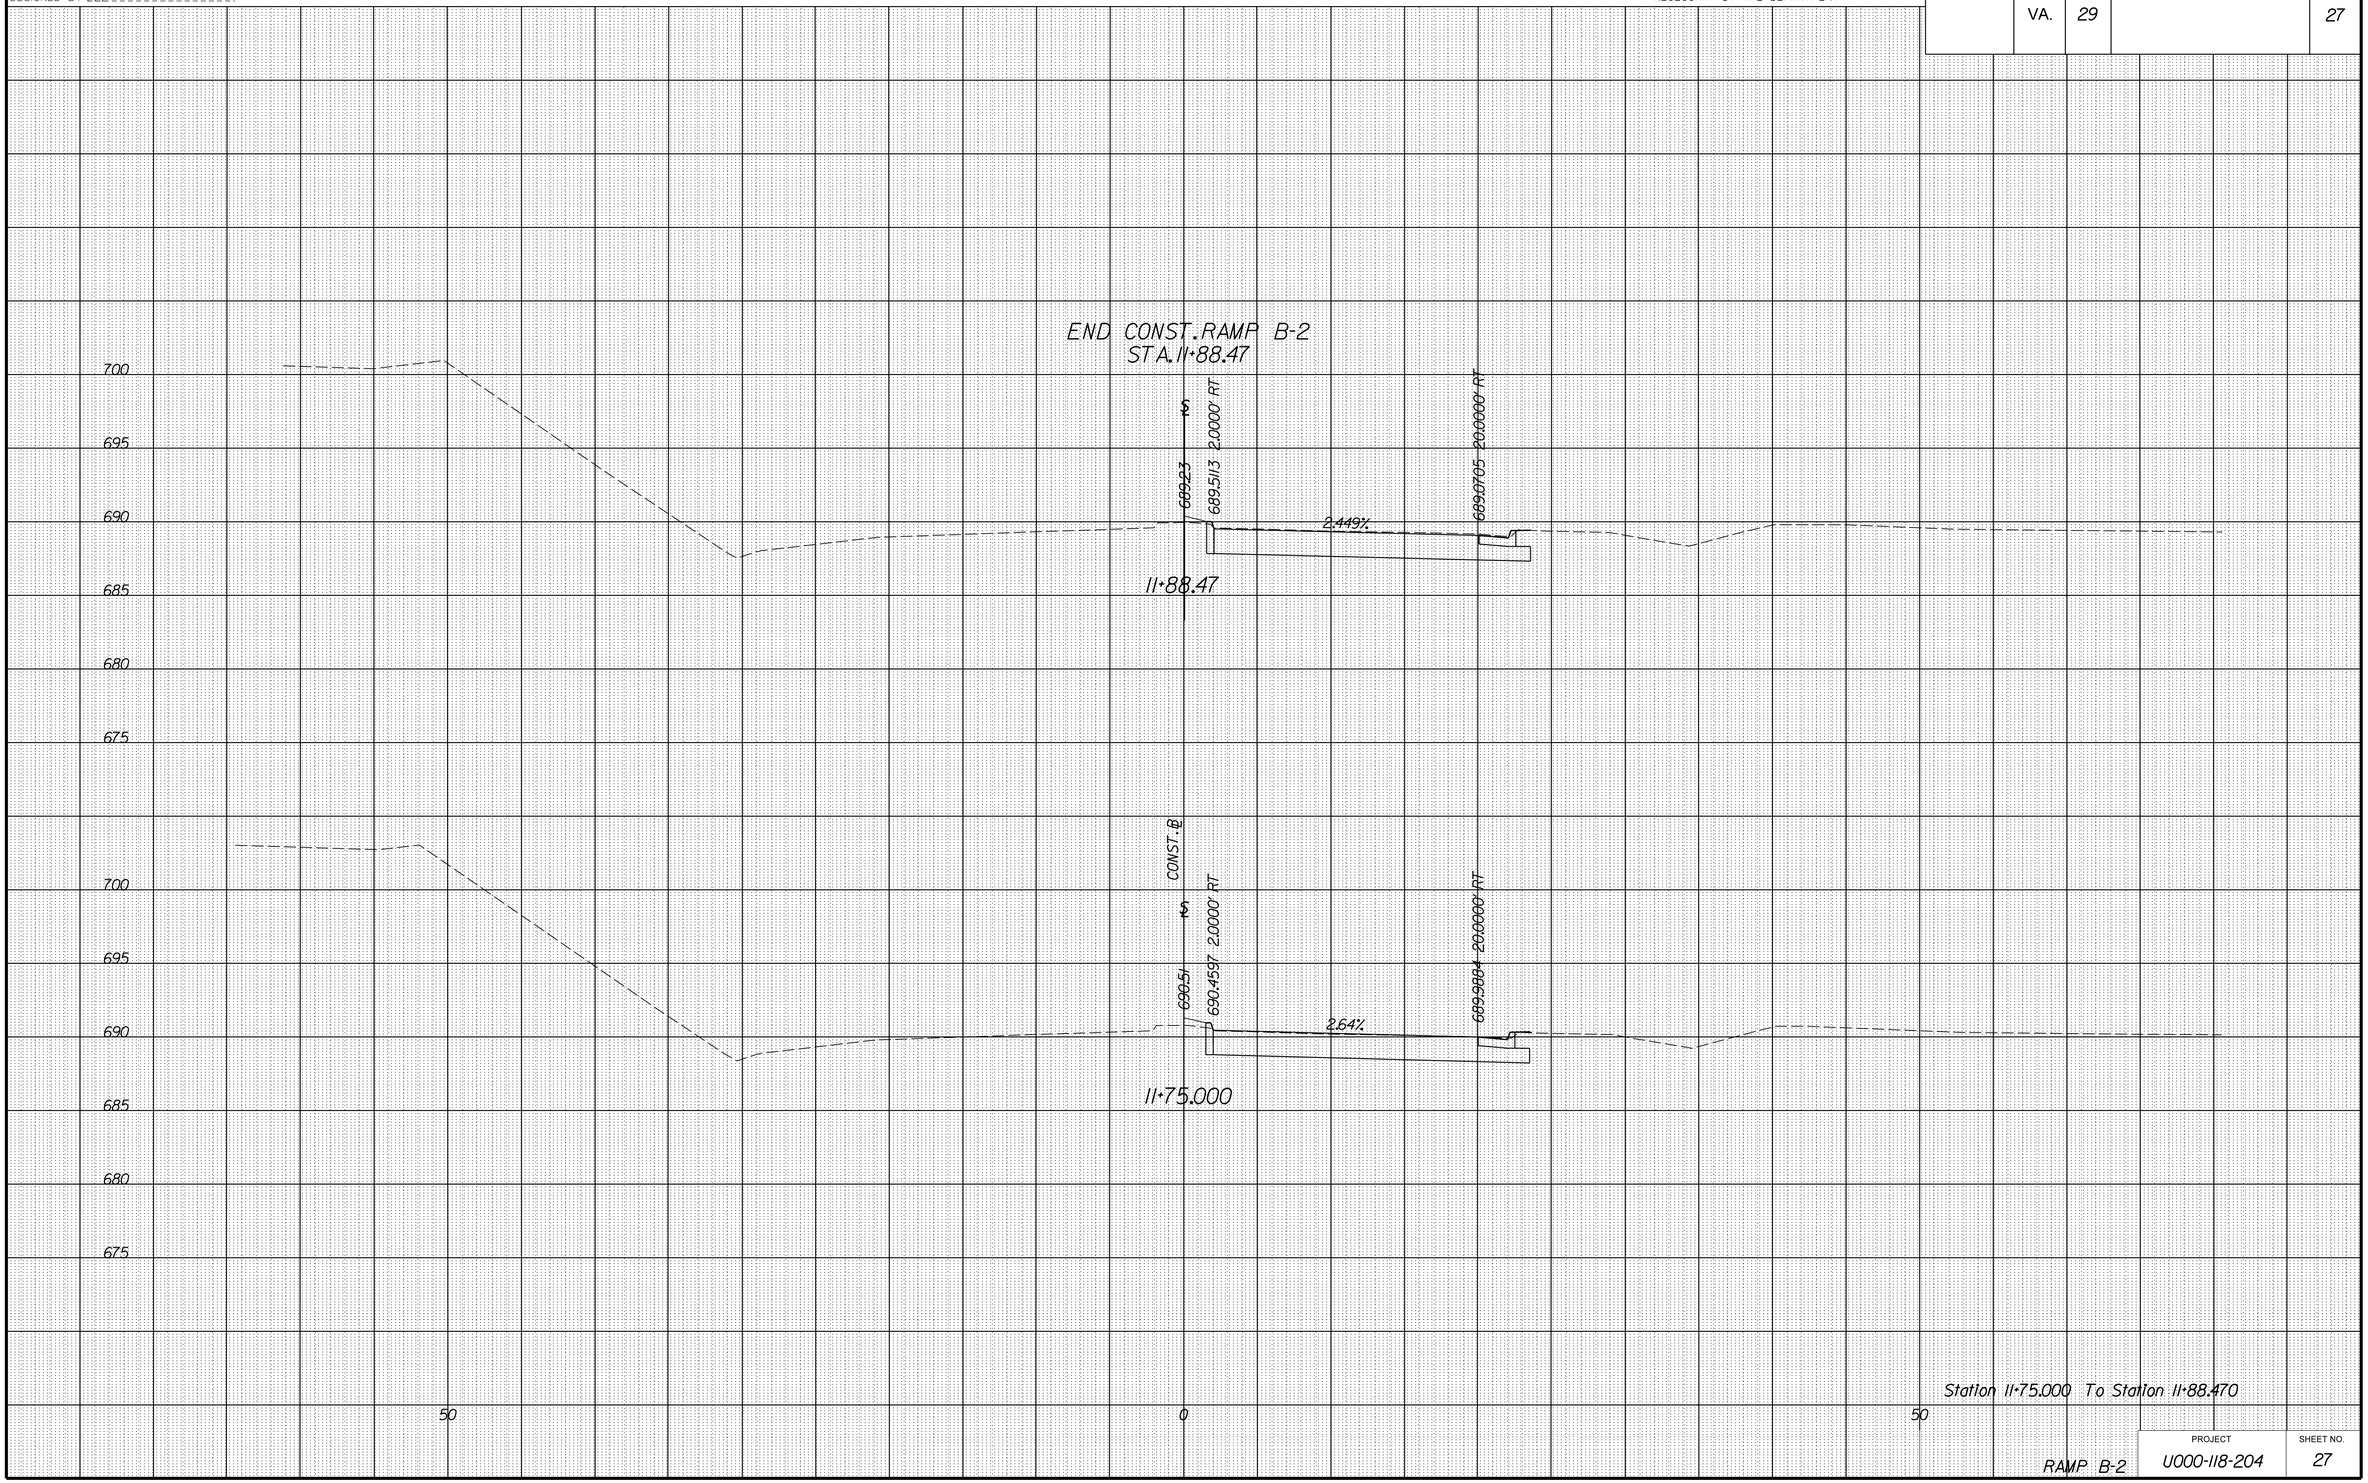

RAMP B-2

PROJECT	SHEET NO.
U000-118-204	27

9/27/2013
2:00:01 PM

PROJECT MANAGER WWW
SURVEYED BY XXX
DESIGN SUPERVISED BY YYY
DESIGNED BY ZZZ

CROSS SECTIONS

SCALE 1 IN. = 5 FT

DESIGN FEATURES RELATING TO CONSTRUCTION OR TO REGULATION AND CONTROL OF TRAFFIC MAY BE SUBJECT TO CHANGE AS DEEMED NECESSARY BY THE DEPARTMENT

REVISED	STATE	STATE ROUTE	STATE PROJECT	SHEET NO.
	VA.	29	U000-118-204,C-501	28

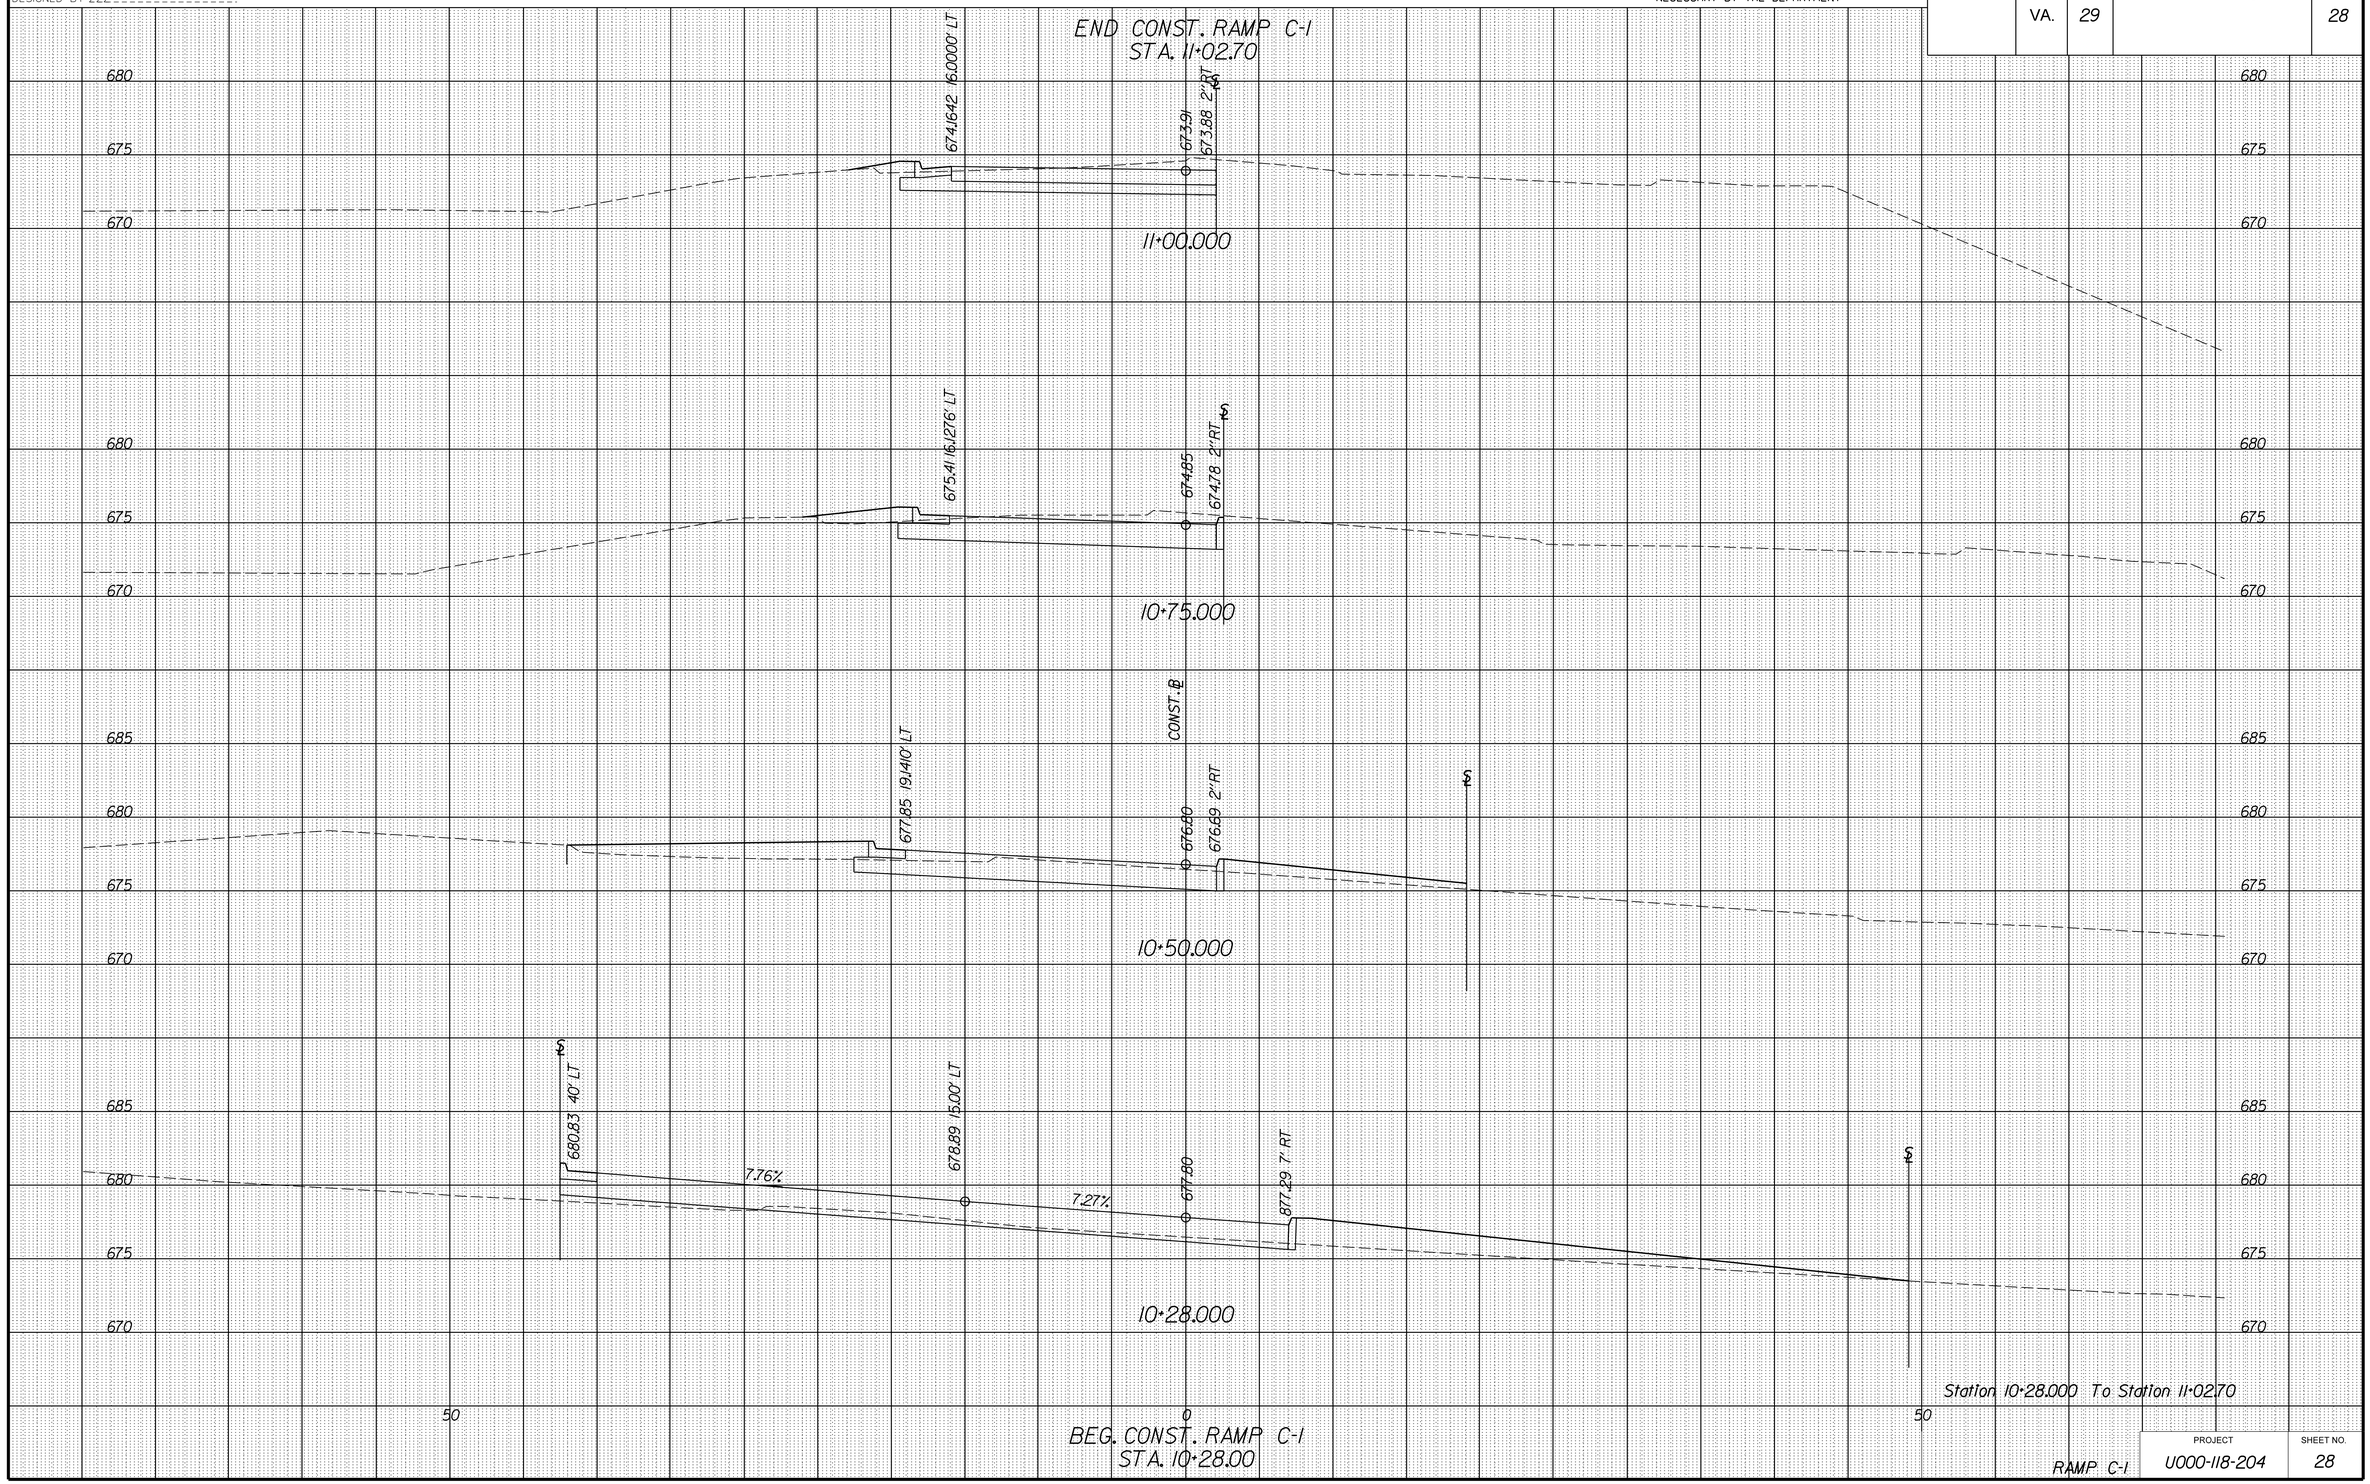

RAMP C-1

PROJECT	SHEET NO.
U000-118-204	28

9/27/2013
2:01:10 PM

PROJECT MANAGER WWW
SURVEYED BY XXX
DESIGN SUPERVISED BY YYY
DESIGNED BY ZZZ

CROSS SECTIONS

SCALE 1 IN. = 5 FT

DESIGN FEATURES RELATING TO CONSTRUCTION OR TO REGULATION AND CONTROL OF TRAFFIC MAY BE SUBJECT TO CHANGE AS DEEMED NECESSARY BY THE DEPARTMENT

REVISED	STATE	STATE ROUTE	STATE PROJECT	SHEET NO.
	VA.	29	U000-118-204,C-501	29

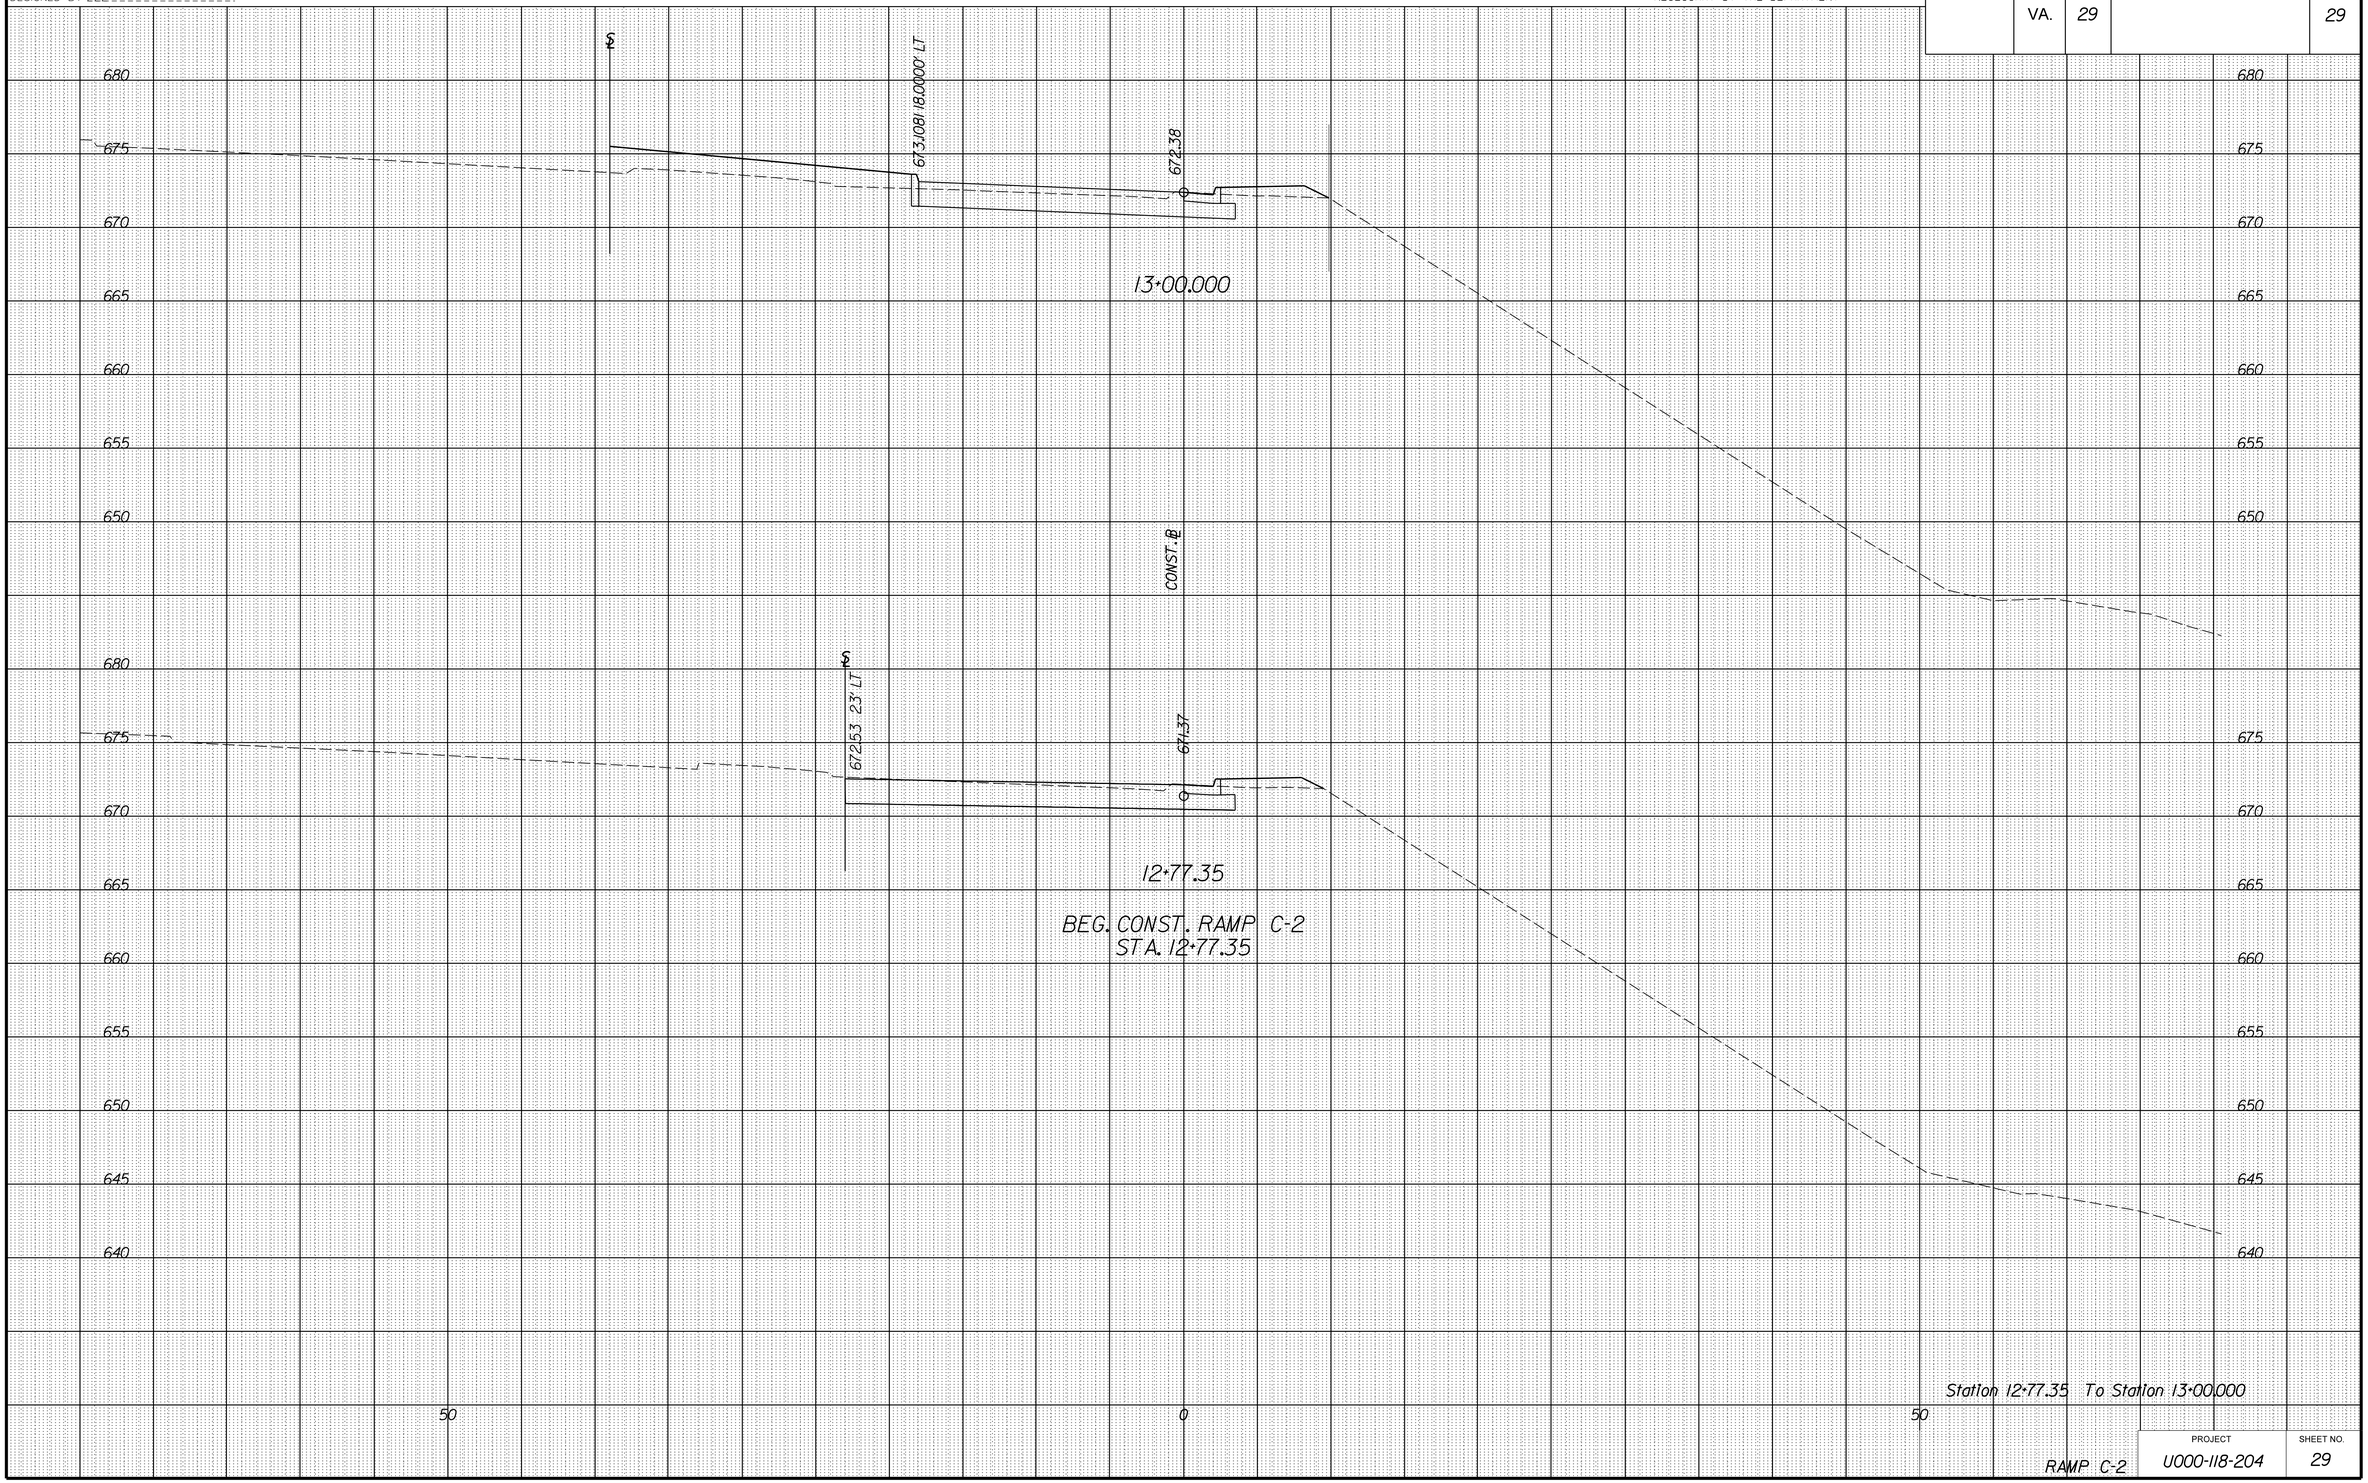

PROJECT	SHEET NO.
U000-118-204	29

9/27/2013
2:01:50 PM

PROJECT MANAGER WWW
SURVEYED BY XXX
DESIGN SUPERVISED BY YYY
DESIGN BY ZZZ

CROSS SECTIONS

SCALE 1 IN. = 5 FT

DESIGN FEATURES RELATING TO CONSTRUCTION OR TO REGULATION AND CONTROL OF TRAFFIC MAY BE SUBJECT TO CHANGE AS DEEMED NECESSARY BY THE DEPARTMENT

REVISED	STATE	STATE ROUTE	STATE PROJECT	SHEET NO.
	VA.	29	U000-118-204,C-501	30

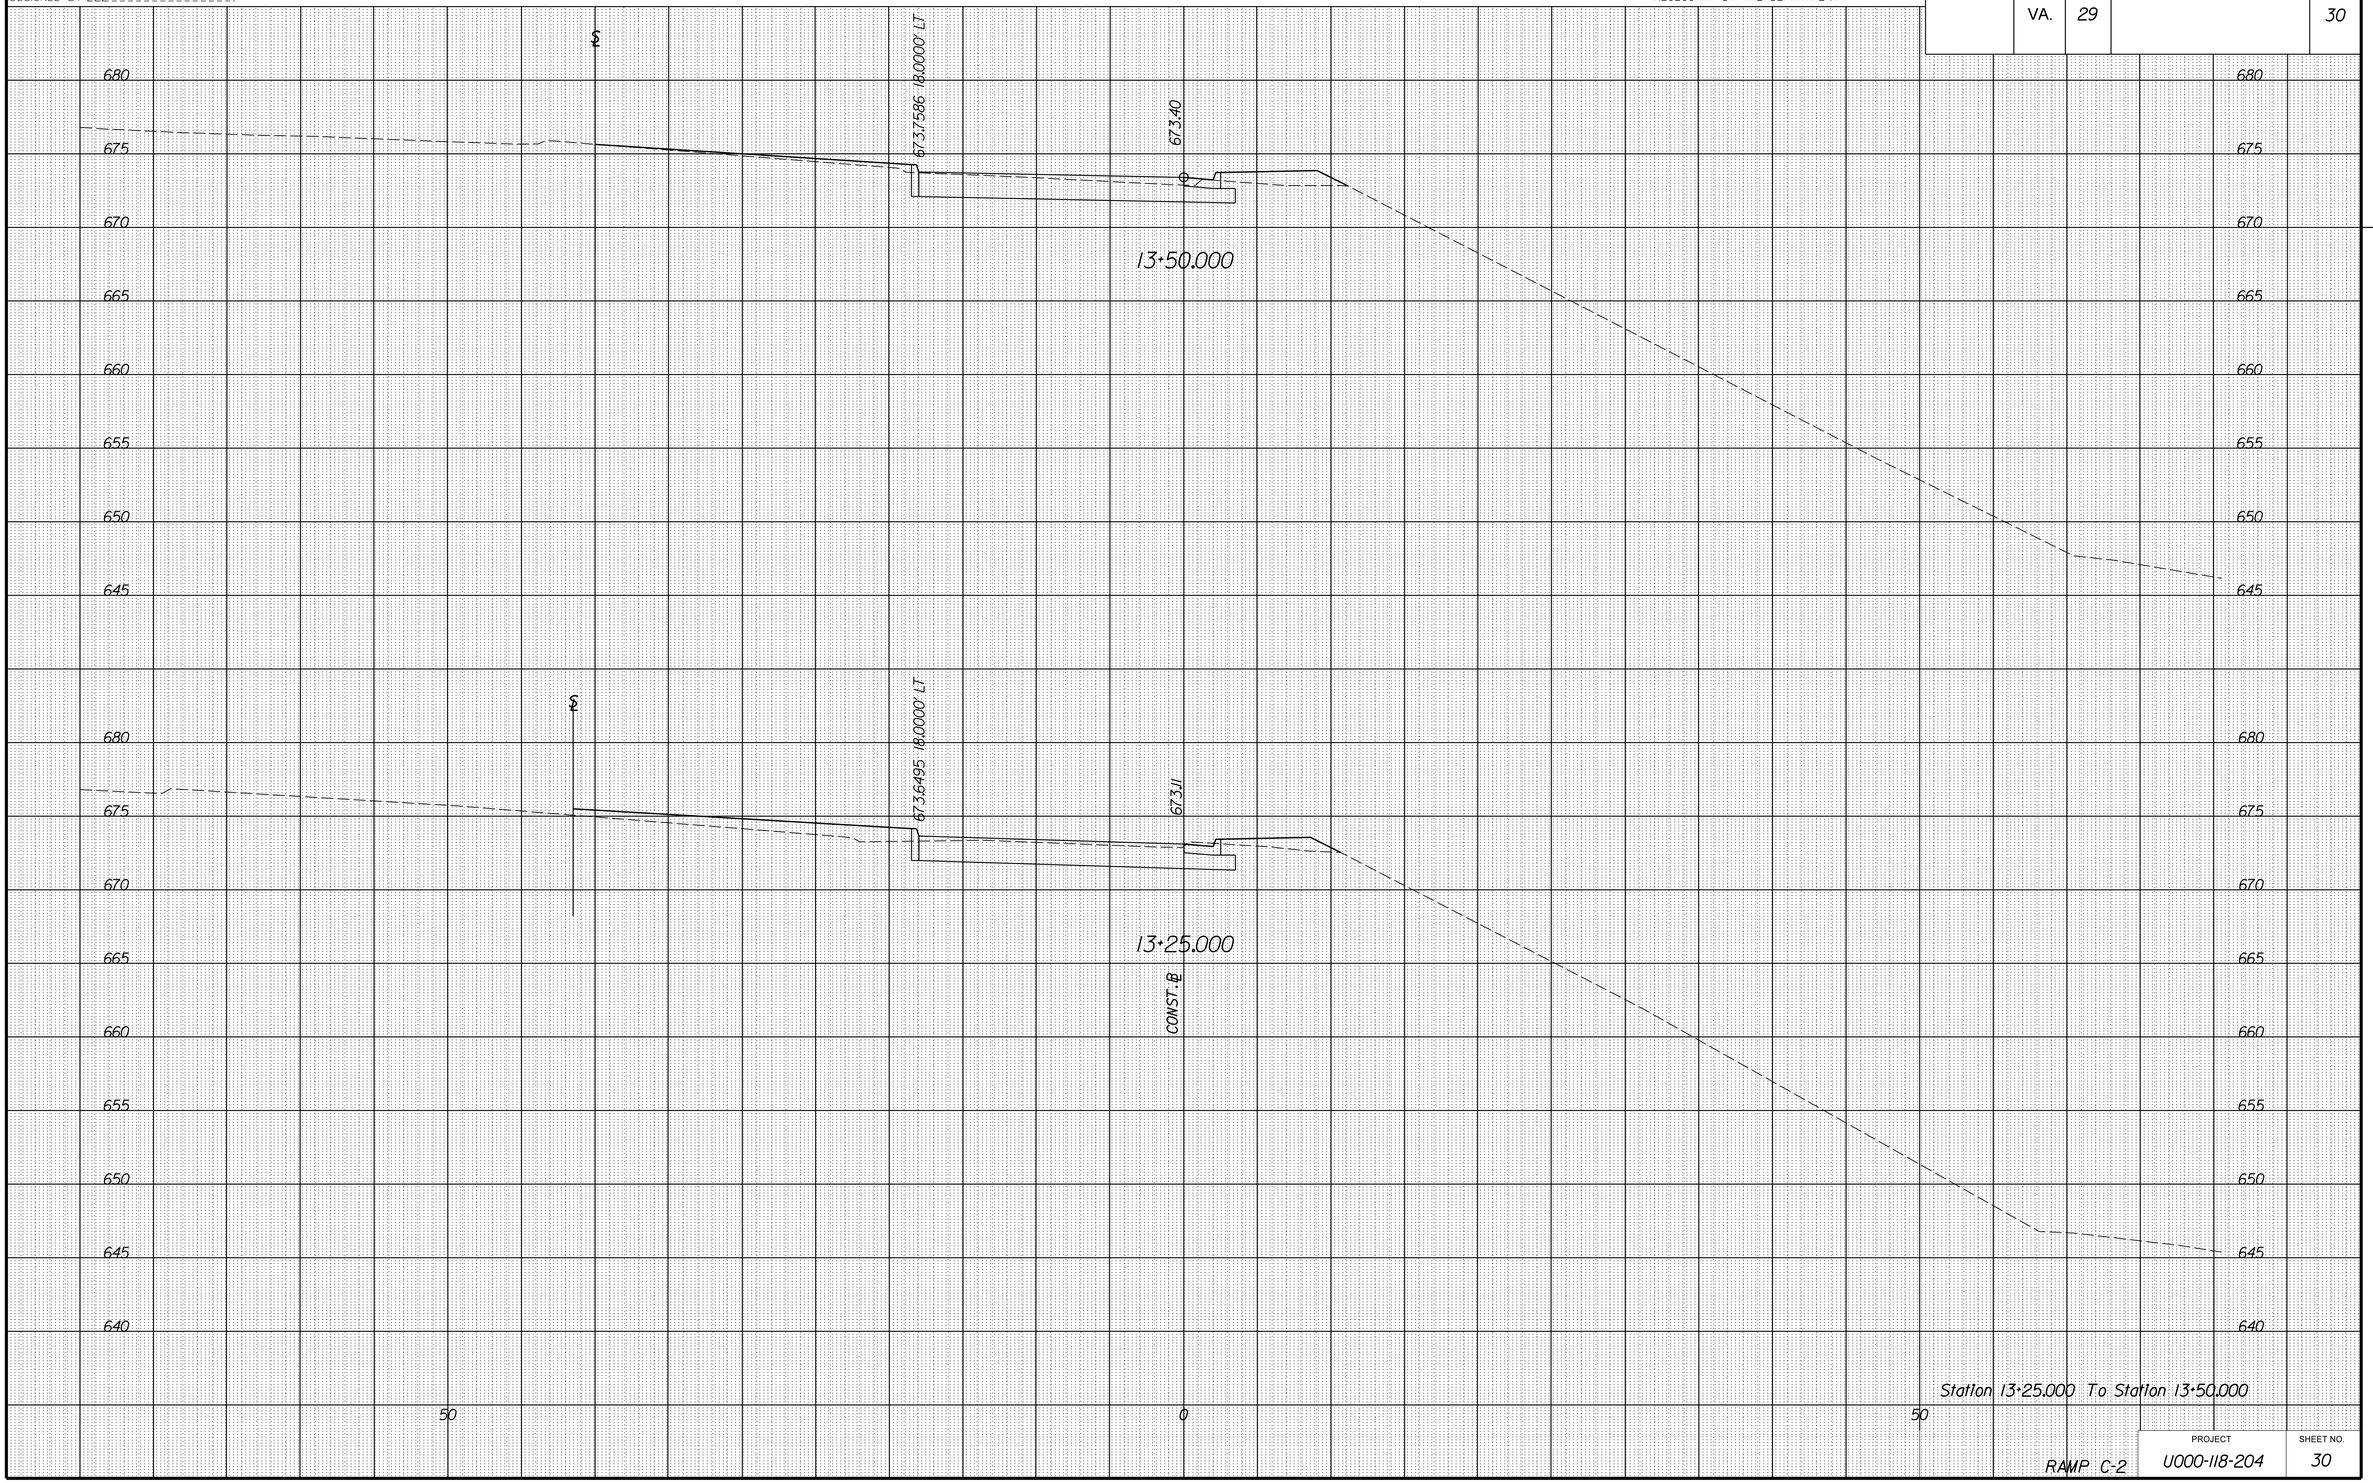

RAMP C-2

PROJECT	SHEET NO.
U000-118-204	30

9/27/2013
2:02:36 PM

PROJECT MANAGER WWW
SURVEYED BY XXX
DESIGN SUPERVISED BY YYY
DESIGNED BY ZZZ

CROSS SECTIONS

SCALE 1 IN. = 5 FT

DESIGN FEATURES RELATING TO CONSTRUCTION OR TO REGULATION AND CONTROL OF TRAFFIC MAY BE SUBJECT TO CHANGE AS DEEMED NECESSARY BY THE DEPARTMENT

REVISED	STATE	STATE ROUTE	STATE PROJECT	SHEET NO.
	VA.	29	U000-118-204, C-501	31

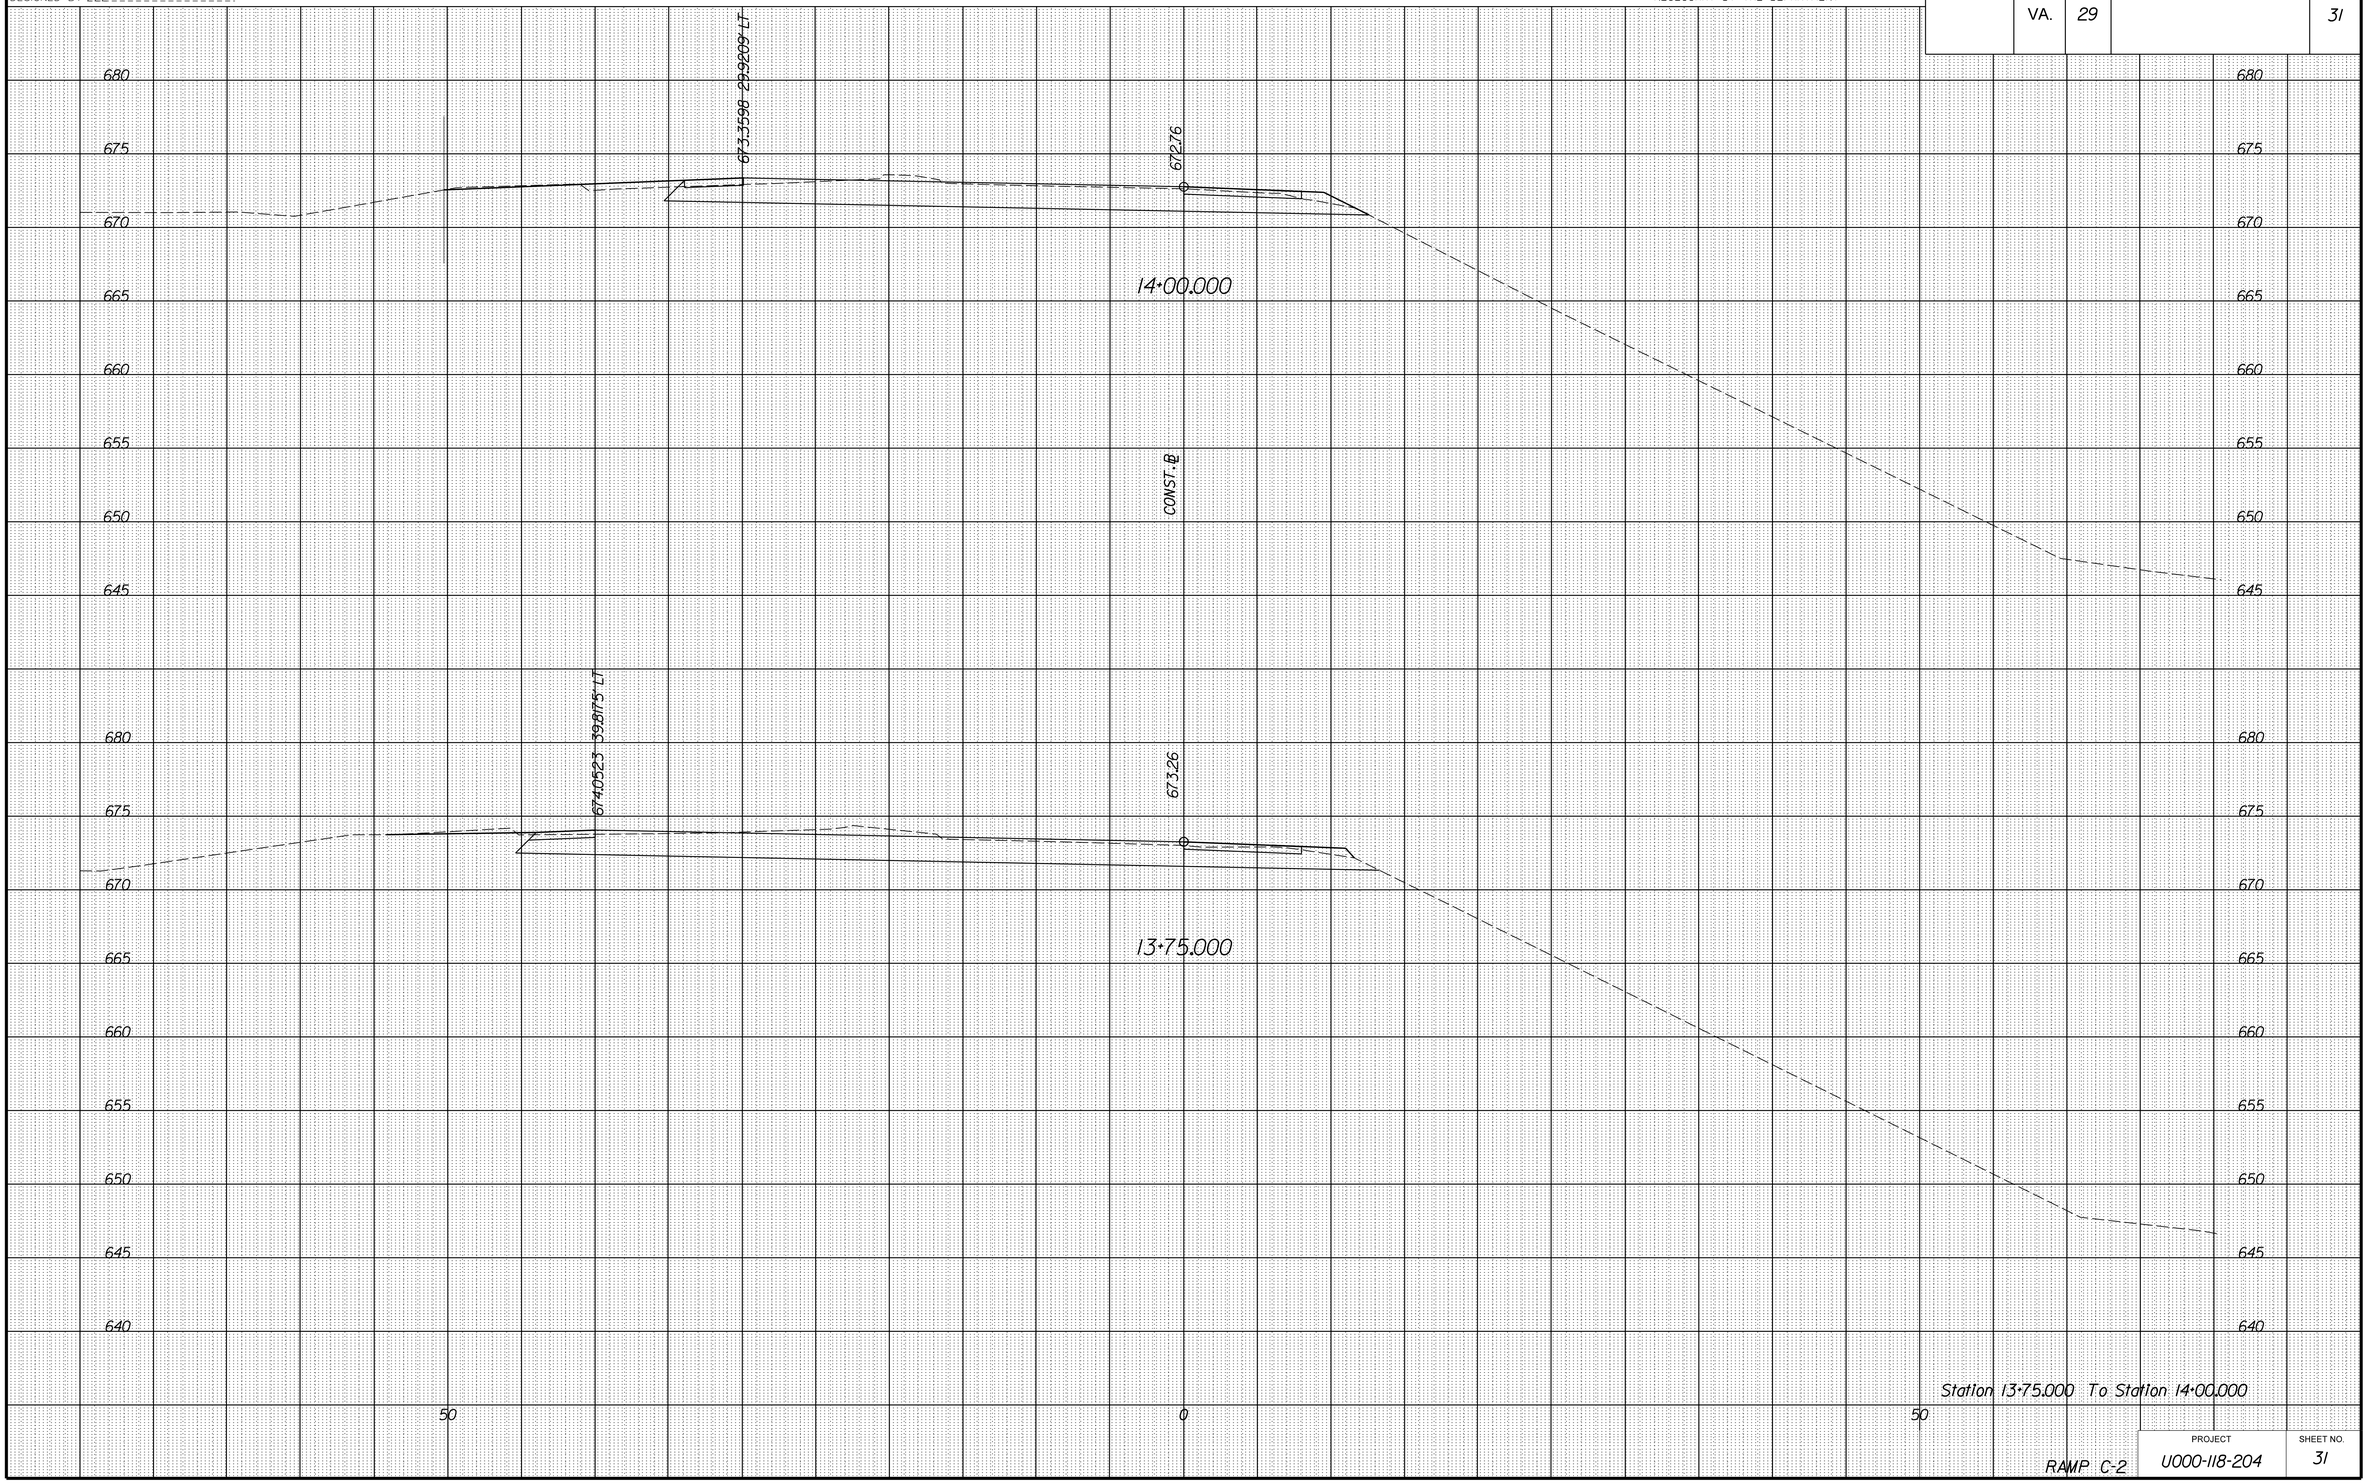

RAMP C-2

PROJECT	SHEET NO.
U000-118-204	31

9/27/2013
2:04:01 PM

PROJECT MANAGER WWW
SURVEYED BY XXX
DESIGN SUPERVISED BY YYY
DESIGNED BY ZZZ

CROSS SECTIONS

SCALE 1 IN. = 5 FT

DESIGN FEATURES RELATING TO CONSTRUCTION OR TO REGULATION AND CONTROL OF TRAFFIC MAY BE SUBJECT TO CHANGE AS DEEMED NECESSARY BY THE DEPARTMENT

REVISED	STATE	STATE ROUTE	STATE PROJECT	SHEET NO.
	VA.	29	U000-118-204,C-501	32

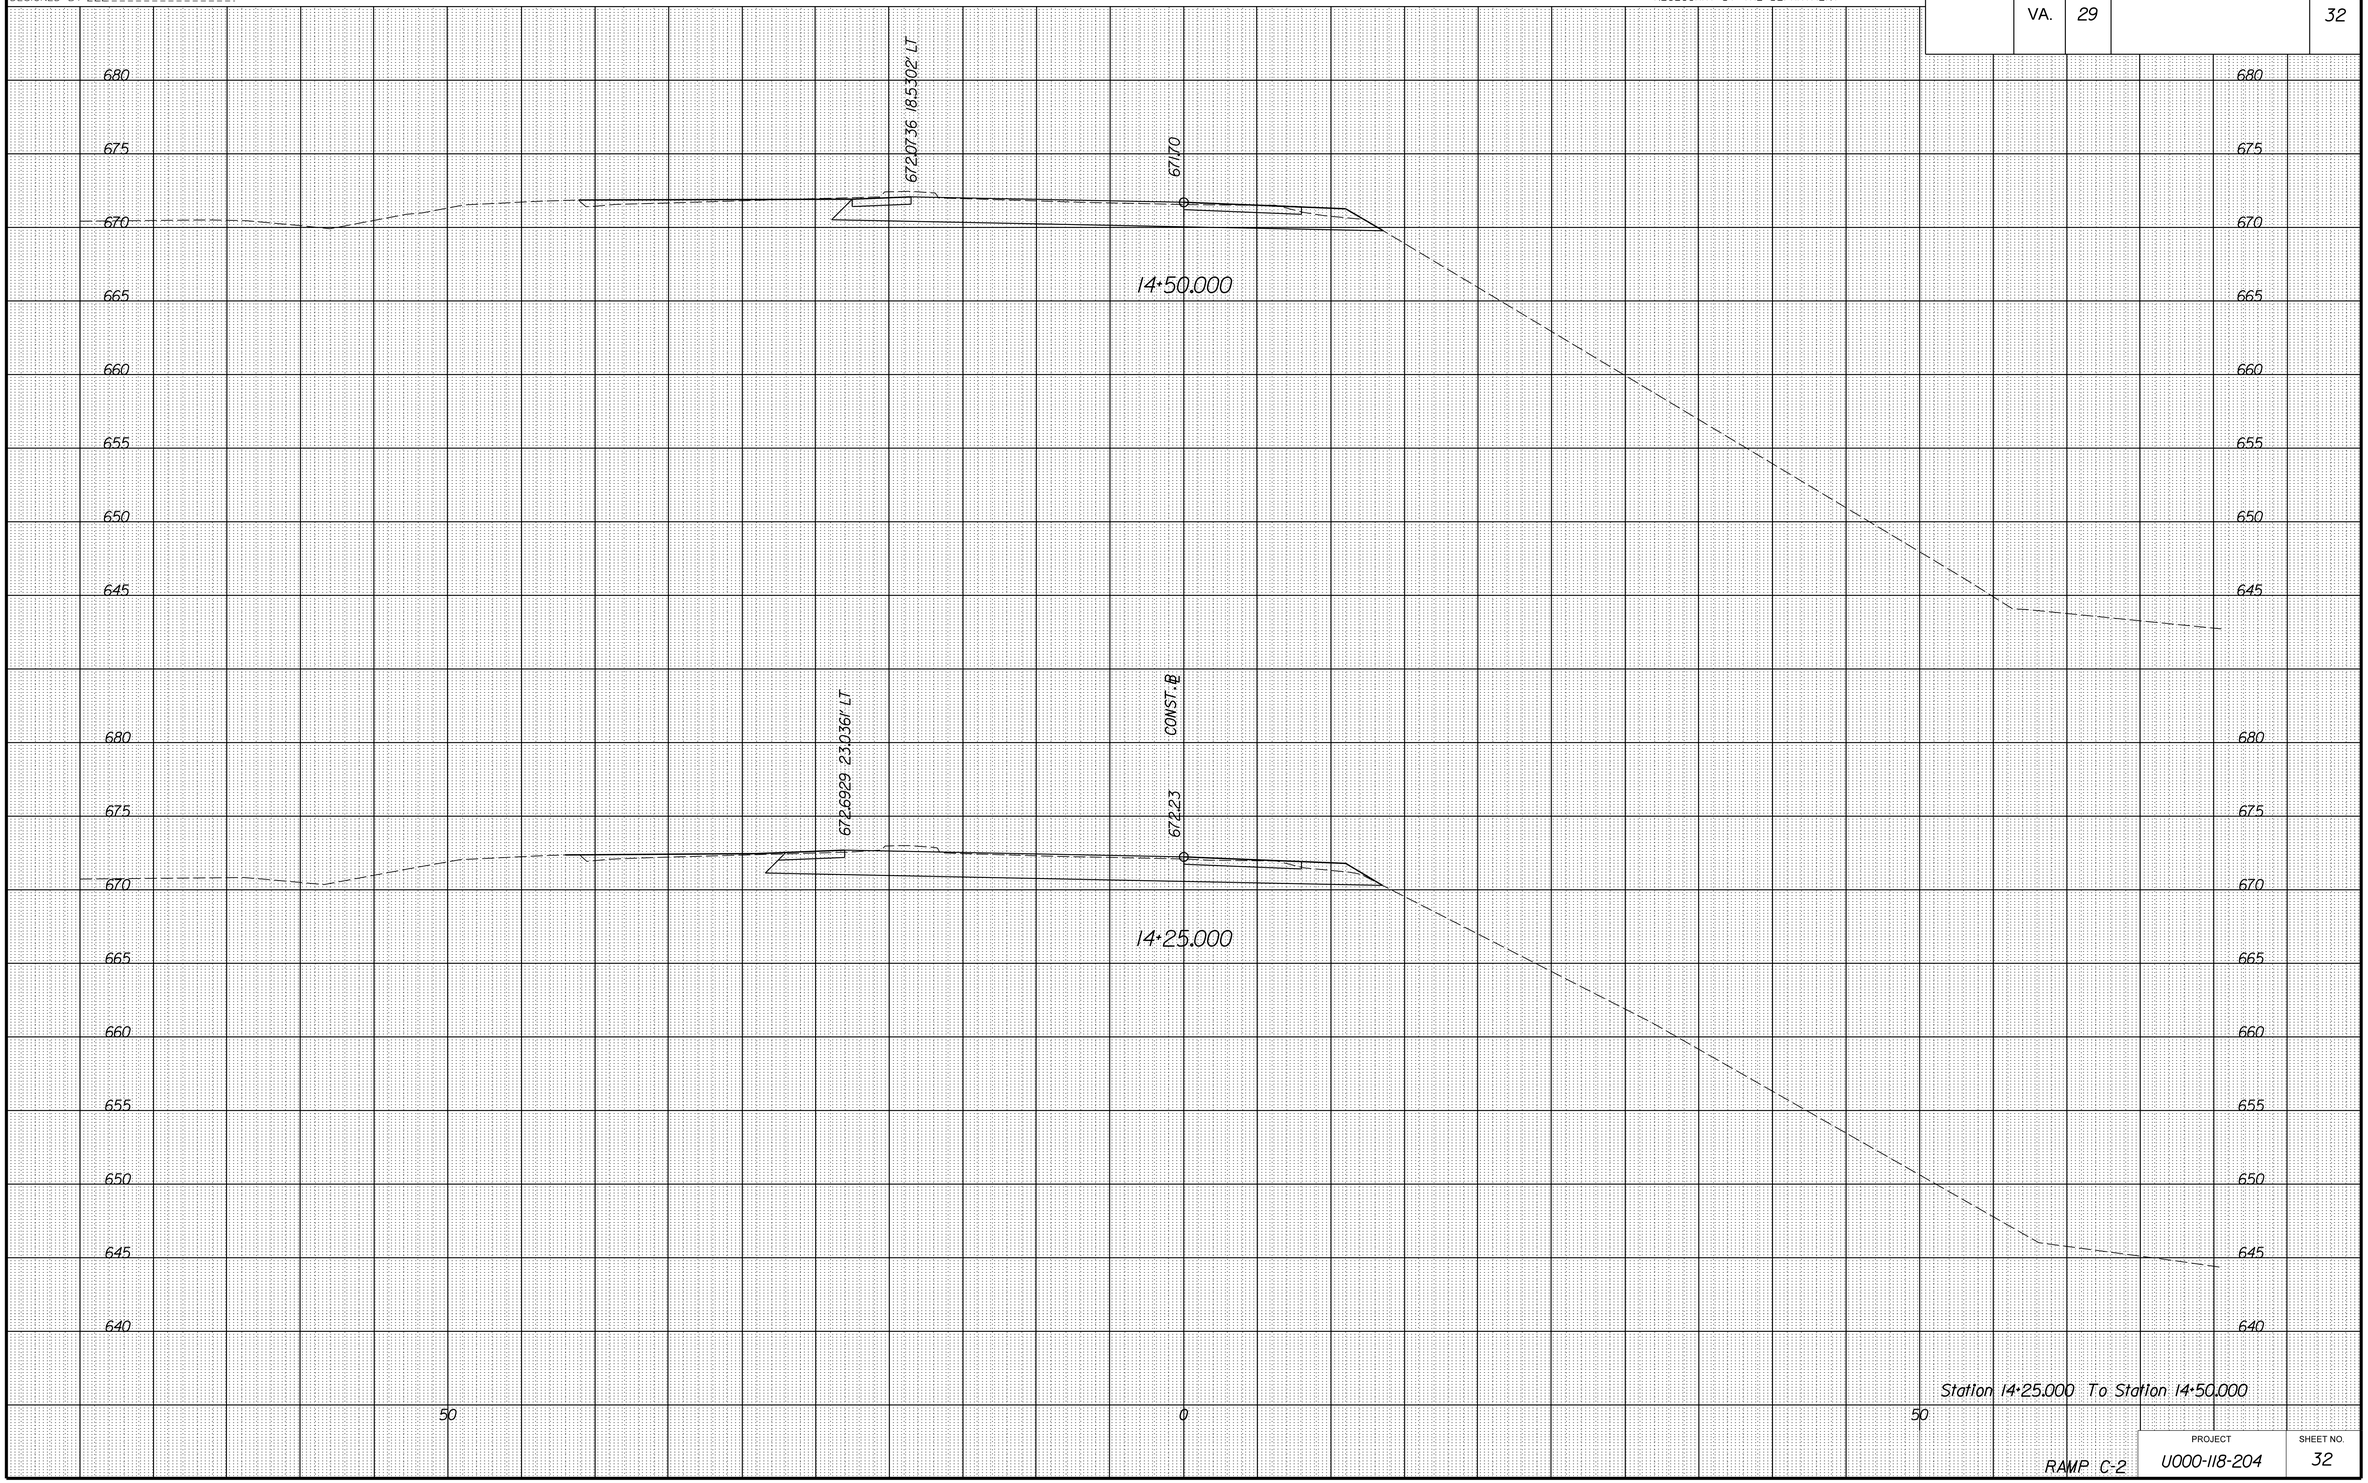

RAMP C-2

PROJECT	SHEET NO.
U000-118-204	32

9/27/2013
2:04:54 PM

PROJECT MANAGER WWW
SURVEYED BY XXX
DESIGN SUPERVISED BY YYY
DESIGNED BY ZZZ

CROSS SECTIONS

SCALE 1 IN. = 5 FT

DESIGN FEATURES RELATING TO CONSTRUCTION OR TO REGULATION AND CONTROL OF TRAFFIC MAY BE SUBJECT TO CHANGE AS DEEMED NECESSARY BY THE DEPARTMENT

REVISED	STATE	STATE ROUTE	STATE PROJECT	SHEET NO.
	VA.	29	U000-118-204, C-501	33

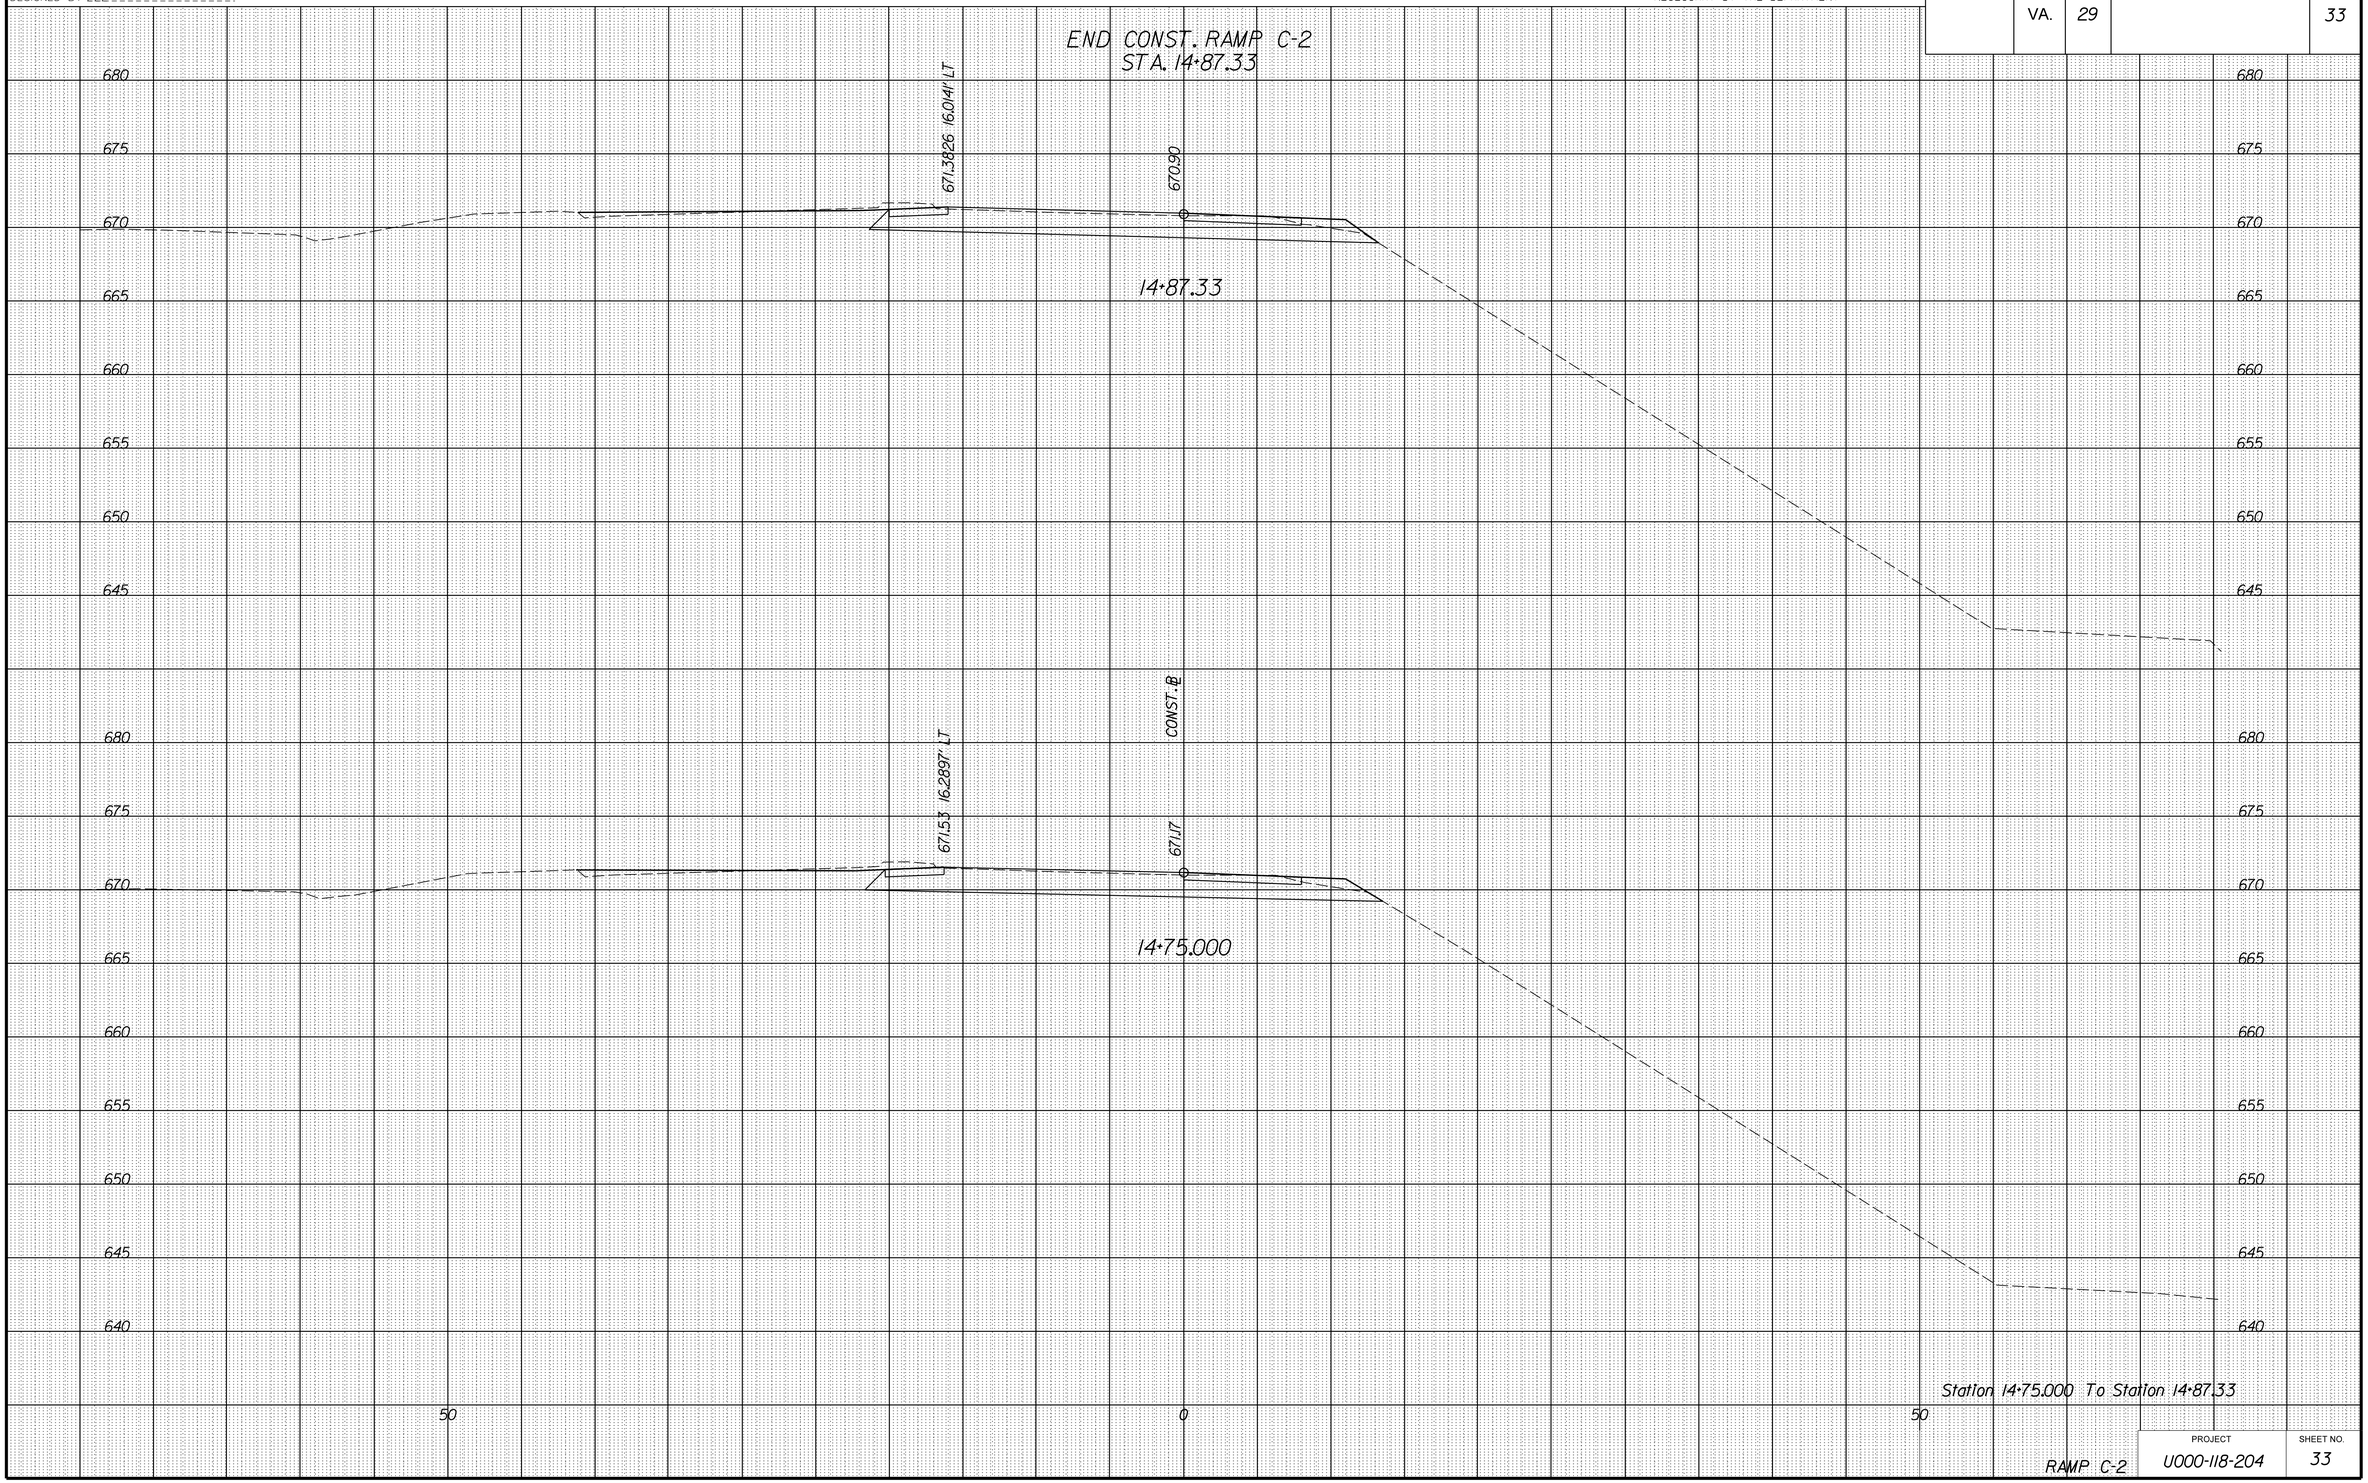

RAMP C-2

PROJECT	SHEET NO.
U000-118-204	33

9/27/2013
2:05:53 PM

PROJECT MANAGER WWW
SURVEYED BY XXX
DESIGN SUPERVISED BY YYY
DESIGNED BY ZZZ

CROSS SECTIONS

SCALE 1 IN. = 5 FT

DESIGN FEATURES RELATING TO CONSTRUCTION OR TO REGULATION AND CONTROL OF TRAFFIC MAY BE SUBJECT TO CHANGE AS DEEMED NECESSARY BY THE DEPARTMENT

REVISED	STATE	STATE ROUTE	STATE PROJECT	SHEET NO.
	VA.	29	U000-118-204,C-501	34

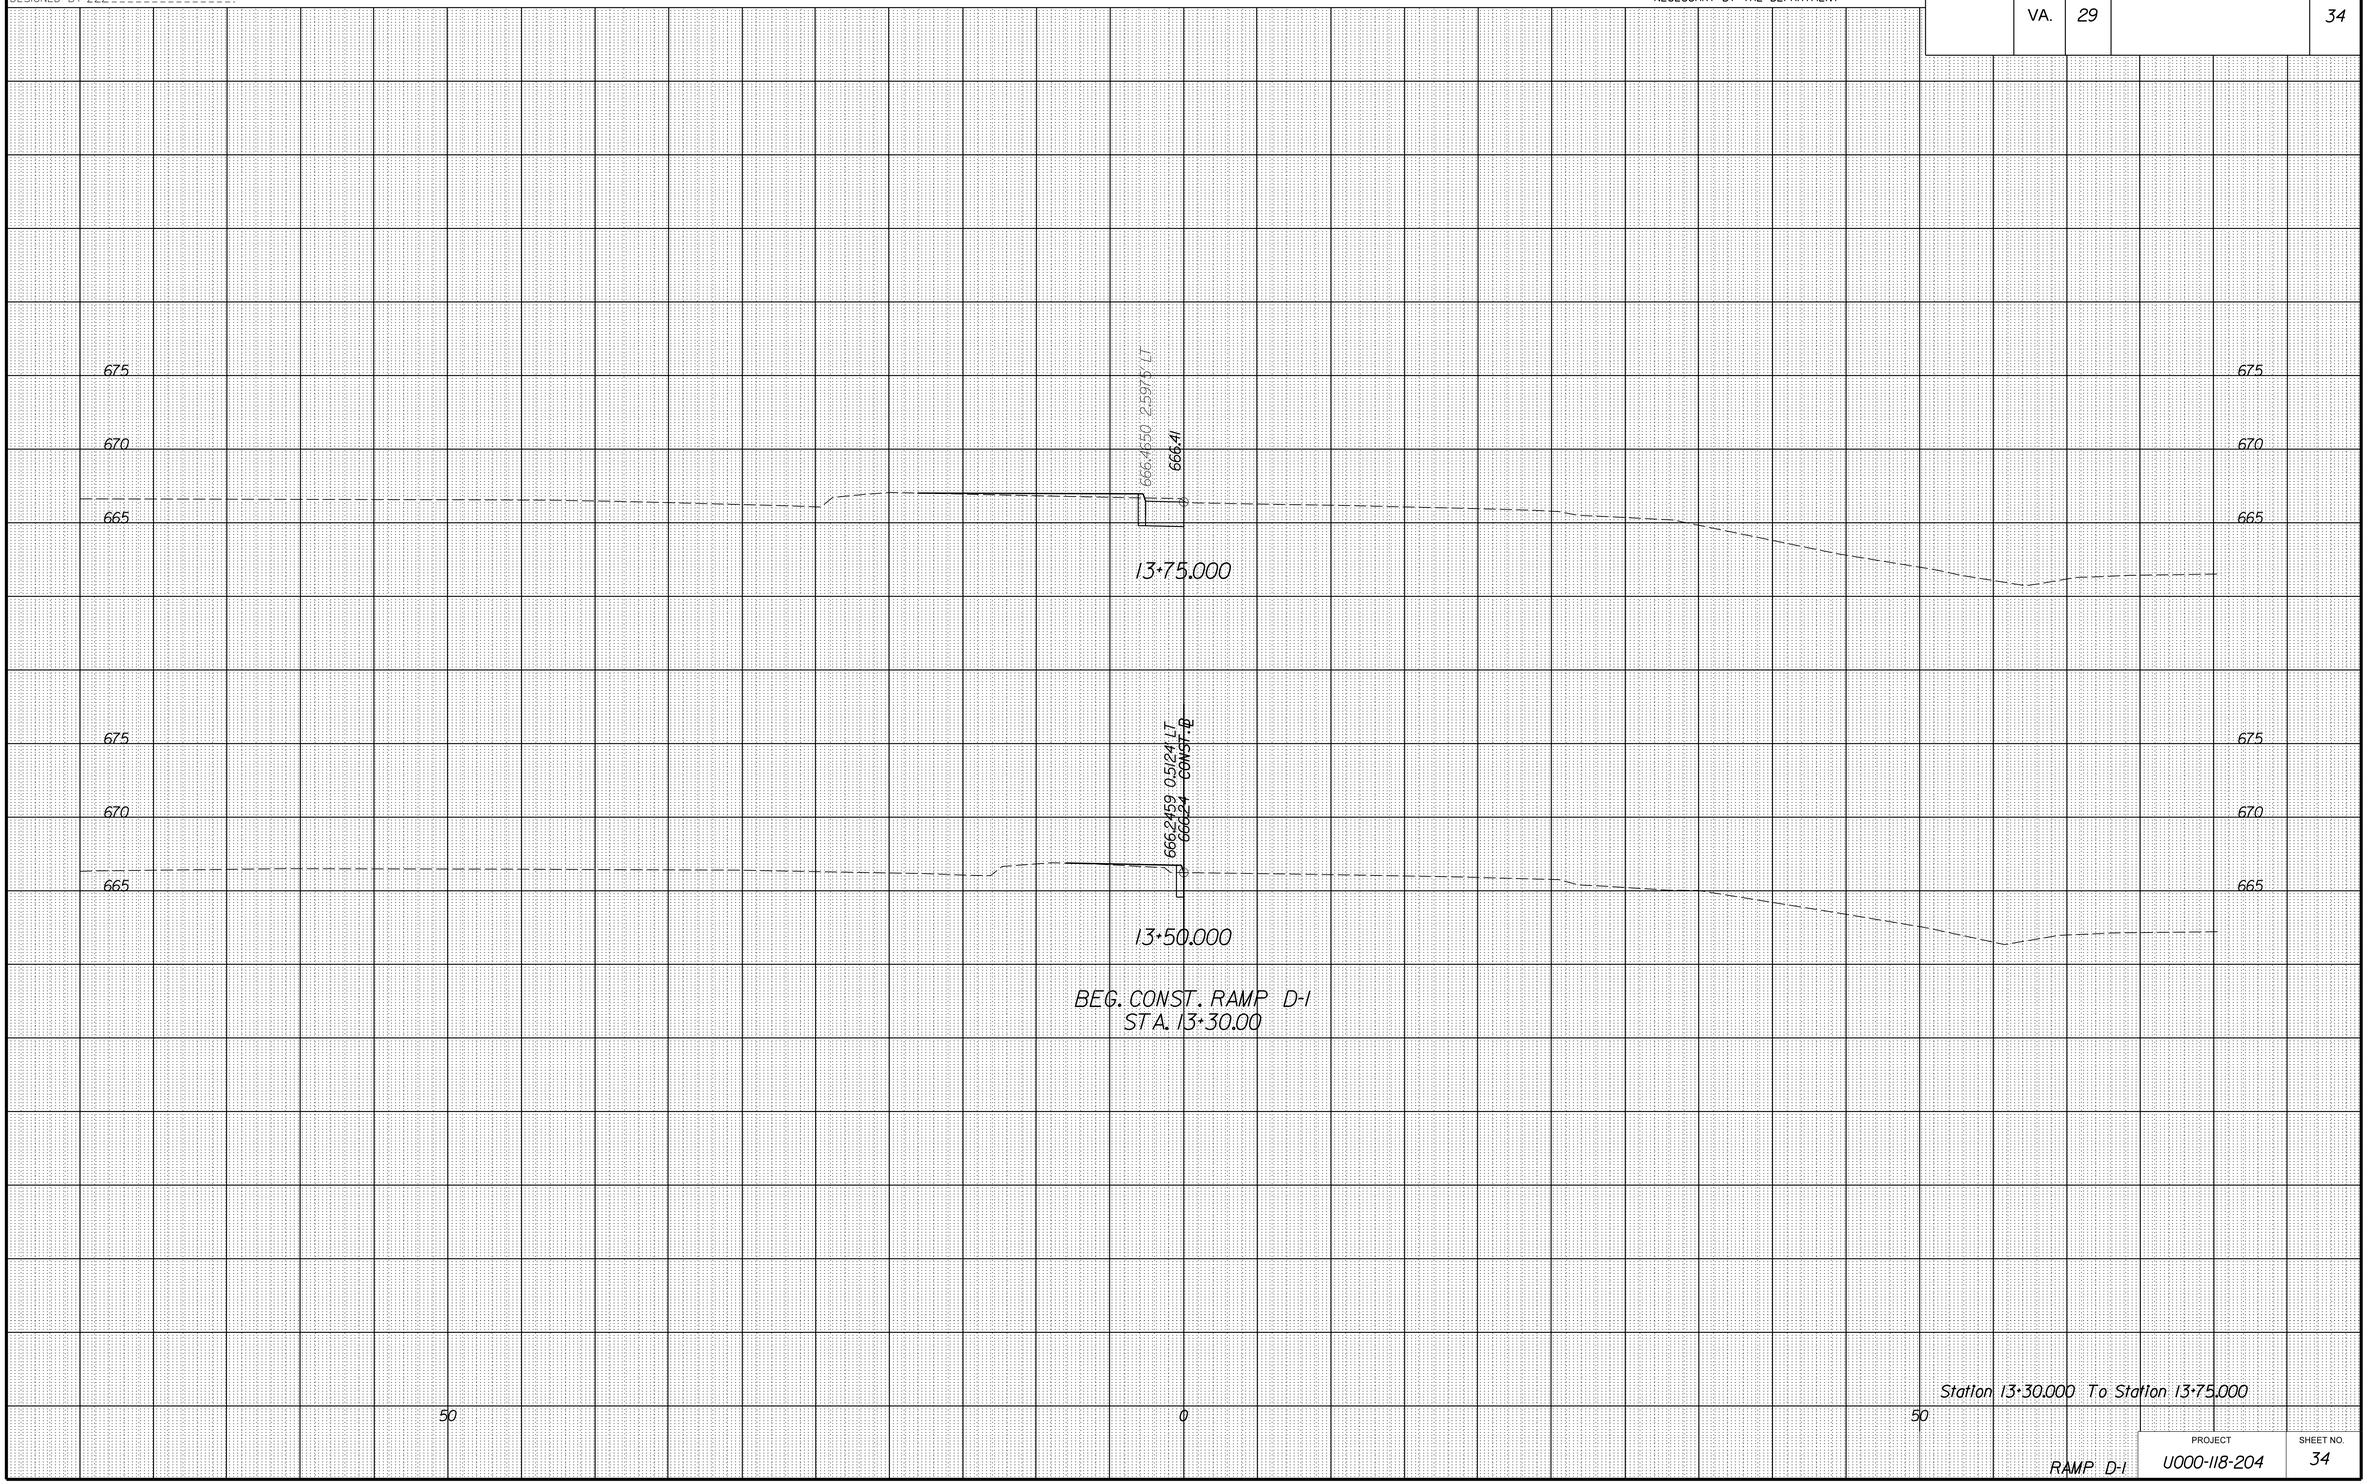

RAMP D-1

PROJECT	SHEET NO.
U000-118-204	34

9/27/2013
2:07:13 PM

PROJECT MANAGER WWW
SURVEYED BY XXX
DESIGN SUPERVISED BY YYY
DESIGNED BY ZZZ

CROSS SECTIONS

SCALE 1 IN. = 5 FT

DESIGN FEATURES RELATING TO CONSTRUCTION OR TO REGULATION AND CONTROL OF TRAFFIC MAY BE SUBJECT TO CHANGE AS DEEMED NECESSARY BY THE DEPARTMENT

REVISED	STATE	STATE ROUTE	STATE PROJECT	SHEET NO.
	VA.	29	U000-118-204,C-501	35

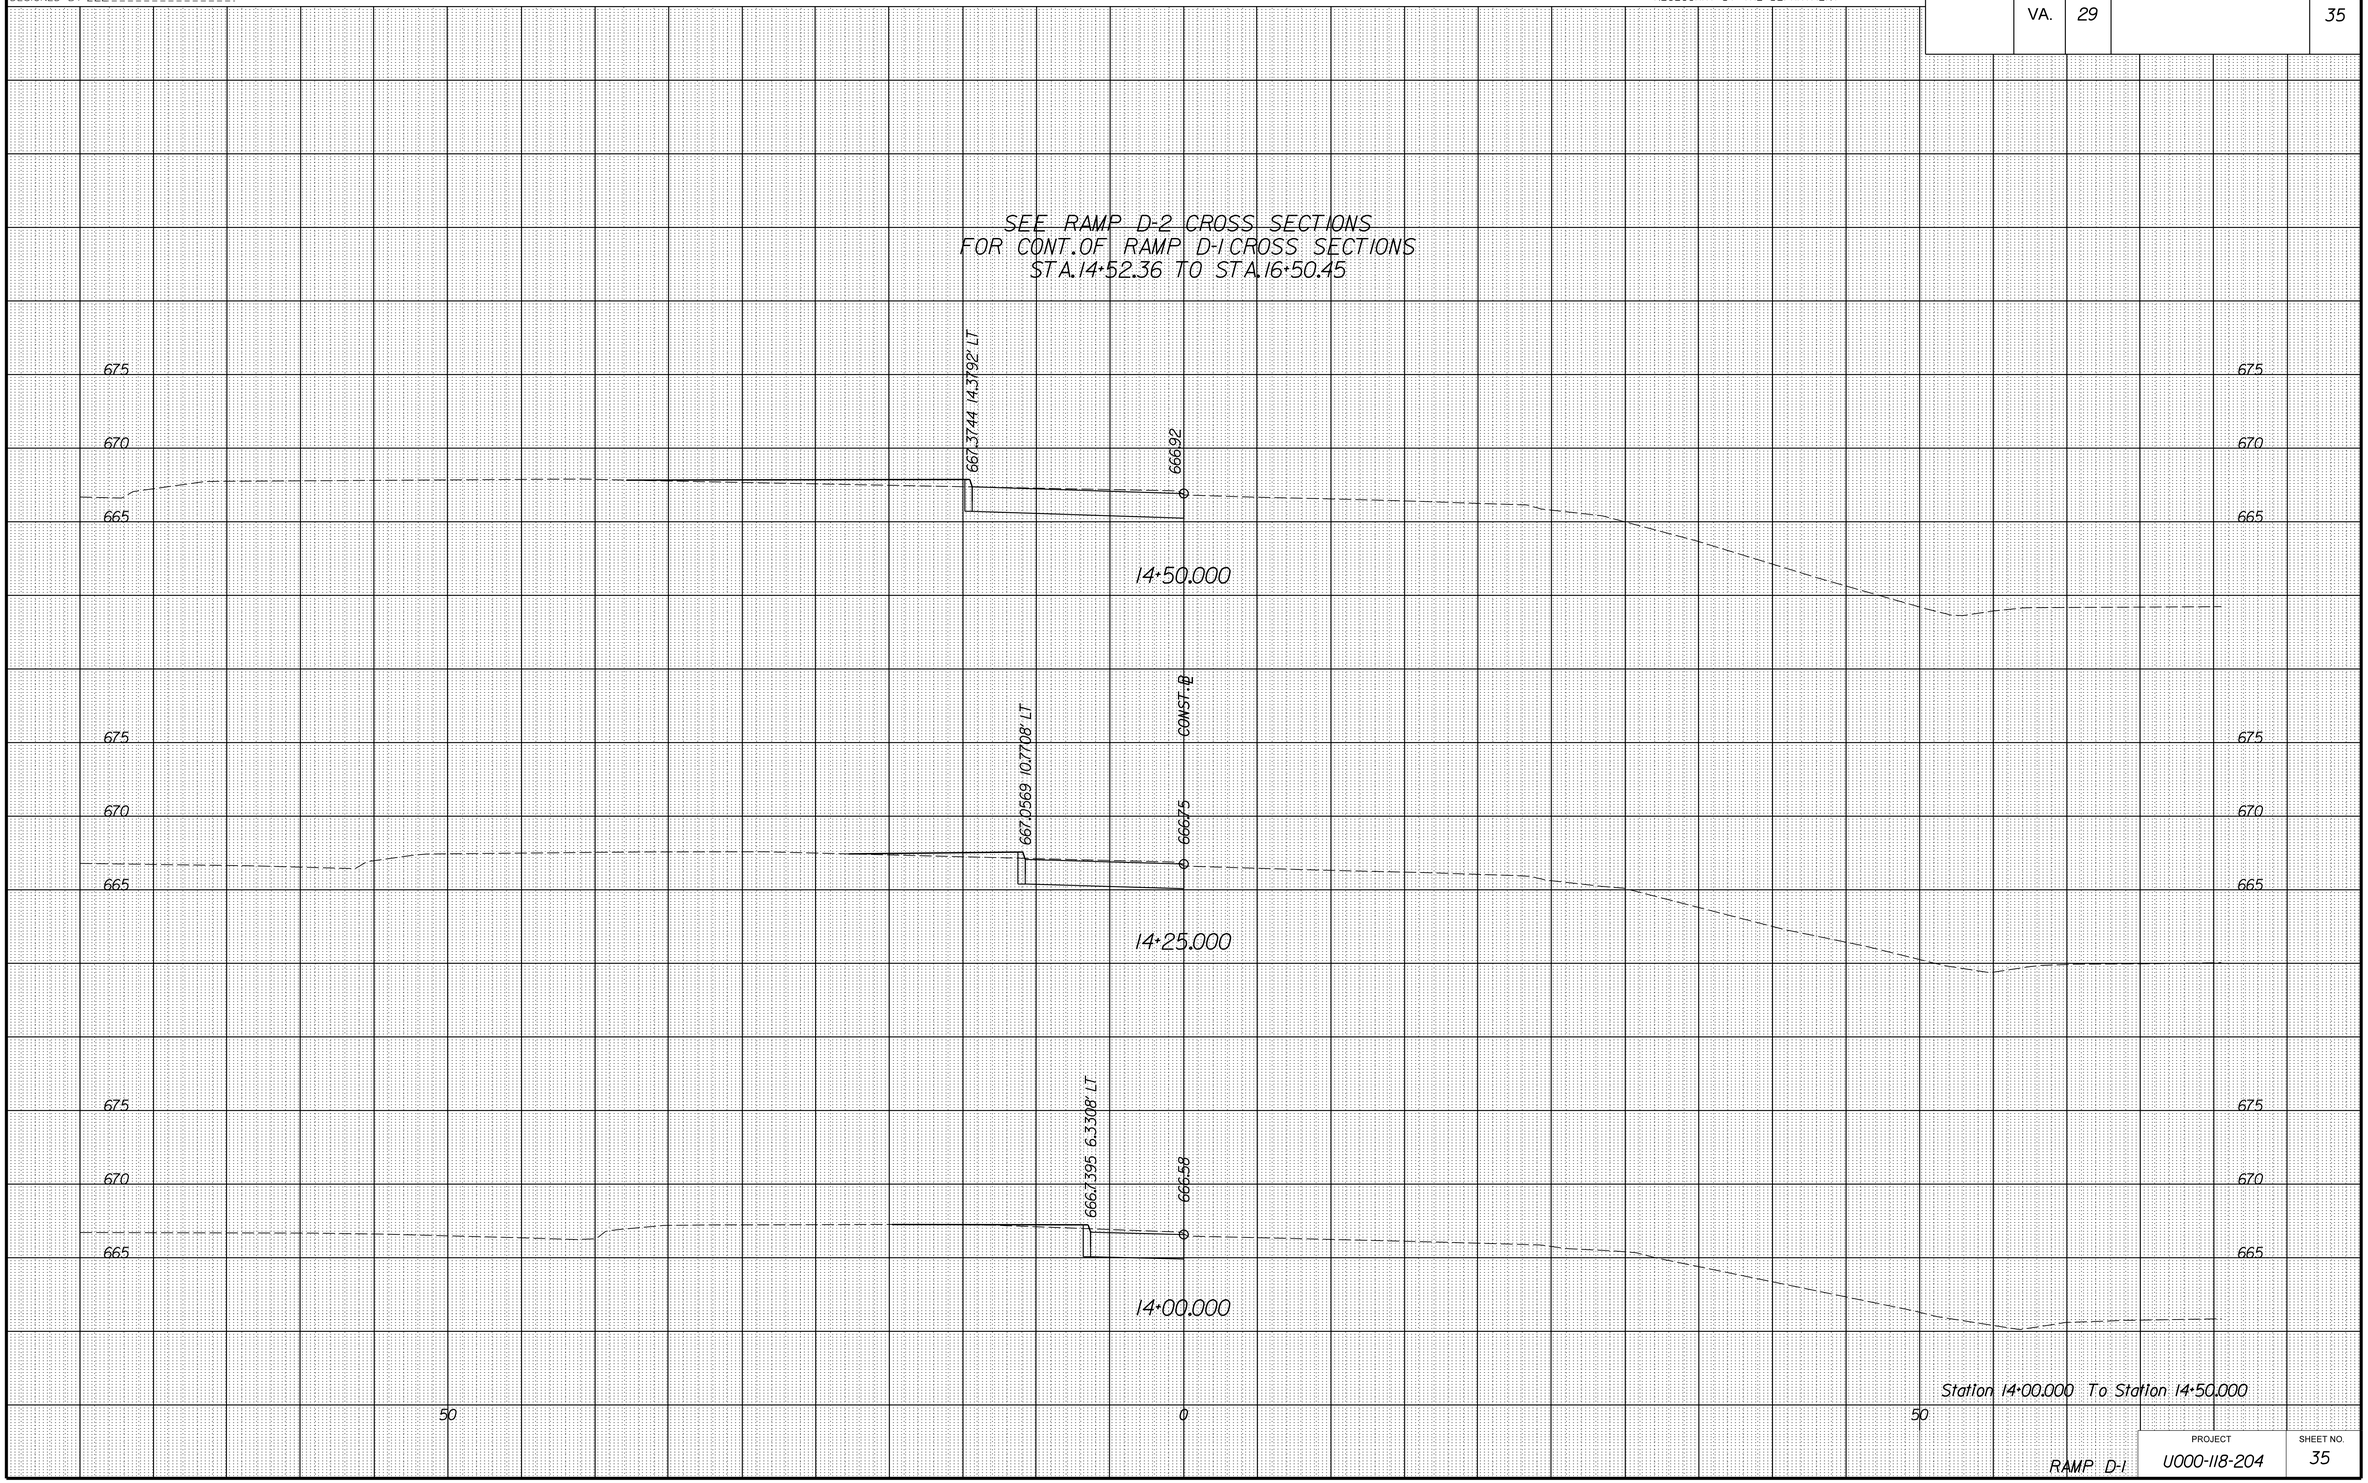

RAMP D-1

PROJECT	SHEET NO.
U000-118-204	35

9/27/2013
2:08:22 PM

PROJECT MANAGER WWW
SURVEYED BY XXX
DESIGN SUPERVISED BY YYY
DESIGNED BY ZZZ

CROSS SECTIONS

SCALE 1 IN. = 5 FT

DESIGN FEATURES RELATING TO CONSTRUCTION OR TO REGULATION AND CONTROL OF TRAFFIC MAY BE SUBJECT TO CHANGE AS DEEMED NECESSARY BY THE DEPARTMENT

REVISED	STATE	STATE ROUTE	STATE PROJECT	SHEET NO.
	VA.	29	U000-118-204,C-501	36

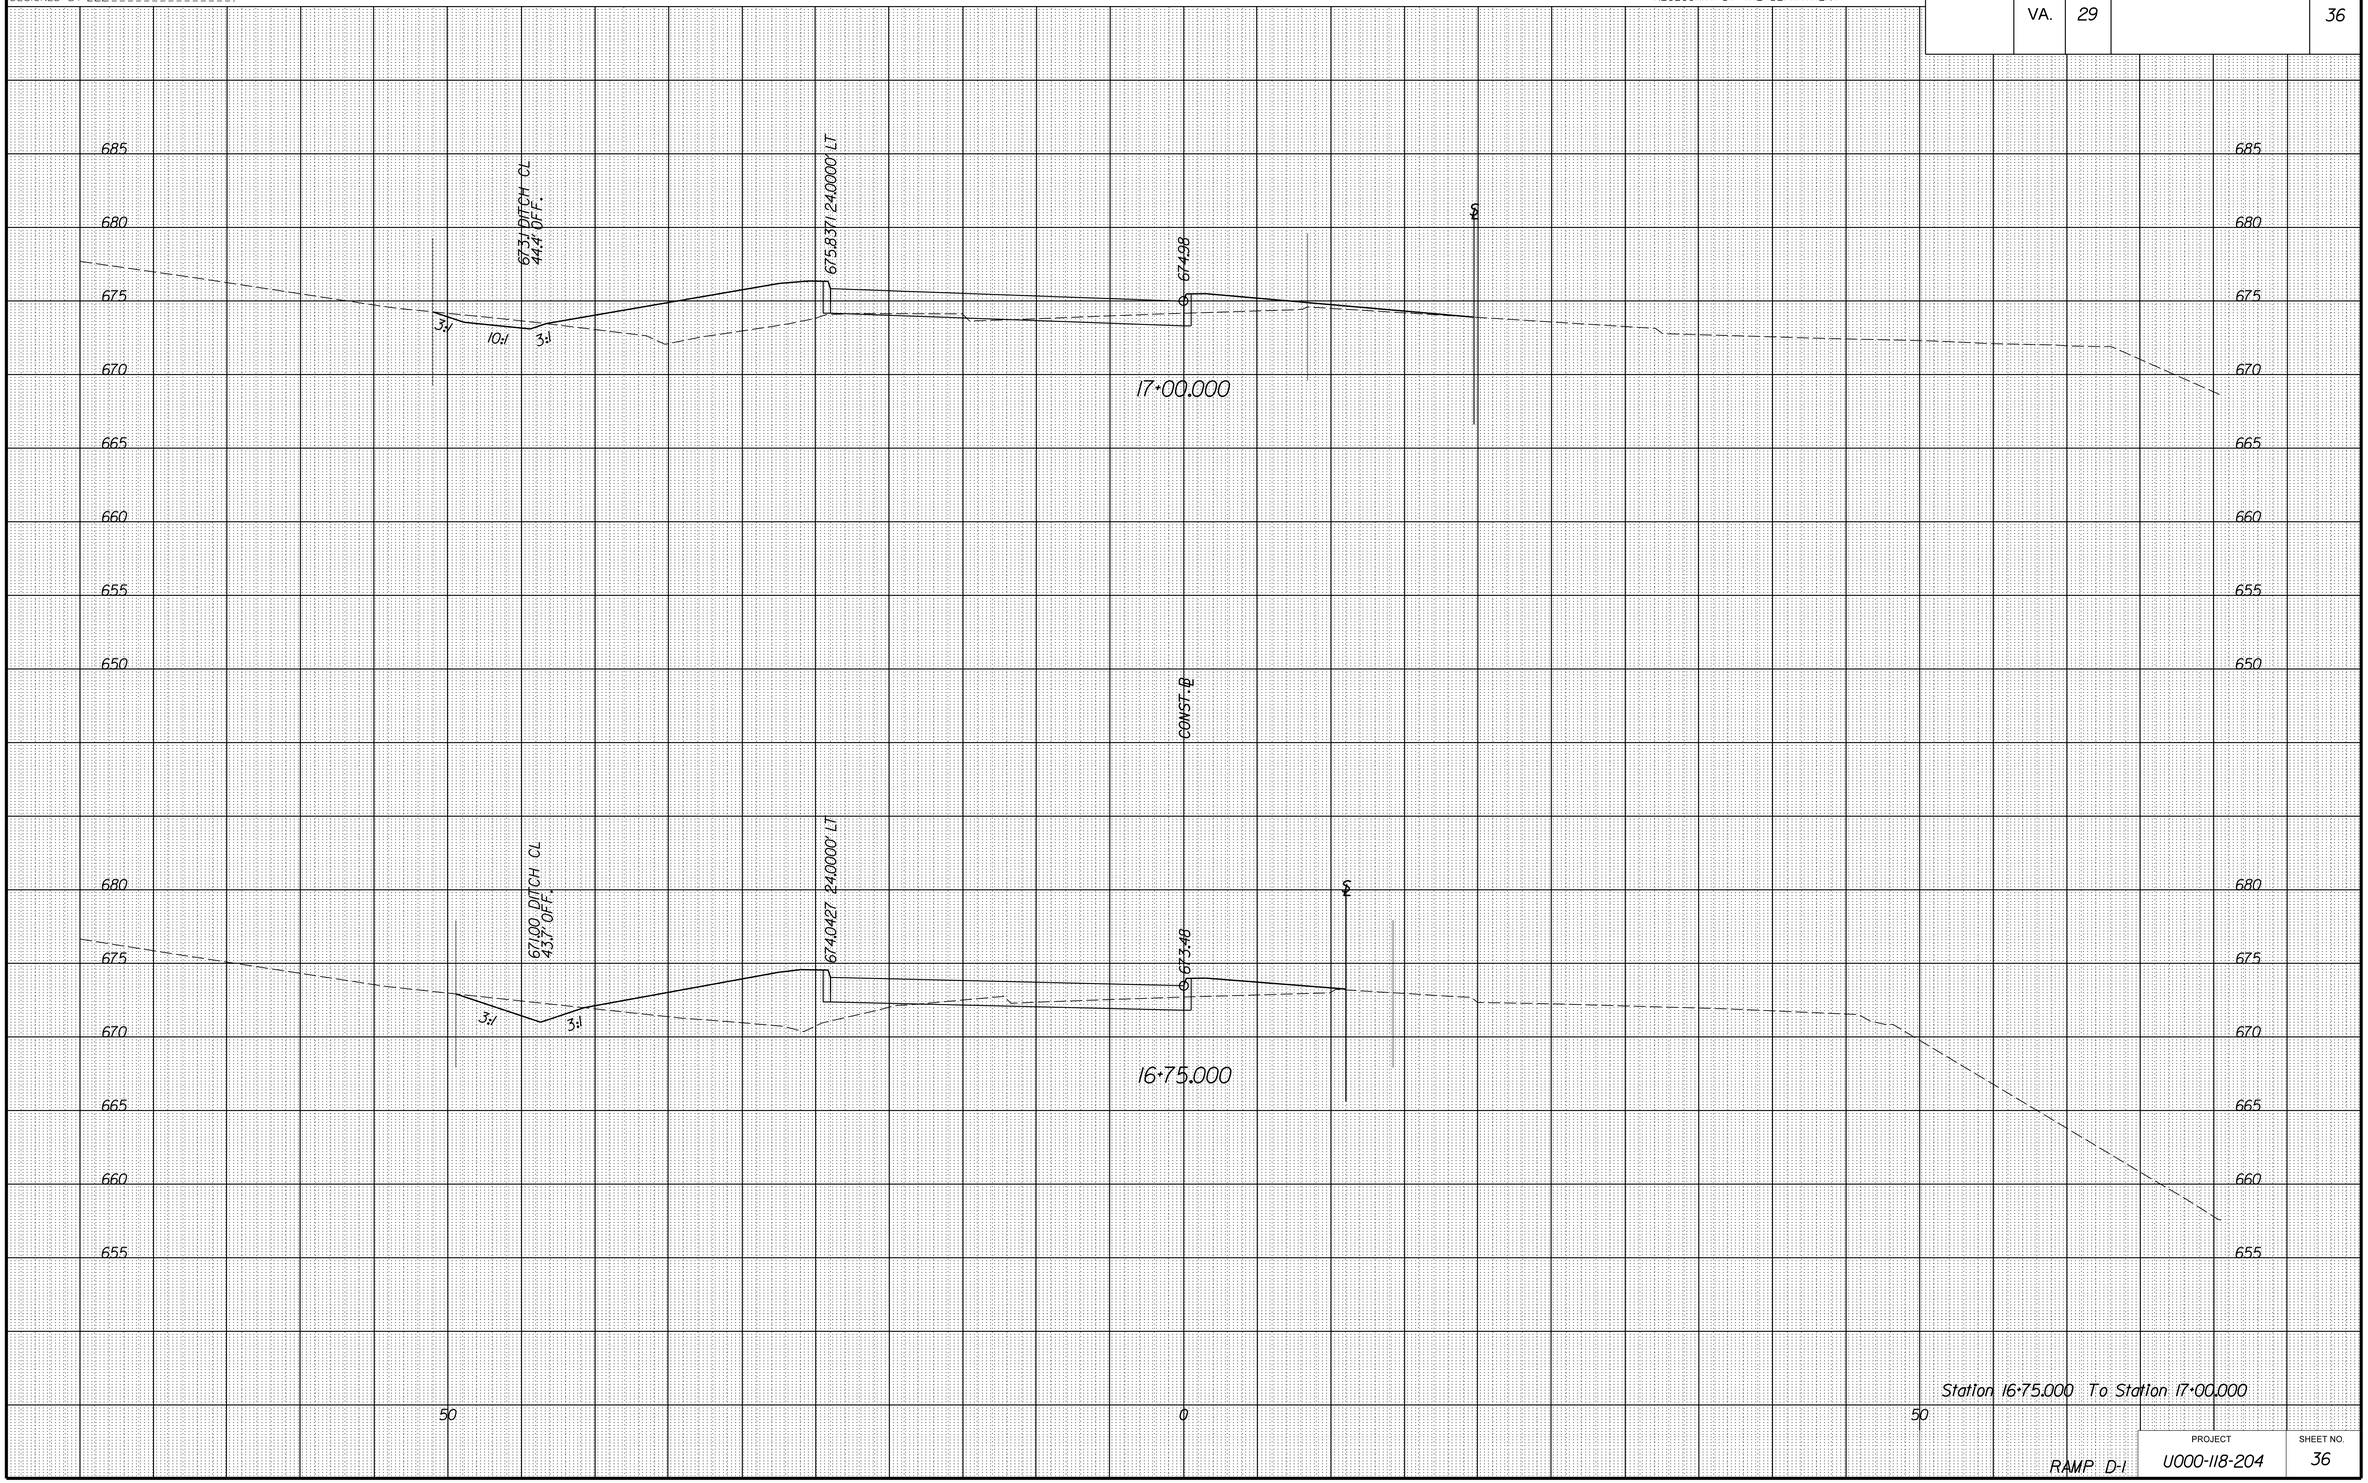

RAMP D-1

PROJECT	SHEET NO.
U000-118-204	36

9/27/2013
2:09:39 PM

PROJECT MANAGER WWW
SURVEYED BY XXX
DESIGN SUPERVISED BY YYY
DESIGNED BY ZZZ

CROSS SECTIONS

SCALE 1 IN. = 5 FT

DESIGN FEATURES RELATING TO CONSTRUCTION OR TO REGULATION AND CONTROL OF TRAFFIC MAY BE SUBJECT TO CHANGE AS DEEMED NECESSARY BY THE DEPARTMENT

REVISED	STATE	STATE ROUTE	STATE PROJECT	SHEET NO.
	VA.	29	U000-118-204,C-501	37

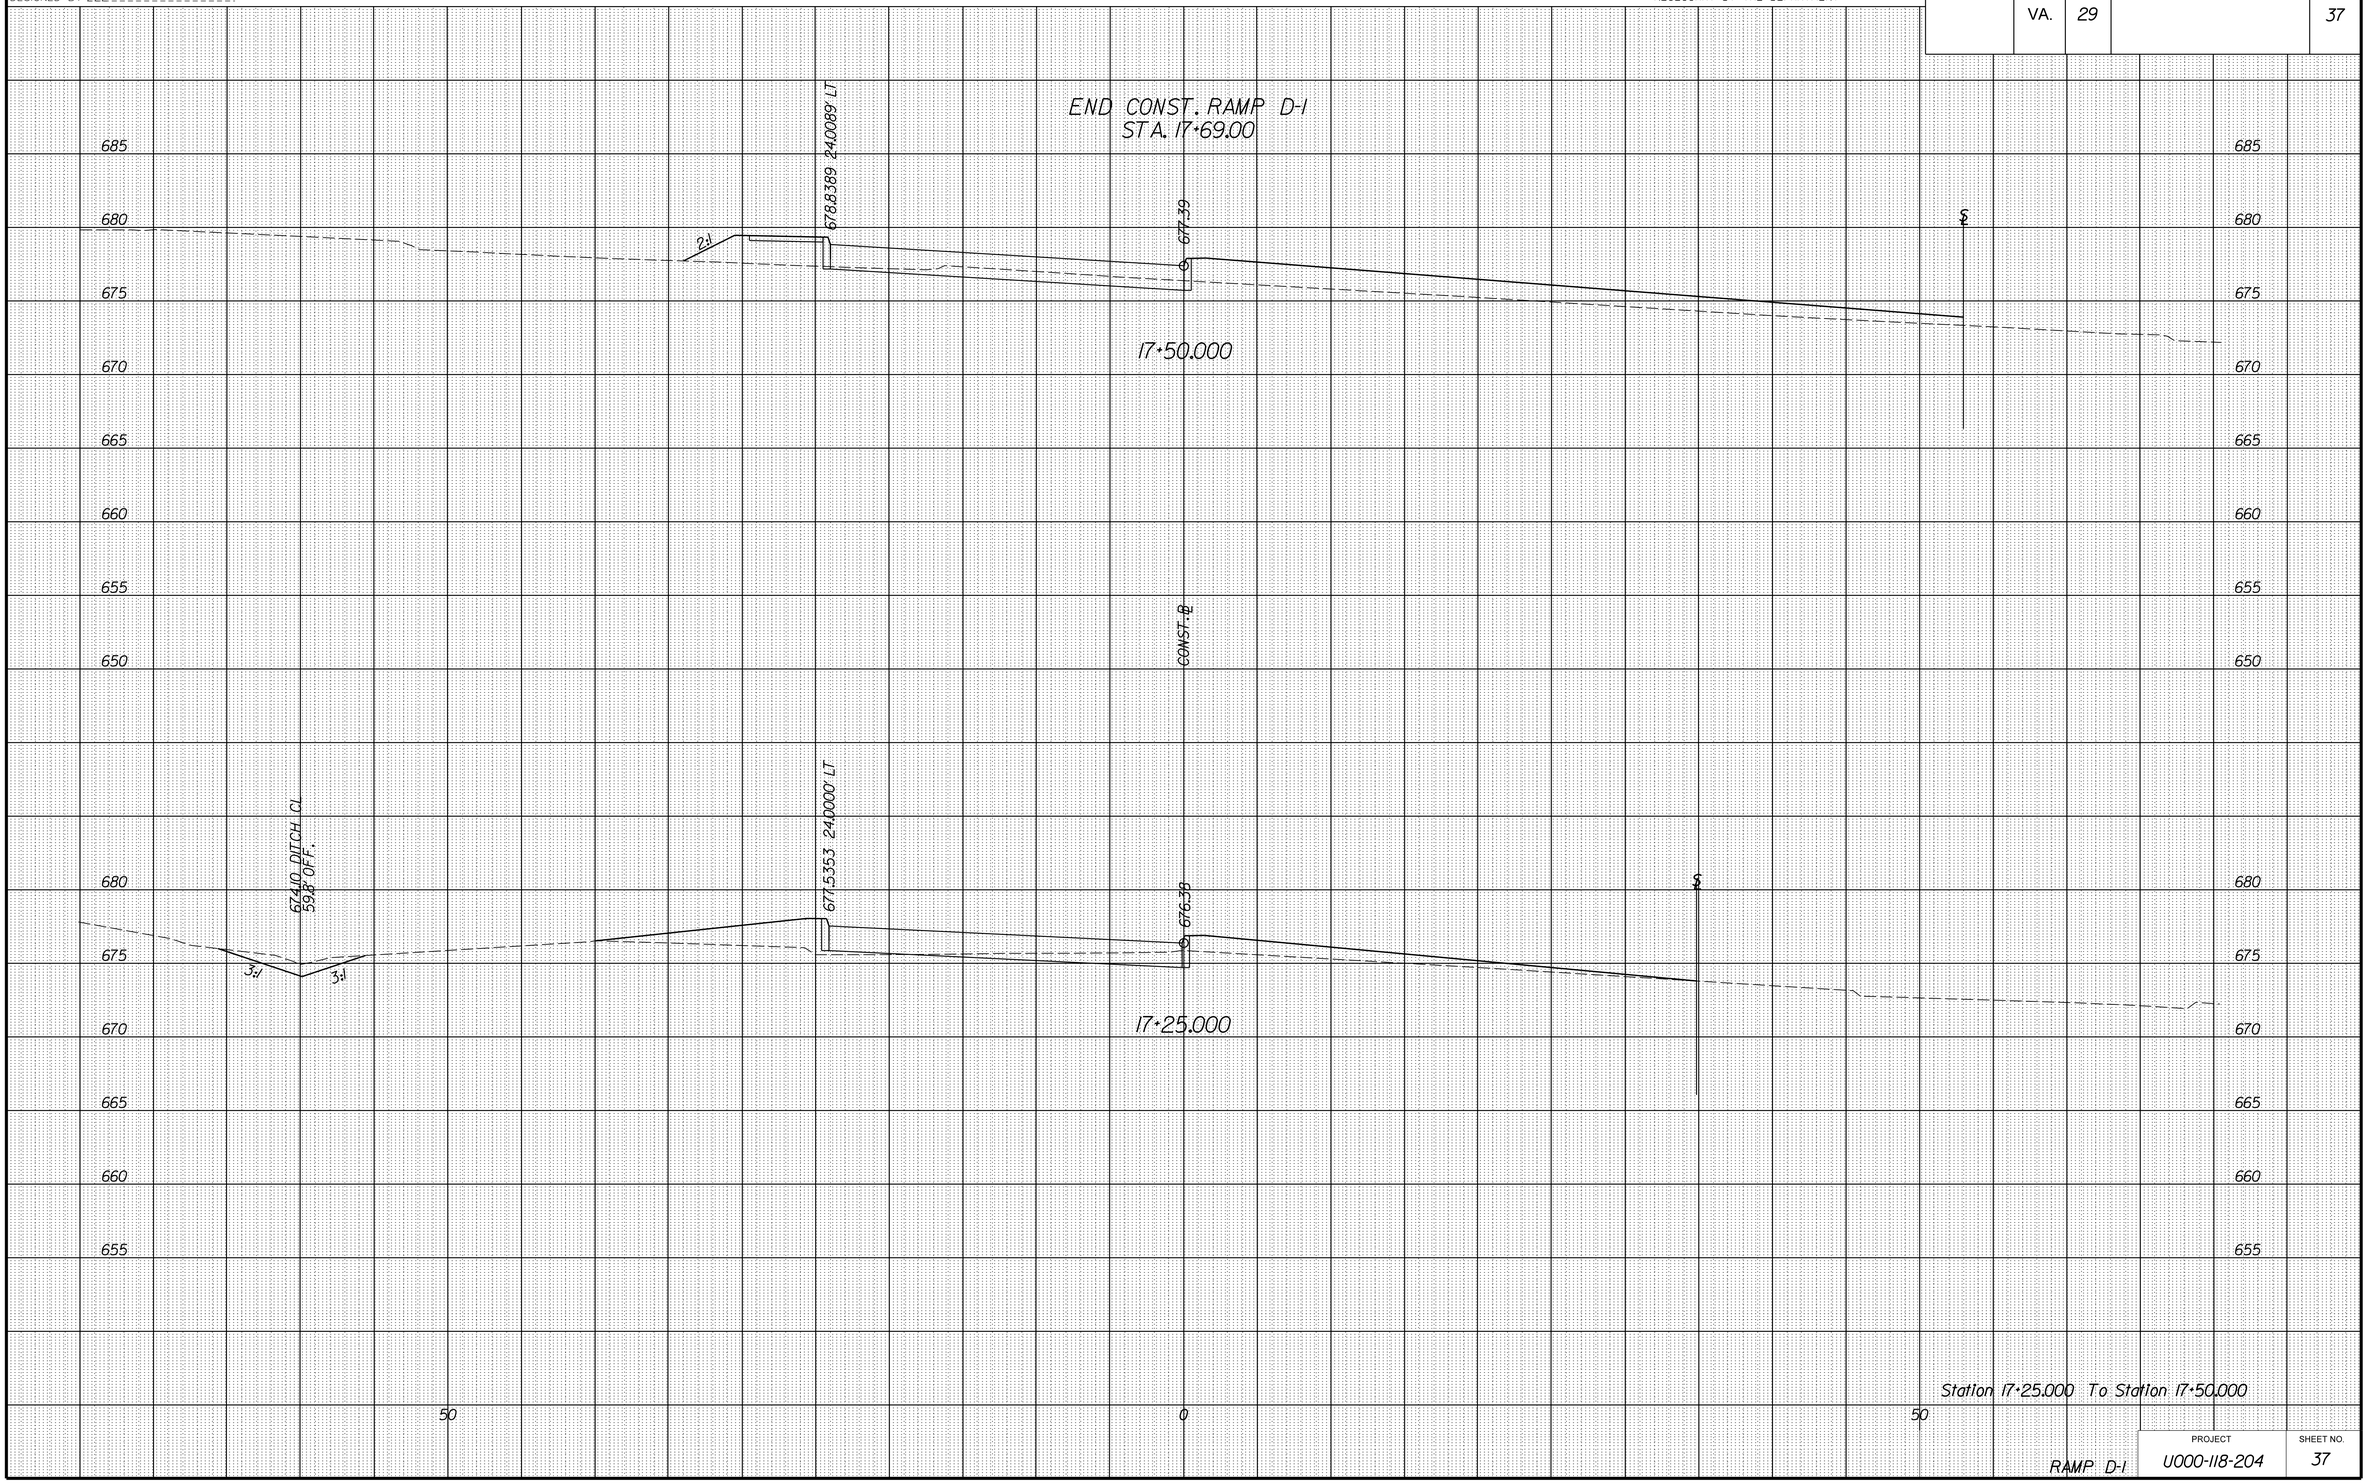

RAMP D-1

PROJECT	SHEET NO.
U000-118-204	37

9/27/2013
2:11:18 PM

PROJECT MANAGER WWW
SURVEYED BY XXX
DESIGN SUPERVISED BY YYY
DESIGNED BY ZZZ

CROSS SECTIONS

SCALE 1 IN. = 5 FT

DESIGN FEATURES RELATING TO CONSTRUCTION OR TO REGULATION AND CONTROL OF TRAFFIC MAY BE SUBJECT TO CHANGE AS DEEMED NECESSARY BY THE DEPARTMENT

REVISED	STATE	STATE ROUTE	STATE PROJECT	SHEET NO.
	VA.	29	U000-118-204,C-501	38

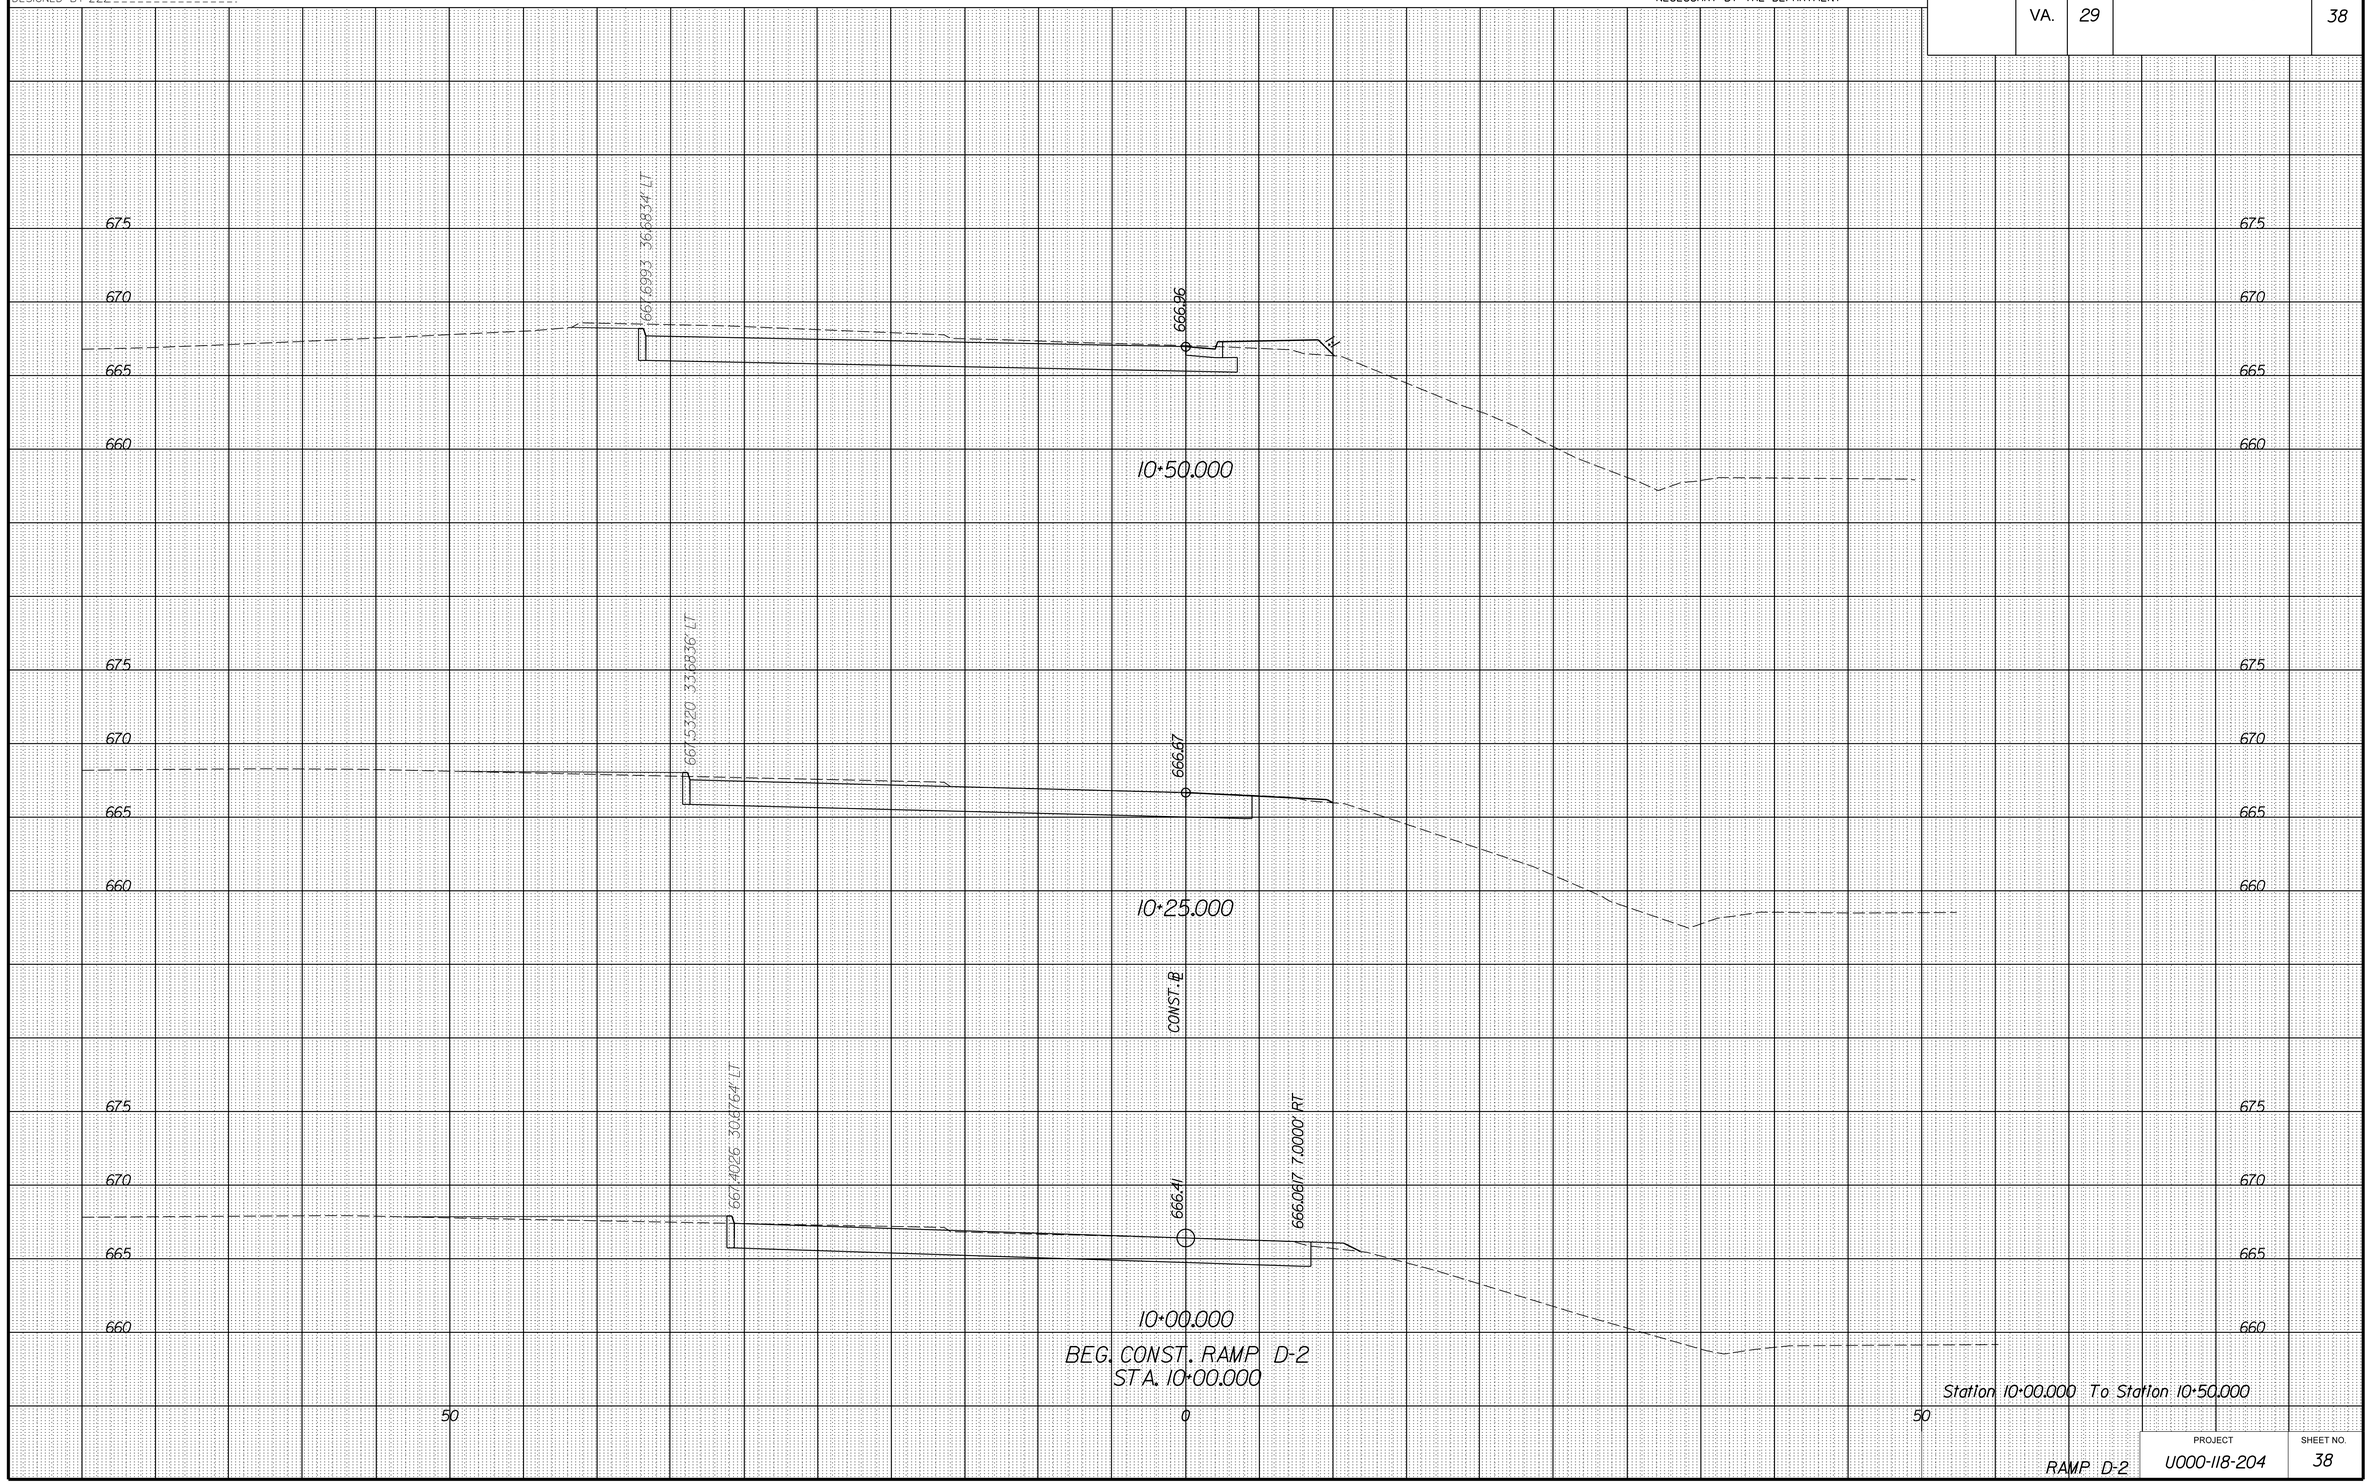

RAMP D-2

PROJECT	SHEET NO.
U000-118-204	38

9/27/2013
2:12:19 PM

PROJECT MANAGER WWW
SURVEYED BY XXX
DESIGN SUPERVISED BY YYY
DESIGNED BY ZZZ

CROSS SECTIONS

SCALE 1 IN. = 5 FT

DESIGN FEATURES RELATING TO CONSTRUCTION OR TO REGULATION AND CONTROL OF TRAFFIC MAY BE SUBJECT TO CHANGE AS DEEMED NECESSARY BY THE DEPARTMENT

REVISED	STATE	STATE ROUTE	STATE PROJECT	SHEET NO.
	VA.	29	U000-118-204,C-501	39

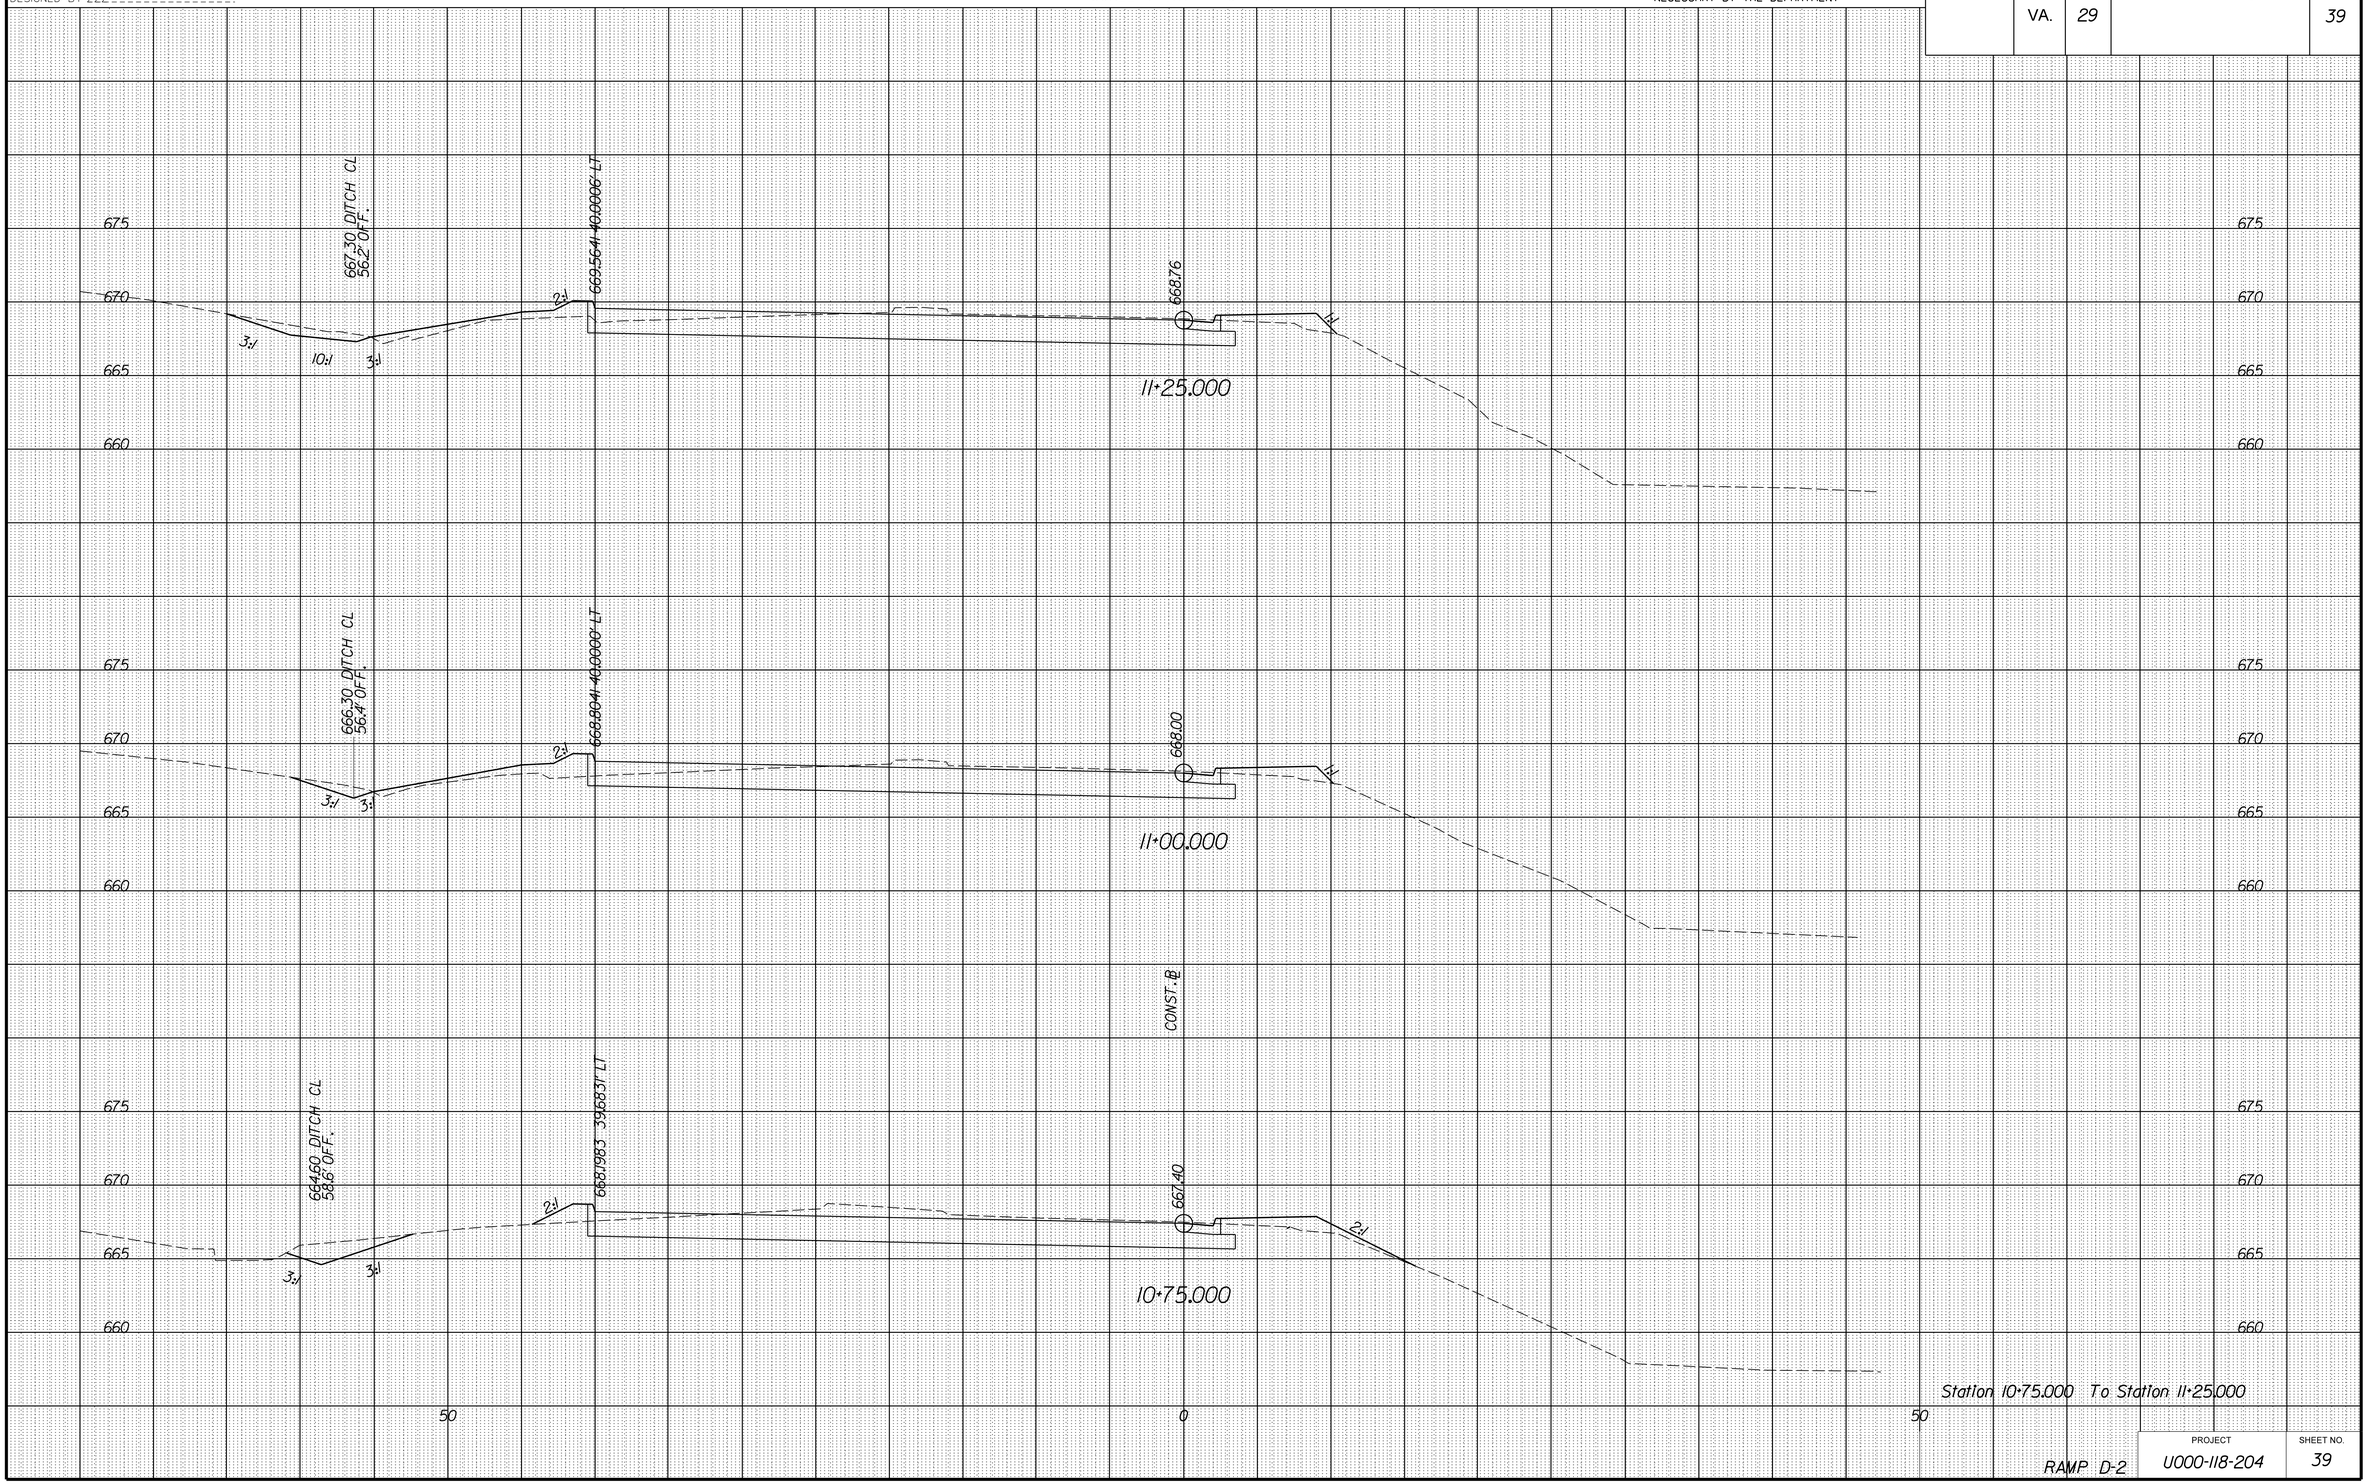

RAMP D-2

PROJECT	SHEET NO.
U000-118-204	39

9/27/2013
2:13:06 PM

PROJECT MANAGER WWW
SURVEYED BY XXX
DESIGN SUPERVISED BY YYY
DESIGN BY ZZZ

CROSS SECTIONS

SCALE 1 IN. = 5 FT

DESIGN FEATURES RELATING TO CONSTRUCTION OR TO REGULATION AND CONTROL OF TRAFFIC MAY BE SUBJECT TO CHANGE AS DEEMED NECESSARY BY THE DEPARTMENT

REVISED	STATE	STATE ROUTE	STATE PROJECT	SHEET NO.
	VA.	29	U000-118-204,C-501	40

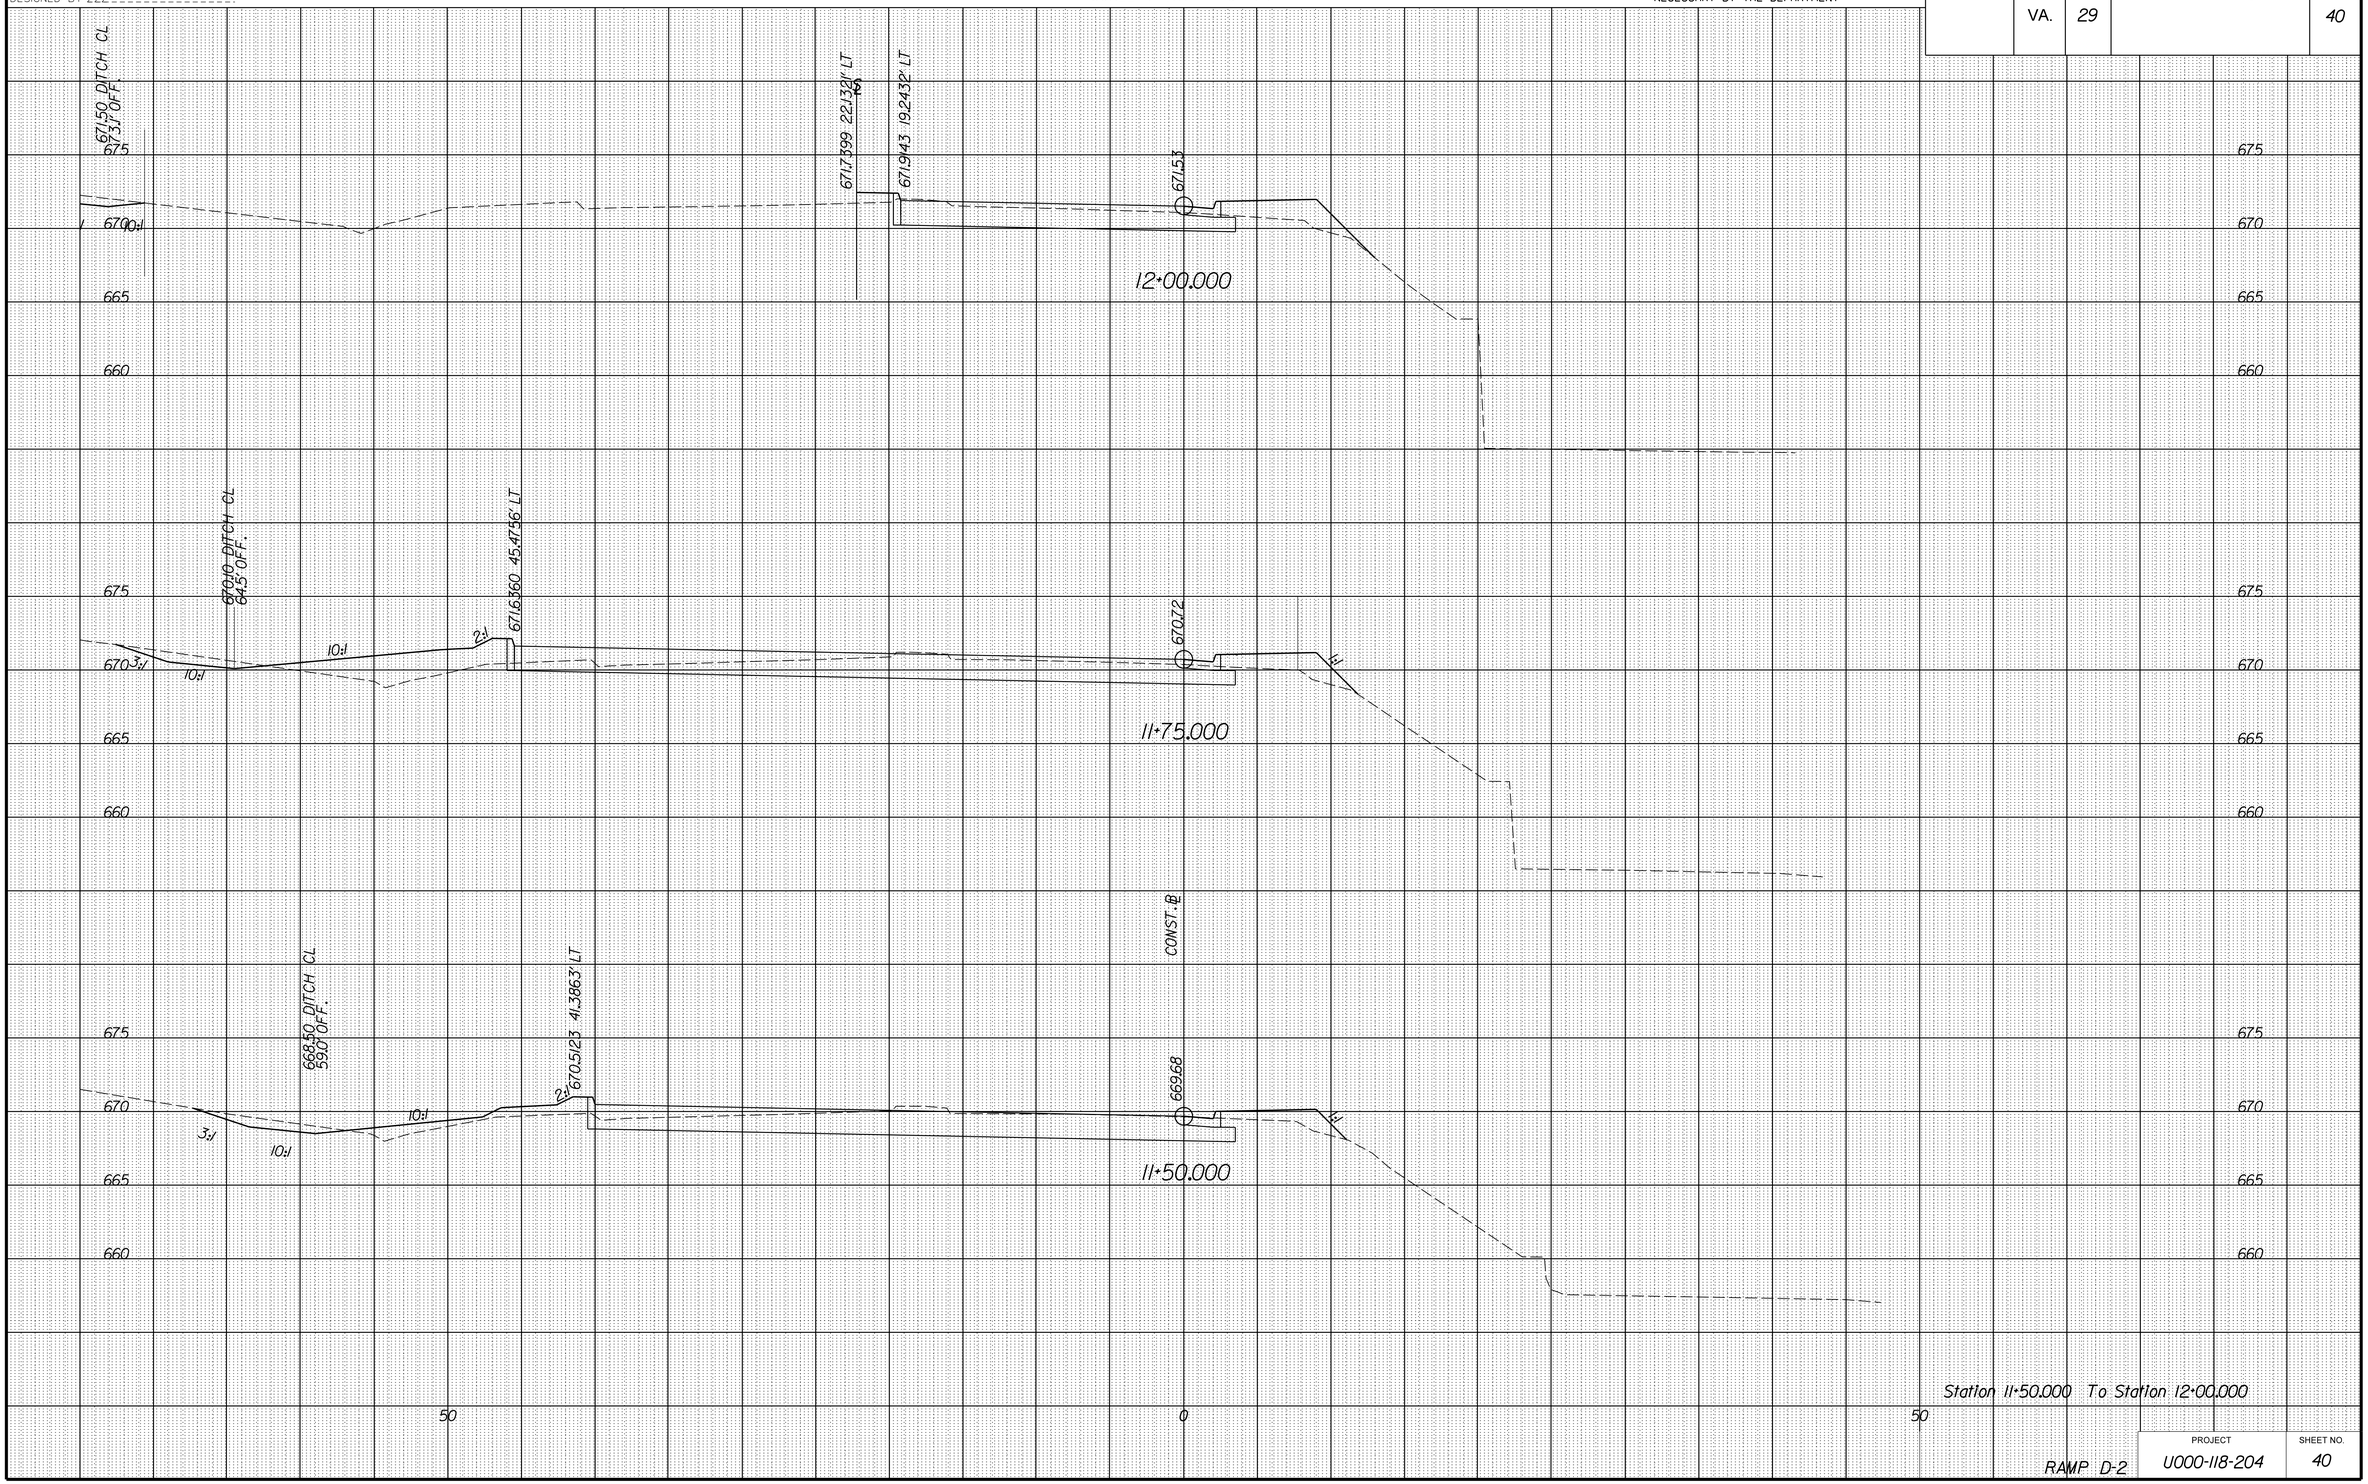

PROJECT	SHEET NO.
U000-118-204	40

9/27/2013
2:14:00 PM

PROJECT MANAGER WWW
SURVEYED BY XXX
DESIGN SUPERVISED BY YYY
DESIGN BY ZZZ

CROSS SECTIONS

SCALE 1 IN. = 5 FT

DESIGN FEATURES RELATING TO CONSTRUCTION OR TO REGULATION AND CONTROL OF TRAFFIC MAY BE SUBJECT TO CHANGE AS DEEMED NECESSARY BY THE DEPARTMENT

REVISED	STATE	STATE ROUTE	STATE PROJECT	SHEET NO.
	VA.	29	U000-118-204,C-501	41

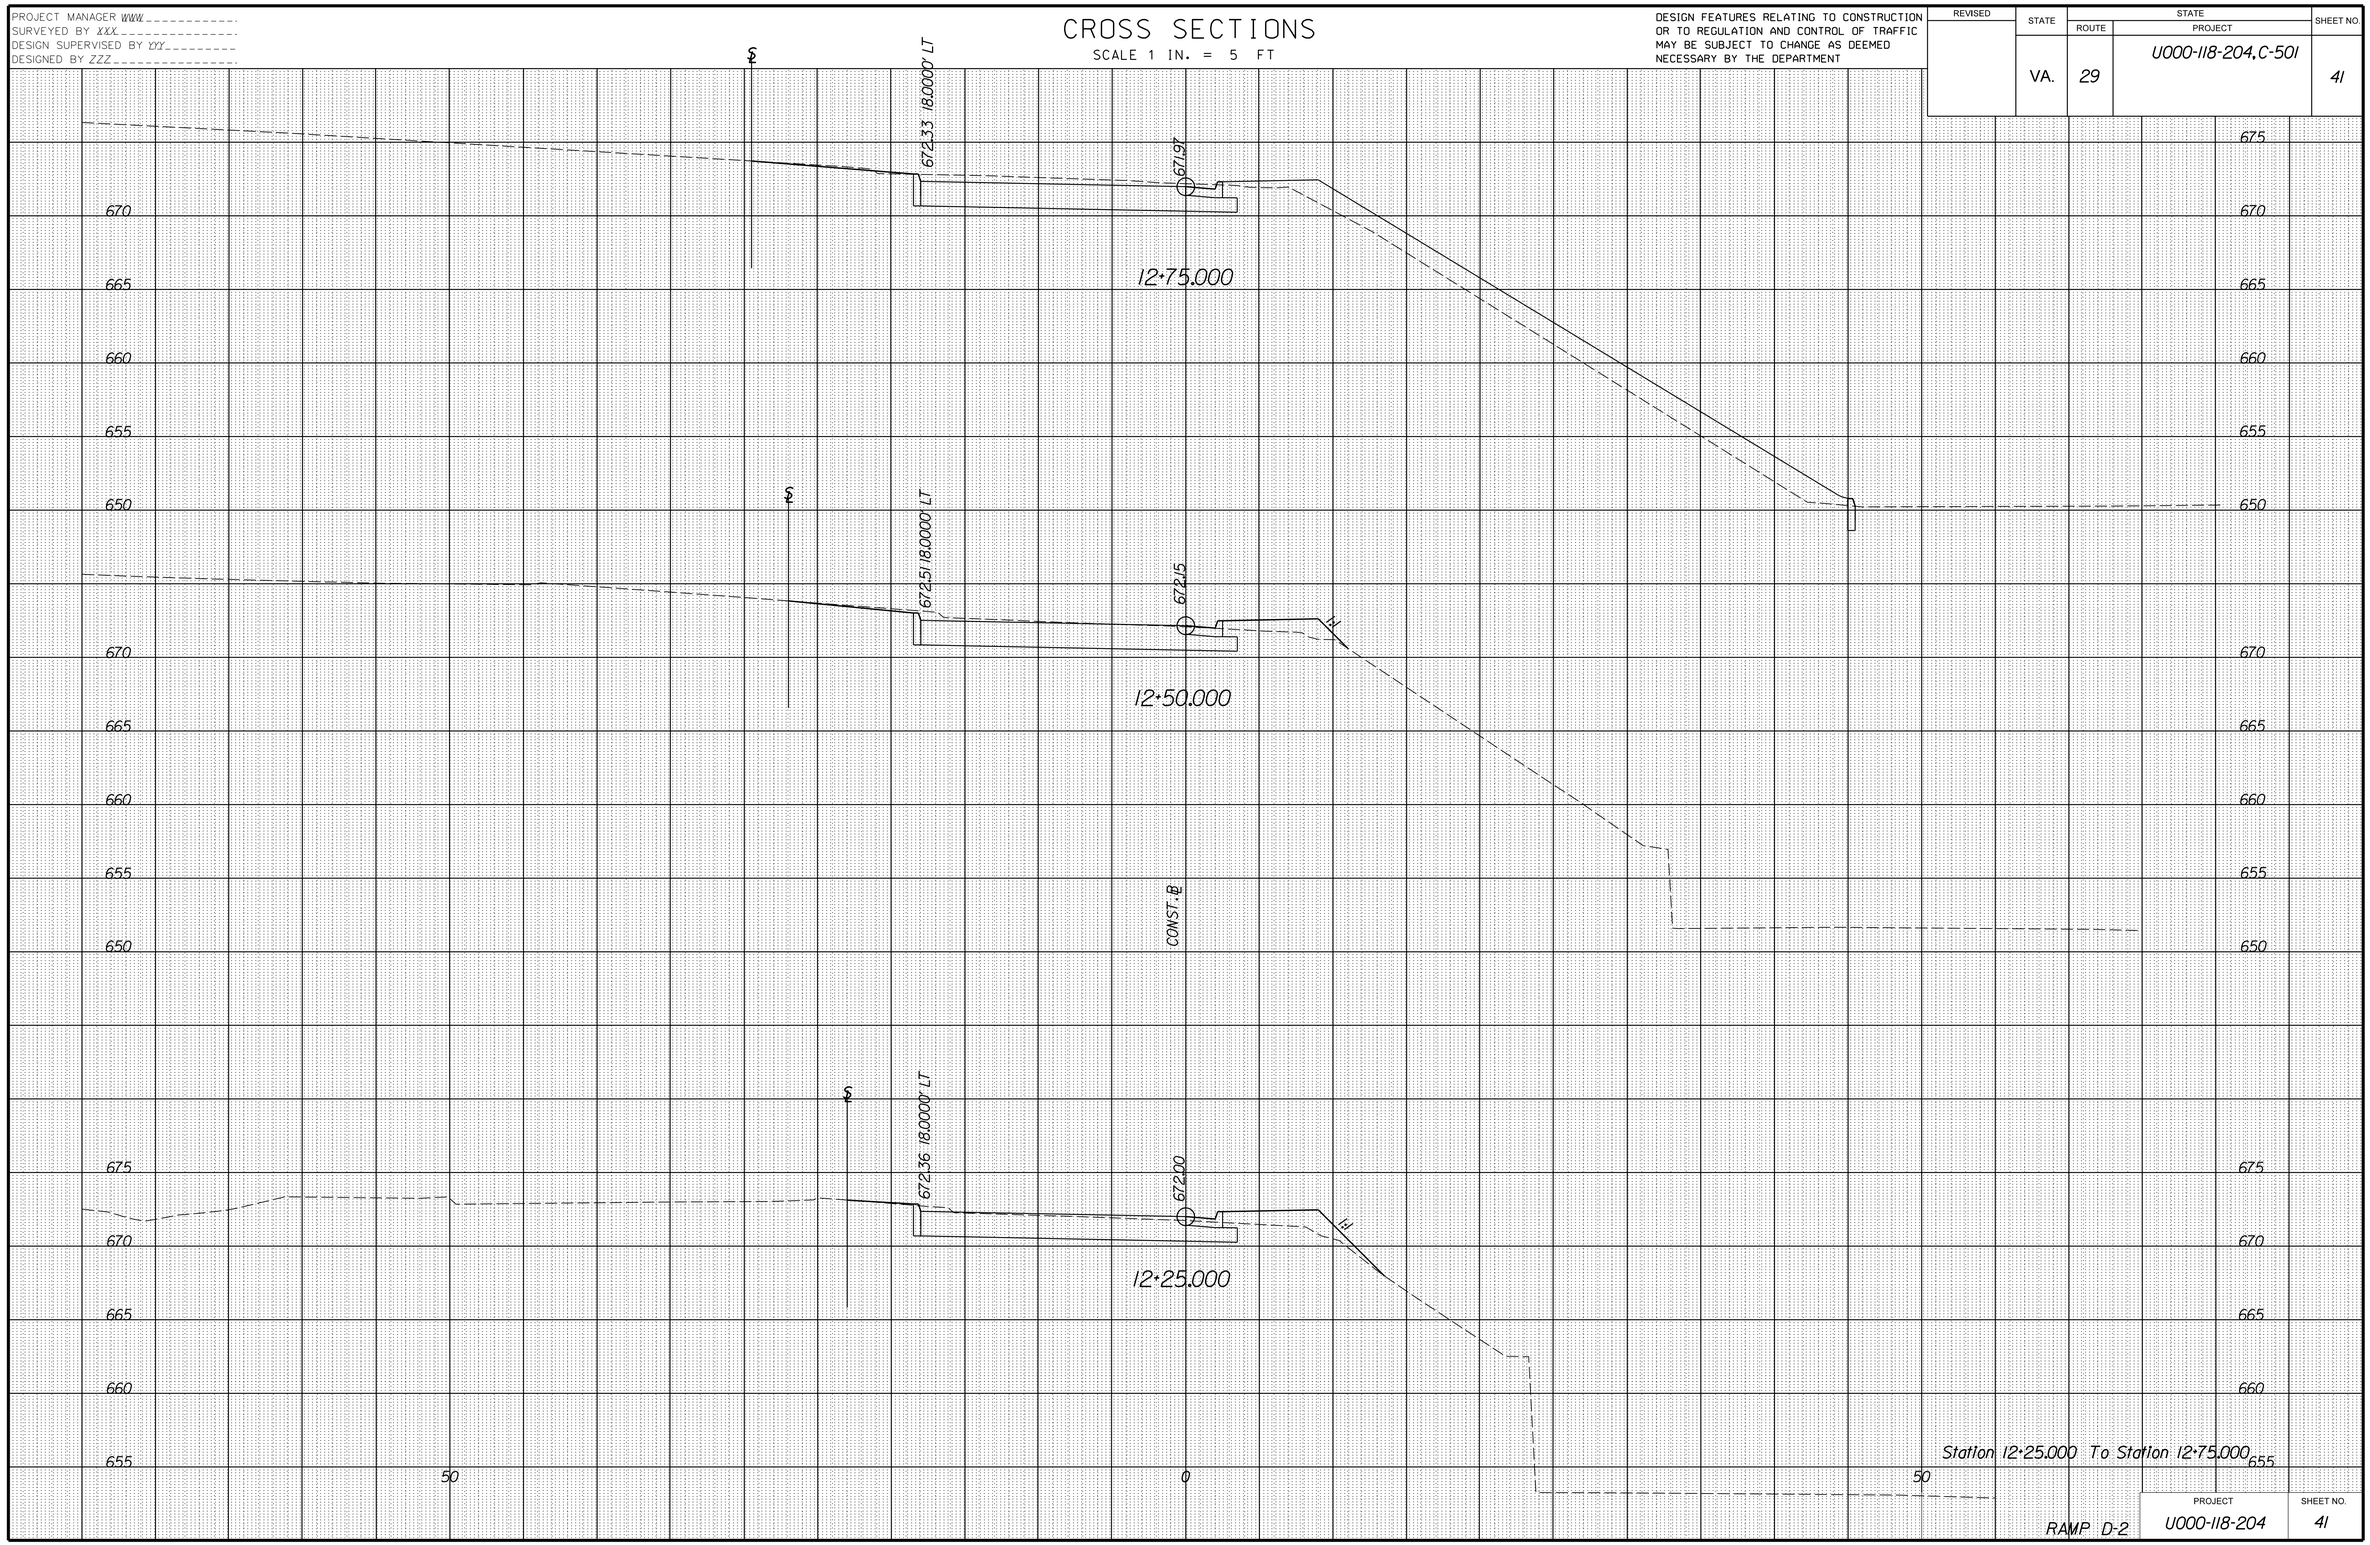

RAMP D-2

PROJECT	SHEET NO.
U000-118-204	41

9/27/2013
2:20:23 PM

PROJECT MANAGER WWW
SURVEYED BY XXX
DESIGN SUPERVISED BY YYY
DESIGNED BY ZZZ

CROSS SECTIONS

SCALE 1 IN. = 5 FT

DESIGN FEATURES RELATING TO CONSTRUCTION OR TO REGULATION AND CONTROL OF TRAFFIC MAY BE SUBJECT TO CHANGE AS DEEMED NECESSARY BY THE DEPARTMENT

REVISED	STATE	STATE ROUTE	STATE PROJECT	SHEET NO.
	VA.	29	U000-118-204,C-501	412

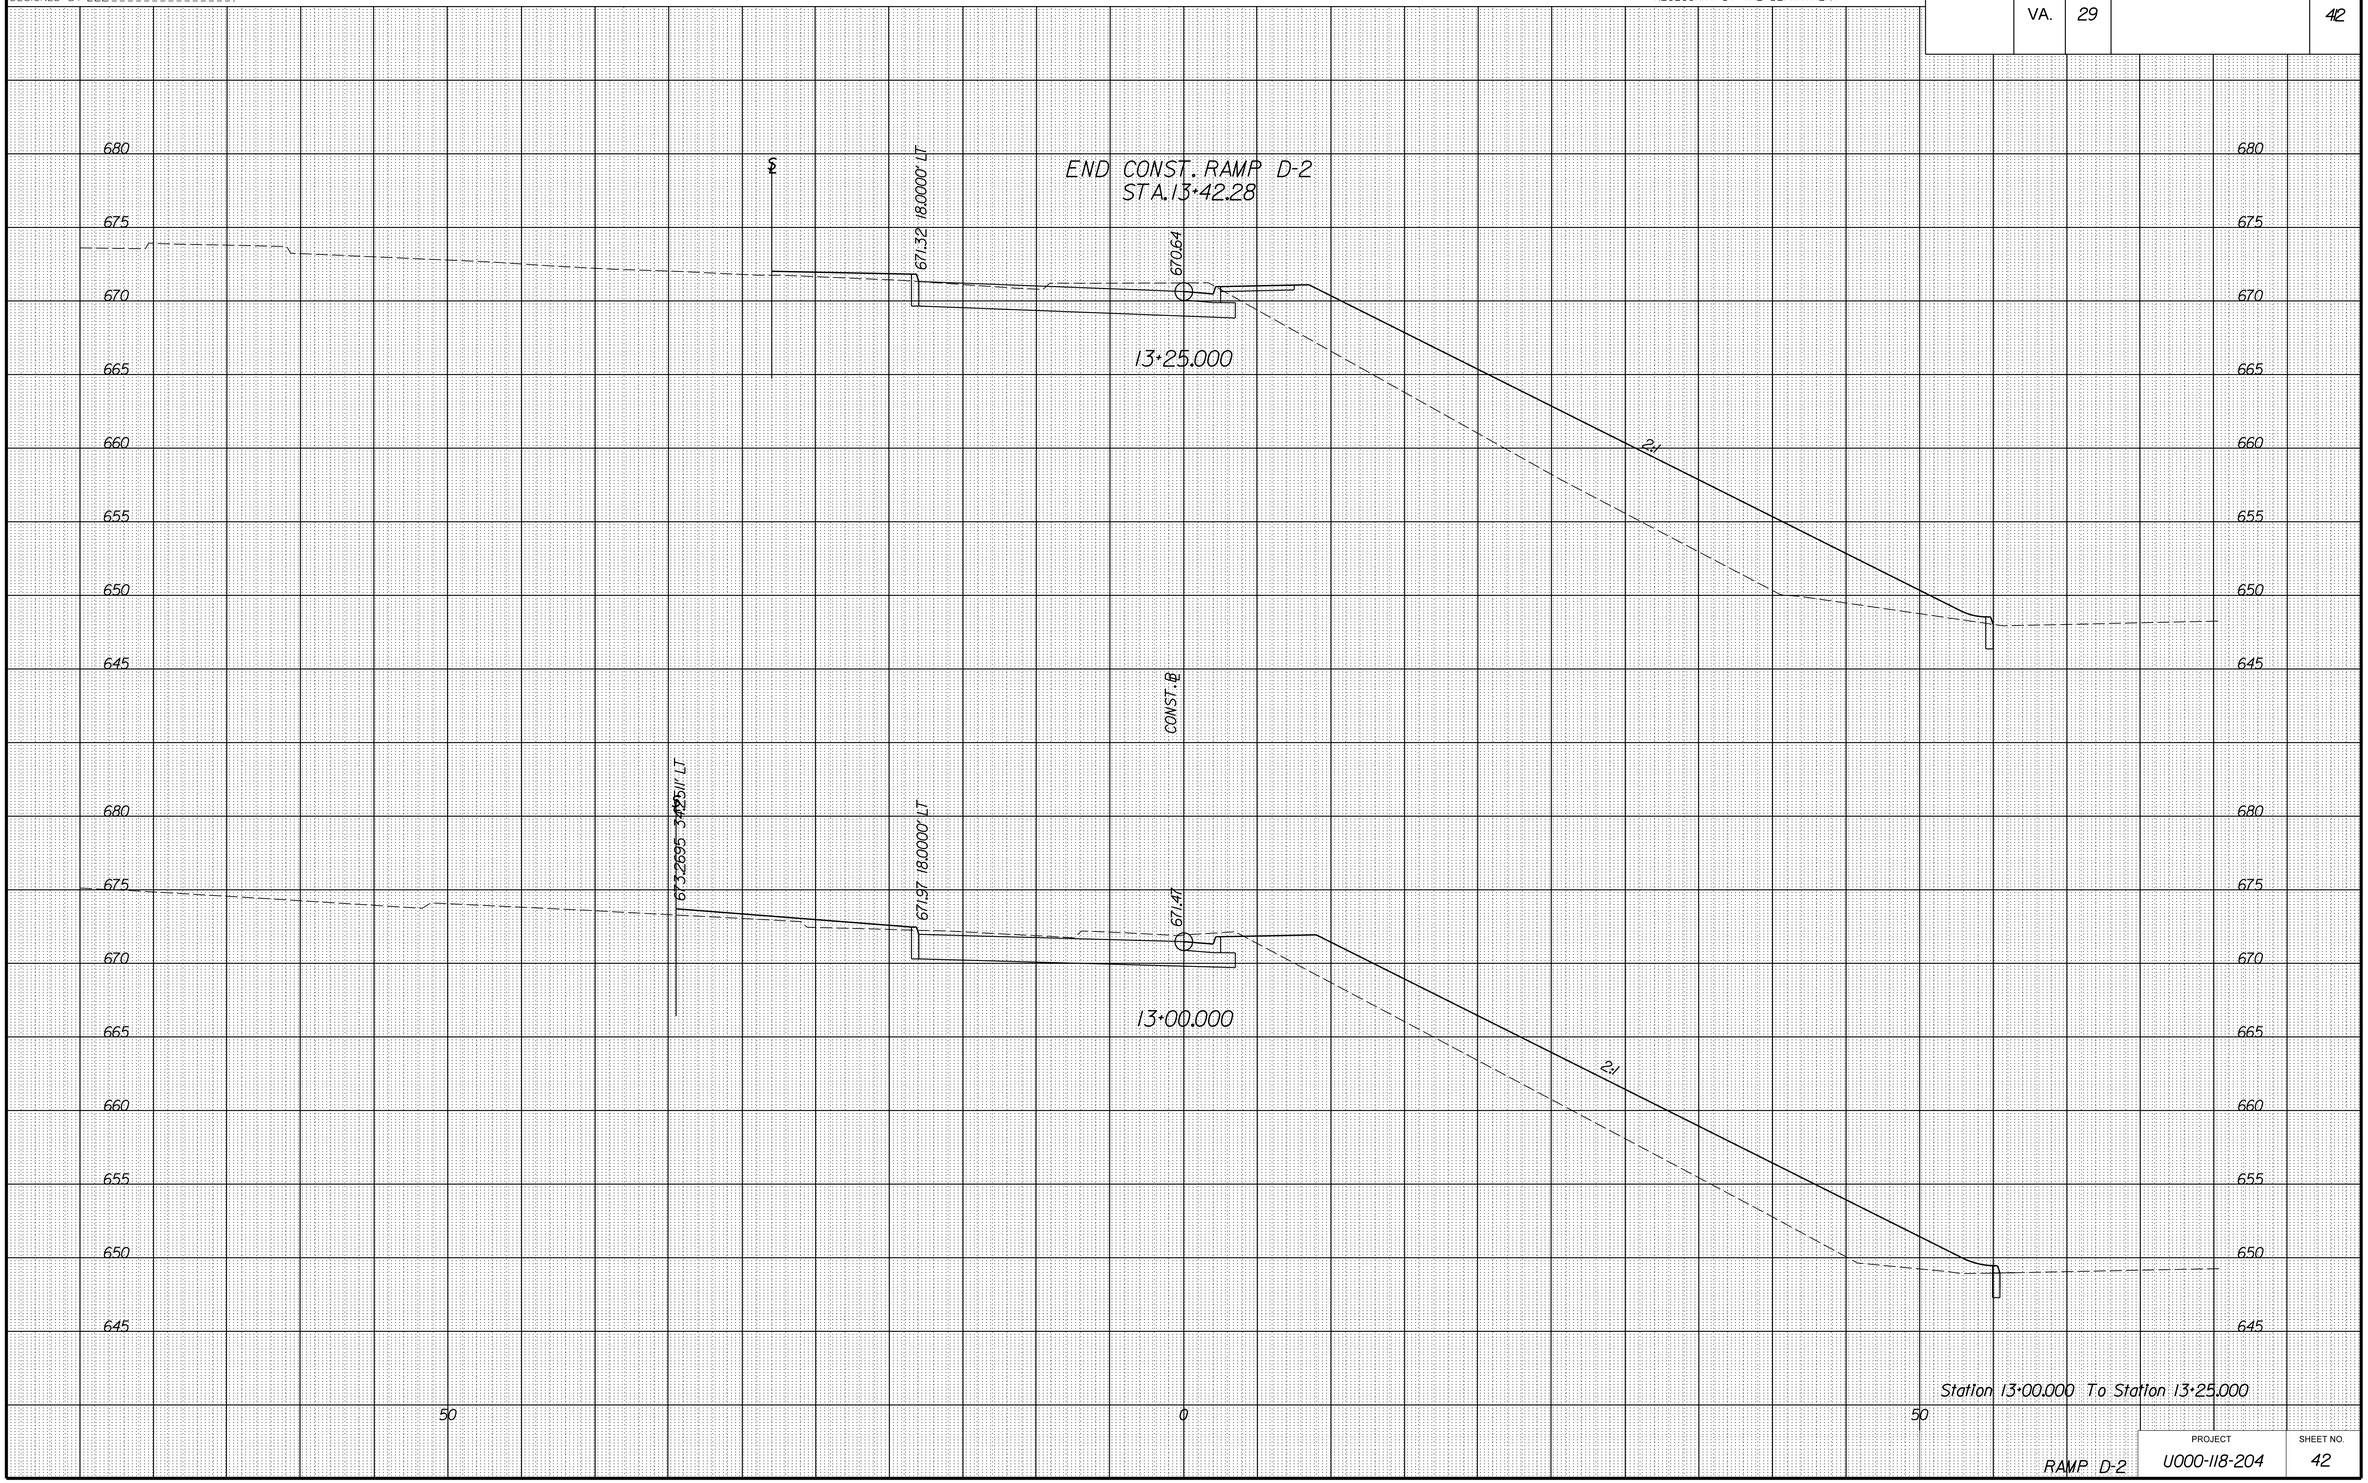

RAMP D-2

PROJECT	SHEET NO.
U000-118-204	42

6/25/2014
3:47:57 PM

PROJECT MANAGER WWW
SURVEYED BY XXX
DESIGN SUPERVISED BY YYY
DESIGNED BY ZZZ

CROSS SECTIONS

SCALE 1 IN. = 5 FT

DESIGN FEATURES RELATING TO CONSTRUCTION OR TO REGULATION AND CONTROL OF TRAFFIC MAY BE SUBJECT TO CHANGE AS DEEMED NECESSARY BY THE DEPARTMENT

REVISED	STATE	STATE ROUTE	STATE PROJECT	SHEET NO.
	VA.		U000-118-204,C-501	43

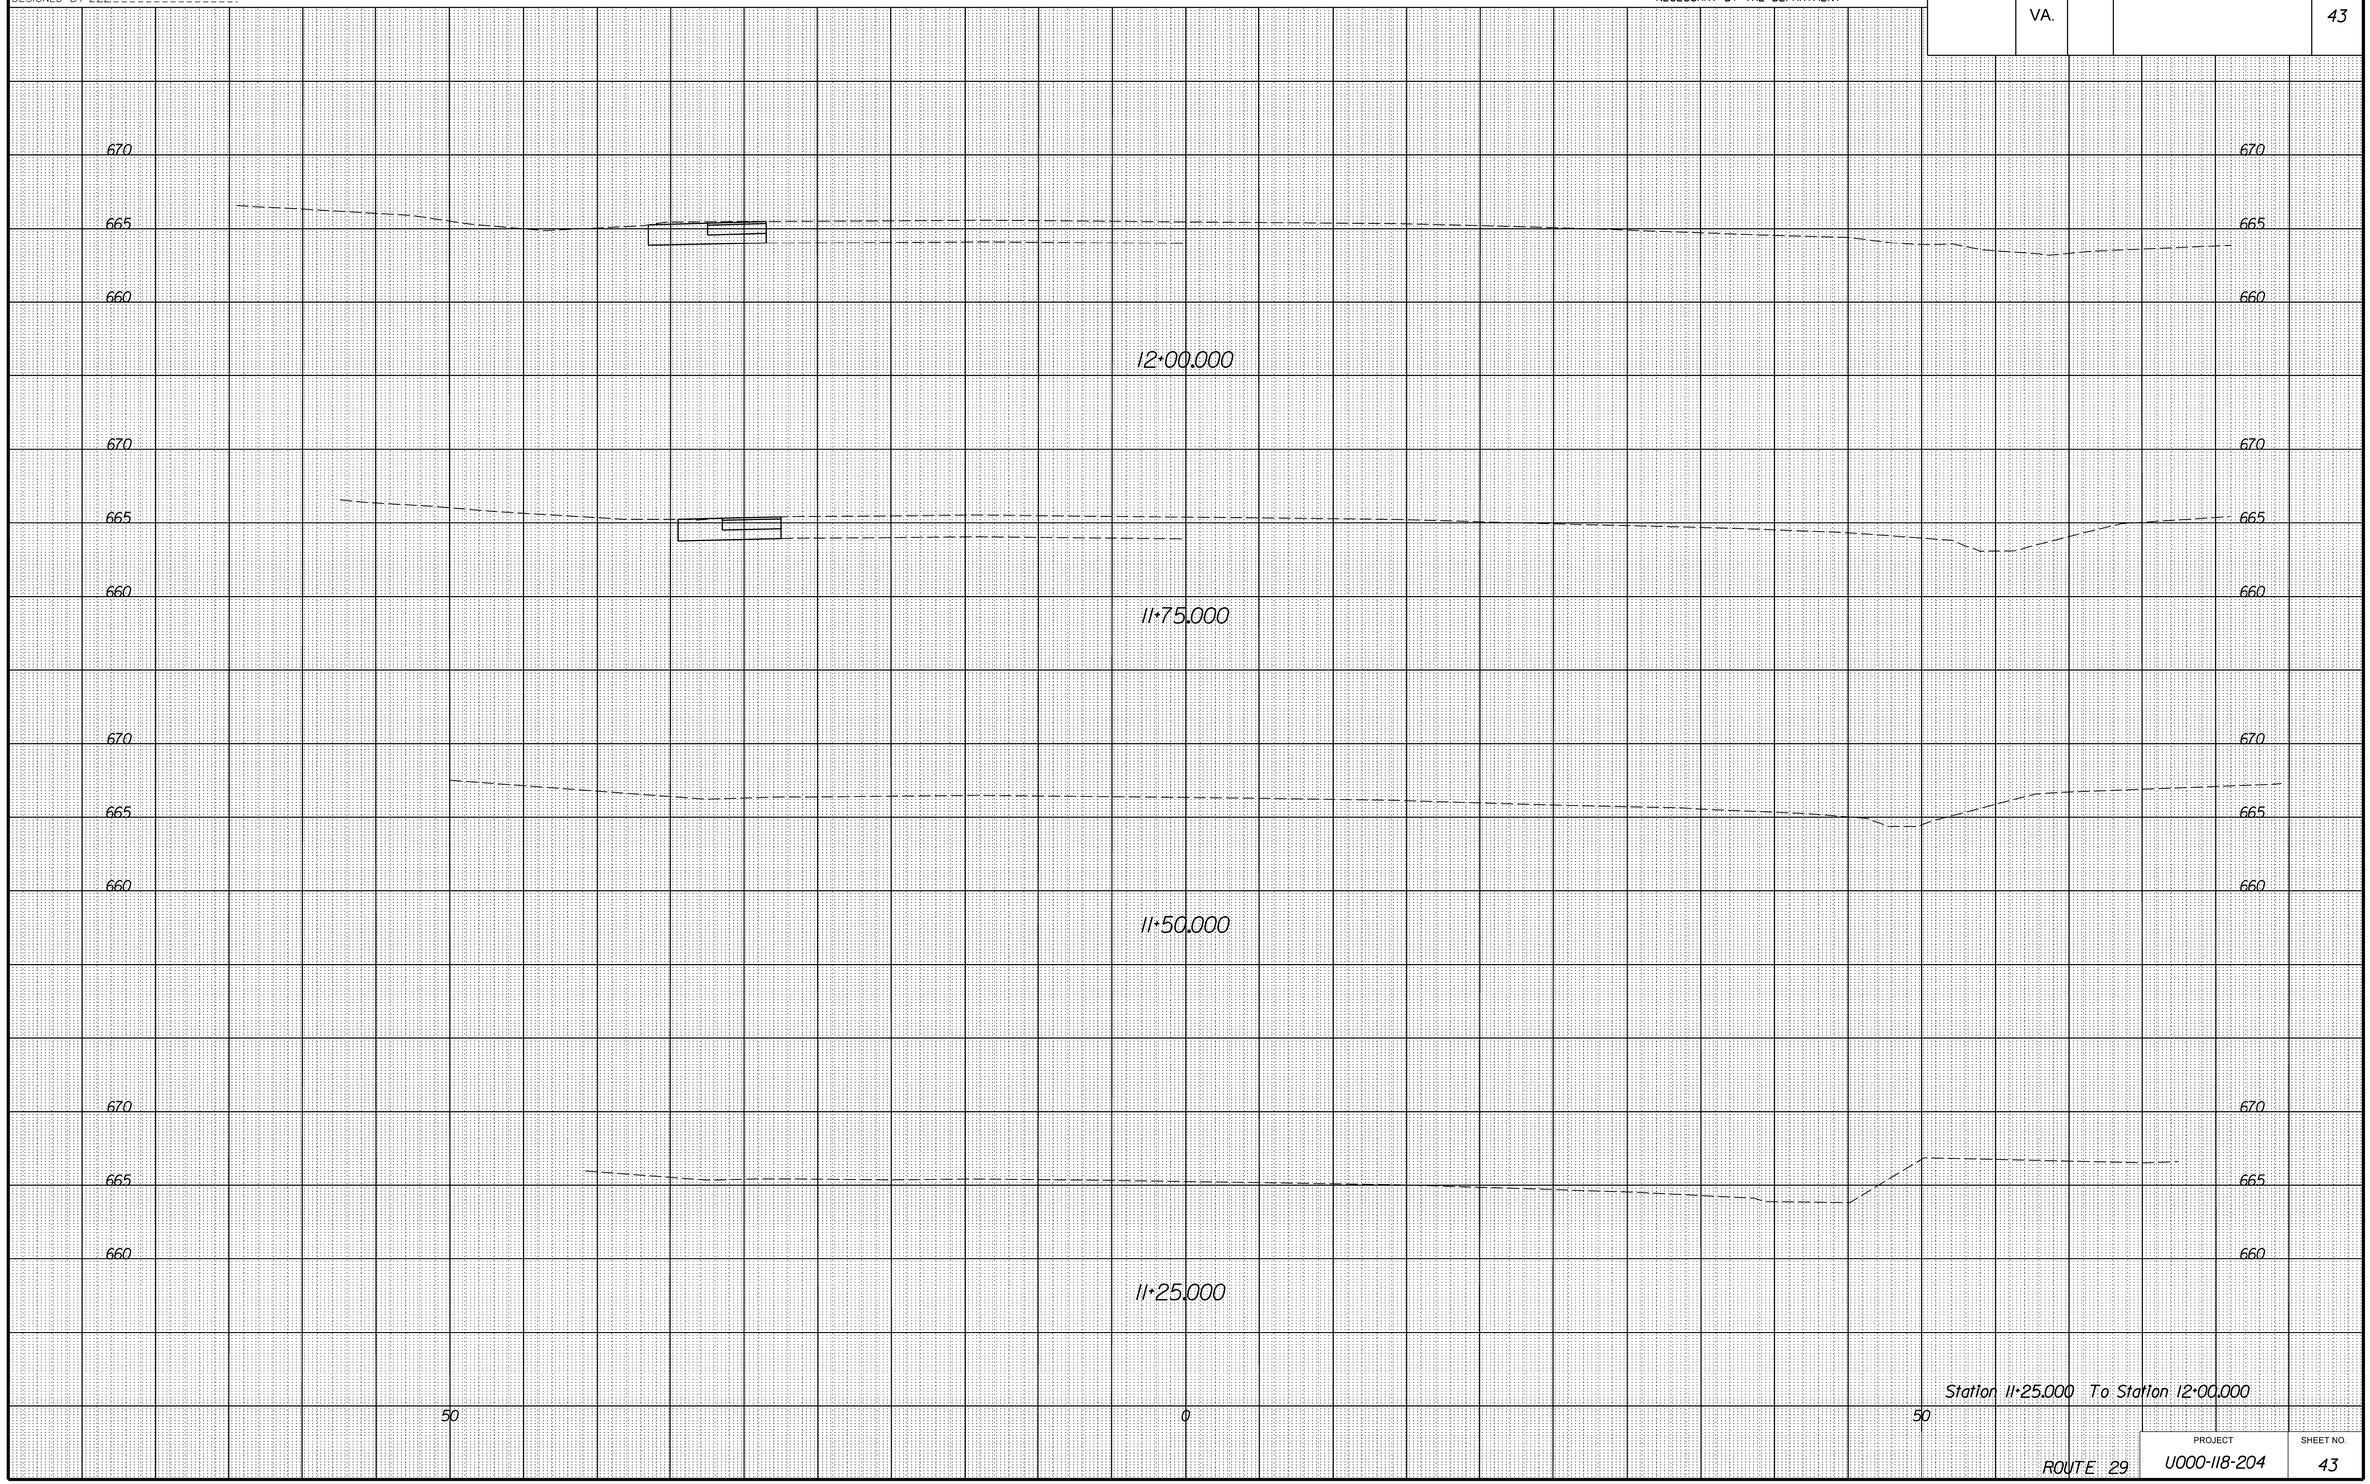

6/25/2014
3:19:25 PM

PROJECT MANAGER WWW
SURVEYED BY XXX
DESIGN SUPERVISED BY YYY
DESIGNED BY ZZZ

CROSS SECTIONS

SCALE 1 IN. = 5 FT

DESIGN FEATURES RELATING TO CONSTRUCTION OR TO REGULATION AND CONTROL OF TRAFFIC MAY BE SUBJECT TO CHANGE AS DEEMED NECESSARY BY THE DEPARTMENT

REVISED	STATE	STATE ROUTE	STATE PROJECT	SHEET NO.
	VA.	29	U000-118-204,C-501	44

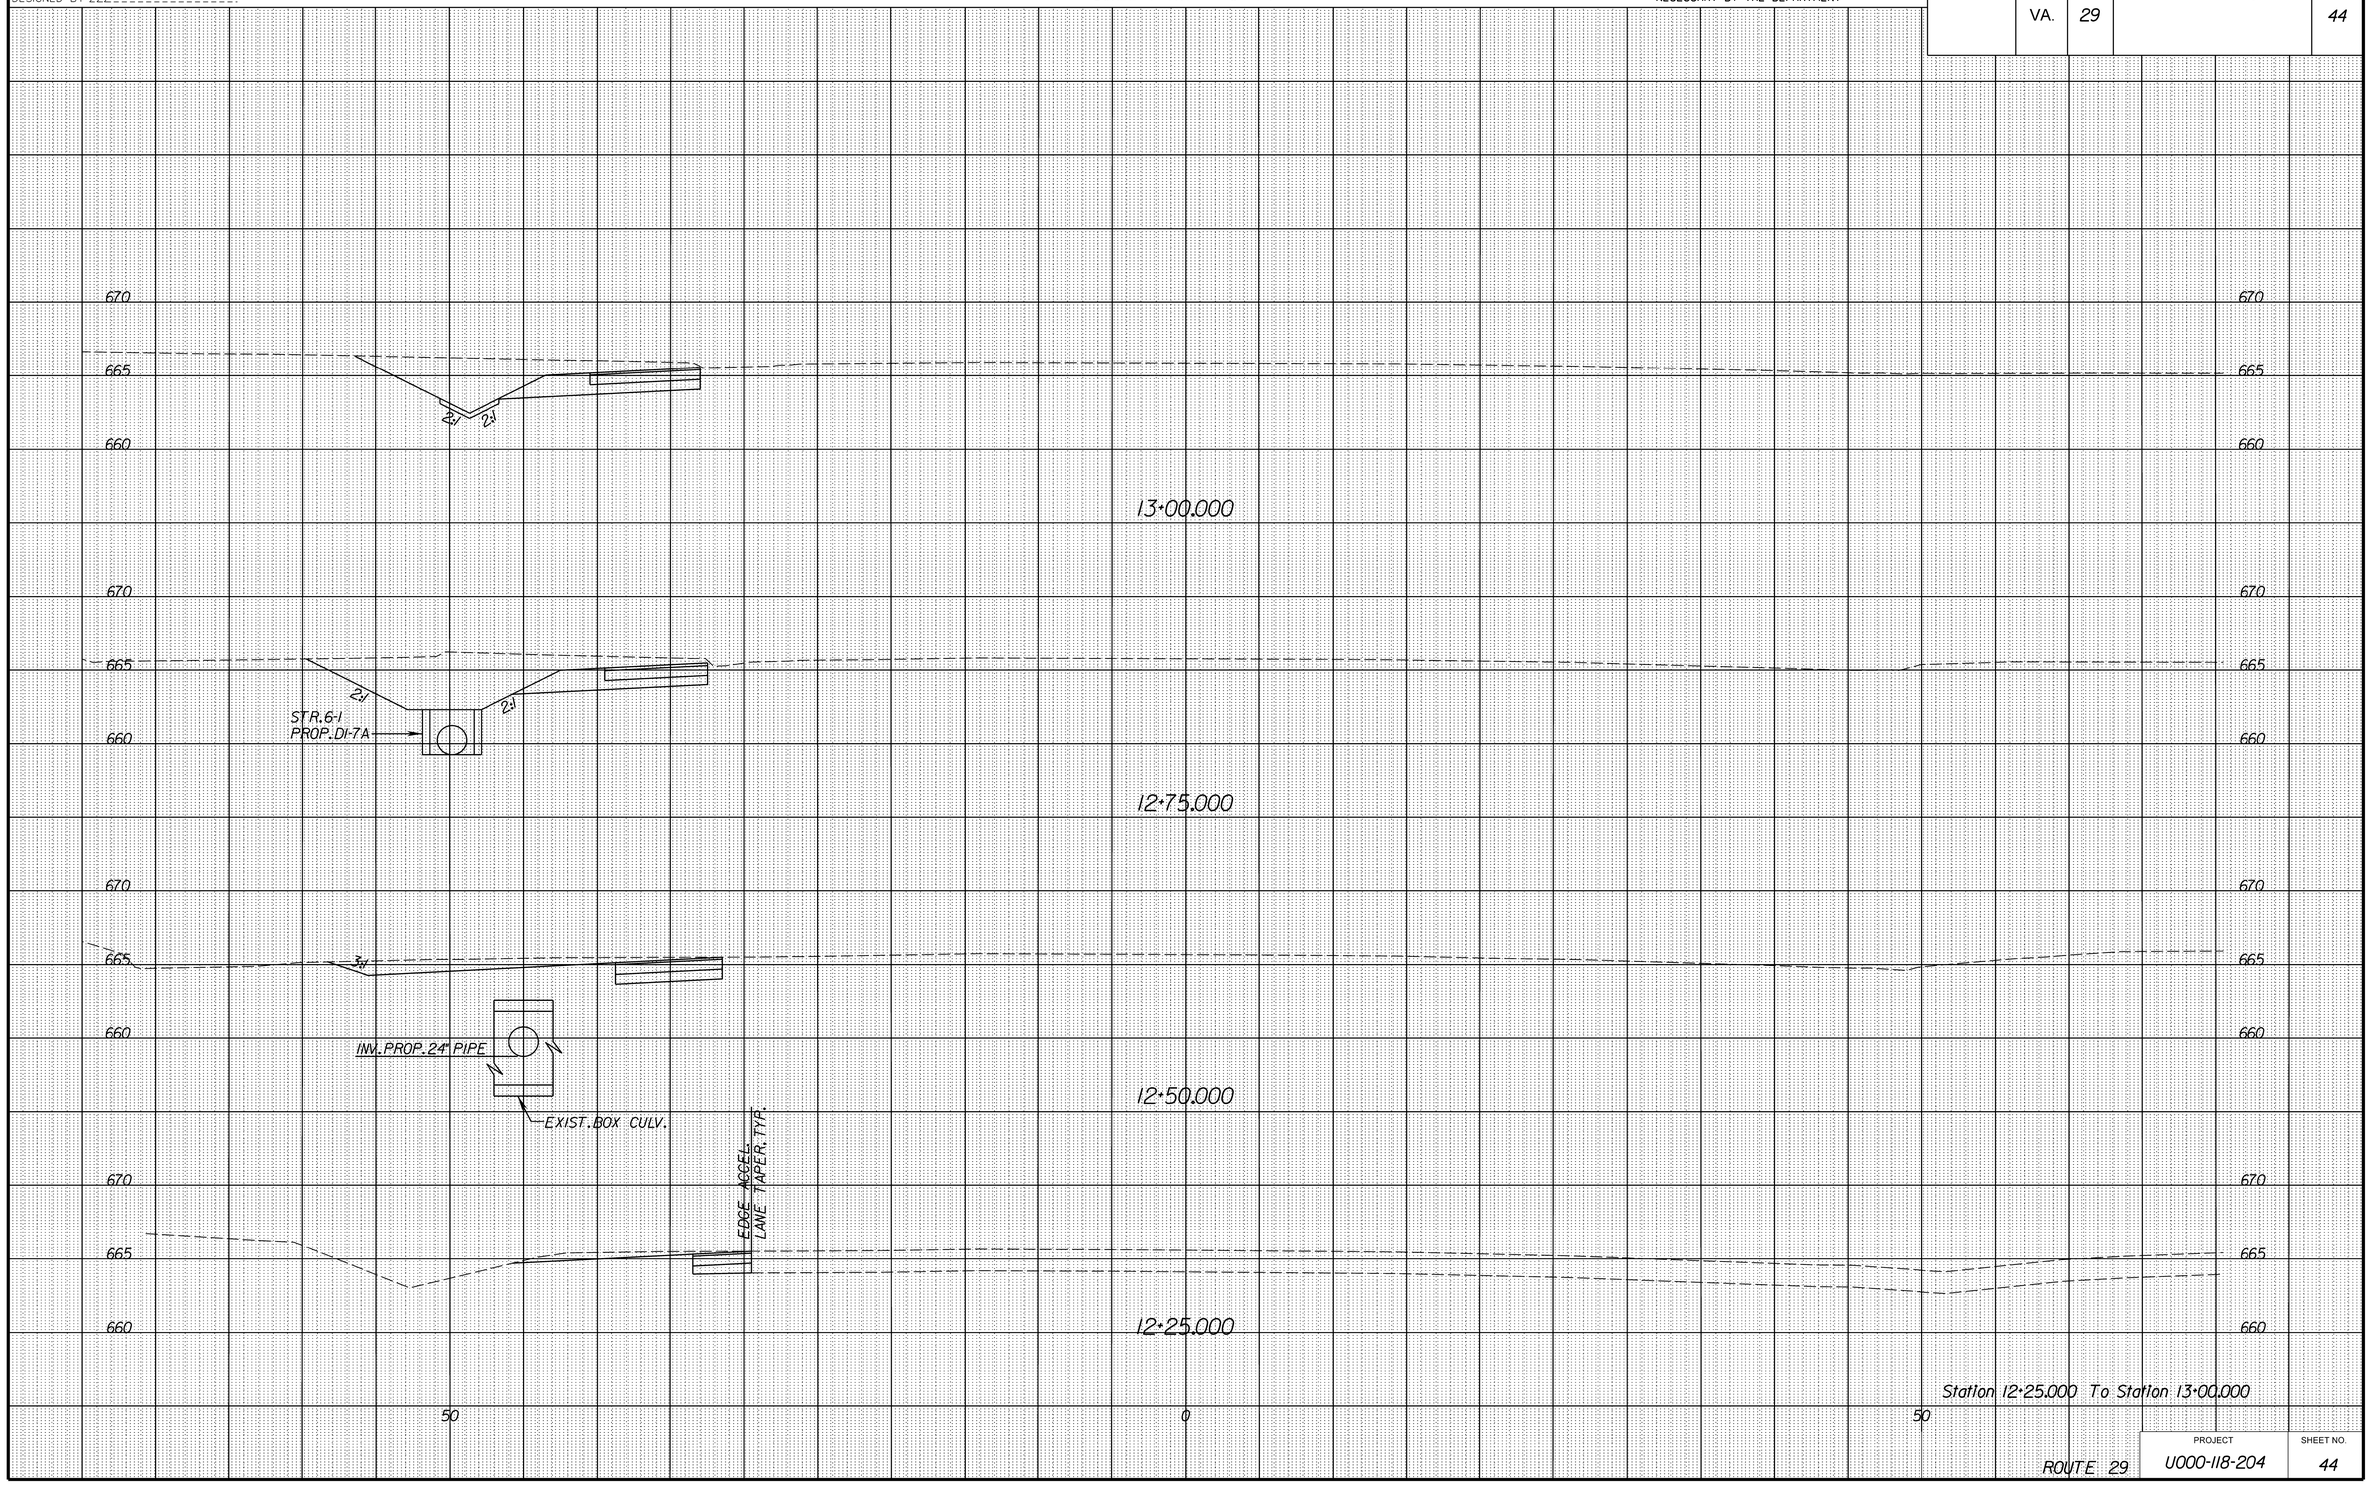

ROUTE 29

PROJECT	SHEET NO.
U000-118-204	44

6/25/2014
3:20:56 PM

PROJECT MANAGER WWW
SURVEYED BY XXX
DESIGN SUPERVISED BY YYY
DESIGNED BY ZZZ

CROSS SECTIONS

SCALE 1 IN. = 5 FT

DESIGN FEATURES RELATING TO CONSTRUCTION OR TO REGULATION AND CONTROL OF TRAFFIC MAY BE SUBJECT TO CHANGE AS DEEMED NECESSARY BY THE DEPARTMENT

REVISED	STATE	STATE ROUTE	STATE PROJECT	SHEET NO.
	VA.	29	U000-118-204,C-501	45

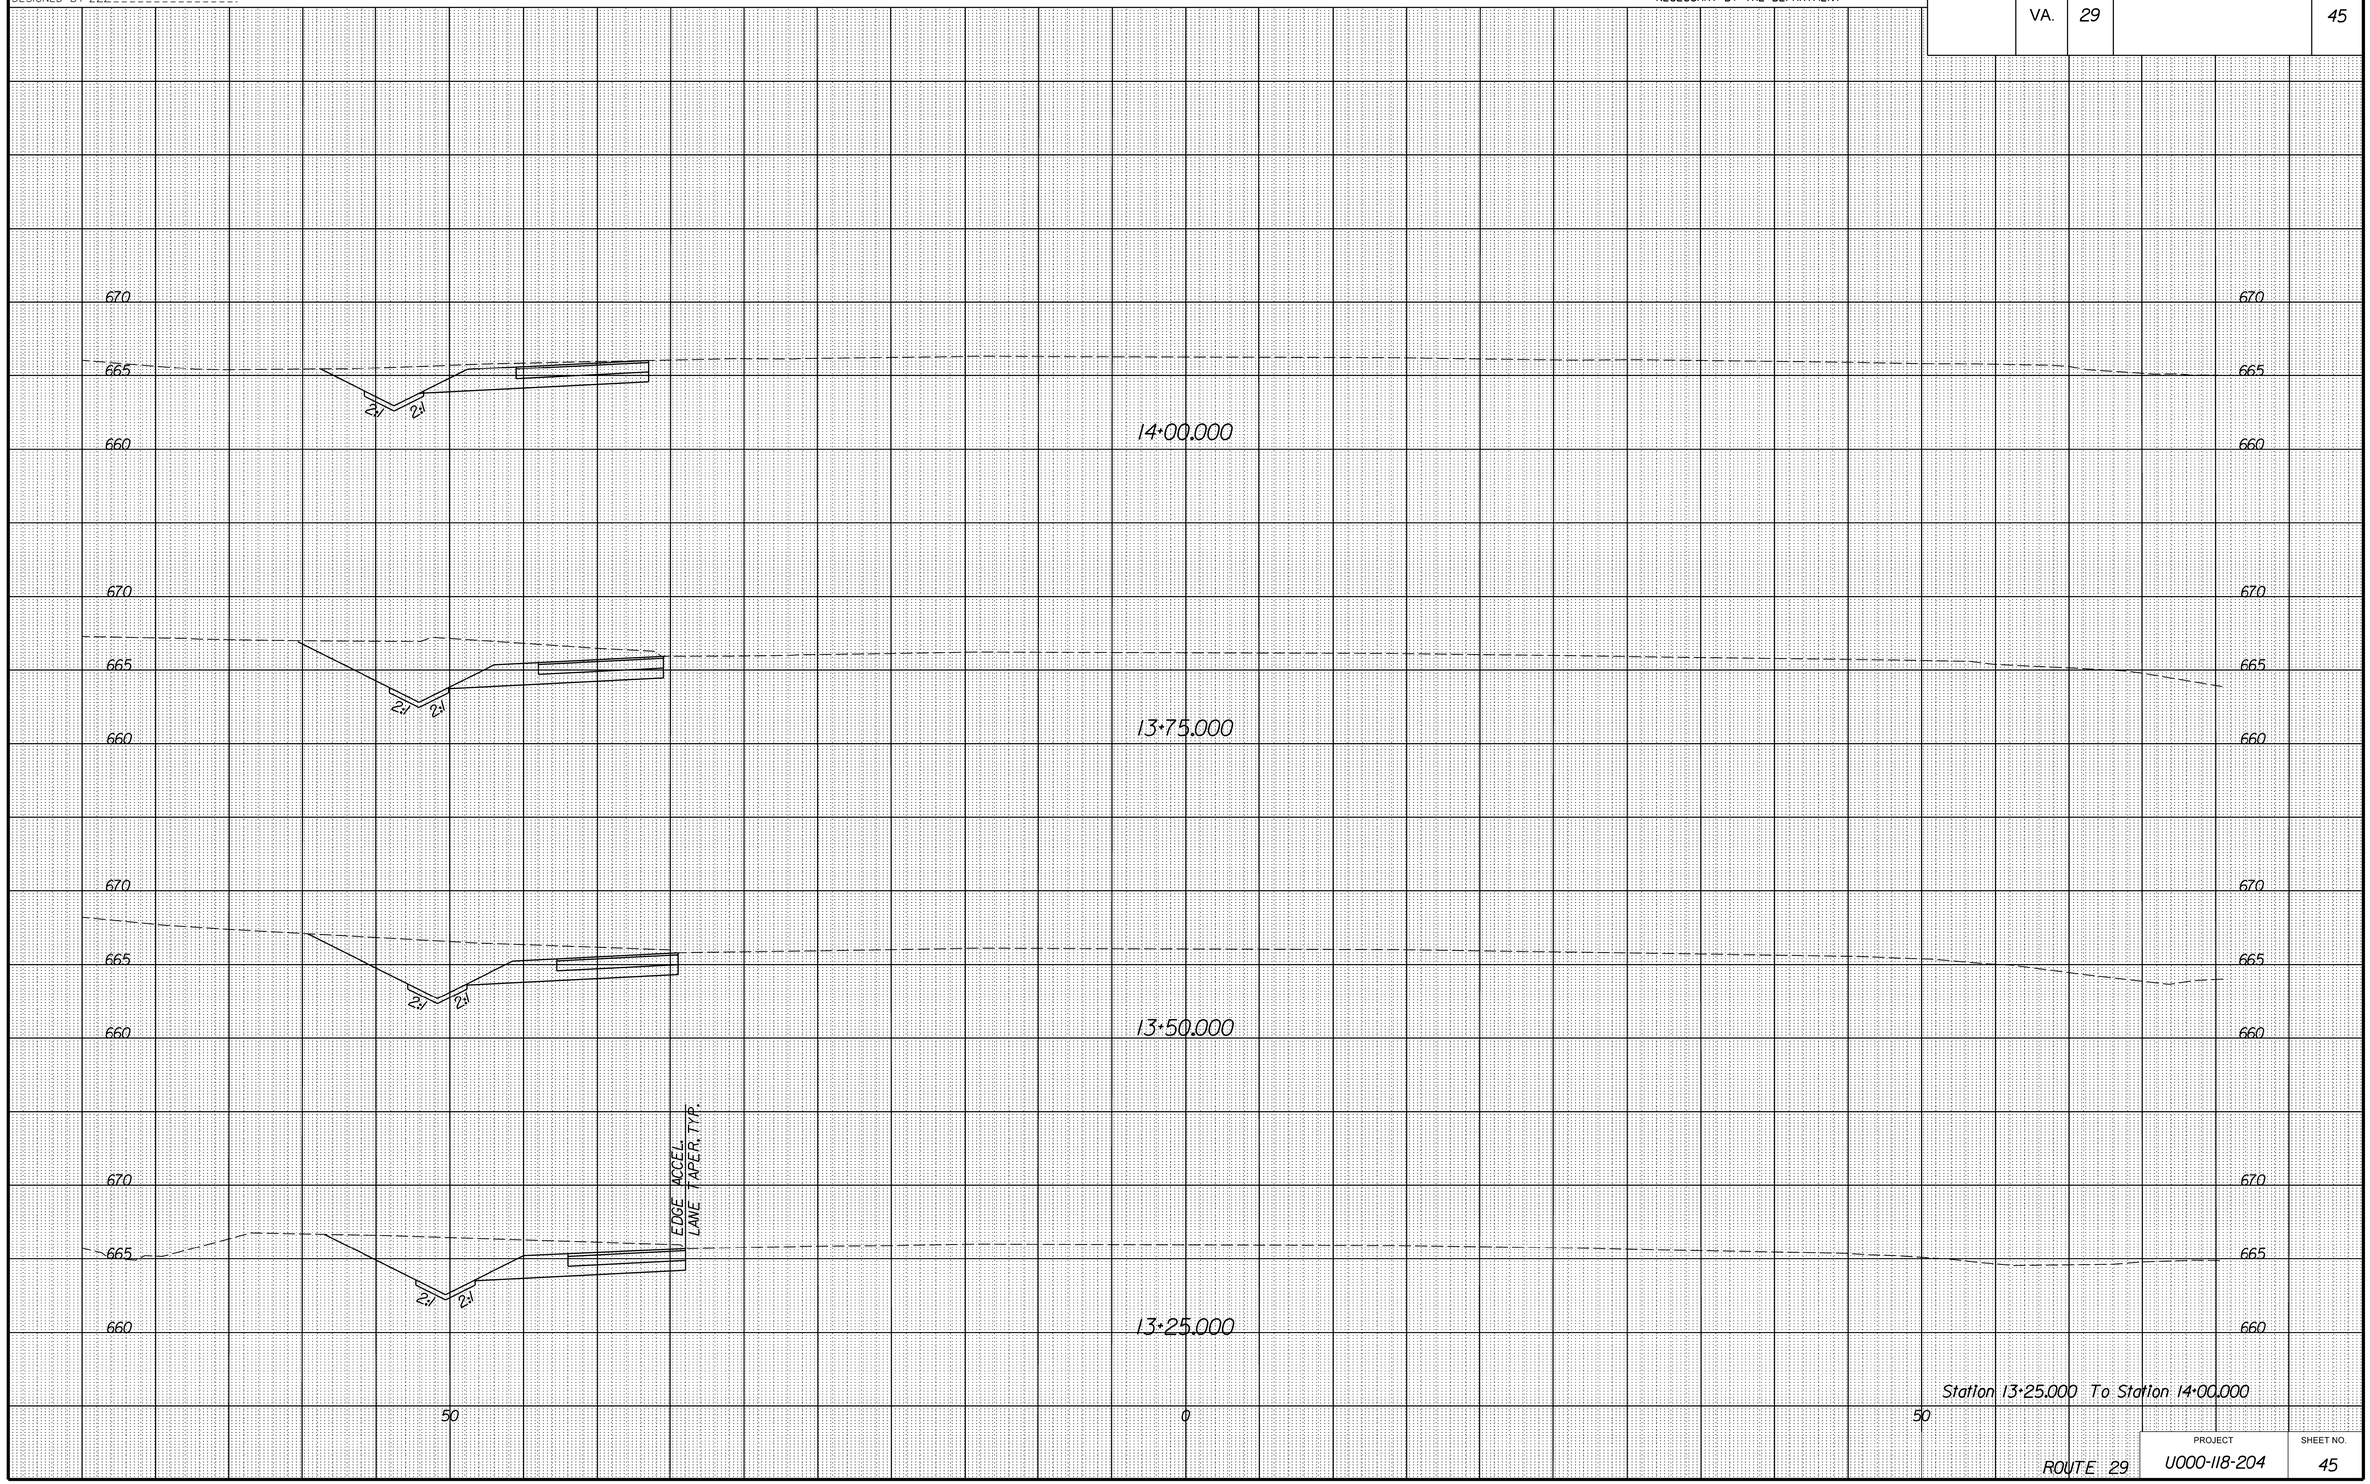

6/25/2014
3:22:27 PM

PROJECT MANAGER WWW
SURVEYED BY XXX
DESIGN SUPERVISED BY YYY
DESIGNED BY ZZZ

CROSS SECTIONS

SCALE 1 IN. = 5 FT

DESIGN FEATURES RELATING TO CONSTRUCTION OR TO REGULATION AND CONTROL OF TRAFFIC MAY BE SUBJECT TO CHANGE AS DEEMED NECESSARY BY THE DEPARTMENT

REVISED	STATE	STATE ROUTE	STATE PROJECT	SHEET NO.
	VA.	29	U000-118-204,C-501	46

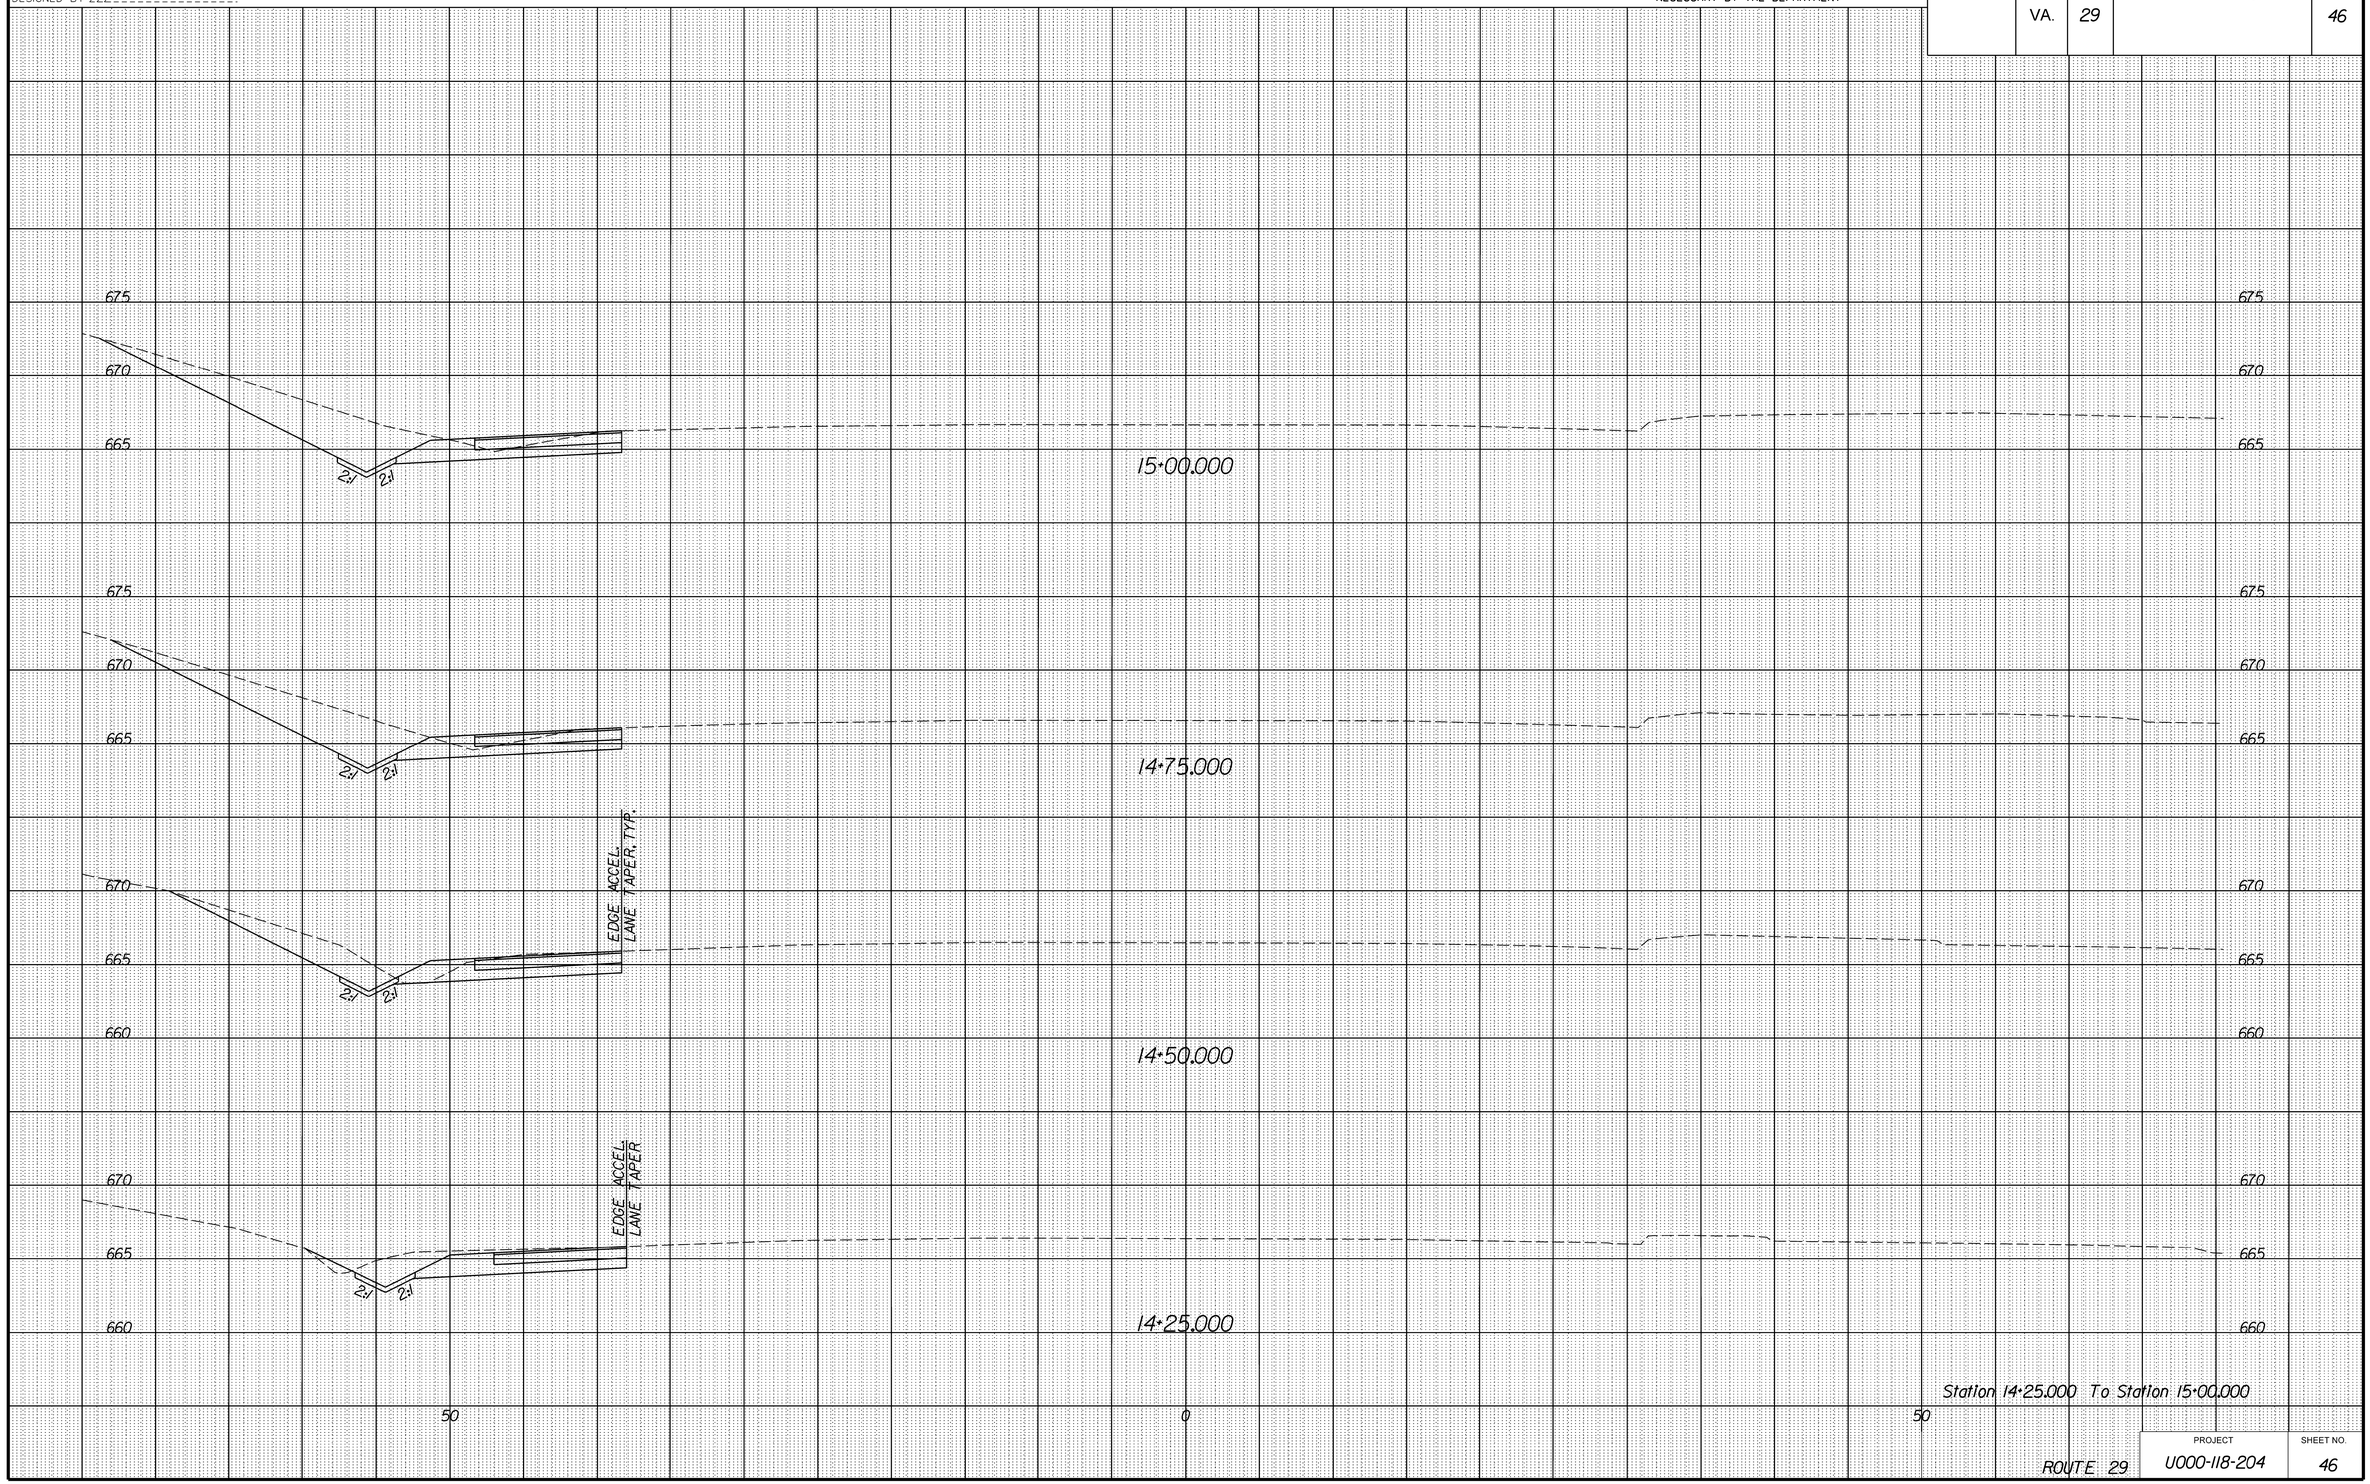

Station 14+25.000 To Station 15+00.000

ROUTE 29

PROJECT	SHEET NO.
U000-118-204	46

6/25/2014
3:23:55 PM

PROJECT MANAGER WWW
SURVEYED BY XXX
DESIGN SUPERVISED BY YYY
DESIGNED BY ZZZ

CROSS SECTIONS

SCALE 1 IN. = 5 FT

DESIGN FEATURES RELATING TO CONSTRUCTION OR TO REGULATION AND CONTROL OF TRAFFIC MAY BE SUBJECT TO CHANGE AS DEEMED NECESSARY BY THE DEPARTMENT

REVISED	STATE	STATE ROUTE	STATE PROJECT	SHEET NO.
	VA.	29	U000-118-204,C-501	47

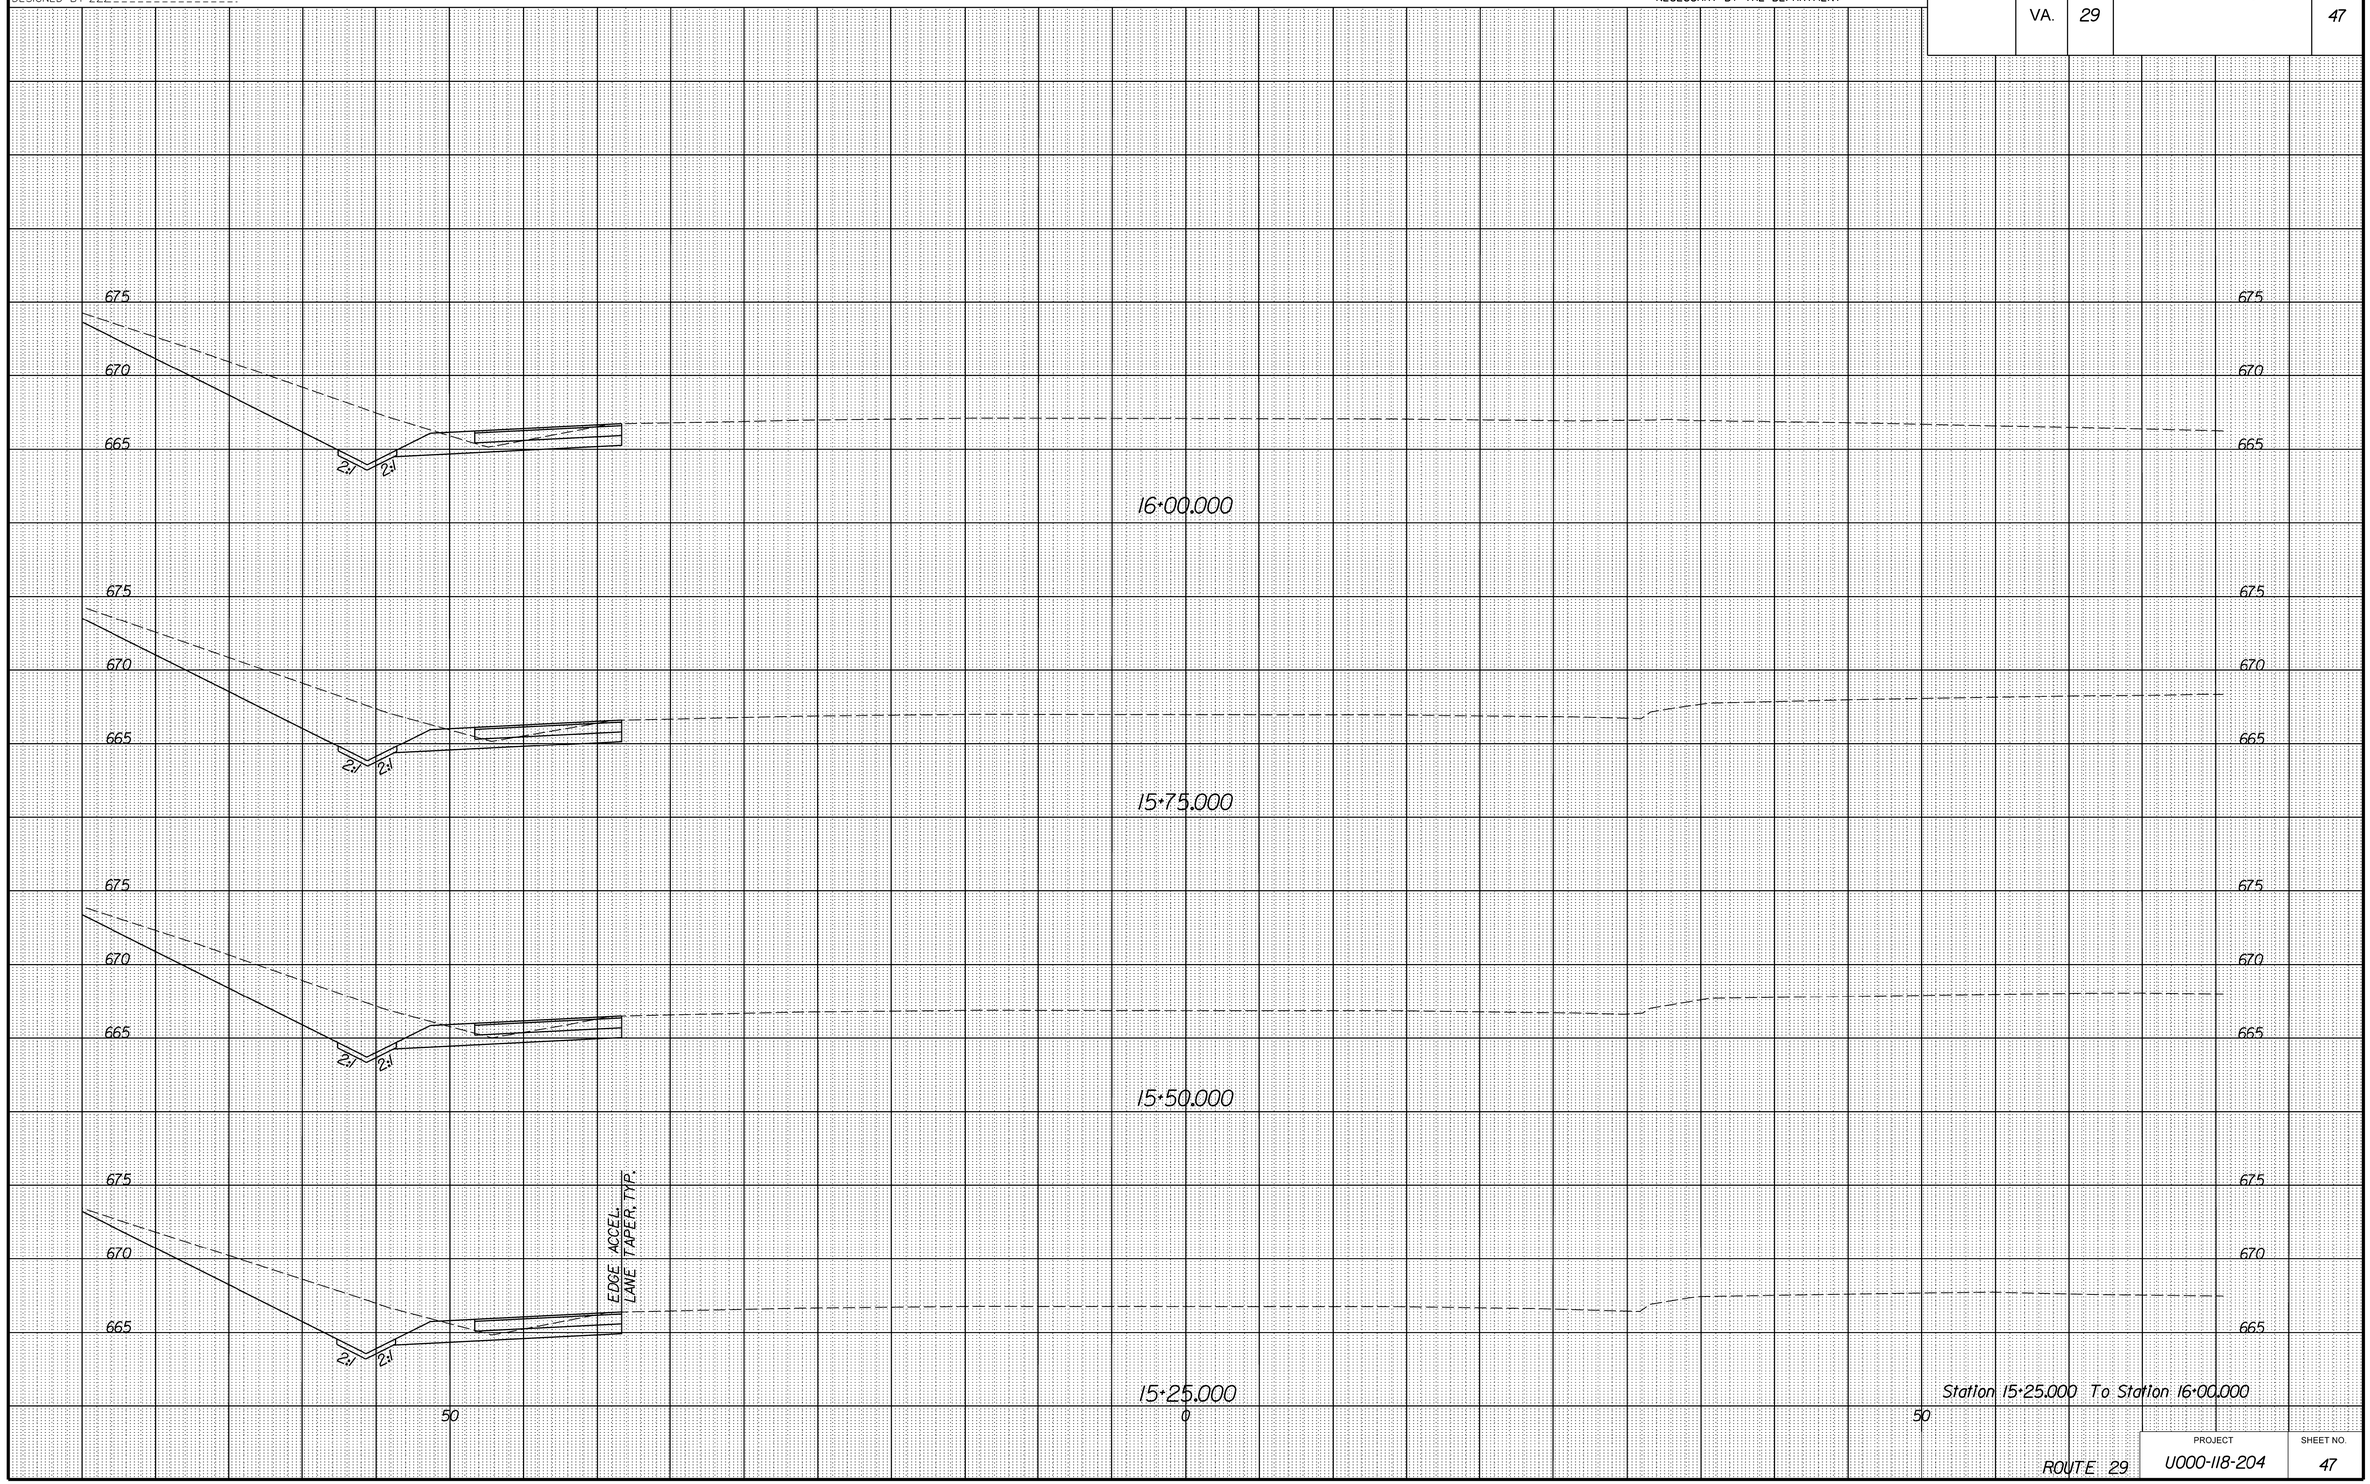

6/25/2014
3:25:30 PM

PROJECT MANAGER WWW
SURVEYED BY XXX
DESIGN SUPERVISED BY YYY
DESIGNED BY ZZZ

CROSS SECTIONS

SCALE 1 IN. = 5 FT

DESIGN FEATURES RELATING TO CONSTRUCTION OR TO REGULATION AND CONTROL OF TRAFFIC MAY BE SUBJECT TO CHANGE AS DEEMED NECESSARY BY THE DEPARTMENT

REVISED	STATE	STATE ROUTE	STATE PROJECT	SHEET NO.
	VA.	29	U000-118-204,C-501	48

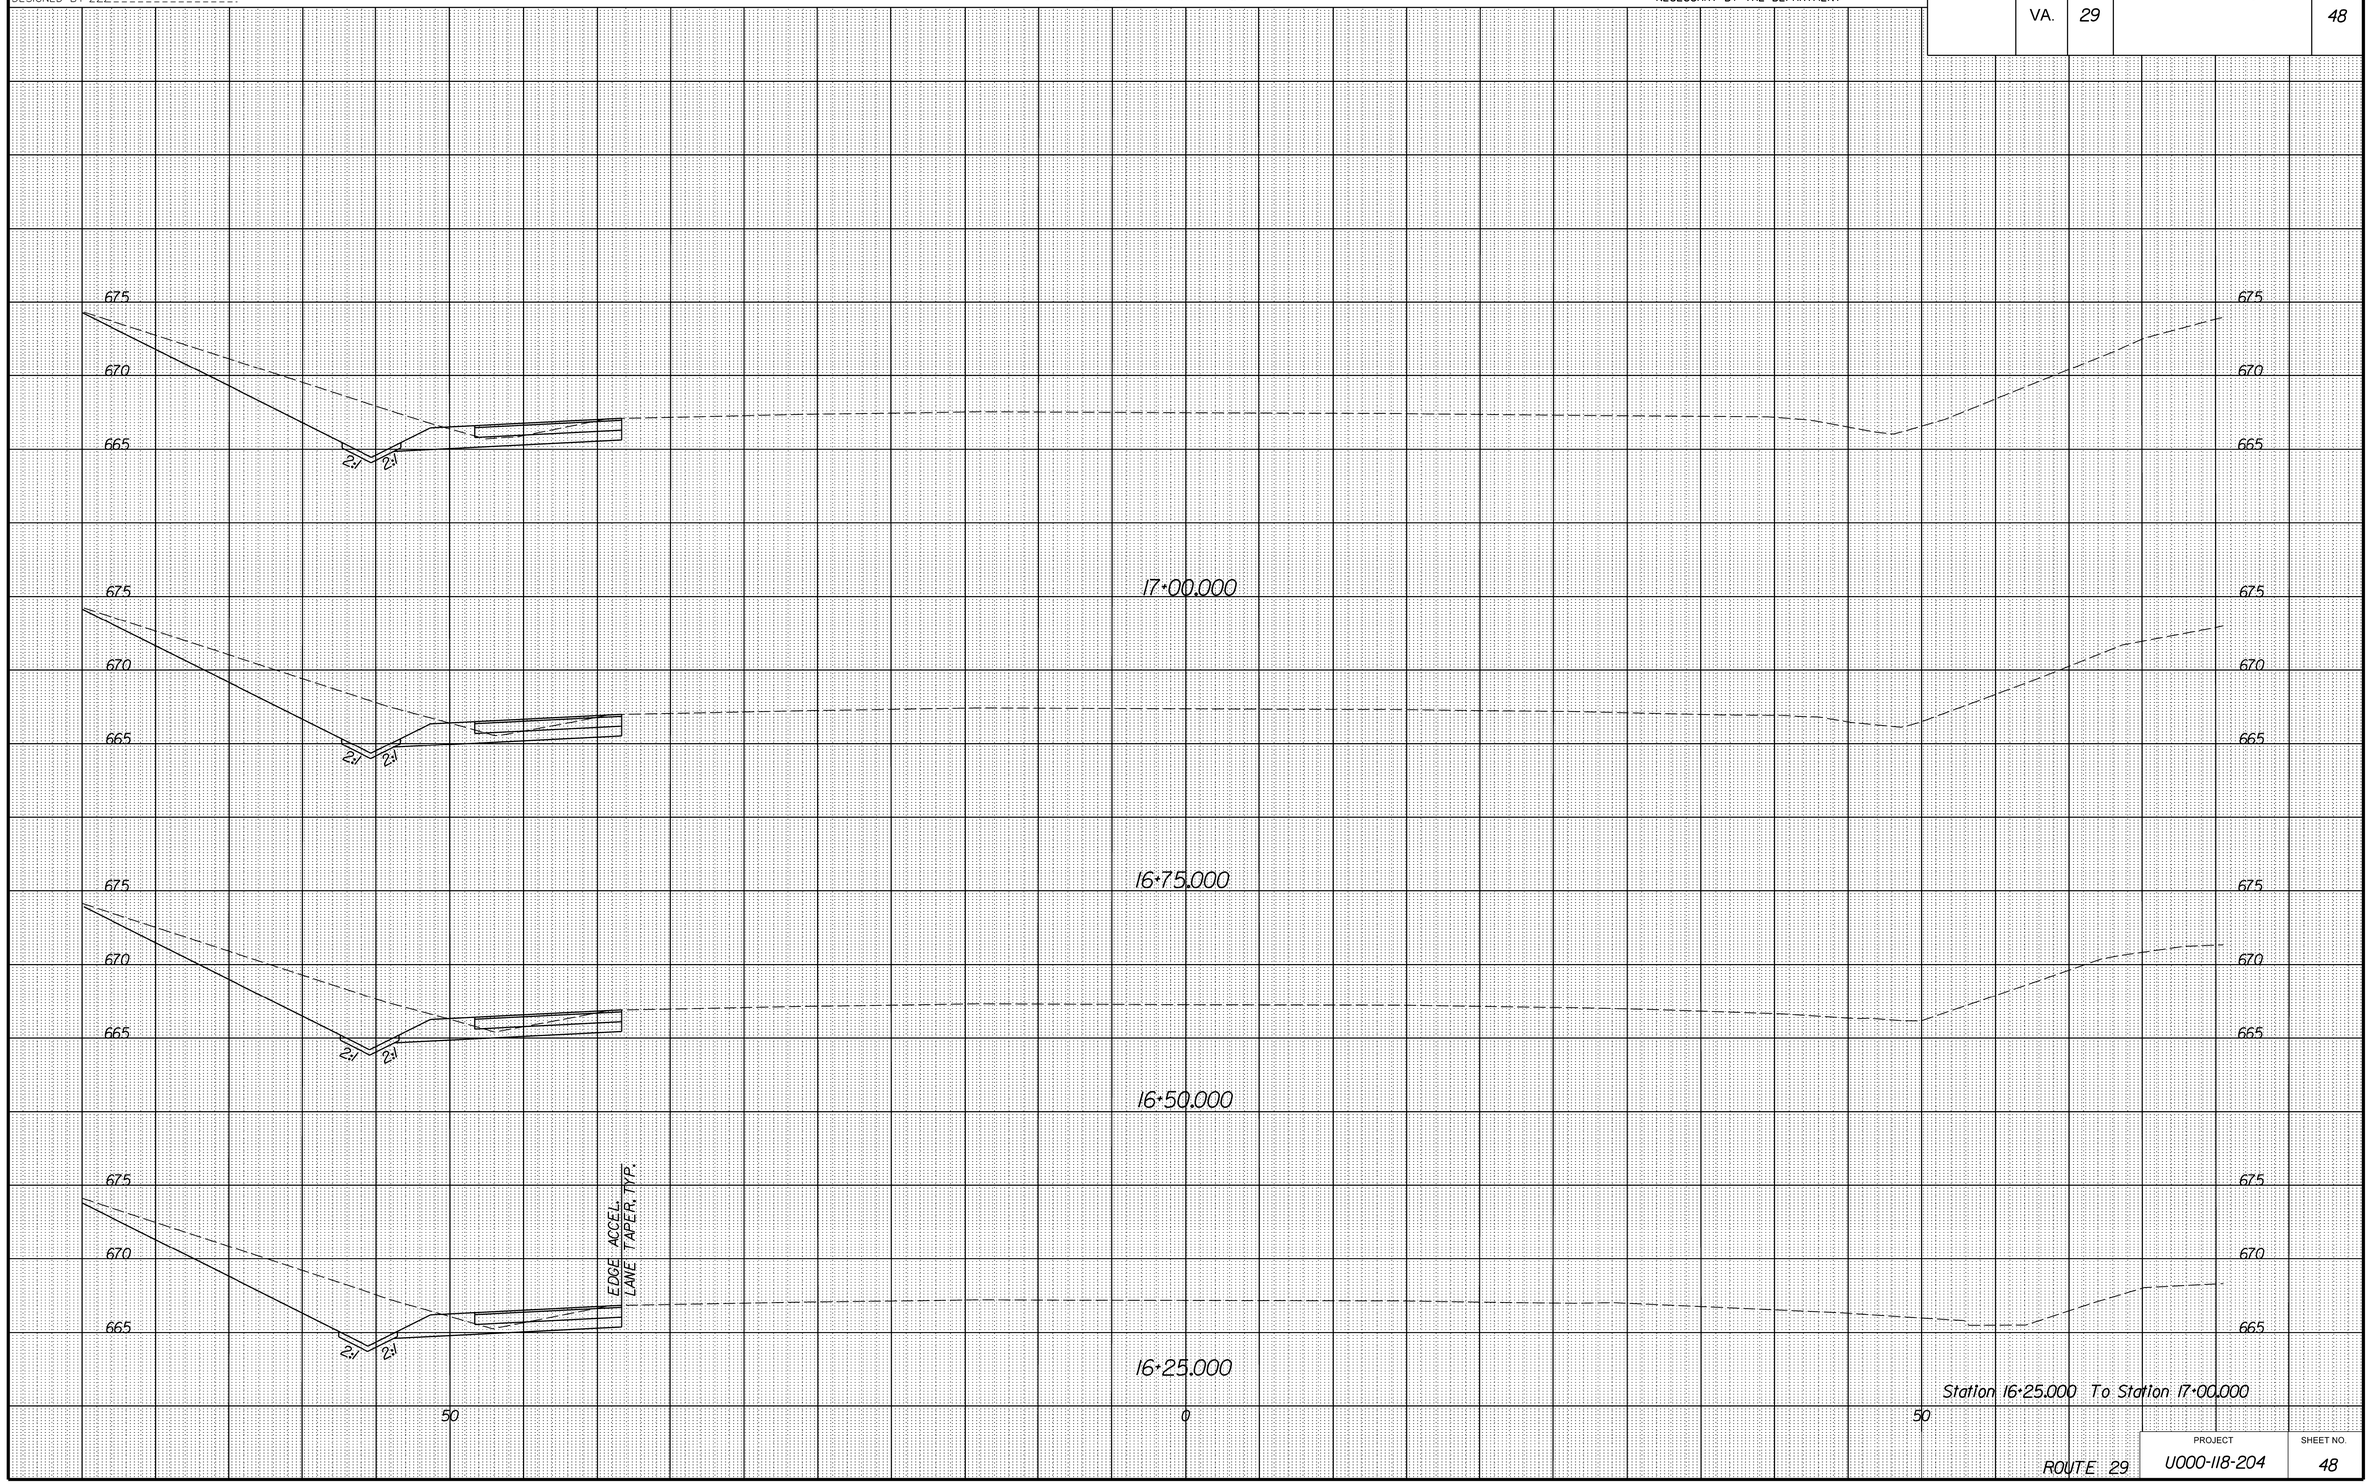

ROUTE 29

PROJECT	SHEET NO.
U000-118-204	48

6/25/2014
3:27:02 PM

PROJECT MANAGER WWW
SURVEYED BY XXX
DESIGN SUPERVISED BY YYY
DESIGNED BY ZZZ

CROSS SECTIONS

SCALE 1 IN. = 5 FT

DESIGN FEATURES RELATING TO CONSTRUCTION OR TO REGULATION AND CONTROL OF TRAFFIC MAY BE SUBJECT TO CHANGE AS DEEMED NECESSARY BY THE DEPARTMENT

REVISED	STATE	STATE ROUTE	STATE PROJECT	SHEET NO.
	VA.		U000-118-204,C-501	49

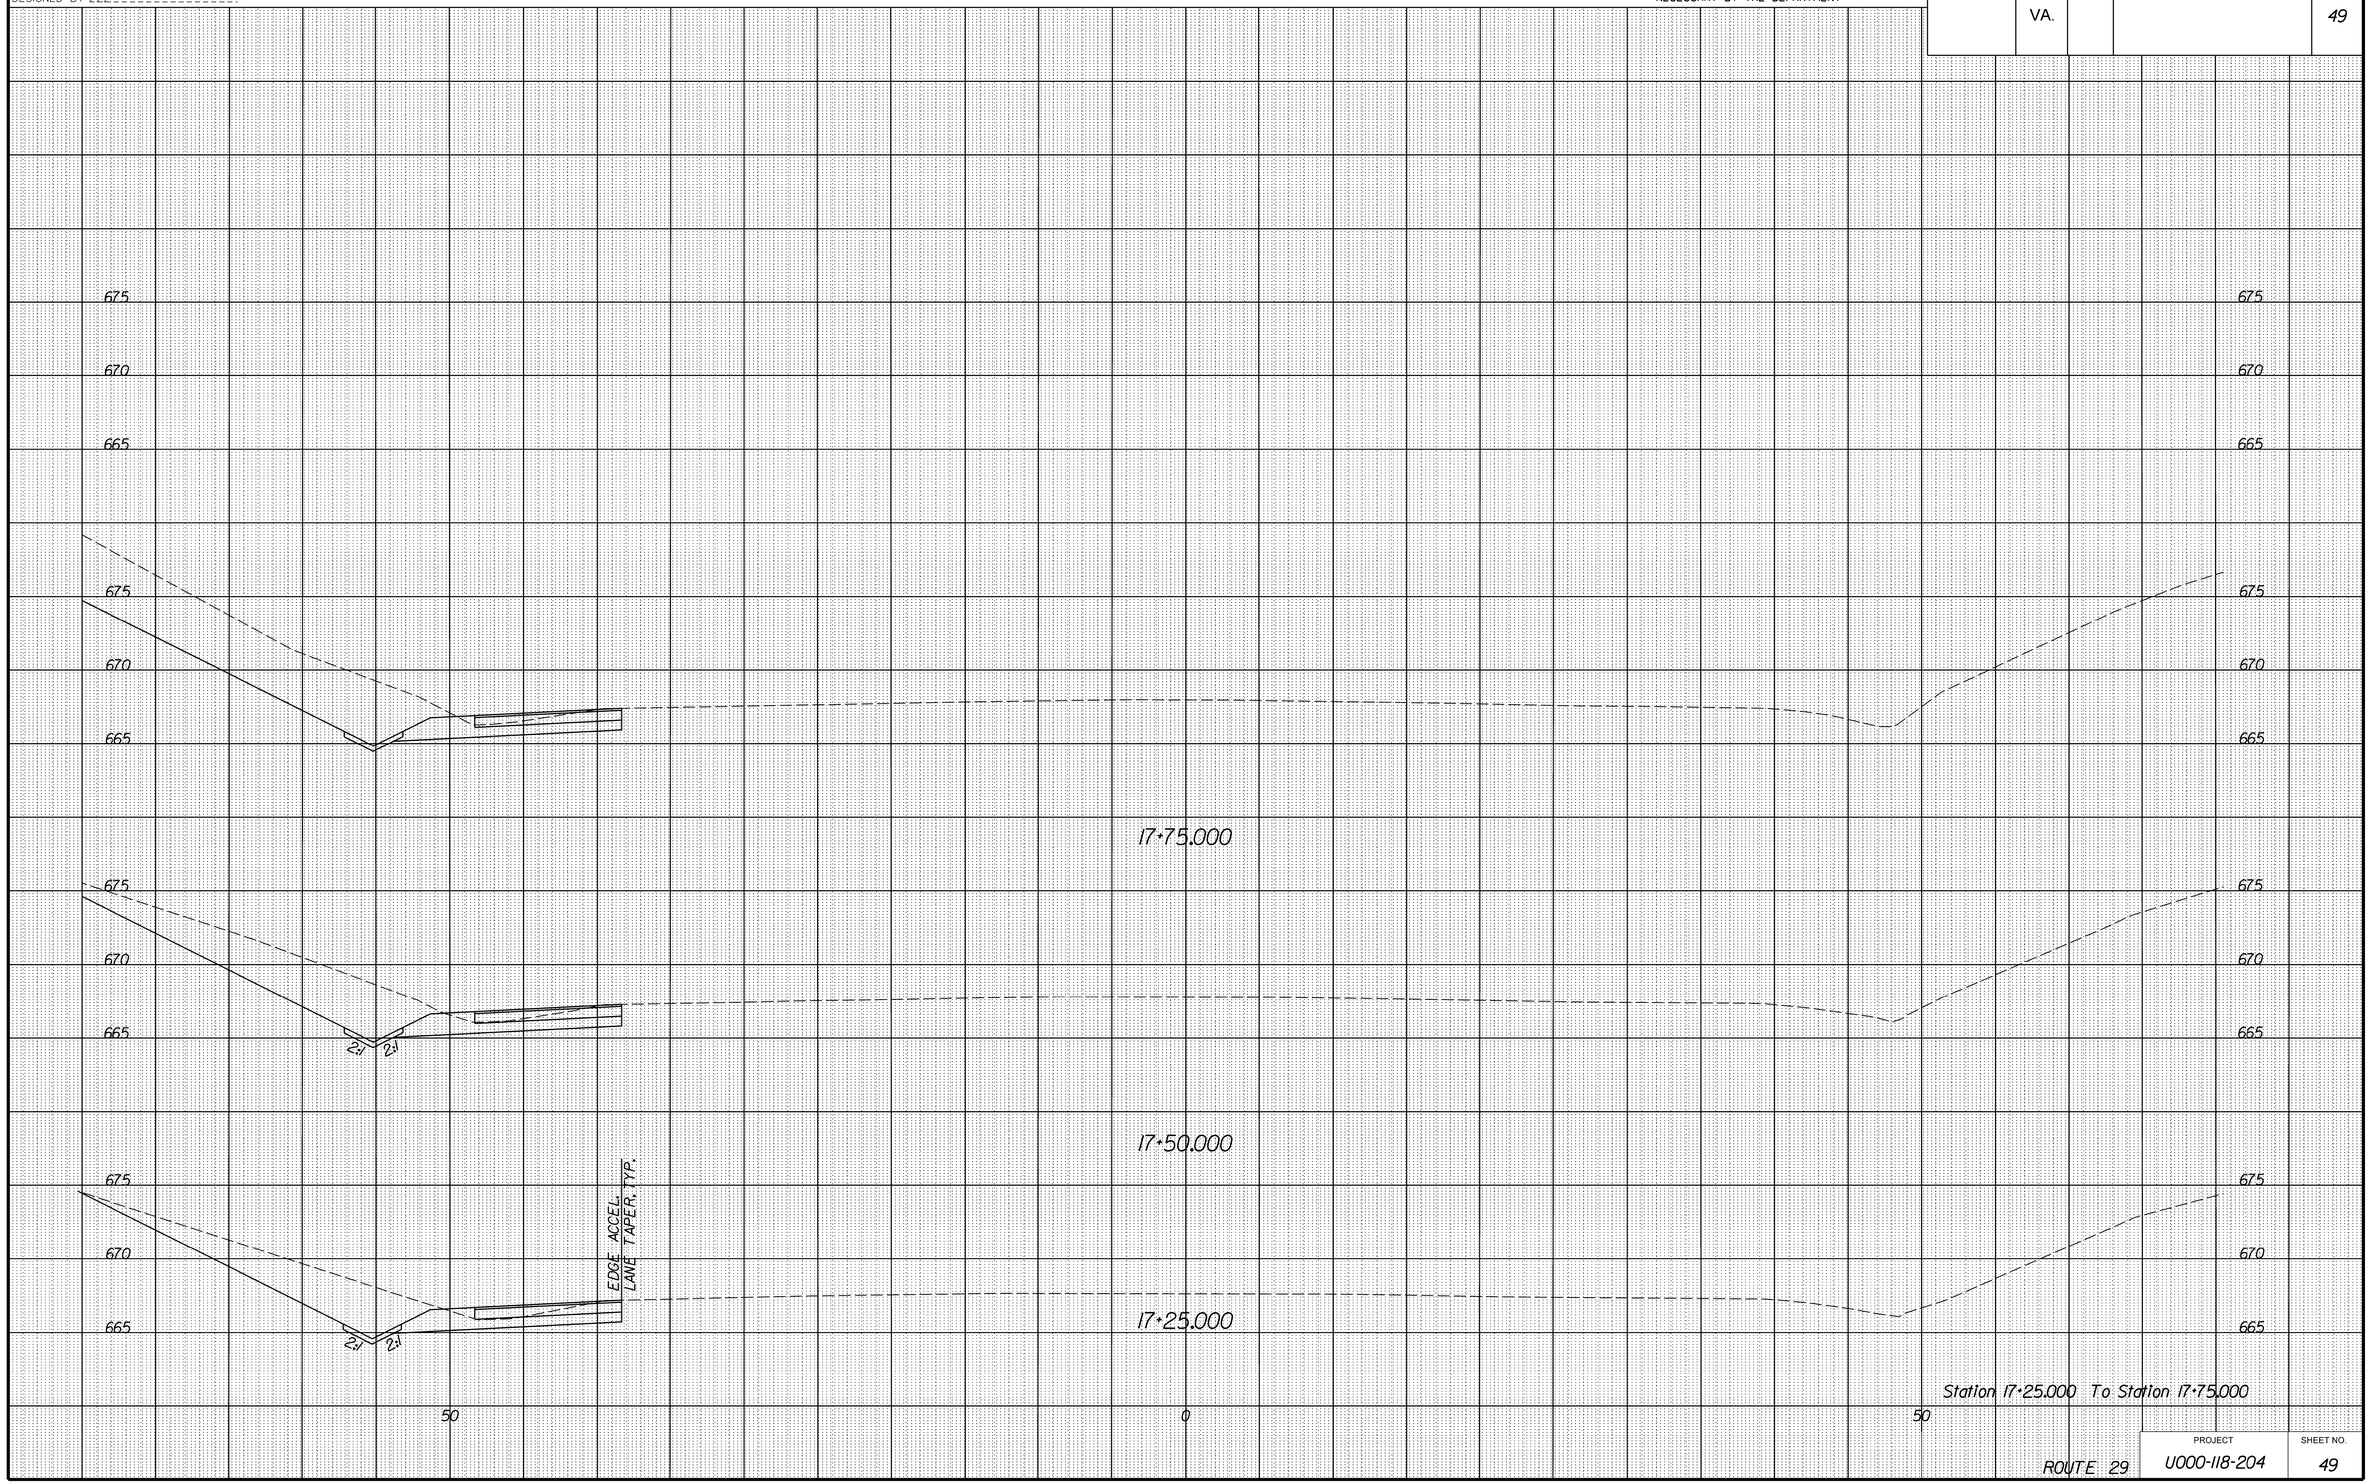

PROJECT	SHEET NO.
U000-118-204	49

6/25/2014
3:32:24 PM

PROJECT MANAGER WWW
SURVEYED BY XXX
DESIGN SUPERVISED BY YYY
DESIGNED BY ZZZ

CROSS SECTIONS

SCALE 1 IN. = 5 FT

DESIGN FEATURES RELATING TO CONSTRUCTION OR TO REGULATION AND CONTROL OF TRAFFIC MAY BE SUBJECT TO CHANGE AS DEEMED NECESSARY BY THE DEPARTMENT

REVISED	STATE	STATE ROUTE	STATE PROJECT	SHEET NO.
	VA.		0123-015-105,C-501	49A

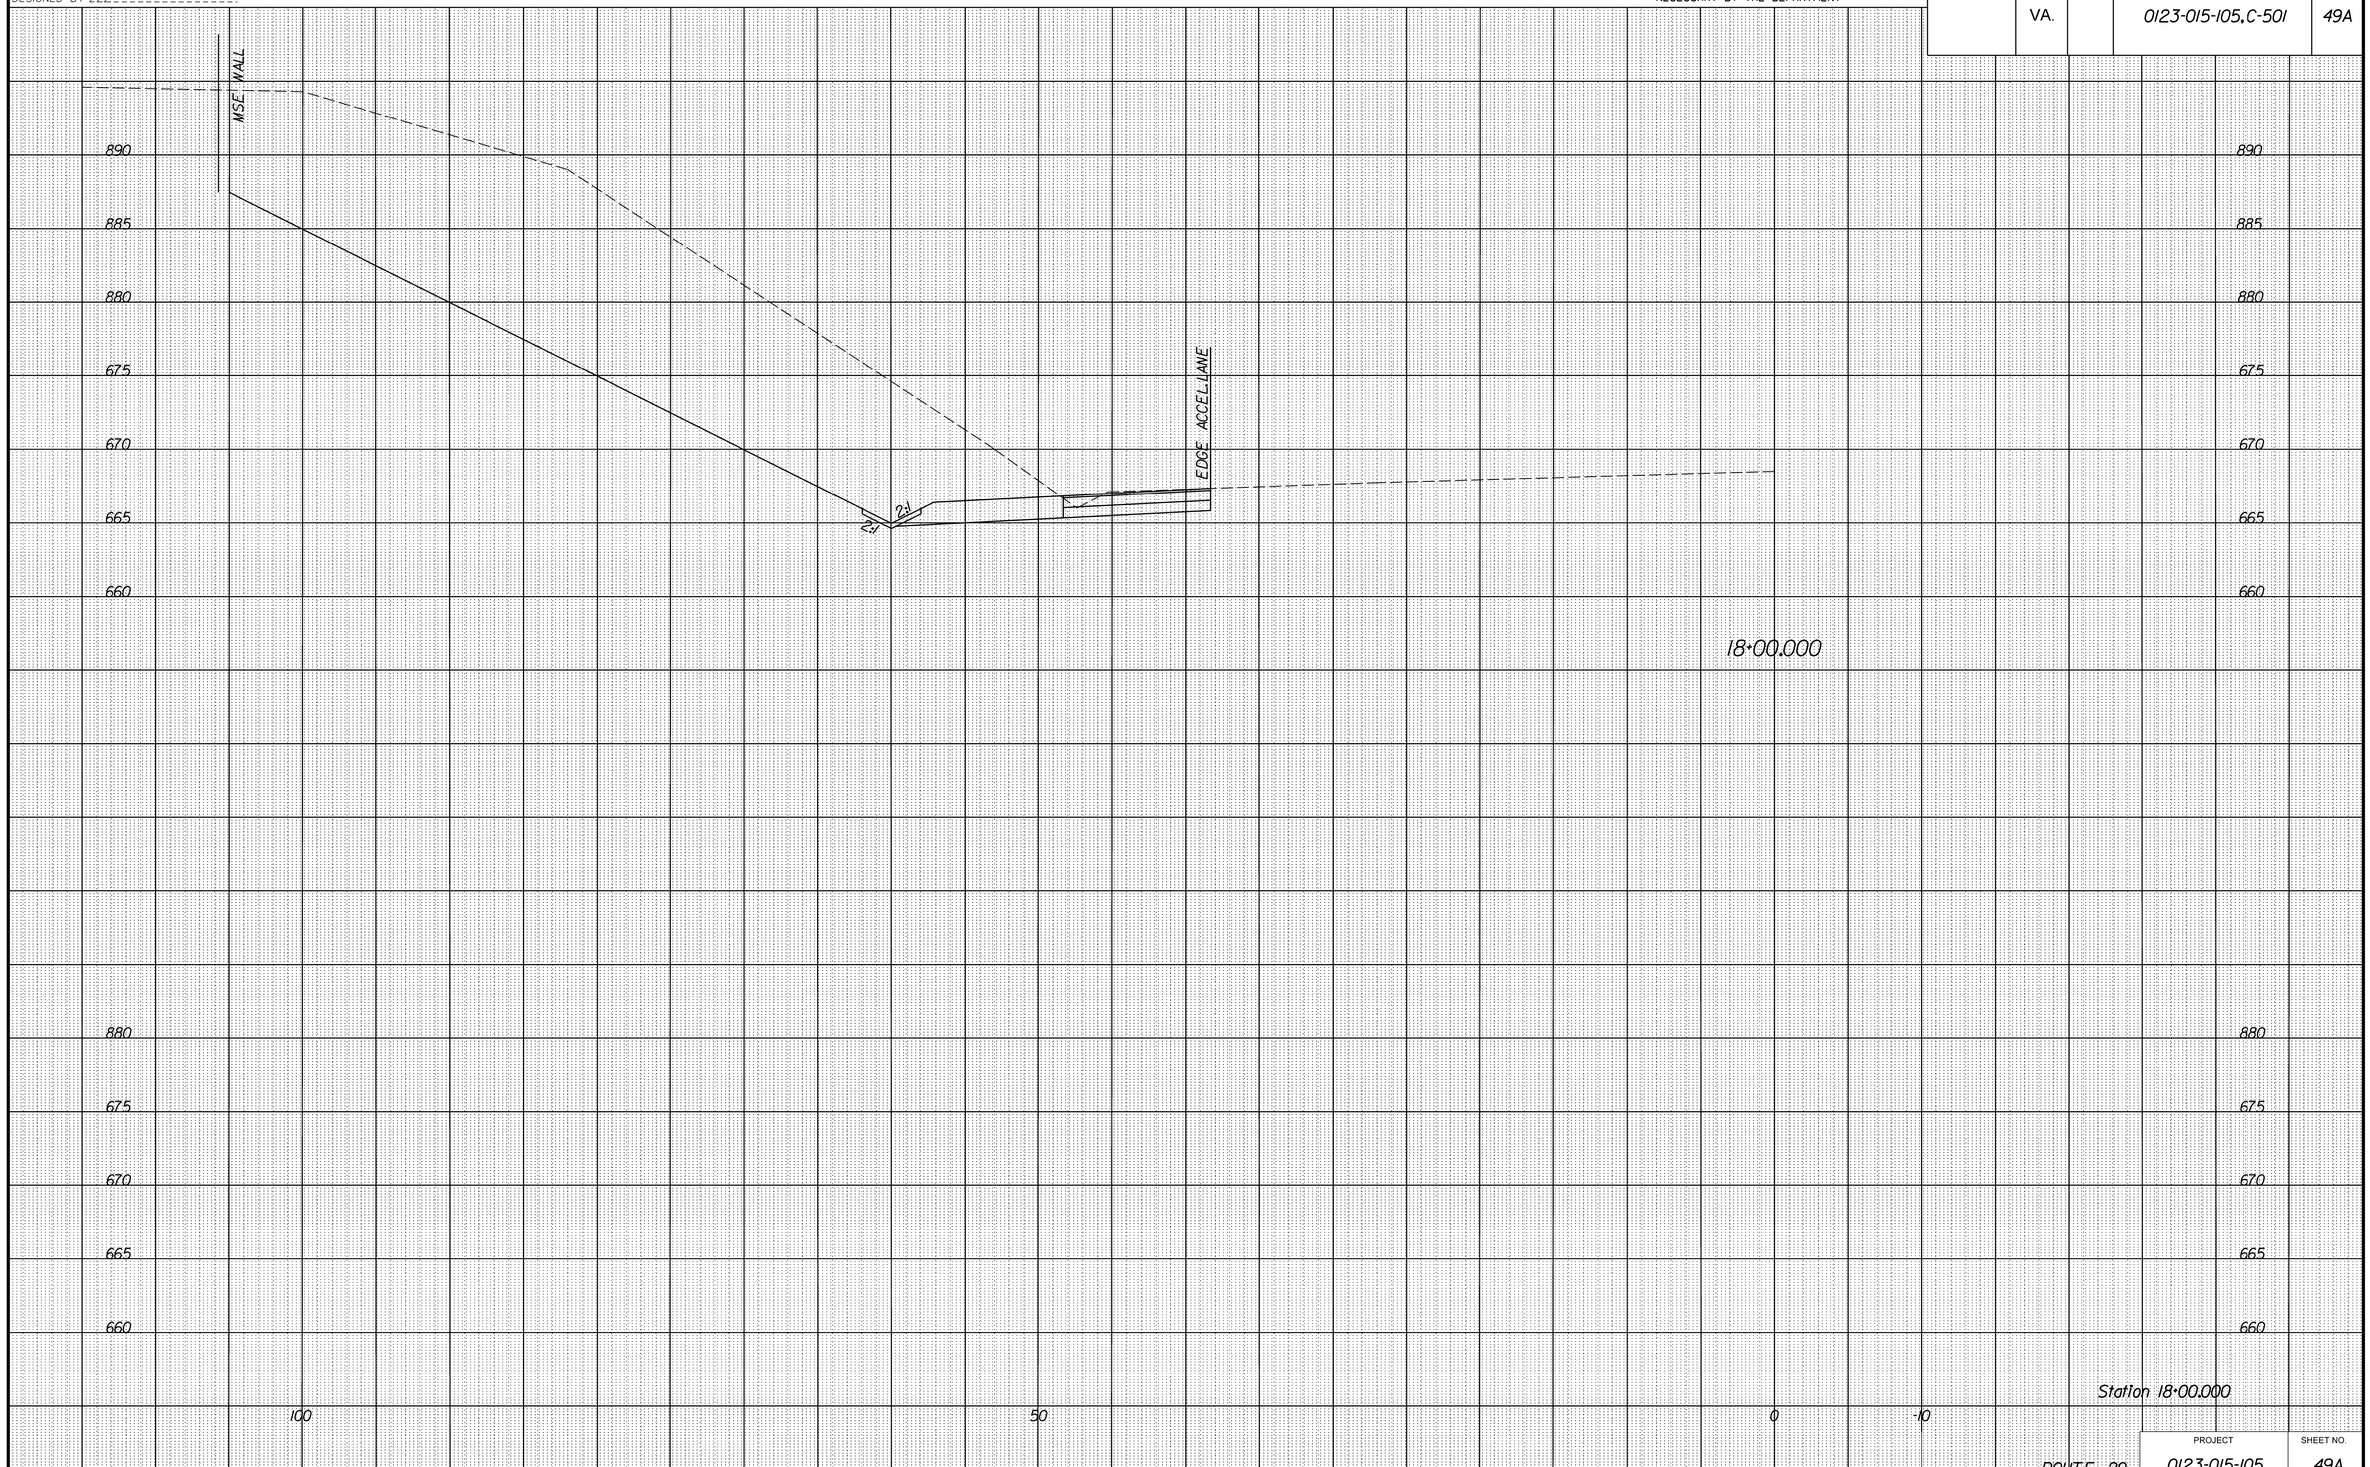

PROJECT	SHEET NO.
0123-015-105	49A

6/25/2014
3:33:53 PM

PROJECT MANAGER WWW
SURVEYED BY XXX
DESIGN SUPERVISED BY YYY
DESIGNED BY ZZZ

CROSS SECTIONS

SCALE 1 IN. = 5 FT

DESIGN FEATURES RELATING TO CONSTRUCTION OR TO REGULATION AND CONTROL OF TRAFFIC MAY BE SUBJECT TO CHANGE AS DEEMED NECESSARY BY THE DEPARTMENT

REVISED	STATE	STATE ROUTE	STATE PROJECT	SHEET NO.
	VA.		0123-015-105,C-501	49B

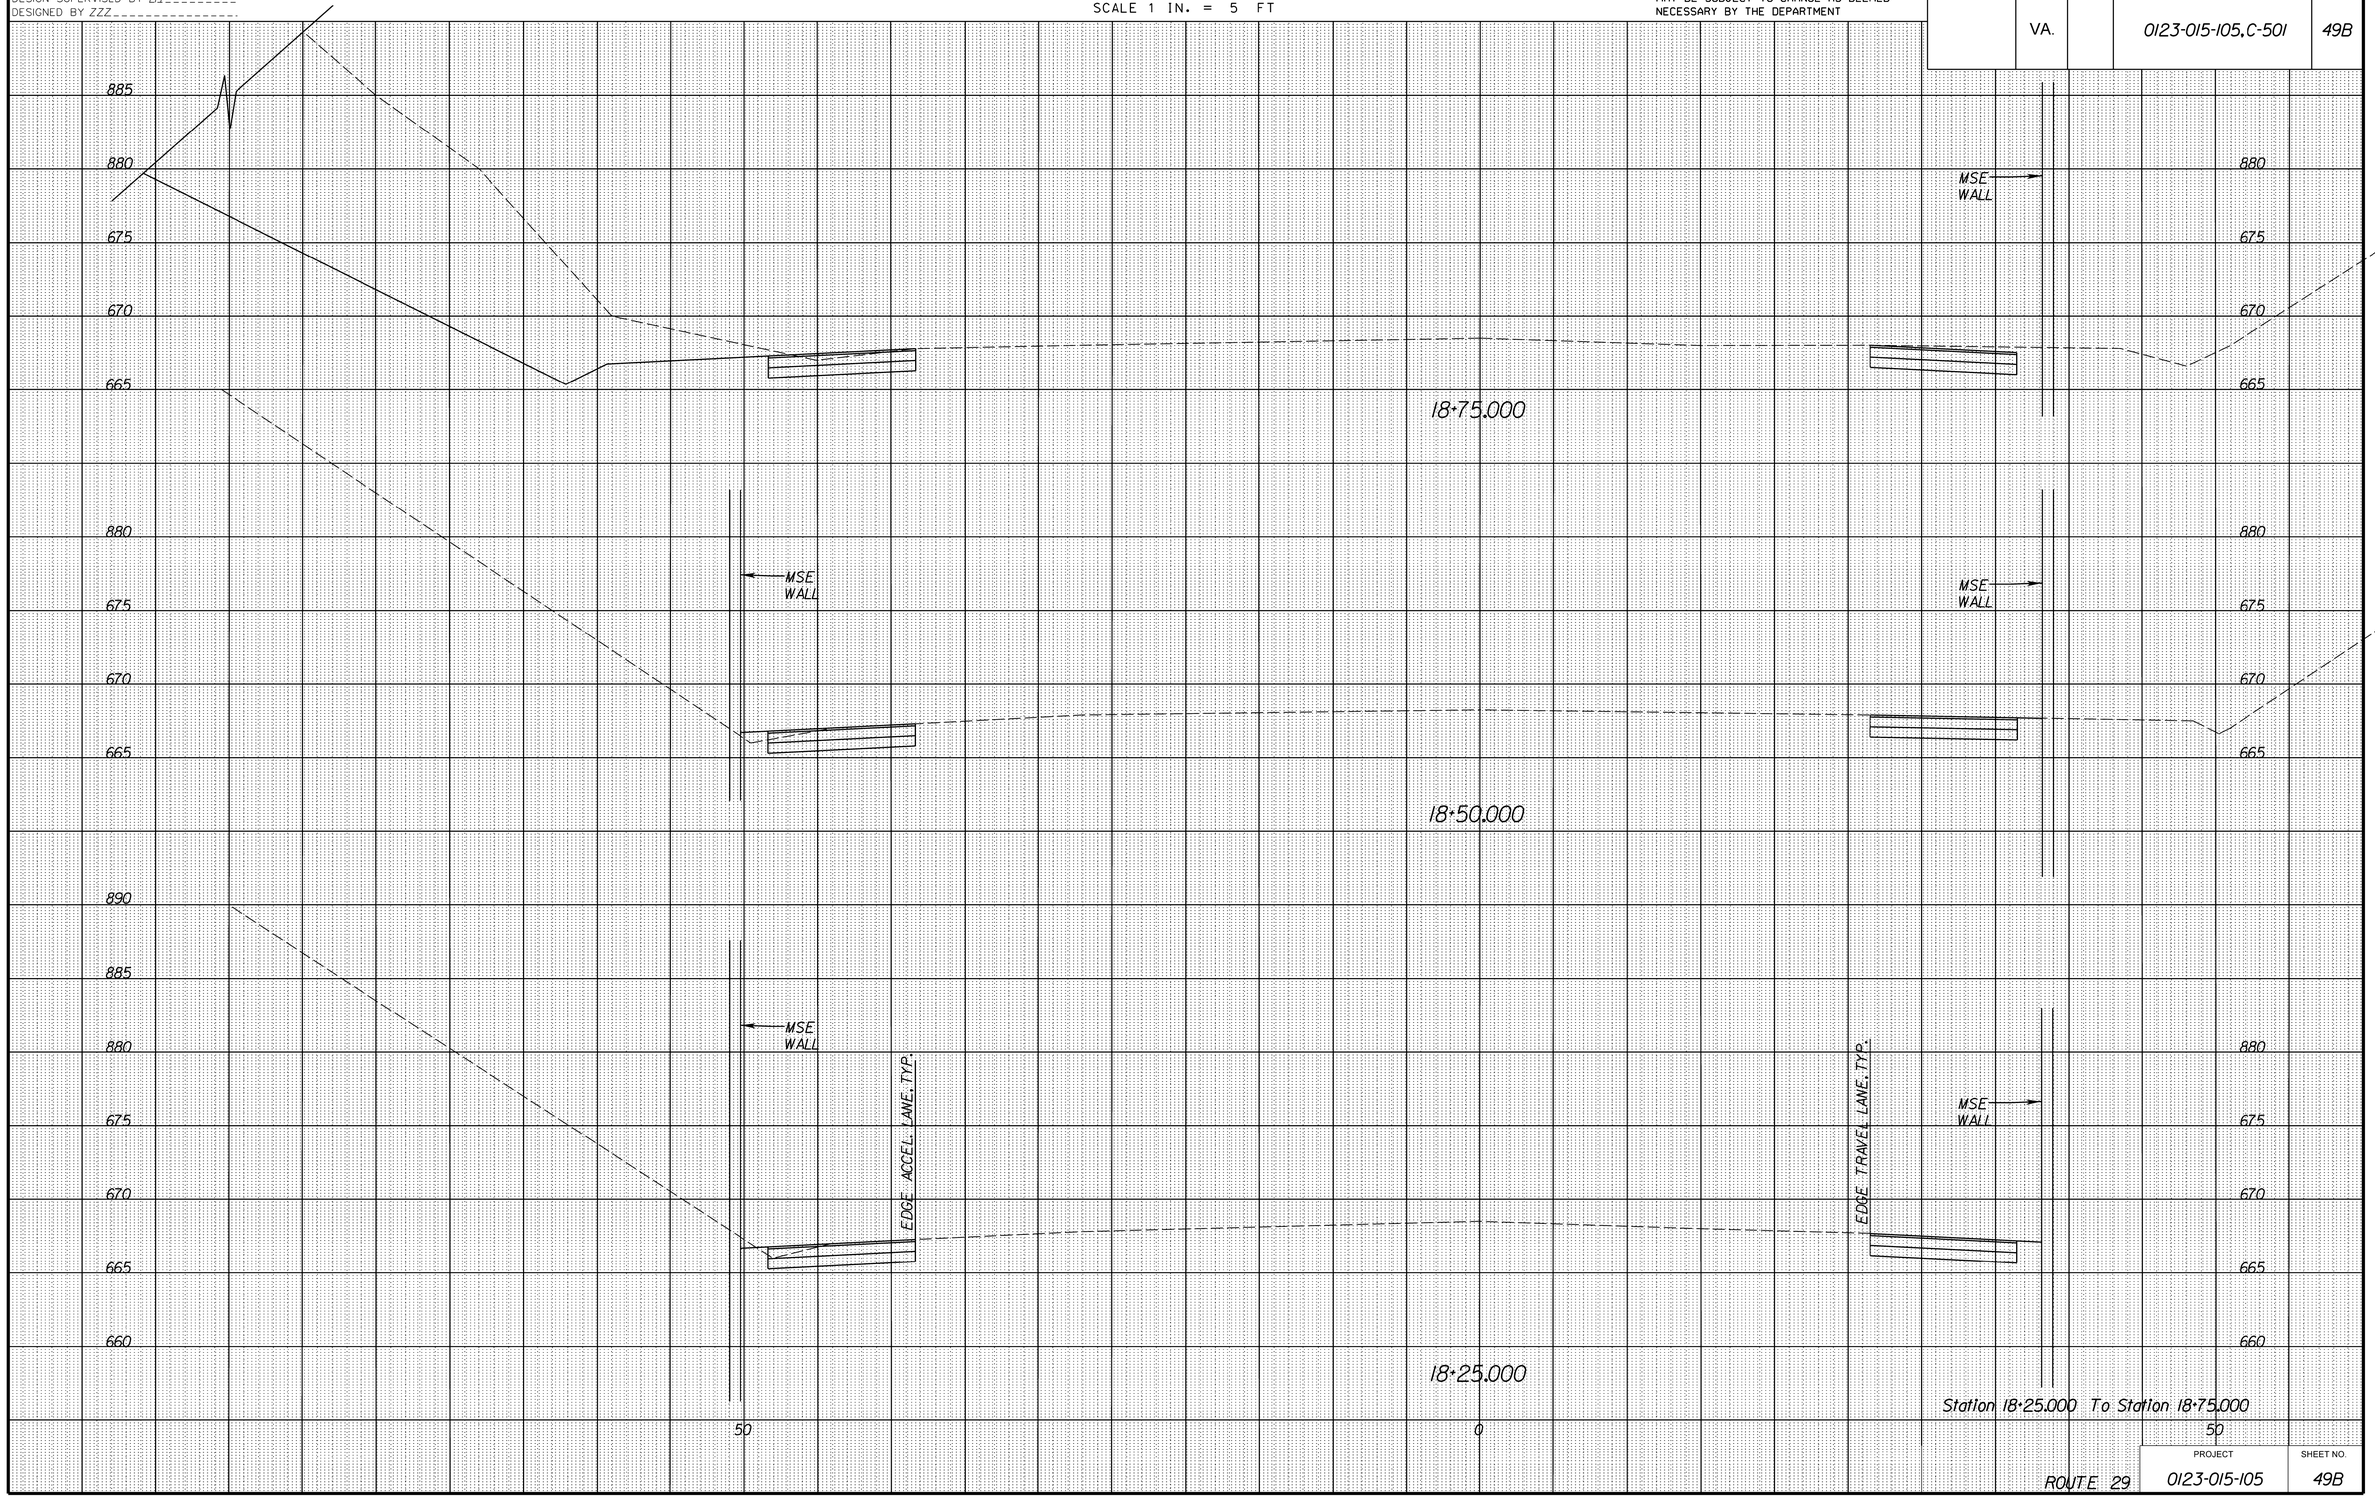

Station 18+25.000 To Station 18+75.000

ROUTE 29

PROJECT	SHEET NO.
0123-015-105	49B

6/25/2014
3:35:21 PM

PROJECT MANAGER WWW
SURVEYED BY XXX
DESIGN SUPERVISED BY YYY
DESIGNED BY ZZZ

CROSS SECTIONS

SCALE 1 IN. = 5 FT

DESIGN FEATURES RELATING TO CONSTRUCTION OR TO REGULATION AND CONTROL OF TRAFFIC MAY BE SUBJECT TO CHANGE AS DEEMED NECESSARY BY THE DEPARTMENT

REVISED	STATE	STATE ROUTE	STATE PROJECT	SHEET NO.
	VA.		U000-118-204,C-501	49C

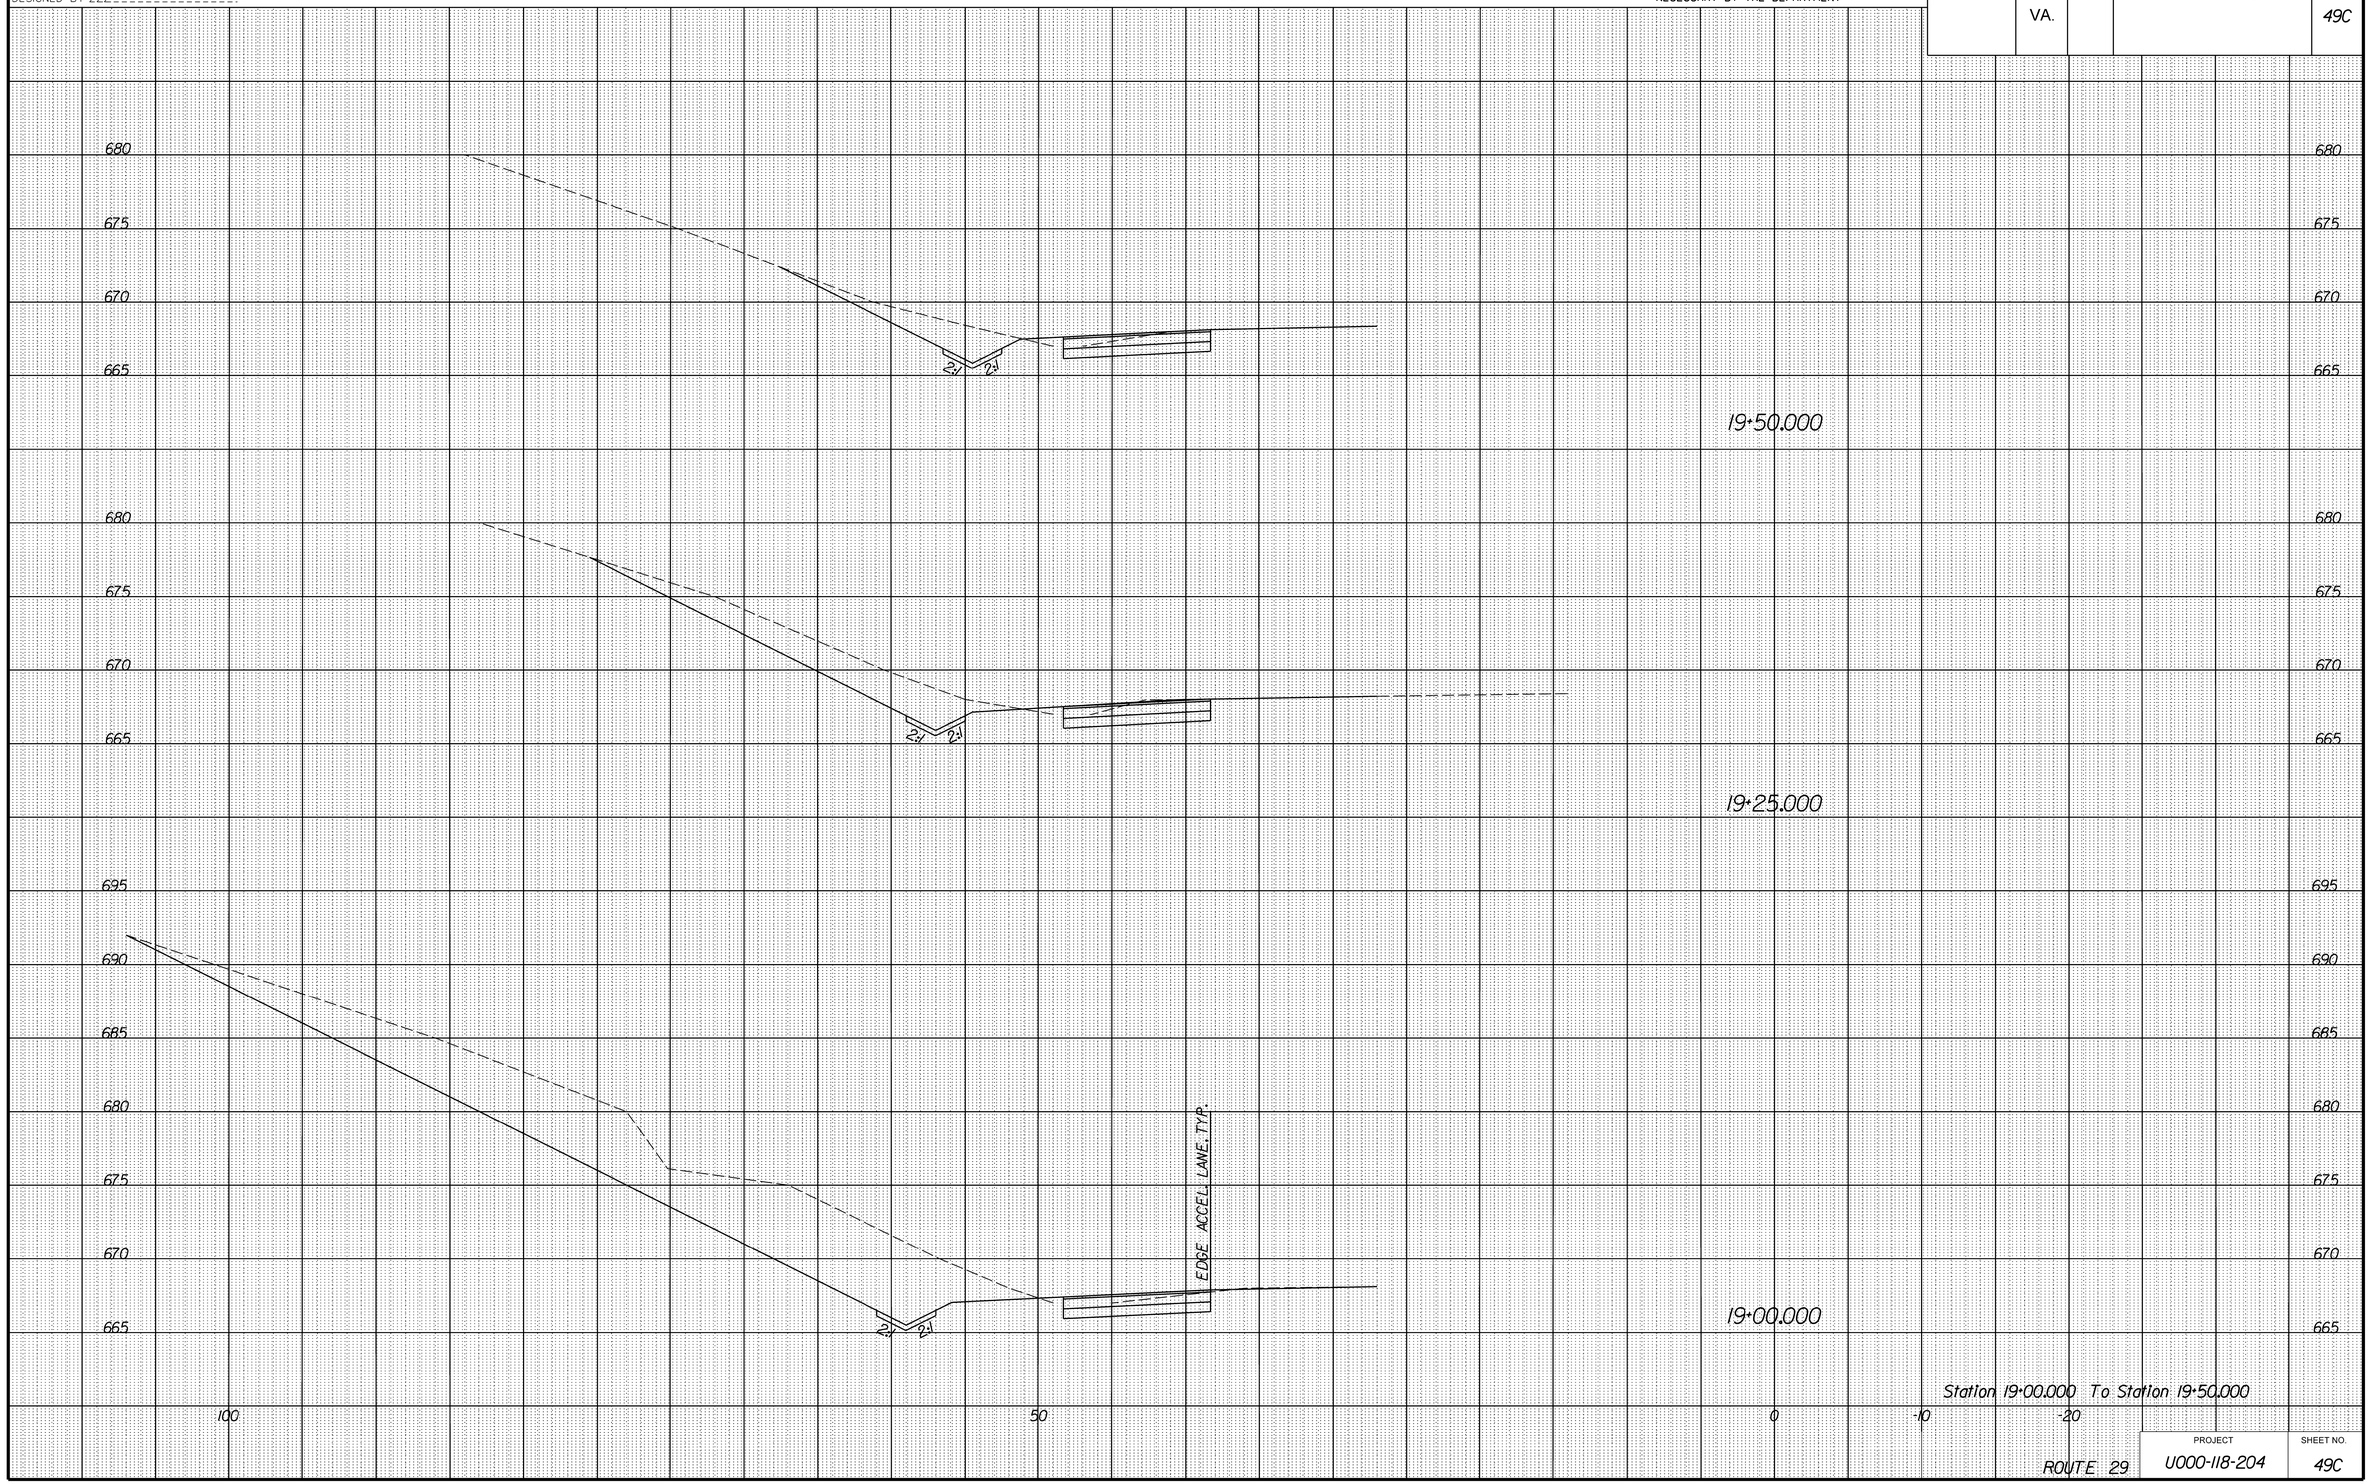

ROUTE 29

PROJECT	SHEET NO.
U000-118-204	49C

6/25/2014
3:36:51 PM

PROJECT MANAGER WWW
SURVEYED BY XXX
DESIGN SUPERVISED BY YYY
DESIGNED BY ZZZ

CROSS SECTIONS

SCALE 1 IN. = 5 FT

DESIGN FEATURES RELATING TO CONSTRUCTION OR TO REGULATION AND CONTROL OF TRAFFIC MAY BE SUBJECT TO CHANGE AS DEEMED NECESSARY BY THE DEPARTMENT

REVISED	STATE	STATE ROUTE	STATE PROJECT	SHEET NO.
	VA.		U000-118-204,C-501	49D

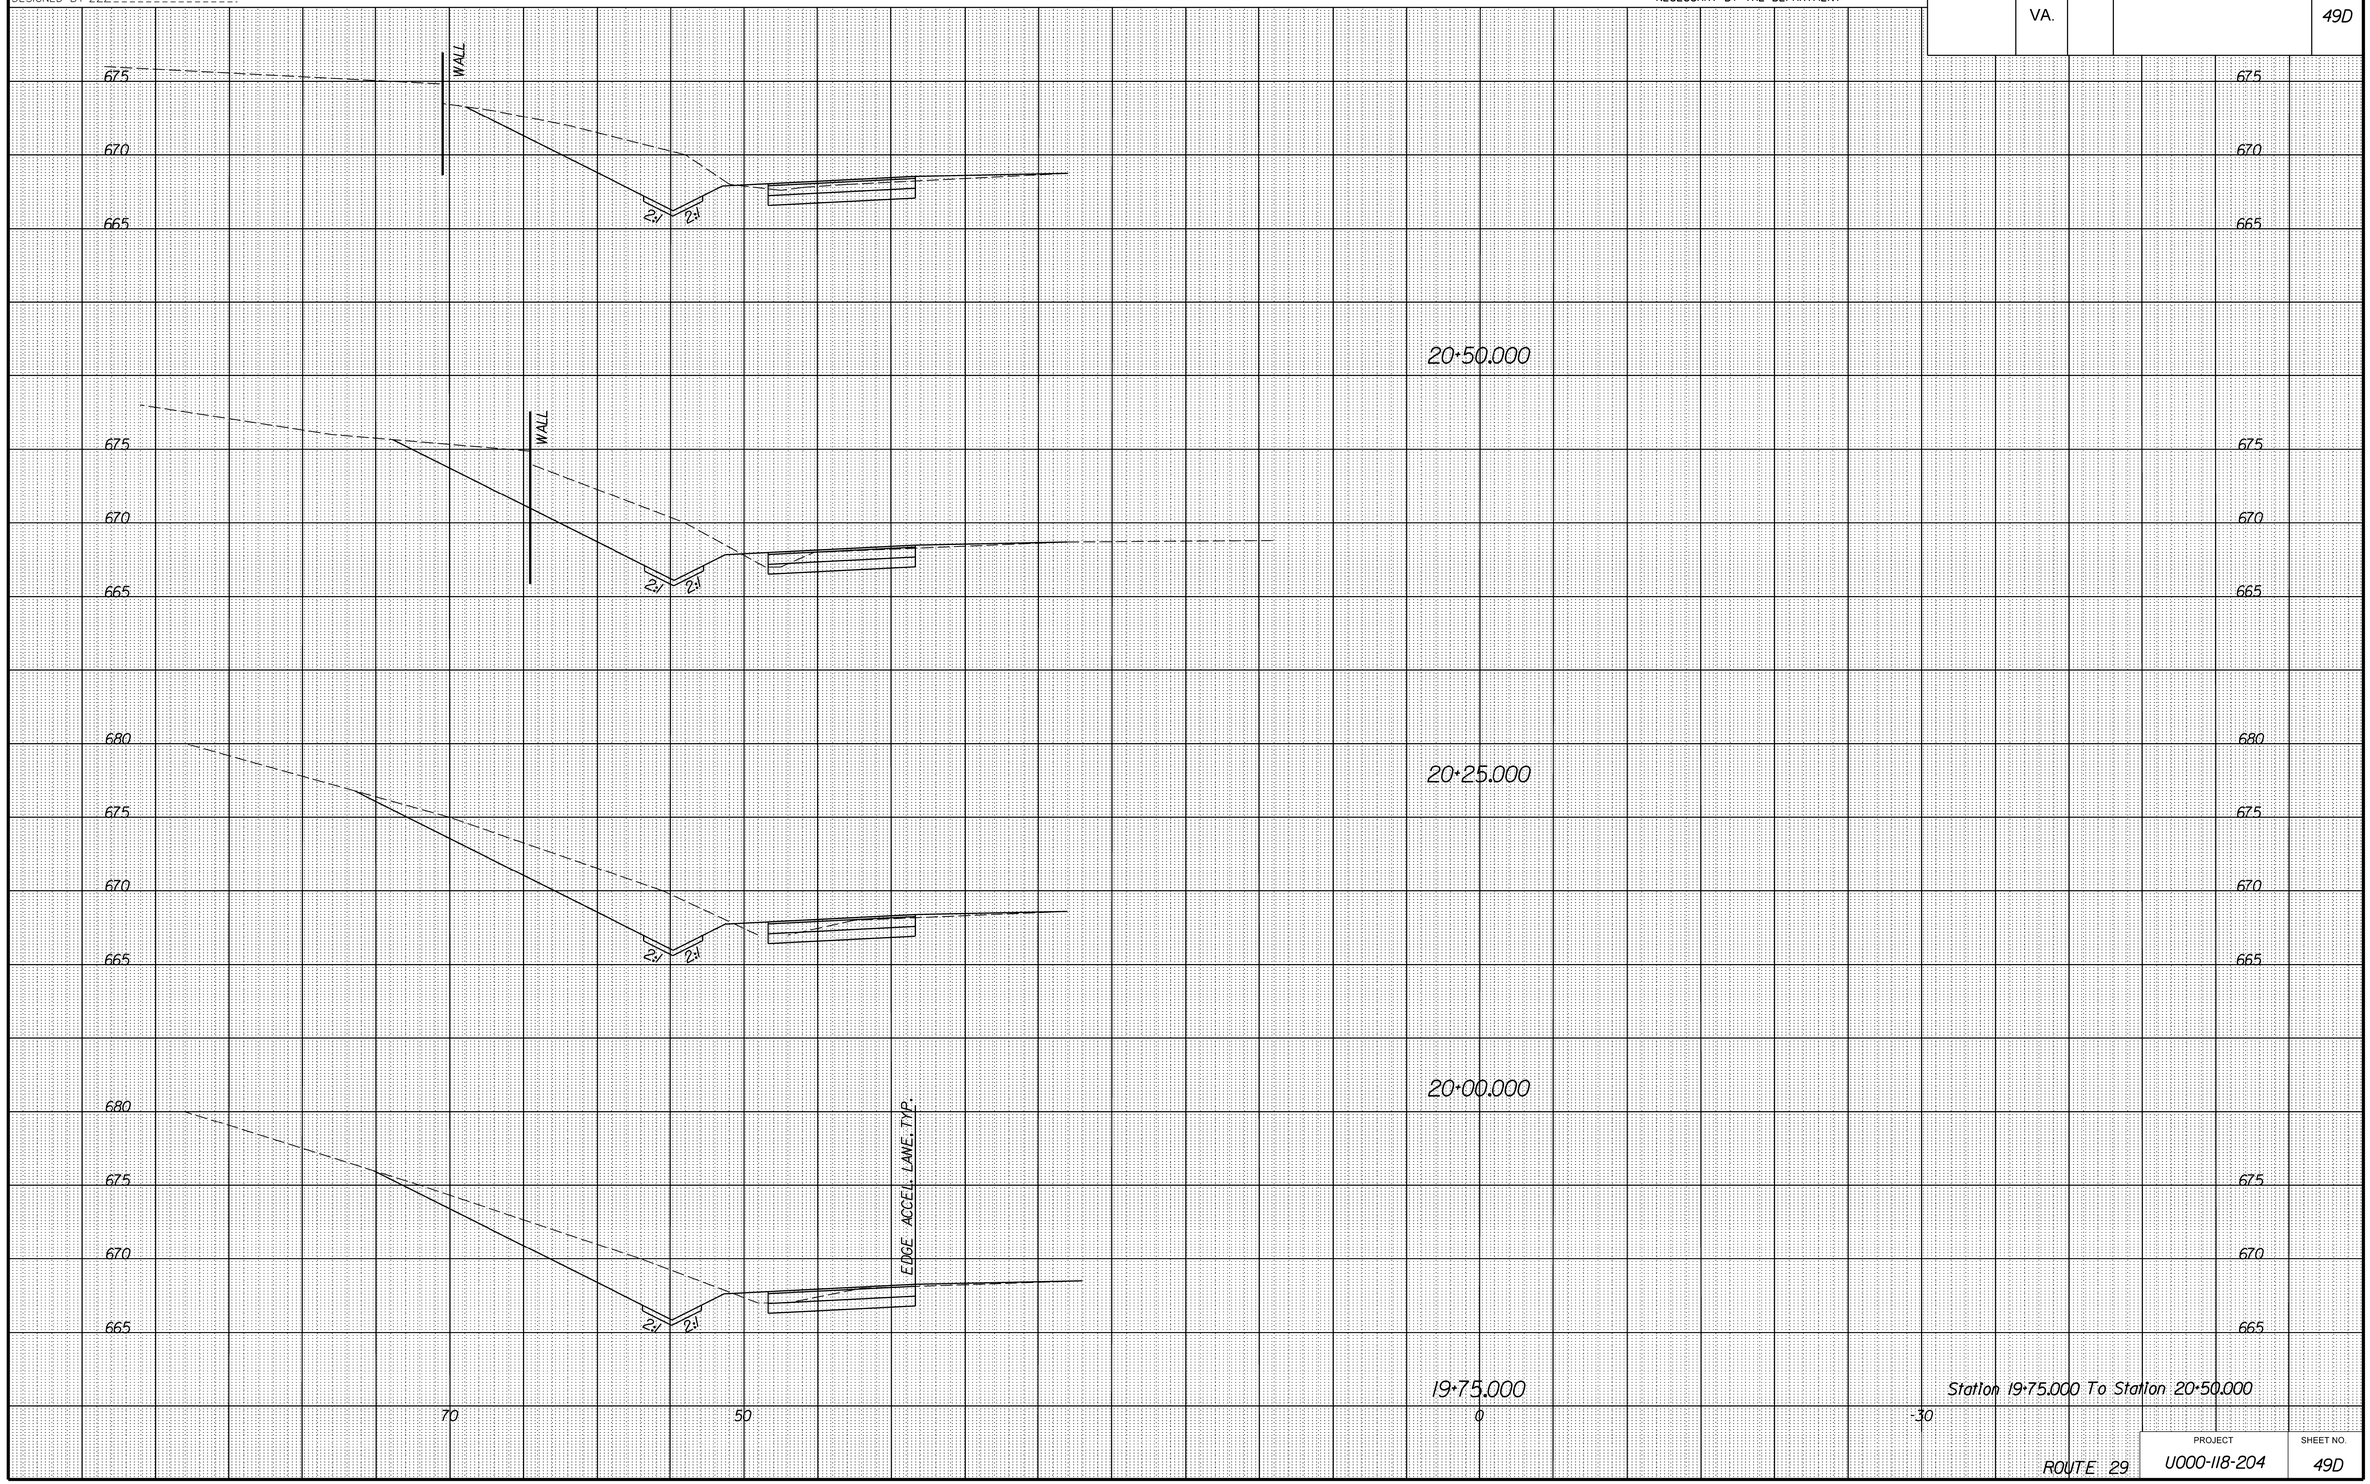

Station 19+75.000 To Station 20+50.000

ROUTE 29

PROJECT	SHEET NO.
U000-118-204	49D

6/25/2014
3:28:34 PM

PROJECT MANAGER WWW
SURVEYED BY XXX
DESIGN SUPERVISED BY YYY
DESIGNED BY ZZZ

CROSS SECTIONS

SCALE 1 IN. = 5 FT

DESIGN FEATURES RELATING TO CONSTRUCTION OR TO REGULATION AND CONTROL OF TRAFFIC MAY BE SUBJECT TO CHANGE AS DEEMED NECESSARY BY THE DEPARTMENT

REVISED	STATE	STATE ROUTE	STATE PROJECT	SHEET NO.
	VA.		U000-118-204,C-501	50

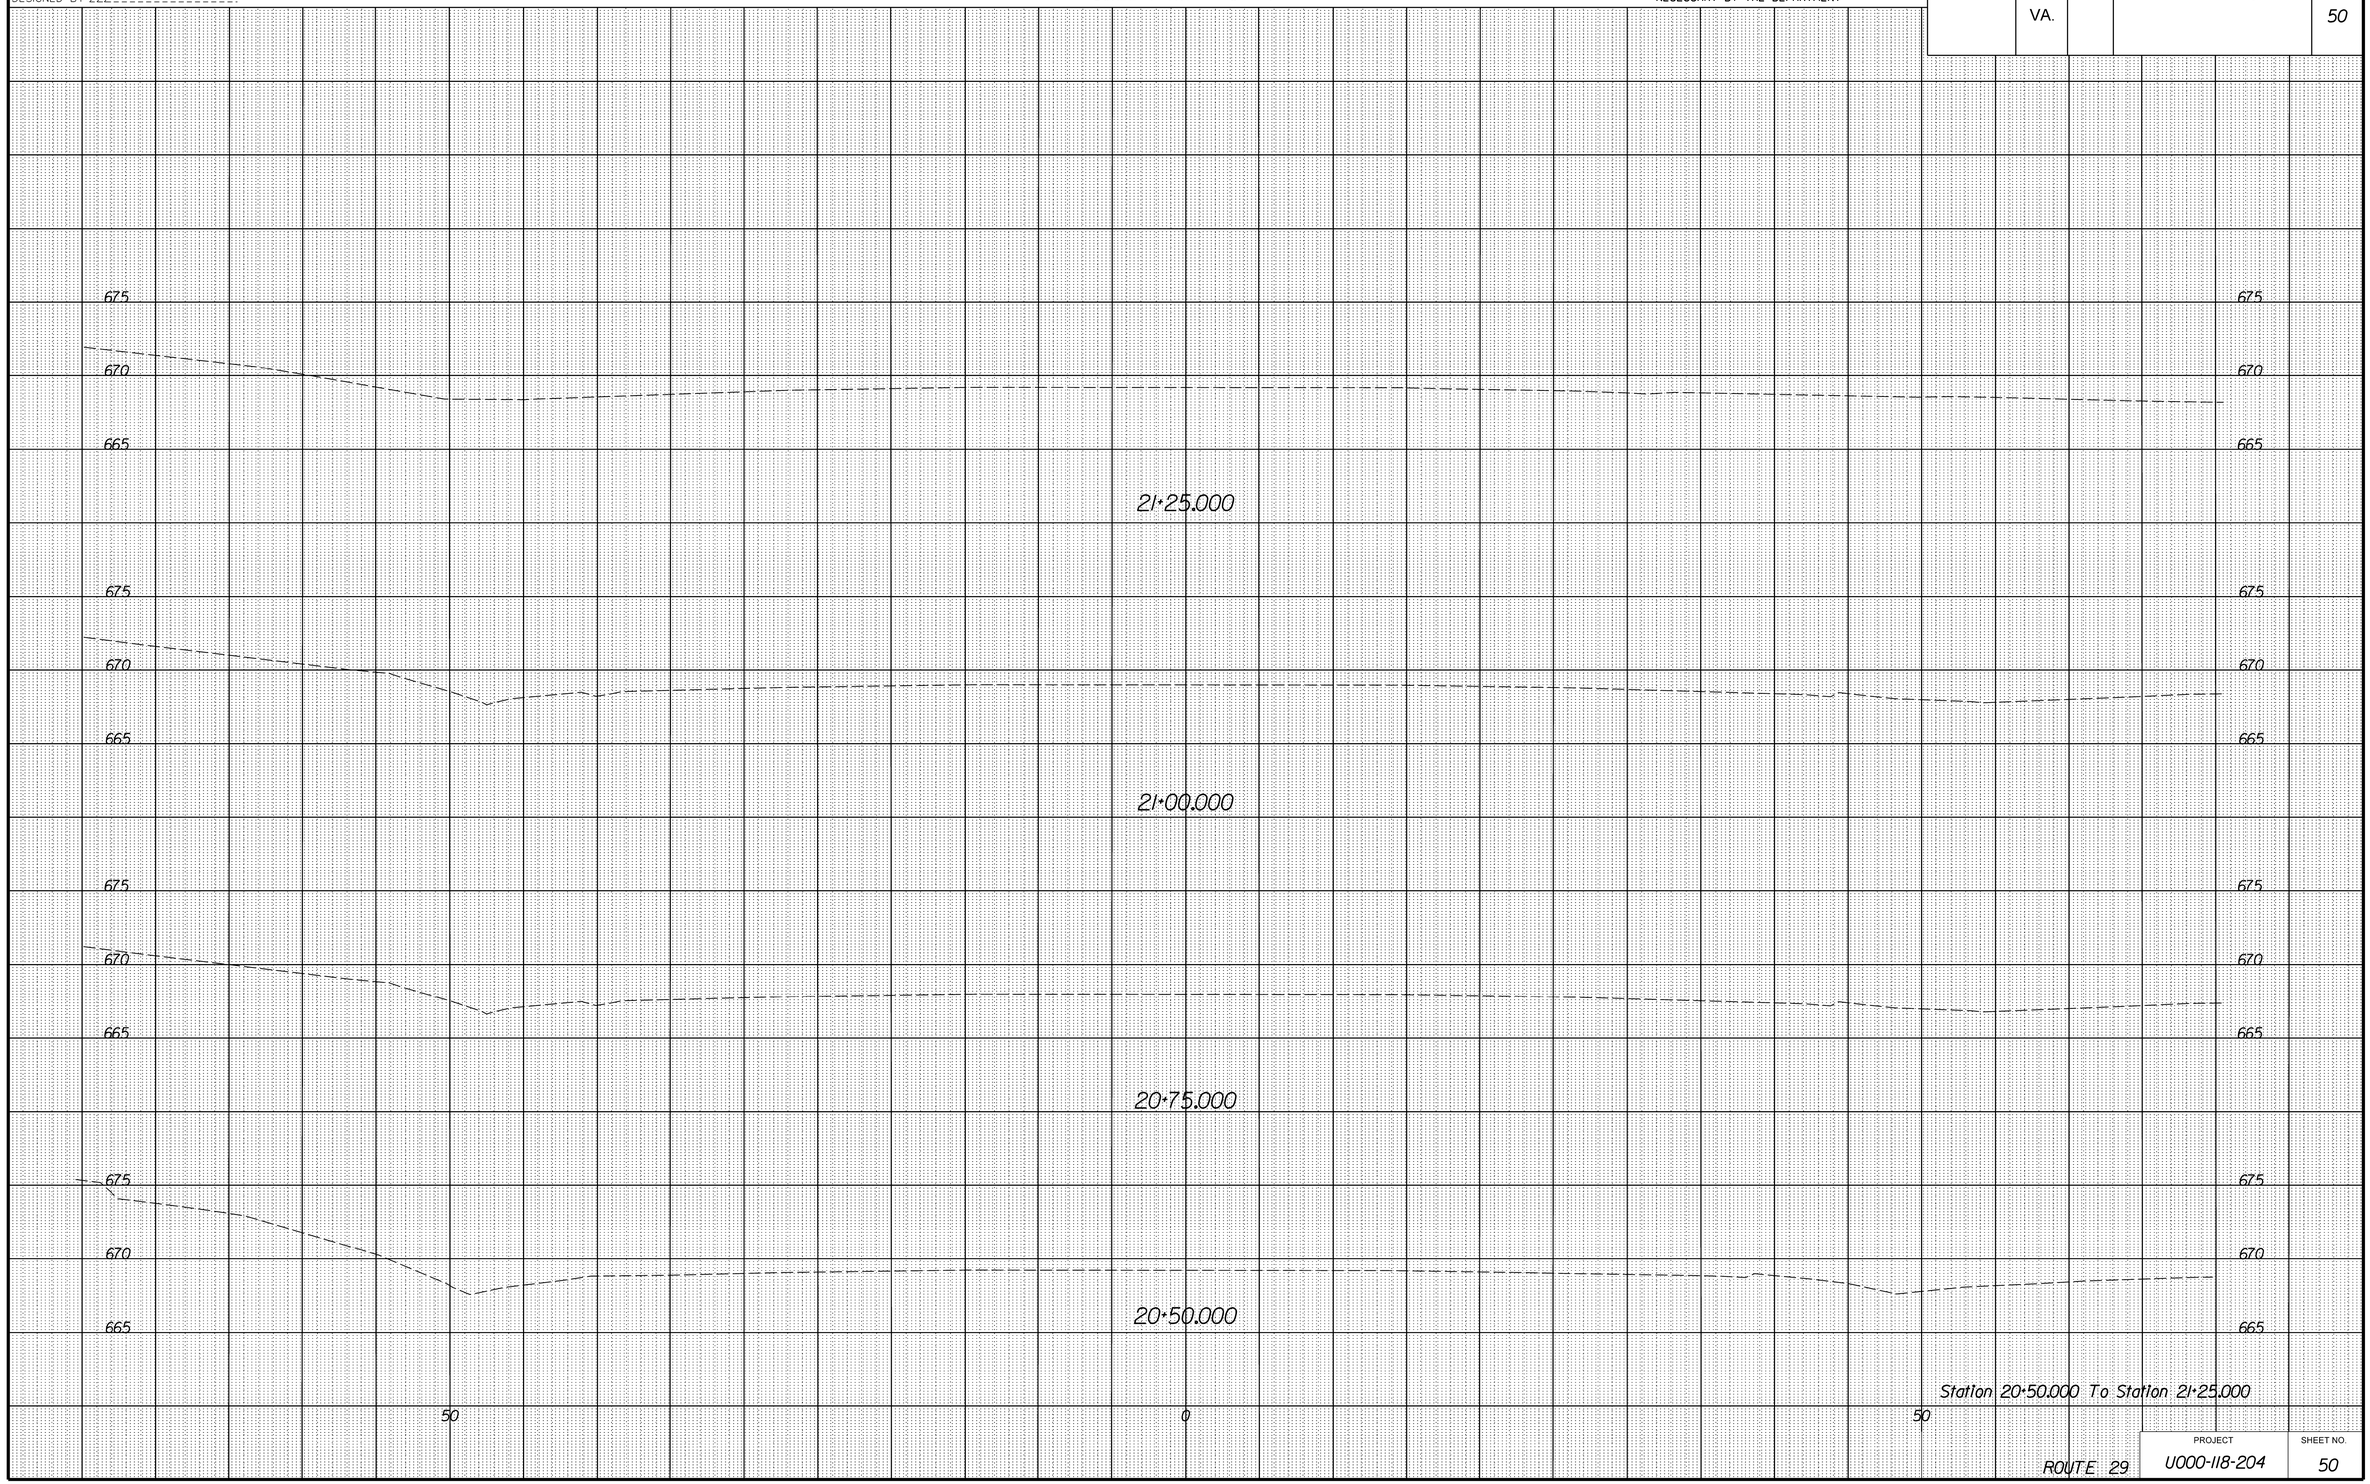

6/25/2014
3:30:25 PM

PROJECT MANAGER WWW
SURVEYED BY XXX
DESIGN SUPERVISED BY YYY
DESIGNED BY ZZZ

CROSS SECTIONS

SCALE 1 IN. = 5 FT

DESIGN FEATURES RELATING TO CONSTRUCTION OR TO REGULATION AND CONTROL OF TRAFFIC MAY BE SUBJECT TO CHANGE AS DEEMED NECESSARY BY THE DEPARTMENT

REVISED	STATE	STATE ROUTE	STATE PROJECT	SHEET NO.
	VA.		U000-118-204,C-501	51

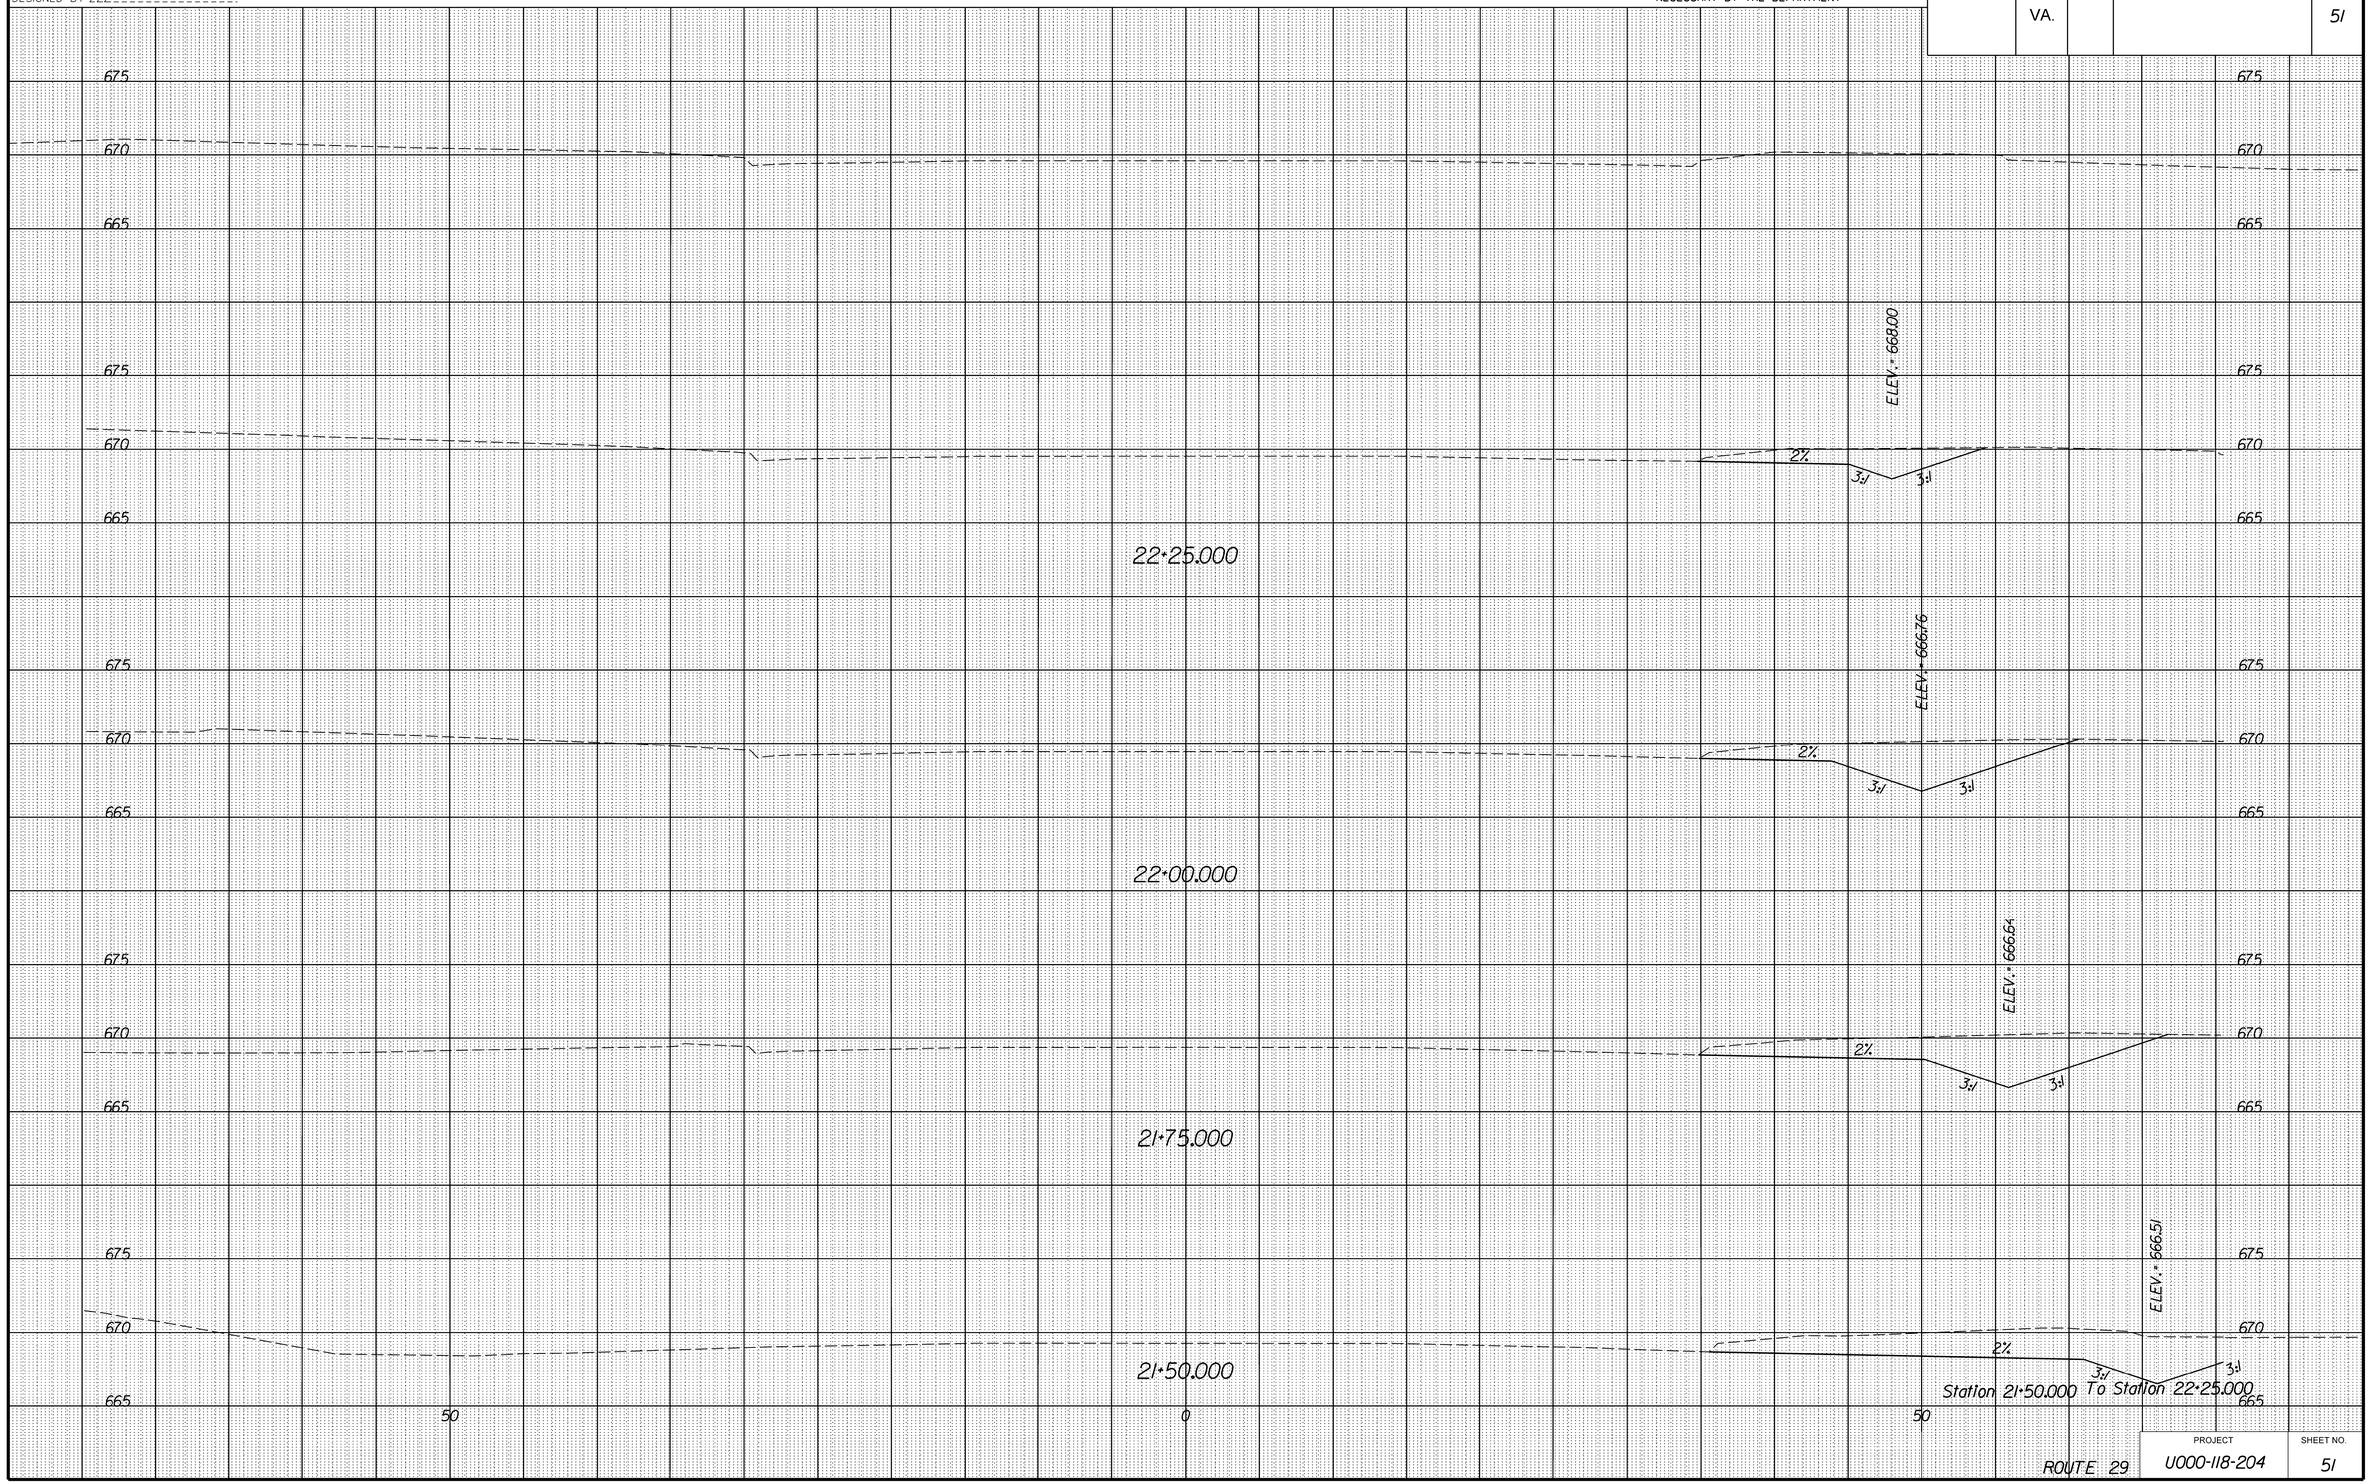

PROJECT	SHEET NO.
U000-118-204	51