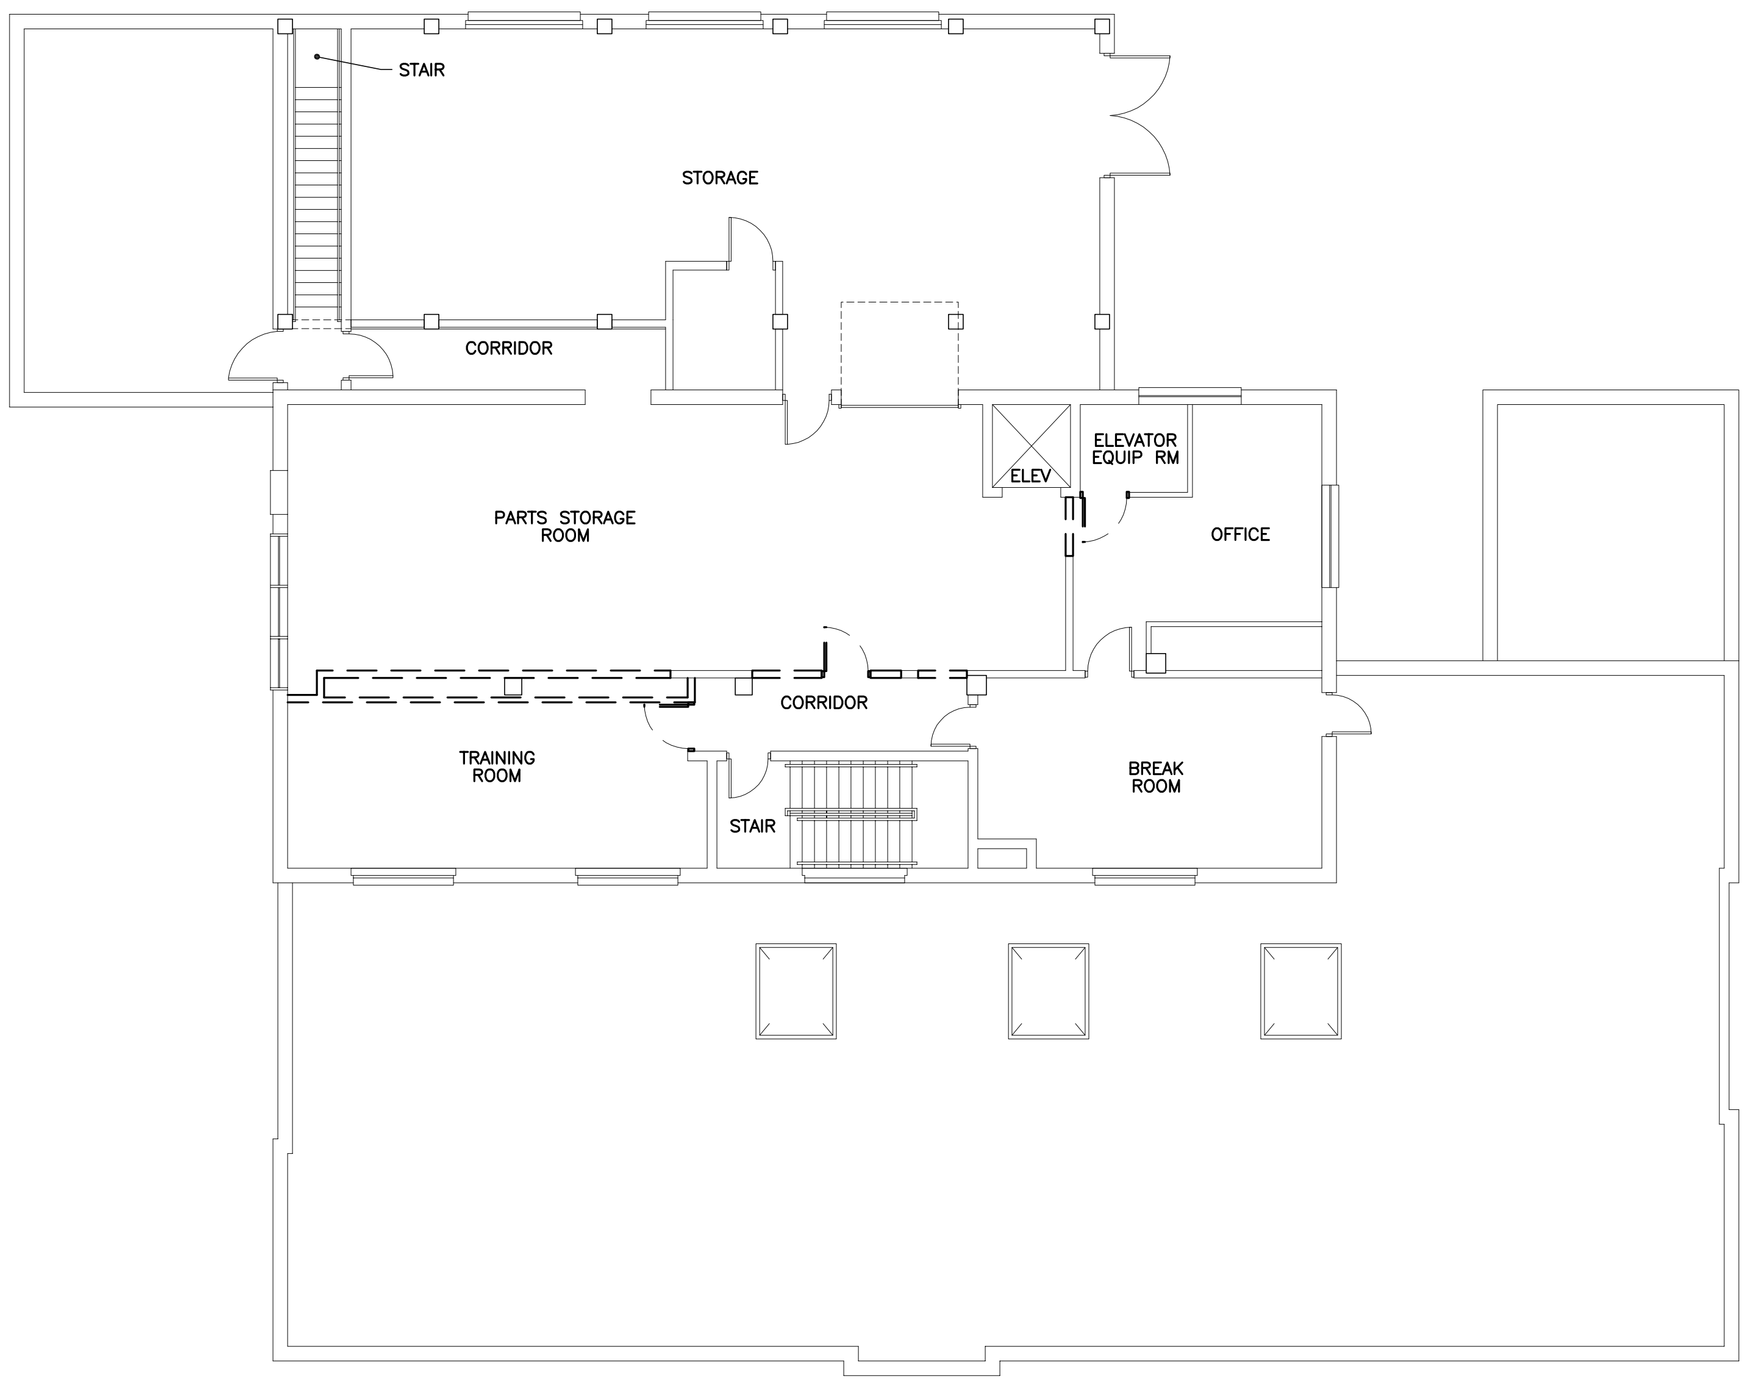

NORTH

SECOND FLOOR DEMOLITION PLAN – PHASE 3

SCALE: 1/8"=1'–0"

1/8"=1'–0"

0 5' 10' 15' 20'

NO.	BY	REVISIONS	DATE
B	SDH	SPACE LAYOUT	26 FEB 10
A	SDH	SPACE LAYOUT	25 NOV 09

VIRGINIA A&E, PLLC
1115 VISTA PARK DRIVE
FOREST, VIRGINIA 24551
PHONE: (434) 316-6001

Virginia A & E

CITY OF LYNCHBURG
WASTE WATER TREATMENT PLANT – SPACE STUDY

LYNCHBURG, VIRGINIA

SECOND FLOOR
DEMOLITION PLAN
PHASE 3

PROJECT NO: 07117

DATE: .

Full Scale Verification
0" 1"

Drawing No.:

D4

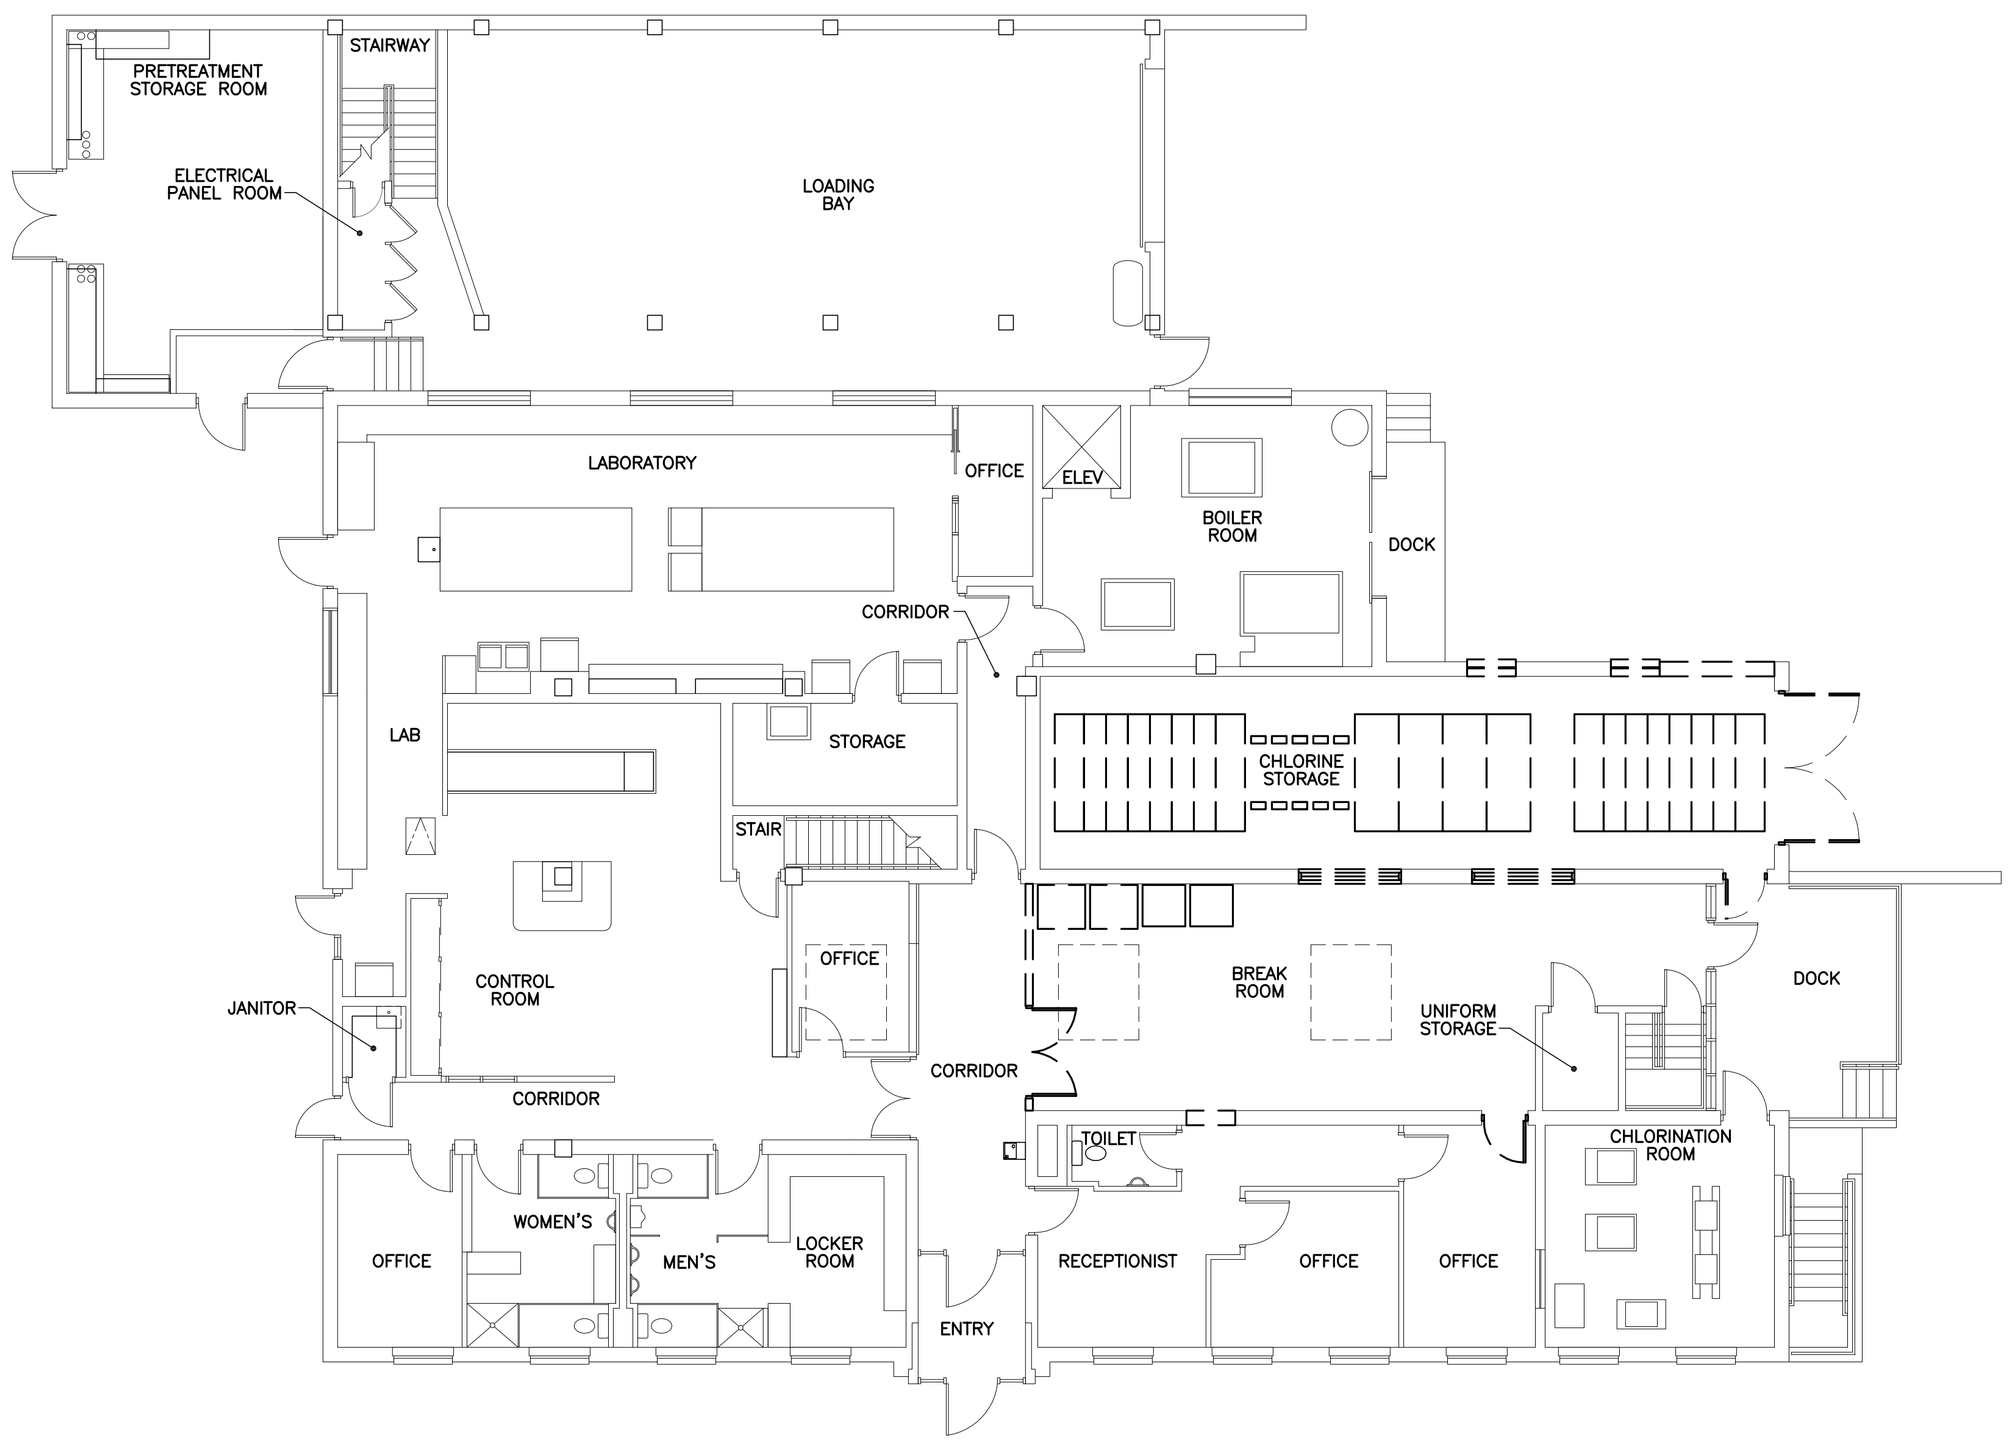

NORTH

FIRST FLOOR DEMOLITION PLAN – PHASE 1
SCALE: 1/8"=1'-0"

1/8"=1'-0"

0 5' 10' 15' 20'

NO.	BY	REVISIONS	DATE
B	SDH	SPACE LAYOUT	26 FEB 10
A	SDH	SPACE LAYOUT	25 NOV 09

VIRGINIA A&E, PLLC
1115 VISTA PARK DRIVE
FOREST, VIRGINIA 24551
PHONE: (434) 316-6001

Virginia A&E

CITY OF LYNCHBURG
WASTE WATER TREATMENT PLANT – SPACE STUDY

LYNCHBURG, VIRGINIA

FIRST FLOOR
DEMOLITION PLAN
PHASE 1

PROJECT NO: 07117
DATE: .

Full Scale Verification
0" 1"

Drawing No.:
D1