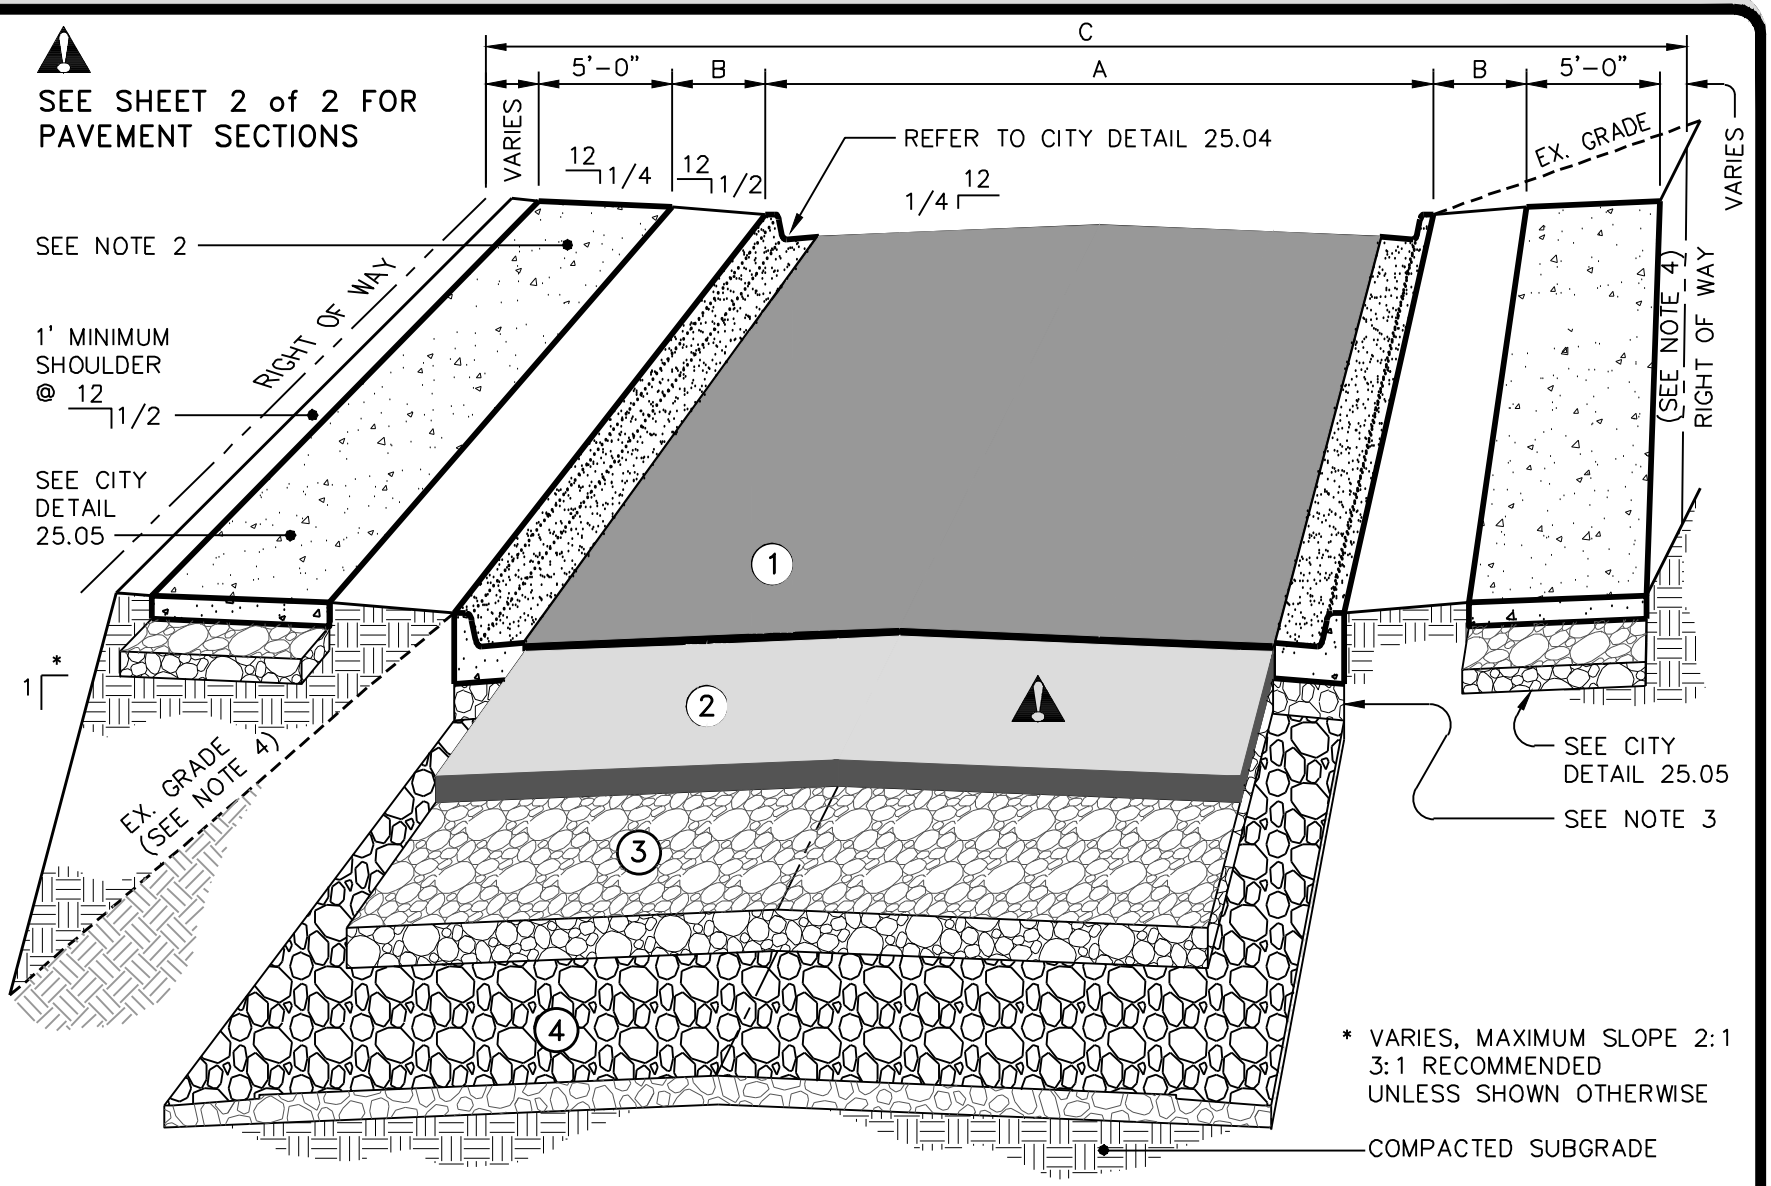


## NOTES:

1. PAVEMENT WIDTH AND STREET RIGHT OF WAY SHALL BE AS SHOWN UNLESS OTHERWISE SPECIFIED.
2. FACEDOWN SIDEWALK (CITY STANDARD DETAIL 25.06) MAY BE SUBSTITUTED FOR STANDARD CURB AND GUTTER AND SIDEWALK IF APPROVED BY CITY ENGINEER.
3. PLACE 6" OF 21 or 21A COMPACTED AGGREGATE UNDER PAVEMENT AND STANDARD CURB AND GUTTER.
4. REFER TO PLAN CROSS-SECTIONS FOR SLOPE TIE-INS.

THE CITY OF LYNCHBURG

# TYPICAL CURB and GUTTER STREET SECTION

USE WITH THE CITY OF LYNCHBURG STANDARD SPECIFICATIONS ONLY

SCALE: NOT TO SCALE

REVISION DATE: 12-12-2014

DETAIL # 25.01

SHEET #: 1 OF 2