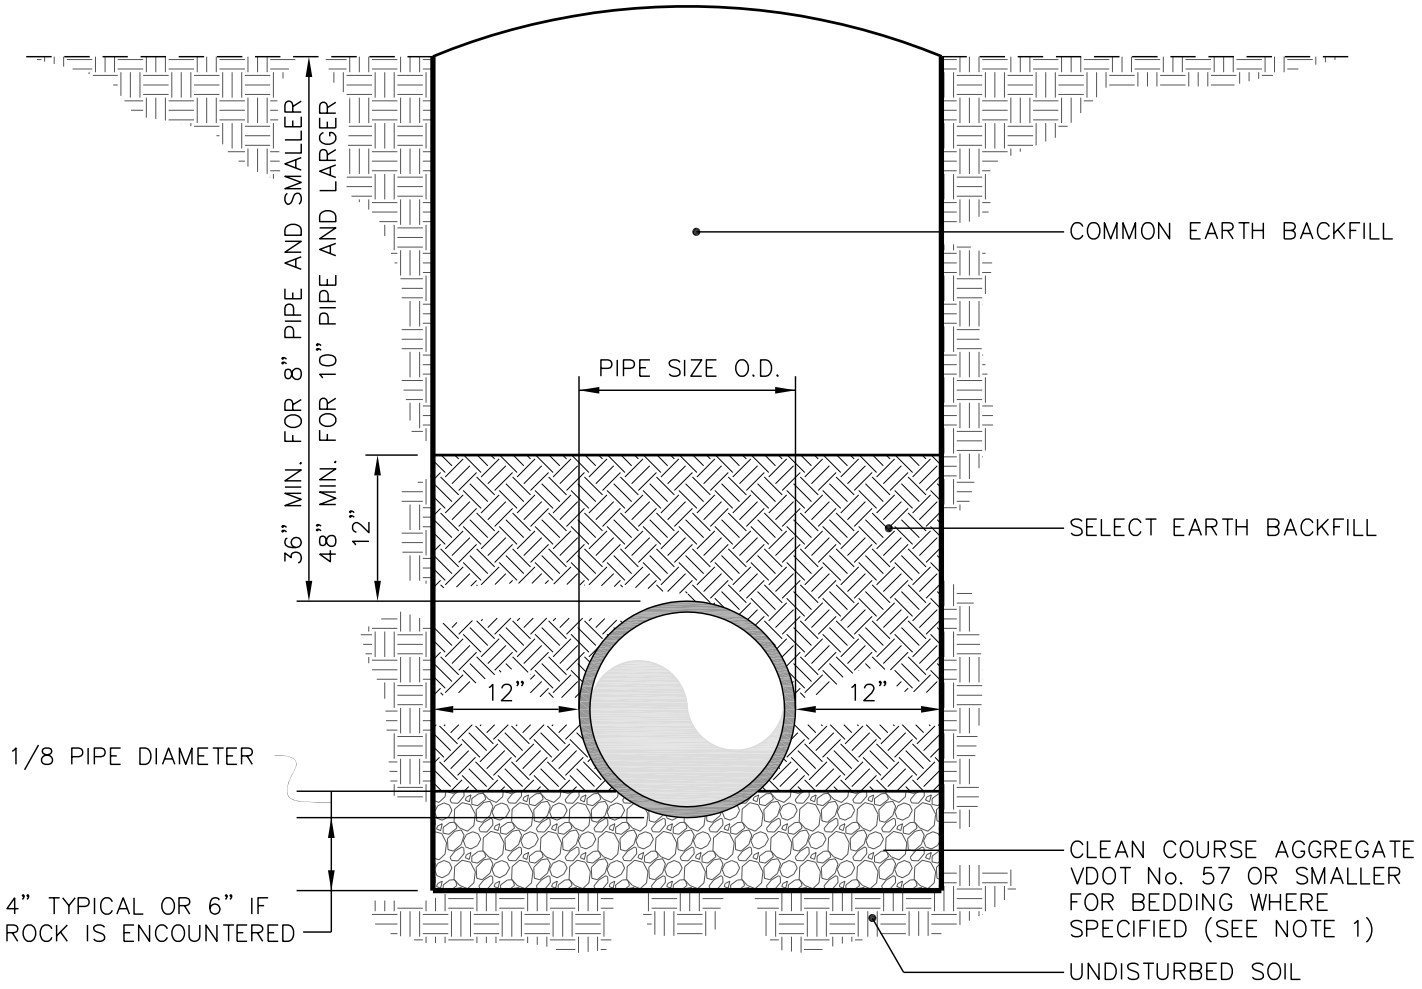

NOTES:

1. BEDDING SHALL BE REQUIRED FOR WATER LINES 16" IN DIAMETER AND LARGER OR IF ROCK IS ENCOUNTERED.
2. EXTRA DEPTH EXCAVATION SHALL BE PAID FOR AS ANYTHING BEYOND 4' OF COVER TO TOP OF PIPE.
3. ANY EXCAVATION BEYOND TRENCH LIMITS SHOWN ON DETAIL SHALL BE AT THE CONTRACTOR'S EXPENSE.

THE CITY OF LYNCHBURG

WATER LINE
TRENCH DETAIL

USE WITH THE CITY OF LYNCHBURG STANDARD SPECIFICATIONS ONLY

SCALE:	DETAIL #
NOT TO SCALE	26.01
REVISION DATE:	SHEET #:
10-21-04	1 OF 1