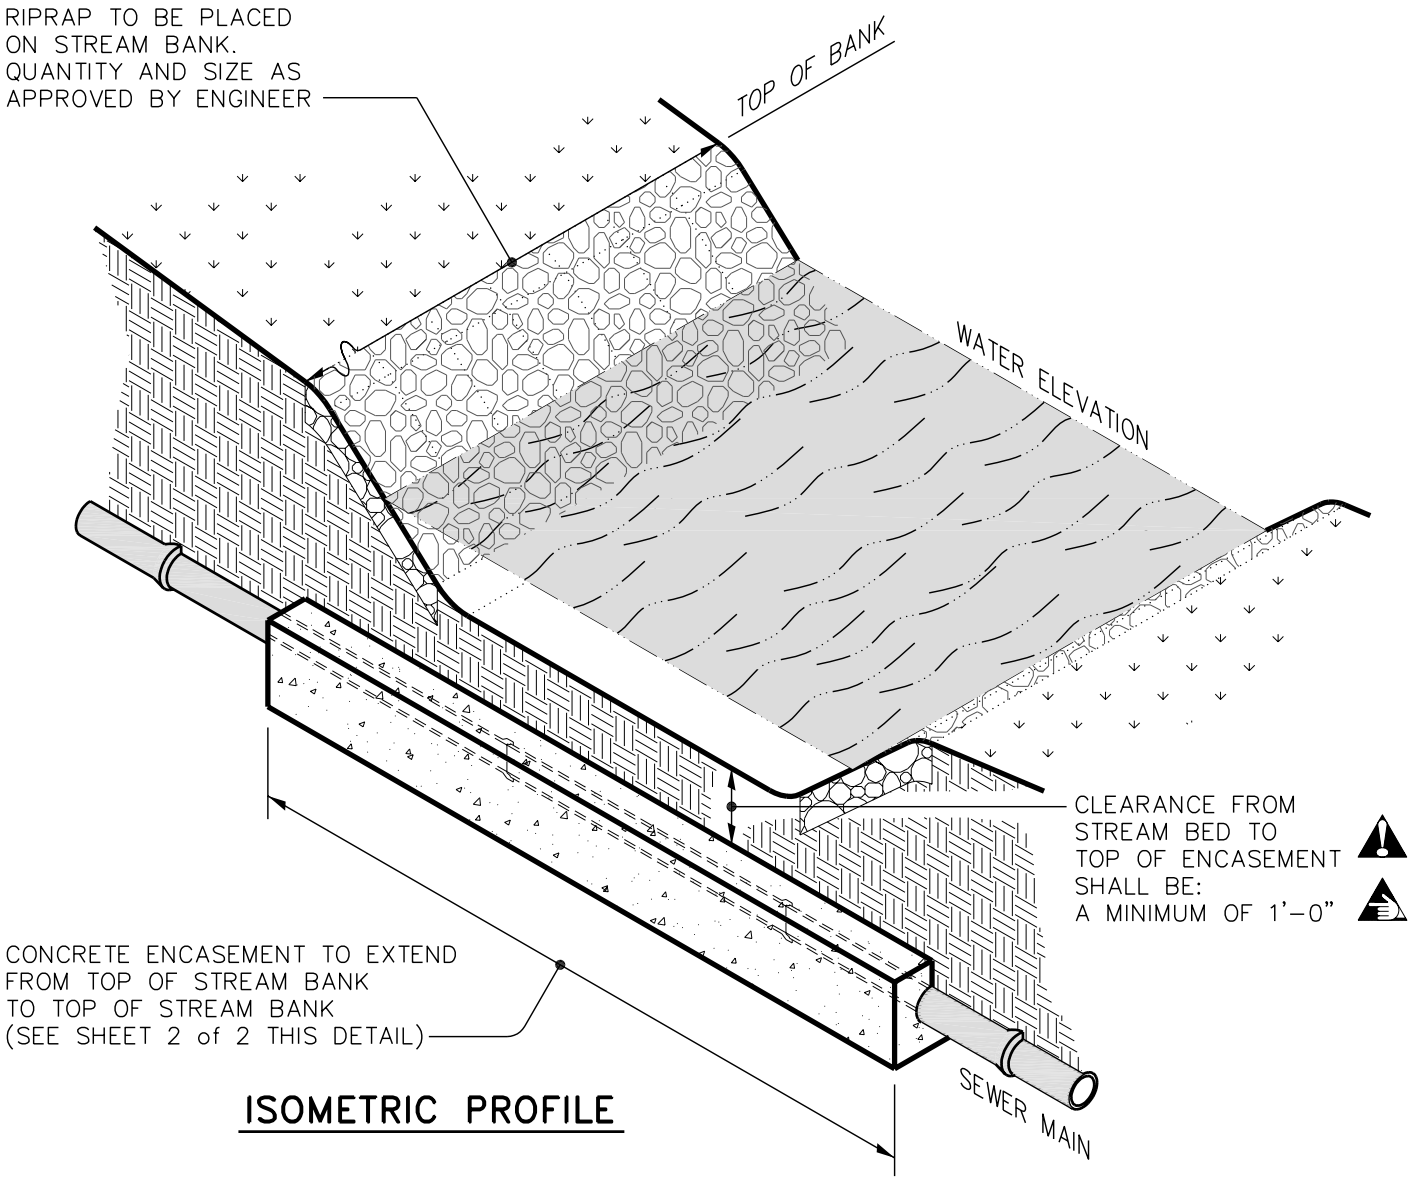

ISOMETRIC PROFILE

NOTES:

1. CONCRETE TO BE 3,000 PSI.
2. ENCASEMENT TO BE USED ONLY WHERE SPECIFIED ON PLANS.
3. PIPE SHALL BE DUCTILE IRON PIPE.
4. FILTER FABRIC TO BE PLACED UNDER RIP-RAP AND KEYED INTO EMBANKMENT.

THE CITY OF LYNCHBURG

SEWER LINE CROSSING BENEATH STREAM BED	SCALE: NOT TO SCALE	DETAIL # 27.19
USE WITH THE CITY OF LYNCHBURG STANDARD SPECIFICATIONS ONLY	REVISION DATE: 10-21-04	SHEET #: 1 OF 2