LYNCHBURG CITY COUNCIL
Agenda Item Summary

MEETING DATE: **May 25, 2004, Work Session** AGENDA ITEM NO.: 6

CONSENT: REGULAR: **X** CLOSED SESSION: (Confidential)

ACTION: INFORMATION: **X**

ITEM TITLE: **Lynchburg Police Department Bicentennial Celebration**

RECOMMENDATION: N/A

SUMMARY: Staff has been asked to brief Council on the Lynchburg Police Department's plans to celebrate its bicentennial. The police department was established in 1805 when the General Assembly incorporated Lynchburg. The attached information provides some information regarding the department's plans.

PRIOR ACTION(S): None

FISCAL IMPACT: None

CONTACT(S): Col. Bennett

ATTACHMENT(S): Information regarding the LPD Bicentennial Committee

REVIEWED BY: lkp

Lynchburg Police Bicentennial Committee

Major Lewis, Major Spencer, Captain Patterson, Captain Cyrus, Captain Snead, Captain Wingfield, Lt. Stokes, Lt. Zuidema, Lt. Williams, Officer Bowen, Officer Branham

What we will do:

Raise?

- Monument at Police HQ - Captain Cyrus — 800 bricks
- Time Capsule at base of monument - Major Spencer
- Bicentennial badges - Lt. Stokes, Major Lewis
- Bicentennial Yearbook - Captain Snead
- Commemorative knife - Captain Snead
- Police Car Bicentennial Decals - Lt. Williams — "200 yrs. of Service"

Potential Collaborators:

BWXT	Citizens' Police Academy Alumna	Darrell Laurant
	Frank Britt	Tom Ledford
April Wood	Charlie Hurt	Dick Keeler
Ed Barksdale	Jeff Taylor	Gene Gallagher

Other Considerations:

Retirees
Fund Raising
Media
9th Street Commerative display

501(C)3 - no City $

Needed:

Budgets for the various projects — $40K max
Timeline for completion

CWB

Resolution for Council

Baer & Sons Memorials, Inc.
Lynchburg, Virginia

Lynchburg Police Bicentennial Memorial

* Picture Not to Scale

Baer & Sons Memorials, Inc.
Lynchburg, Virginia

36" dia

"LYNCHBURG POLICE BICENTENNIAL MEMORIAL"

PUBLIC SAFETY BUILDING

905 COURT STREET

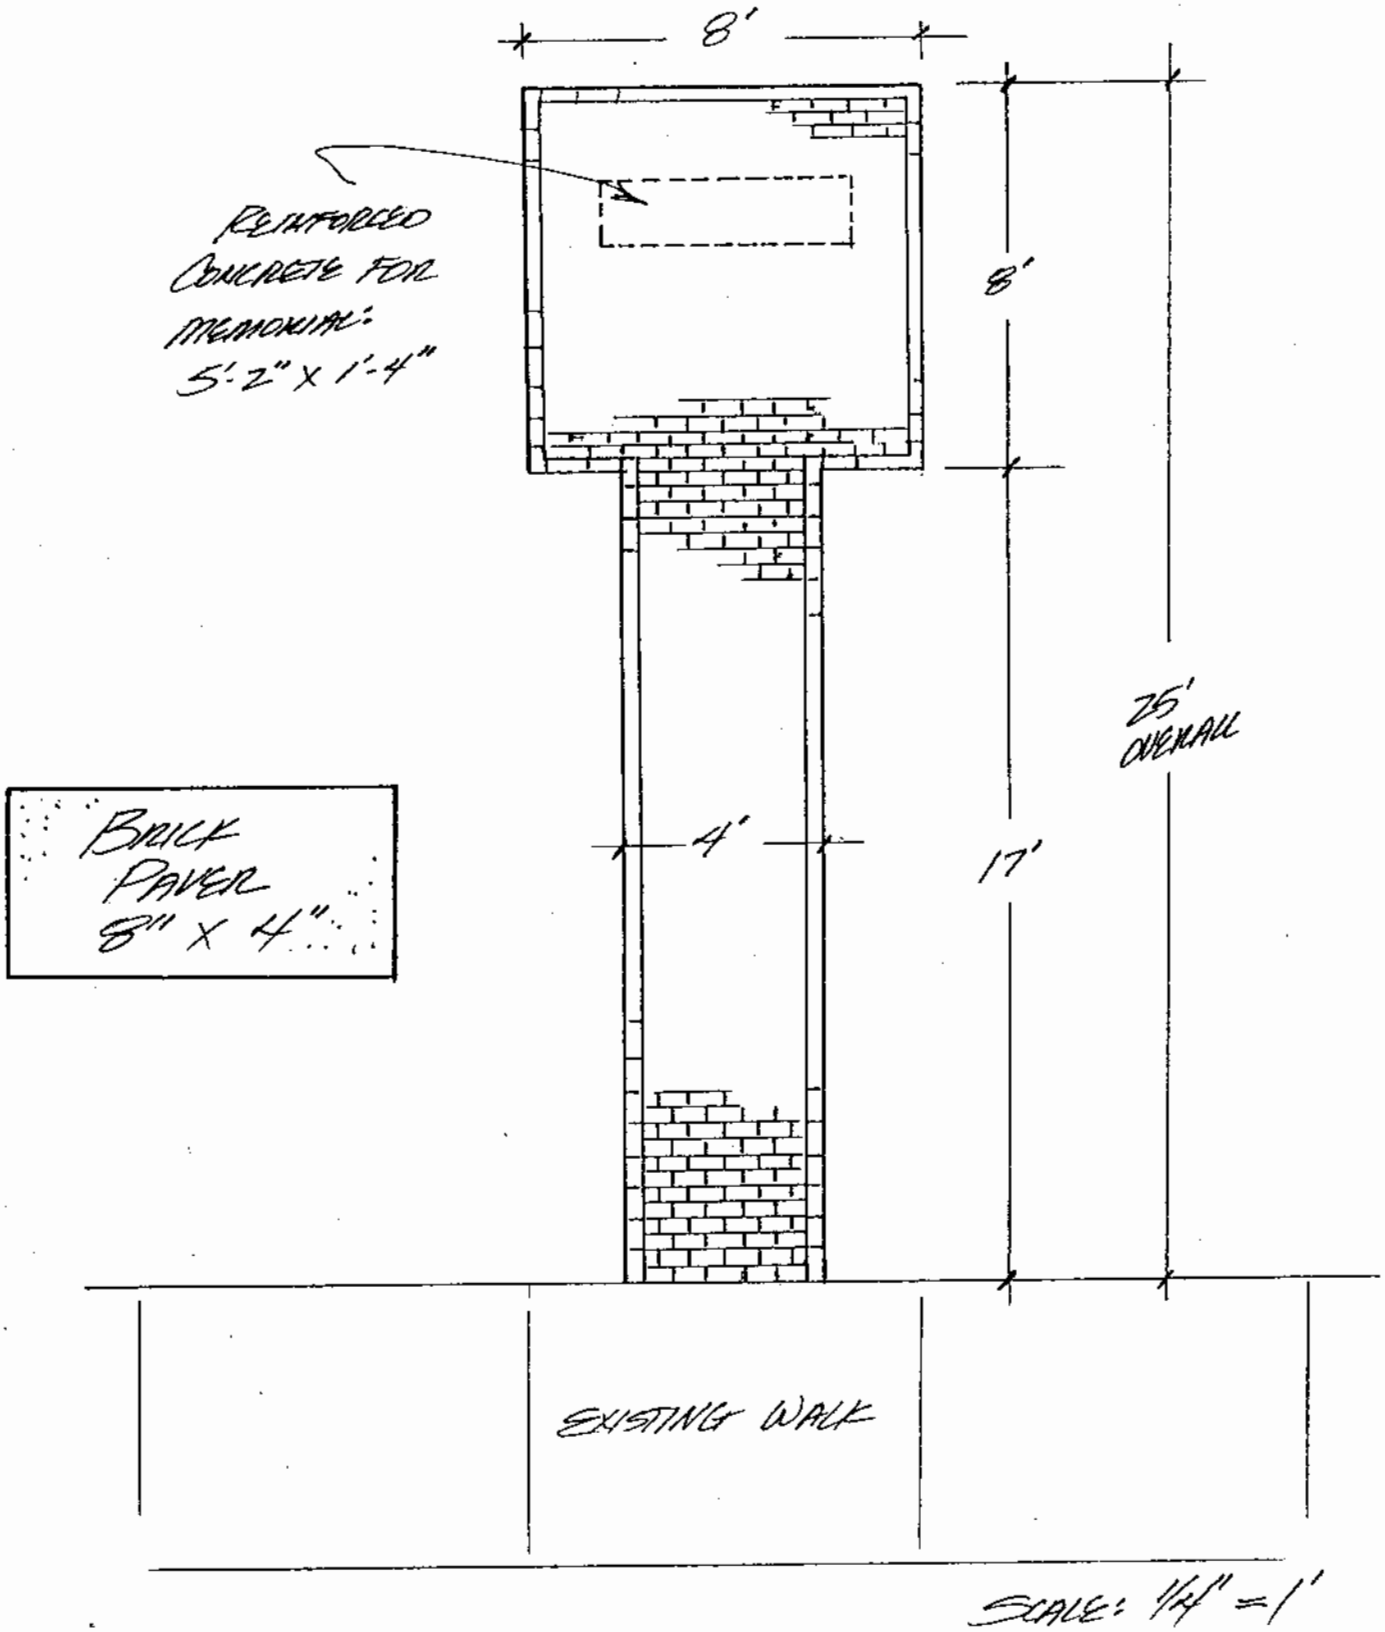

Baer & Sons Memorials, Inc.
Lynchburg, Virginia

Brick layout for:

Lynchburg Police Bicentennial Memorial

IN MEMORY OF
JAMES HENRY
RICHARDS

Brick size: 8" x 4"

Lettering: 3 lines max. / 12 letters & spaces max. per line