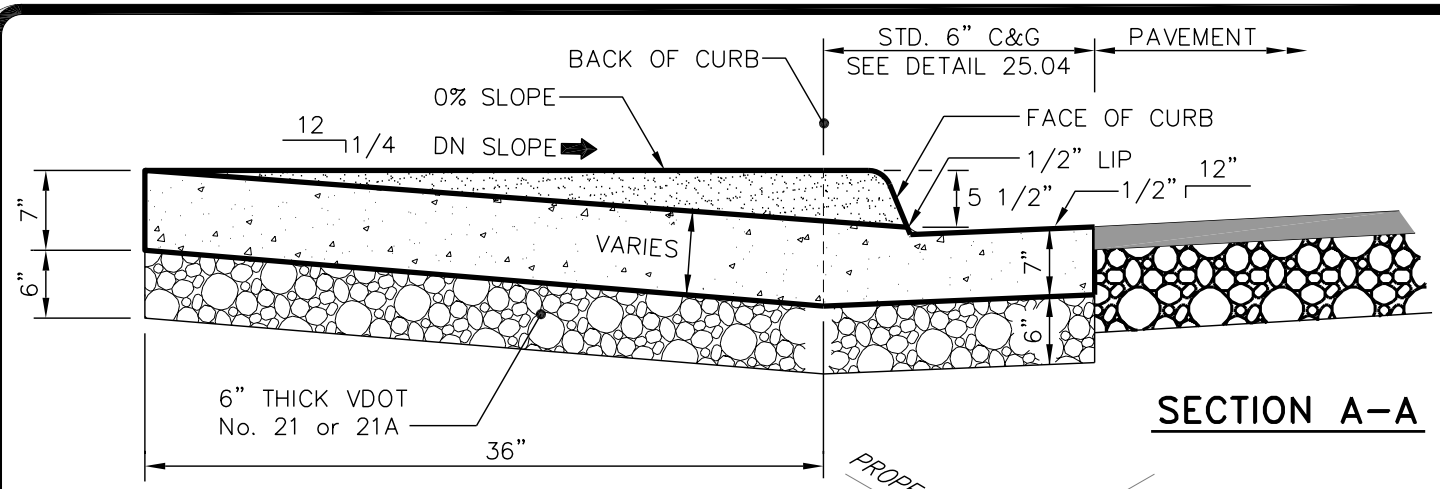

SECTION A–A

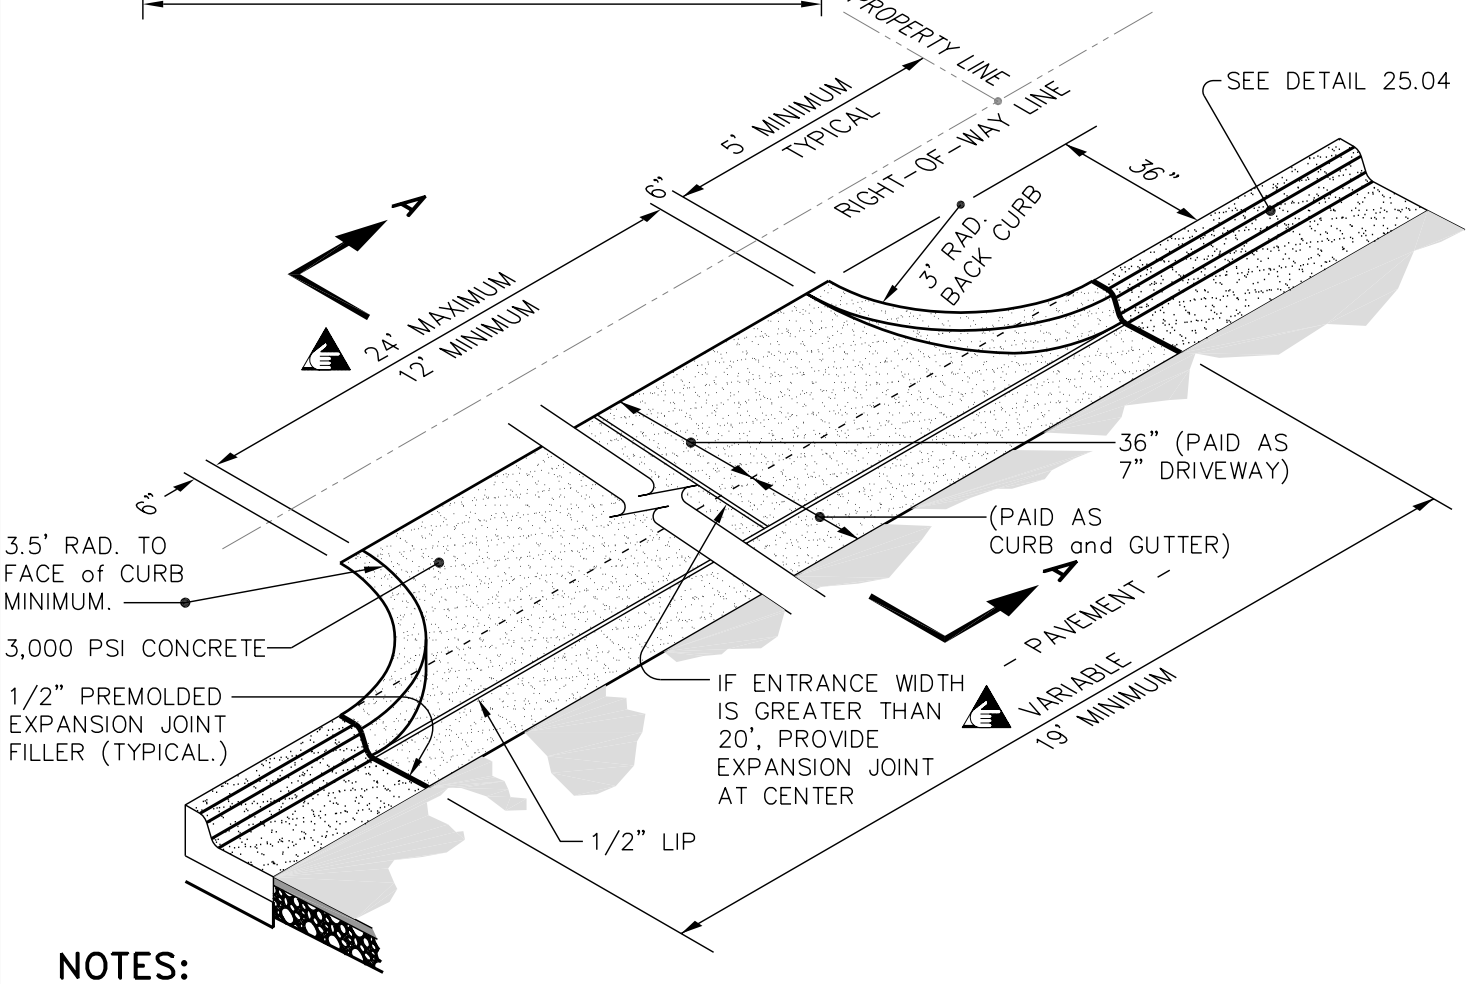

NOTES:

1. 20 FEET DRIVEWAY ENTRANCES SHALL BE USED ON COLLECTOR AND ARTERIAL STREETS.
2. RESIDENTIAL DRIVEWAYS SHALL NOT BE CONSTRUCTED IN THE RADIUS OF A CORNER LOT.
3. VDOT STANDARDS MAY BE SUBSTITUTED IF APPROVED BY CITY ENGINEER.
4. GRAVEL DRIVEWAYS ON COLLECTOR AND ARTERIAL STREETS SHALL BE PAVED A MINIMUM OF 10 FEET FROM EDGE OF CURB OR TO THE RIGHT–OF–WAY LINE, WHICHEVER IS GREATER.
5. ENTIRE ENTRANCE INCLUDING GUTTER AND APRON SHALL BE POURED MONOLITHICALLY.
6. WIDTH OF CURB & GUTTER SHALL MATCH WIDTH OF EXISTING CURB & GUTTER.

THE CITY OF LYNCHBURG

RESIDENTIAL
DRIVEWAY ENTRANCE

USE WITH THE CITY OF LYNCHBURG STANDARD SPECIFICATIONS ONLY

SCALE:	DETAIL #
NOT TO SCALE	25.11
REVISION DATE:	SHEET #:
07–17–03	1 OF 1