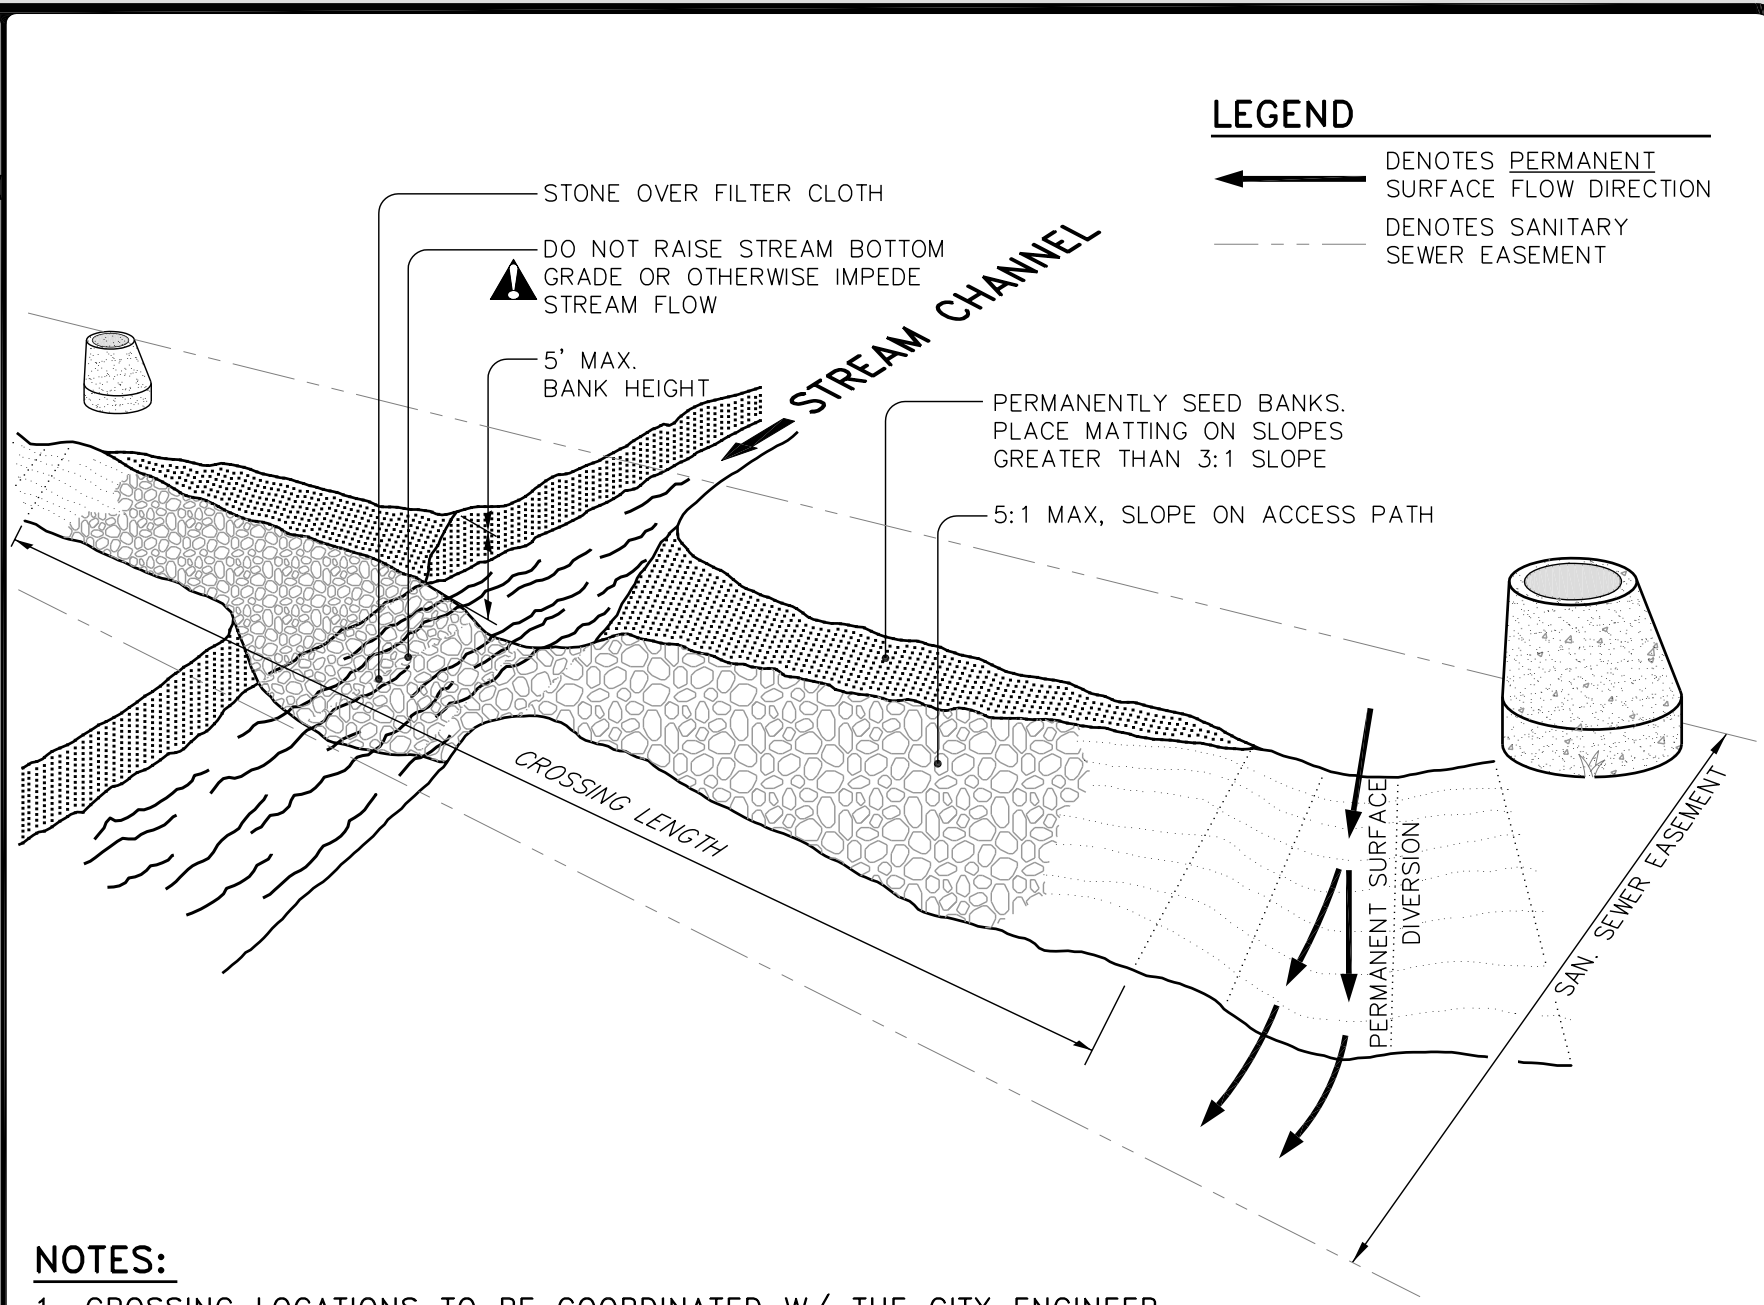

NOTES:

1. CROSSING LOCATIONS TO BE COORDINATED W/ THE CITY ENGINEER.
2. IN THE STREAM BED, FOR A DISTANCE OF 1/2 WIDTH ON EACH SIDE, PLACE GRADED RIP RAP TO A DEPTH SUFFICIENT TO PROVIDE A STABLE ROAD BASE AND COVER W/ 4" OF VDOT #1 OR #2 STONE. ON REMAINING CROSSING LENGTH, PLACE 6" OF VDOT #1 OR #2.

THE CITY OF LYNCHBURG

PERMANENT STREAM FORDING DETAIL

USE WITH THE CITY OF LYNCHBURG STANDARD SPECIFICATIONS ONLY

SCALE: NOT TO SCALE

REVISION DATE: 04-10-03

DETAIL # 27.22

SHEET #: 1 OF 1

10/09/2003 - 4:08:21 PM