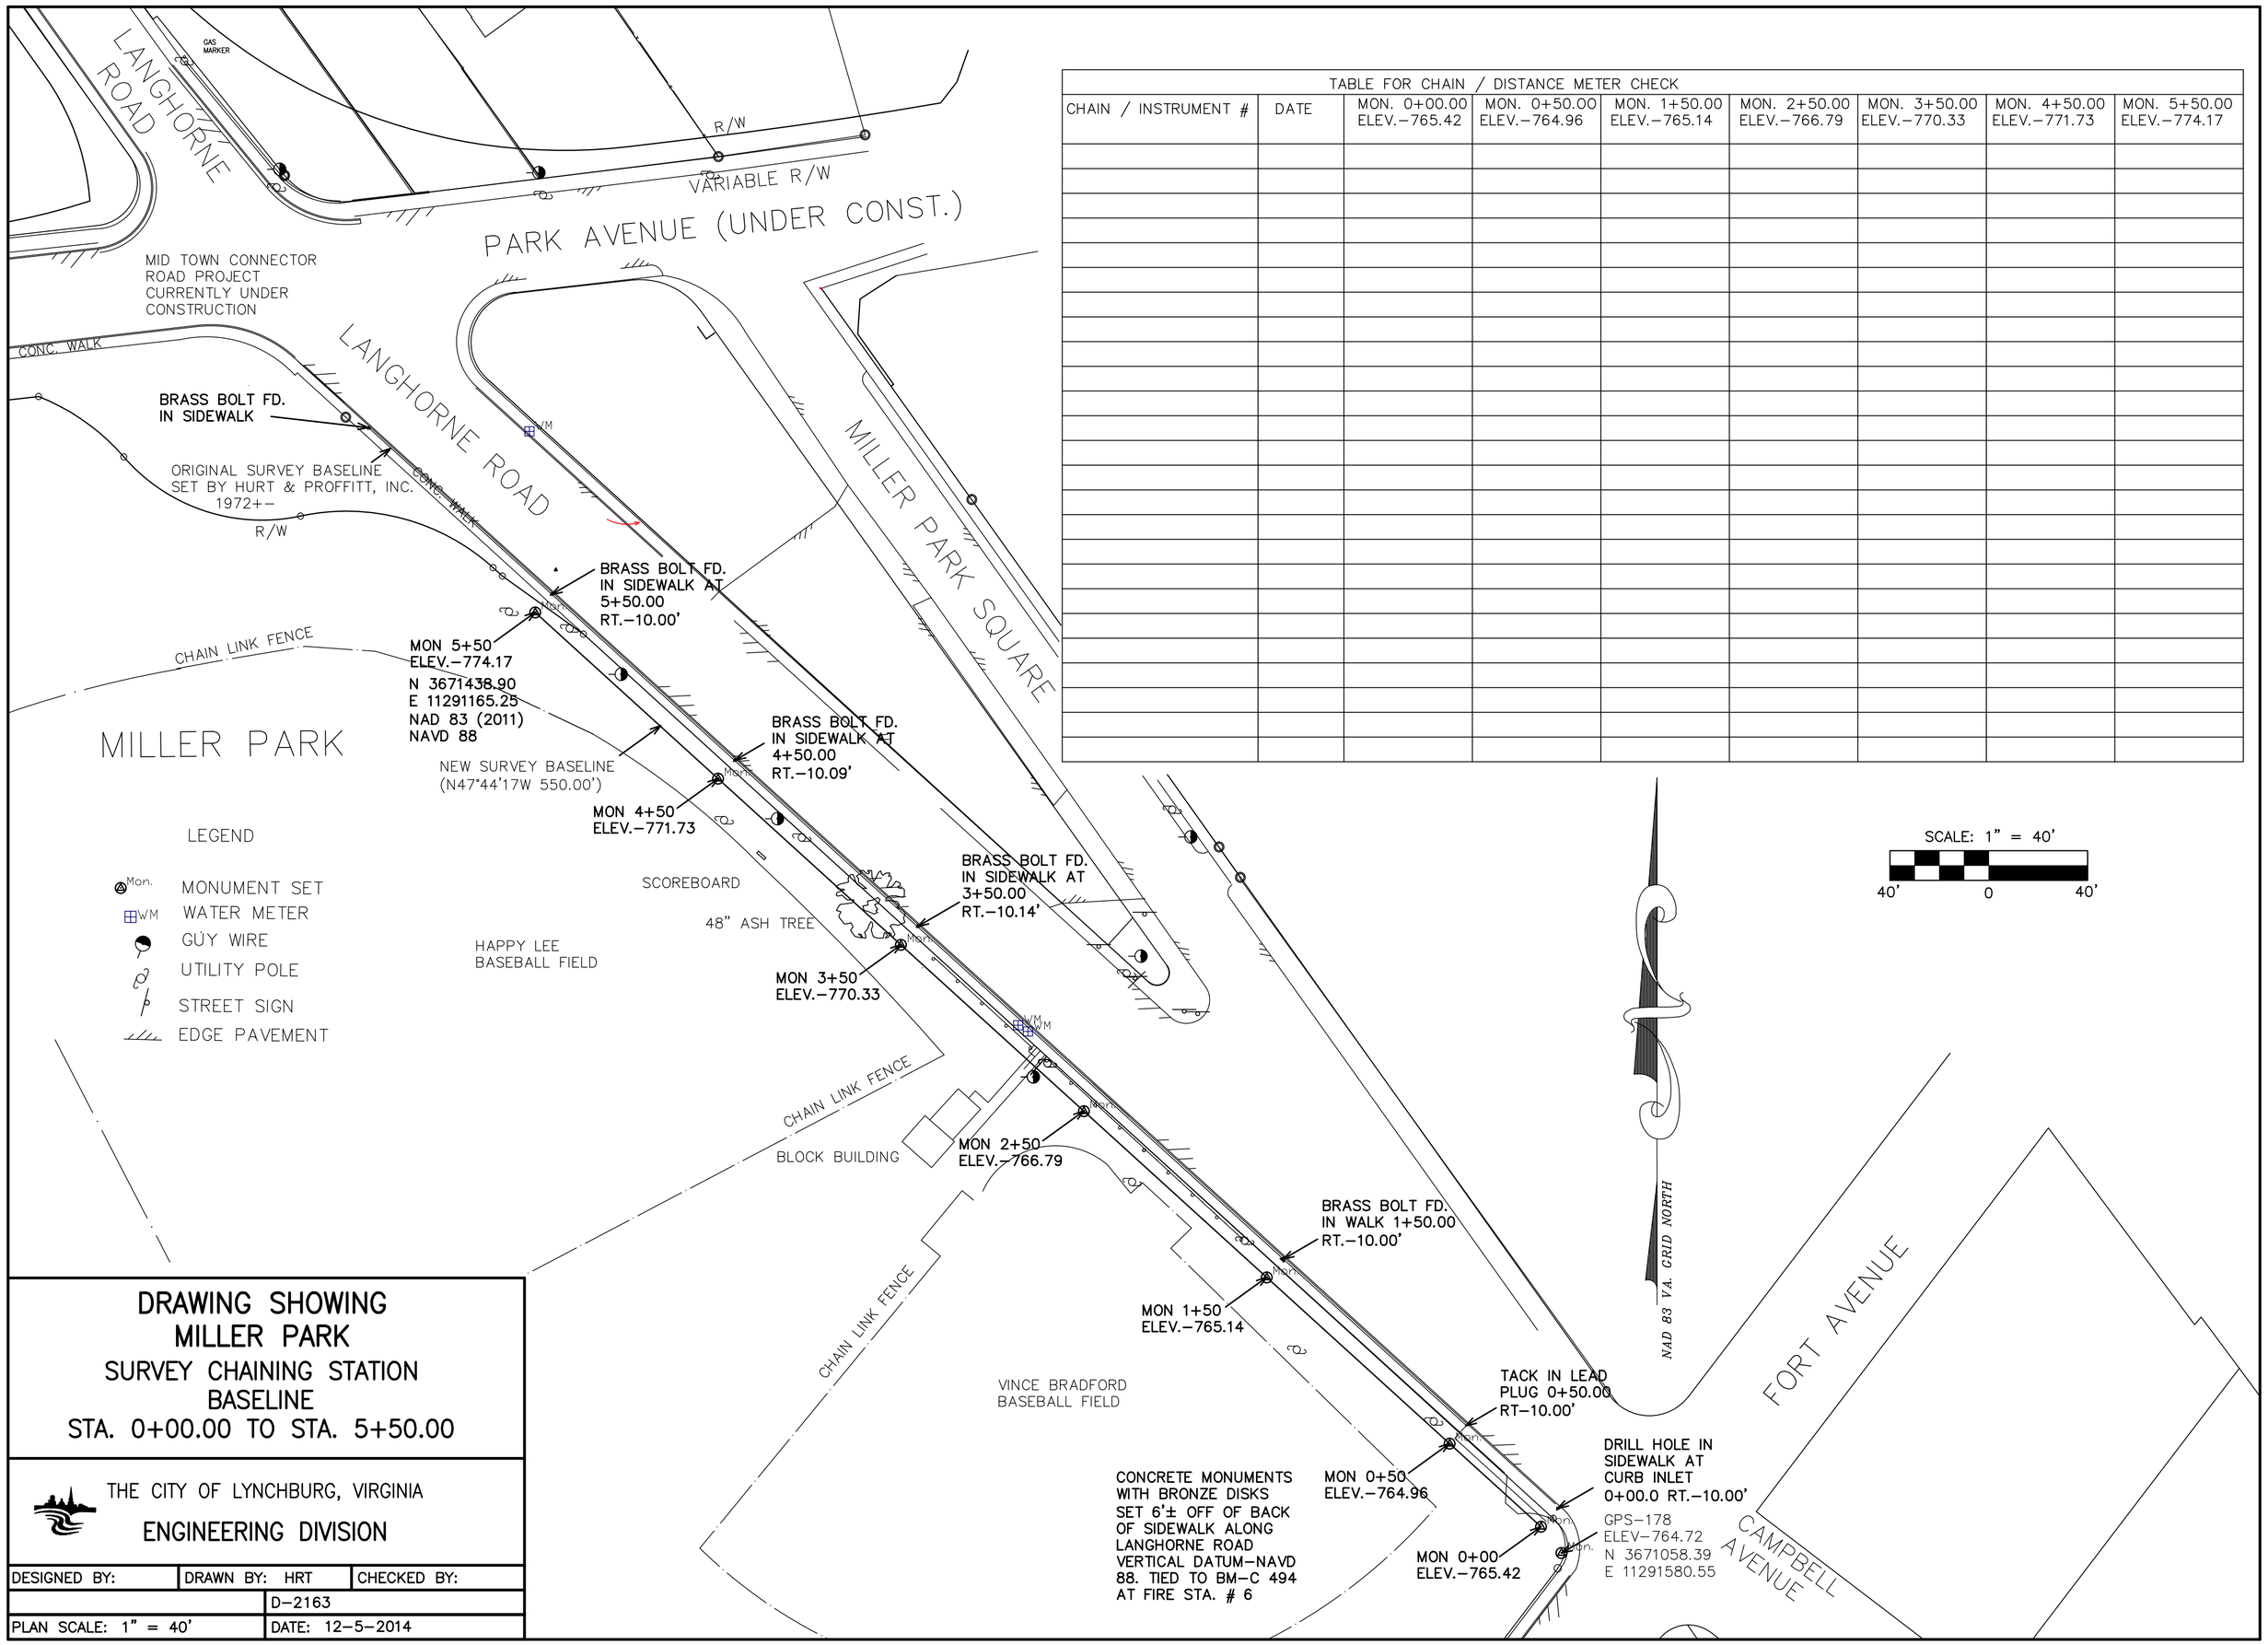

TABLE FOR CHAIN / DISTANCE METER CHECK								
CHAIN / INSTRUMENT #	DATE	MON. 0+00.00 ELEV.-765.42	MON. 0+50.00 ELEV.-764.96	MON. 1+50.00 ELEV.-765.14	MON. 2+50.00 ELEV.-766.79	MON. 3+50.00 ELEV.-770.33	MON. 4+50.00 ELEV.-771.73	MON. 5+50.00 ELEV.-774.17

DRAWING SHOWING
MILLER PARK
SURVEY CHAINING STATION
BASELINE
STA. 0+00.00 TO STA. 5+50.00

THE CITY OF LYNCHBURG, VIRGINIA

ENGINEERING DIVISION

DESIGNED BY:	DRAWN BY: HRT	CHECKED BY:
	D-2163	
PLAN SCALE: 1" = 40'	DATE: 12-5-2014	

C:\2014 MANUAL OF SPECS start\CADD\SURVEY\Miller Park Chaining Stations.dwg 1/28/2015 - 1:33:19pm