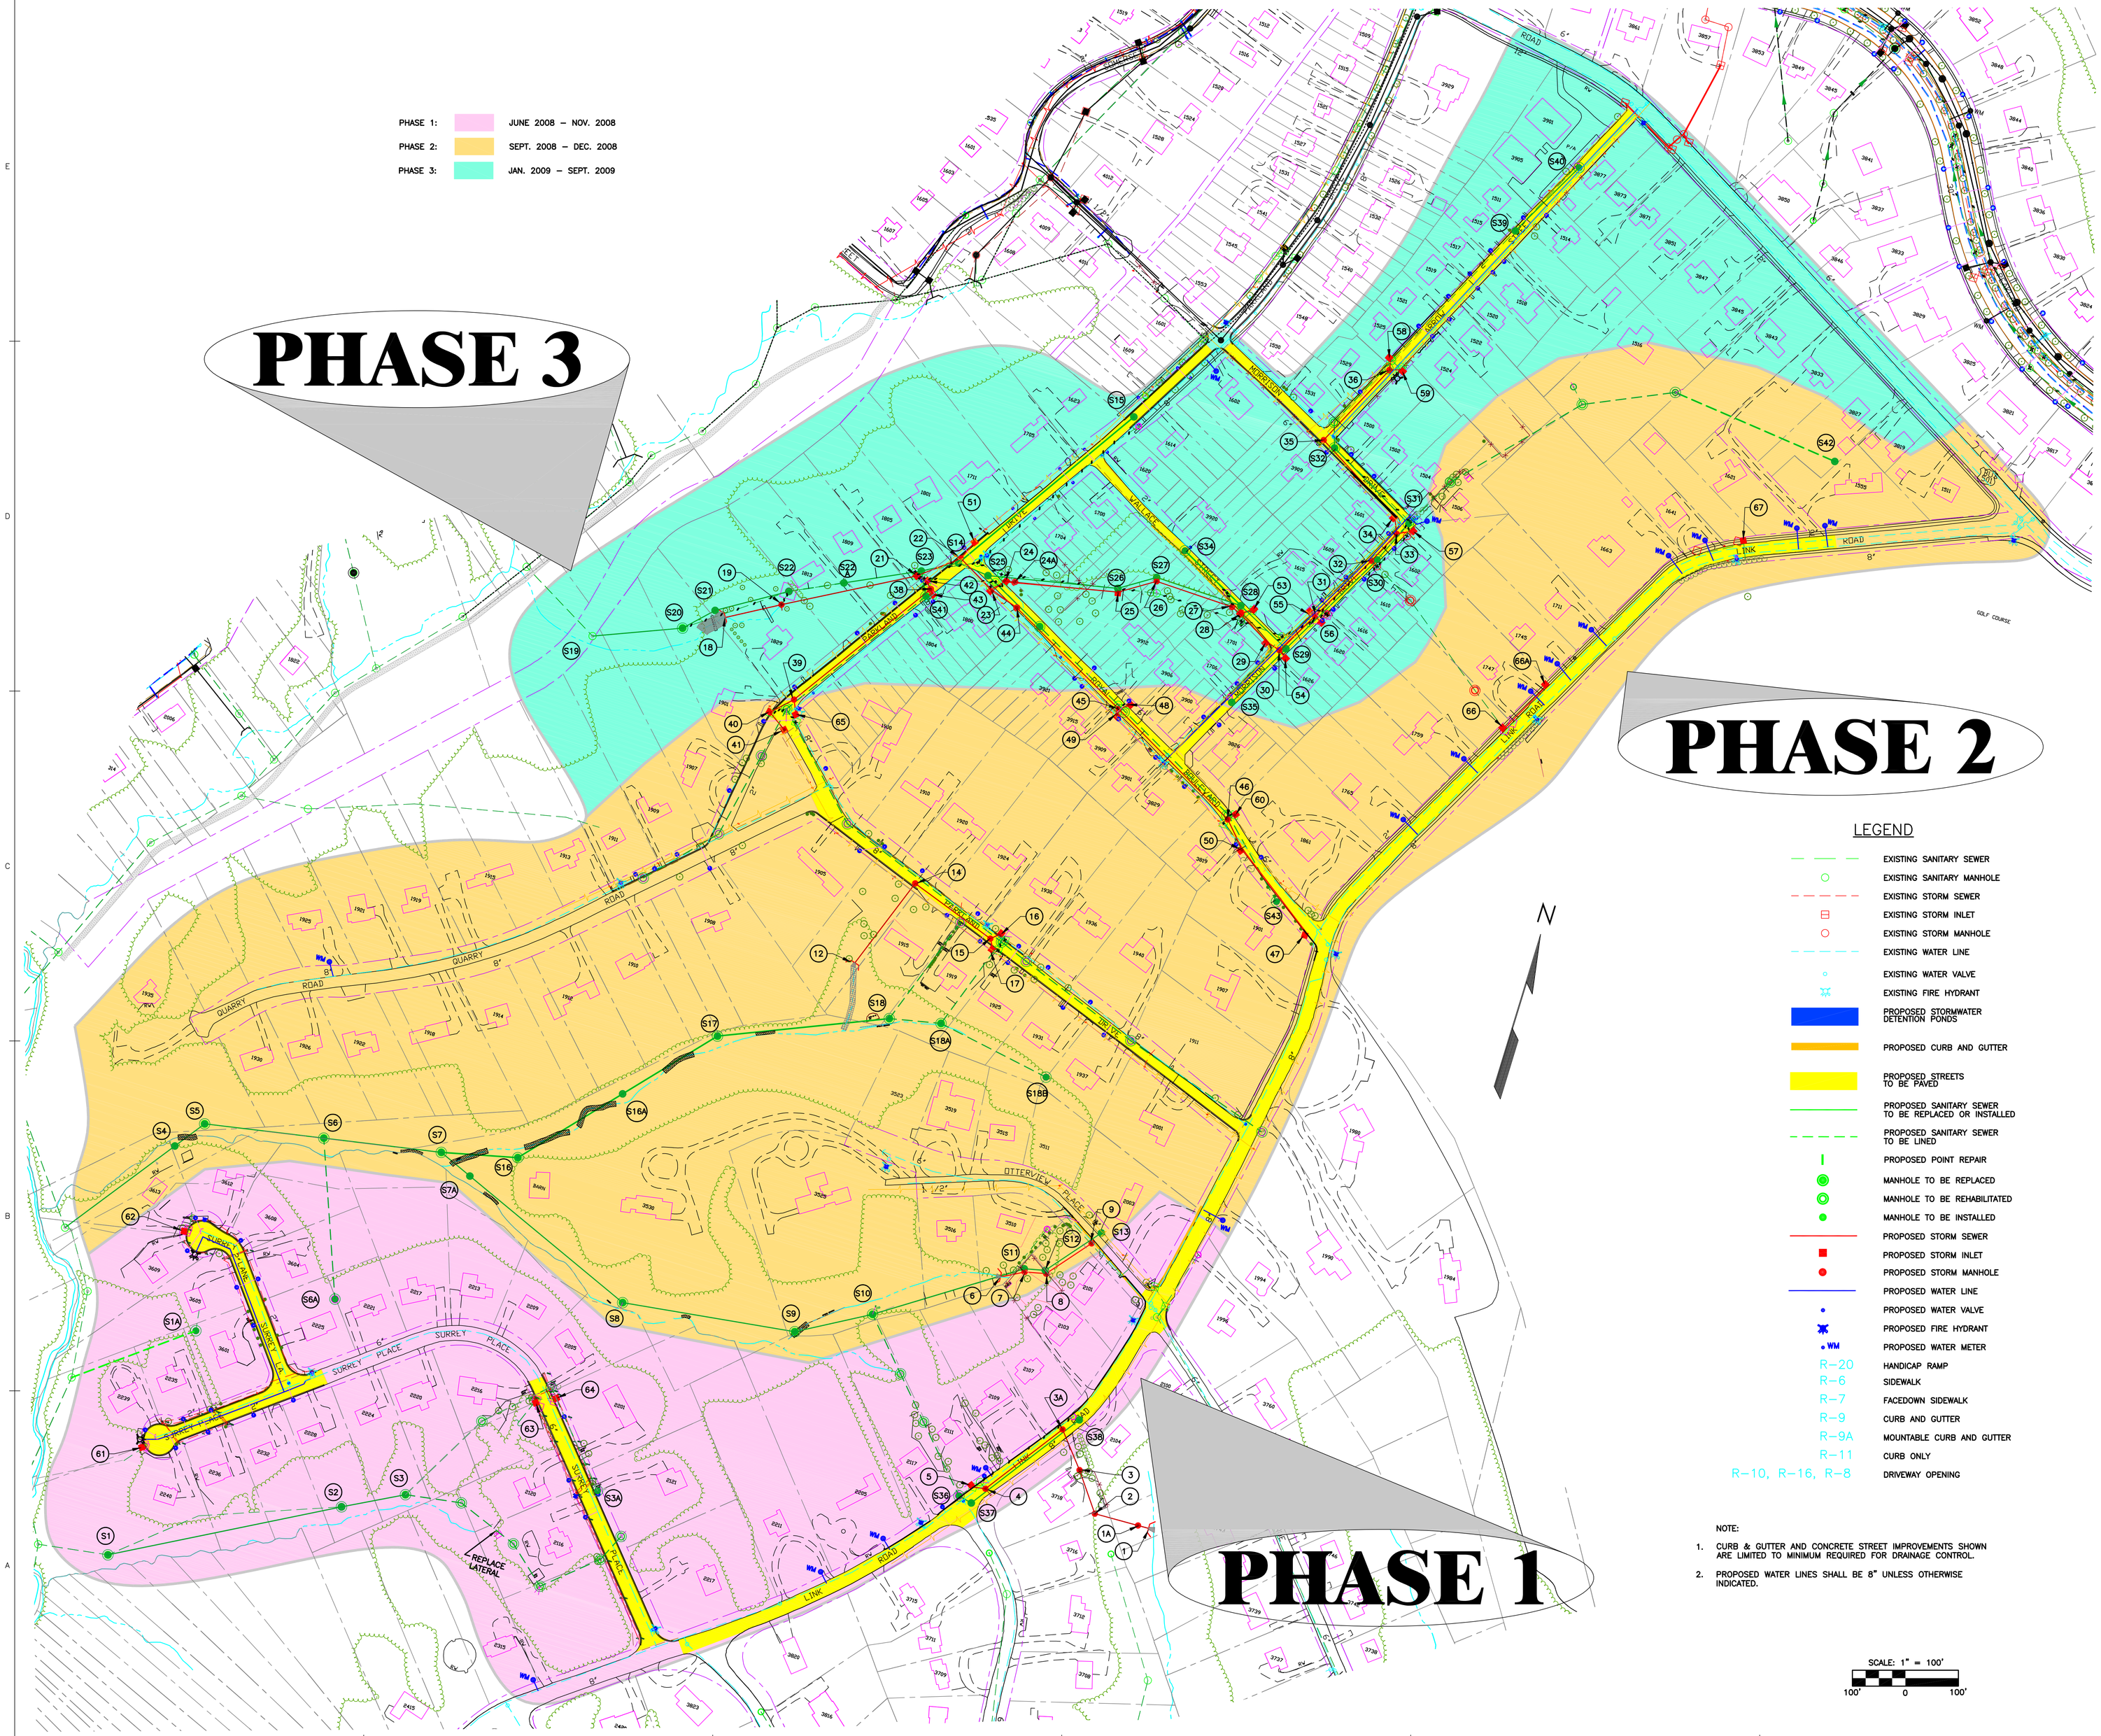

LEGEND

	EXISTING SANITARY SEWER
	EXISTING SANITARY MANHOLE
	EXISTING STORM SEWER
	EXISTING STORM INLET
	EXISTING STORM MANHOLE
	EXISTING WATER LINE
	EXISTING WATER VALVE
	EXISTING FIRE HYDRANT
	PROPOSED STORMWATER DETENTION PONDS
	PROPOSED CURB AND GUTTER
	PROPOSED STREETS TO BE PAVED
	PROPOSED SANITARY SEWER TO BE REPLACED OR INSTALLED
	PROPOSED SANITARY SEWER TO BE LINED
	PROPOSED POINT REPAIR
	MANHOLE TO BE REPLACED
	MANHOLE TO BE REHABILITATED
	MANHOLE TO BE INSTALLED
	PROPOSED STORM SEWER
	PROPOSED STORM INLET
	PROPOSED STORM MANHOLE
	PROPOSED WATER LINE
	PROPOSED WATER VALVE
	PROPOSED FIRE HYDRANT
WM	PROPOSED WATER METER
R–20	HANDICAP RAMP
R–6	SIDEWALK
R–7	FACEDOWN SIDEWALK
R–9	CURB AND GUTTER
R–9A	MOUNTABLE CURB AND GUTTER
R–11	CURB ONLY
R–10, R–16, R–8	DRIVEWAY OPENING

NOTE:

1. CURB & GUTTER AND CONCRETE STREET IMPROVEMENTS SHOWN ARE LIMITED TO MINIMUM REQUIRED FOR DRAINAGE CONTROL.
2. PROPOSED WATER LINES SHALL BE 8" UNLESS OTHERWISE INDICATED.

SCALE: 1" = 100'
100' 0 100'

Wiley & Wilson
Employee-Owned
2310 Langhorne Road
Lynchburg, VA 24501-1147
434.947.1901
www.wileywilson.com

CSO SEPARATION AREA 8.1C
COLOR SCHEMATIC

LYNCHBURG, VIRGINIA

MRK	REVISION DESCRIPTION	DATE

COMM NO: 202106.10
DATE: MAY 6, 2008
DRAWN: SRK DESIGN: GKT
CHECK: GKT
CAD FILE: 8–1C_PhaseDrawing
SHEET TITLE

SHT. NO. REV. NO.