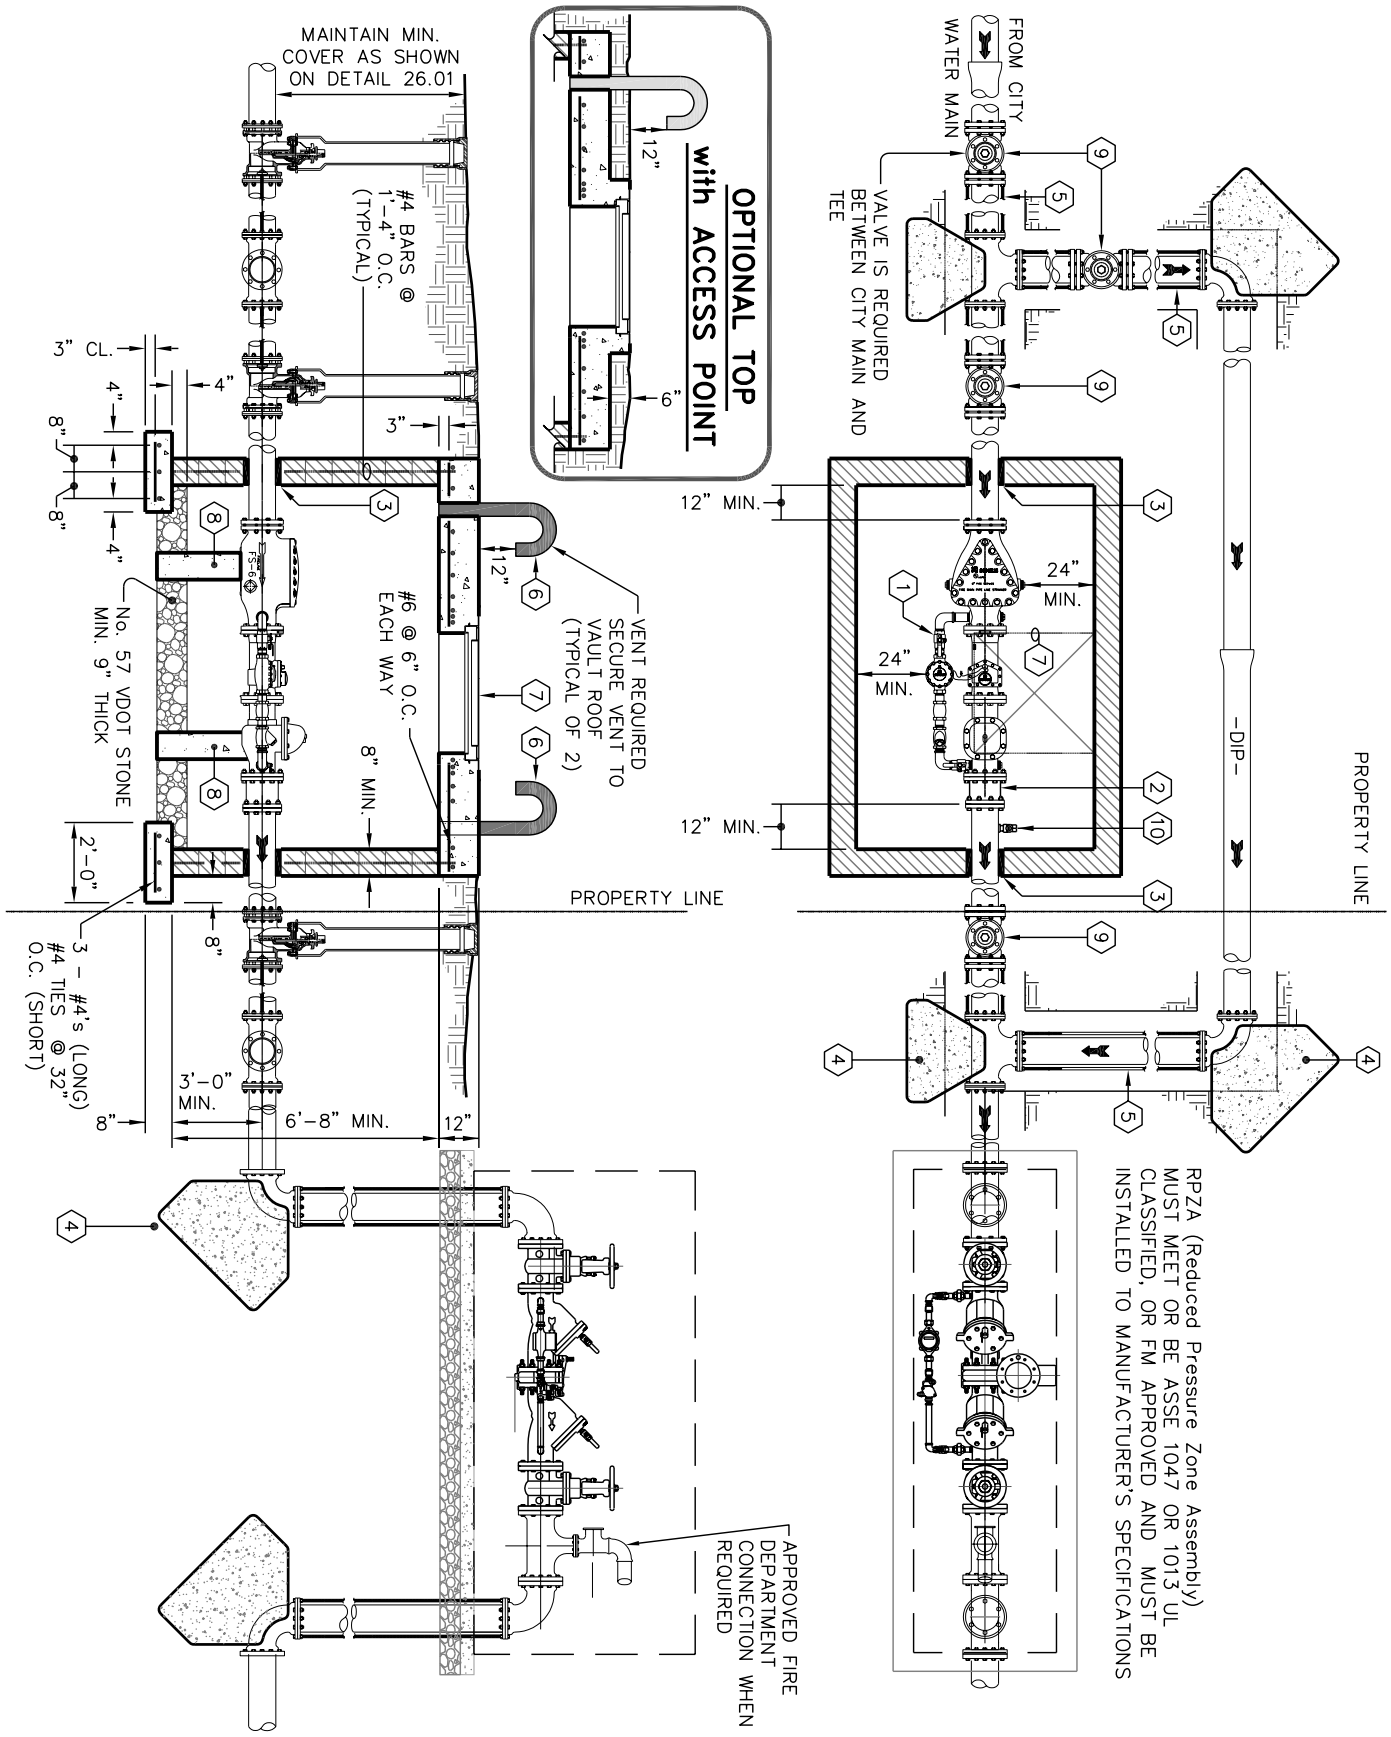

THE CITY OF LYNCHBURG

TURBO METER VALVE WITH FIRE LINE RPZA COMBINATION

USE WITH THE CITY OF LYNCHBURG STANDARD SPECIFICATIONS ONLY

SCALE:	DETAIL #
NOT TO SCALE	26.19
REVISION DATE:	SHEET #:
11-06-2006	1 OF 2