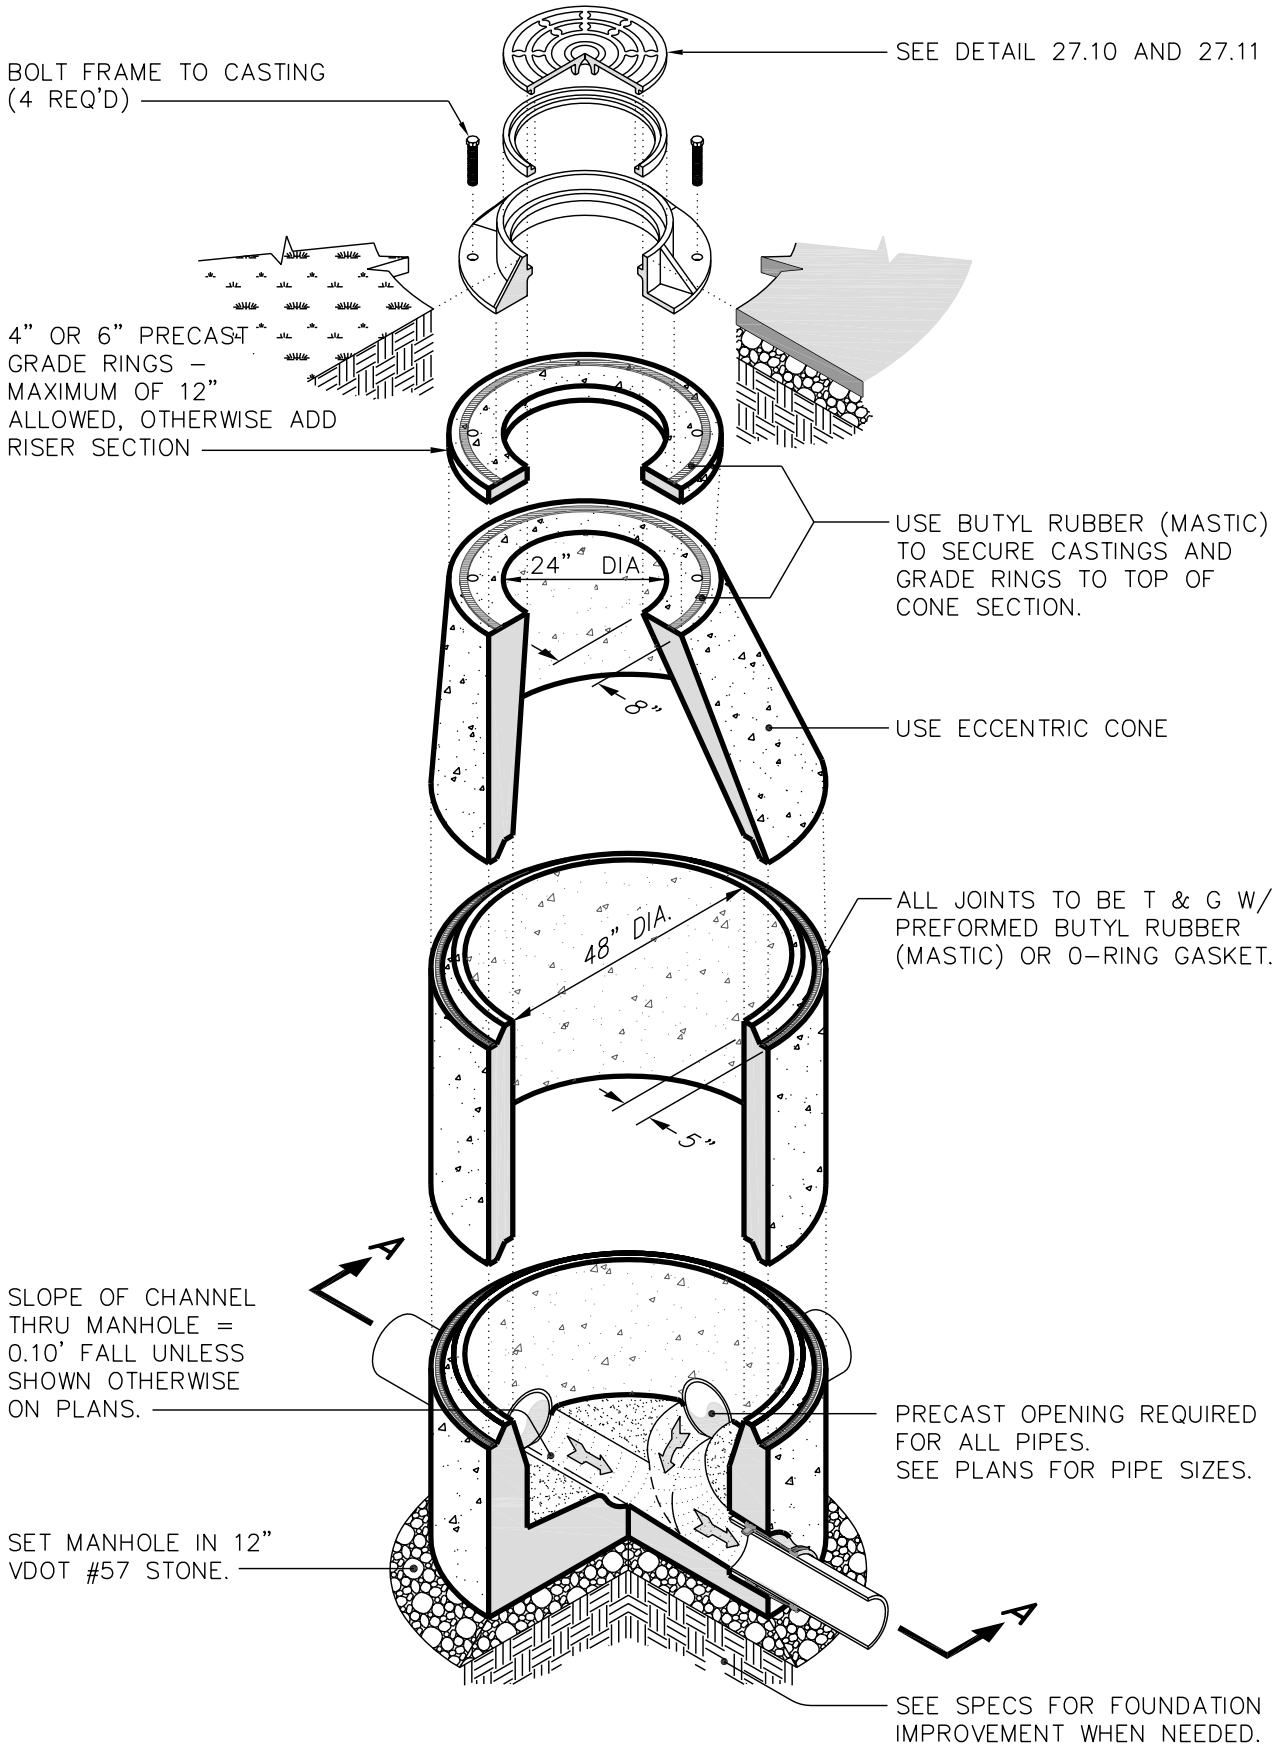

THE CITY OF LYNCHBURG

PRECAST CONCRETE 4' DIAMETER MANHOLE

USE WITH THE CITY OF LYNCHBURG STANDARD SPECIFICATIONS ONLY

SCALE:	DETAIL #
NOT TO SCALE	27.02
REVISION DATE:	SHEET #:
11-16-2005	1 OF 2