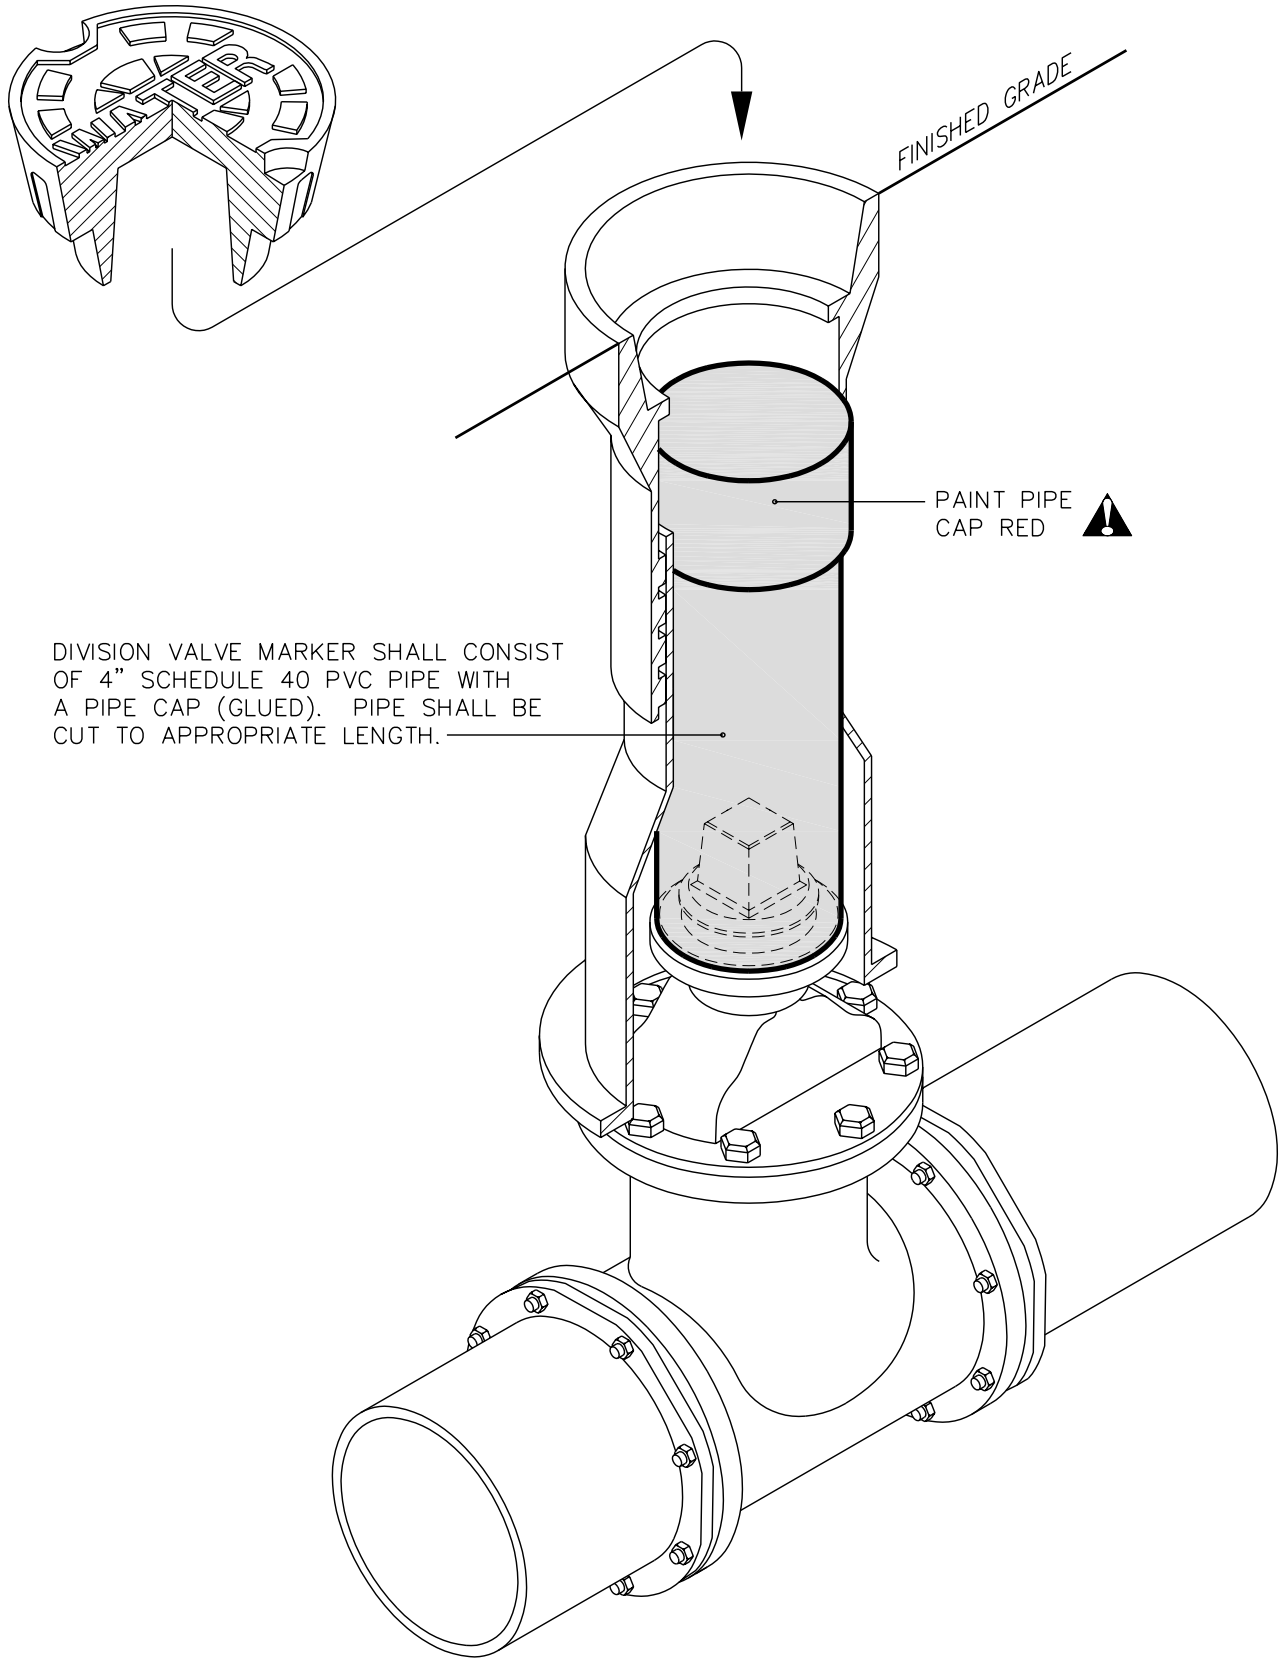

THE CITY OF LYNCHBURG

DIVISION VALVE MARKER DETAIL	SCALE: NOT TO SCALE	DETAIL # 26.17
	REVISION DATE: 11-16-2005	SHEET #: 1 OF 1

USE WITH THE CITY OF LYNCHBURG STANDARD SPECIFICATIONS ONLY