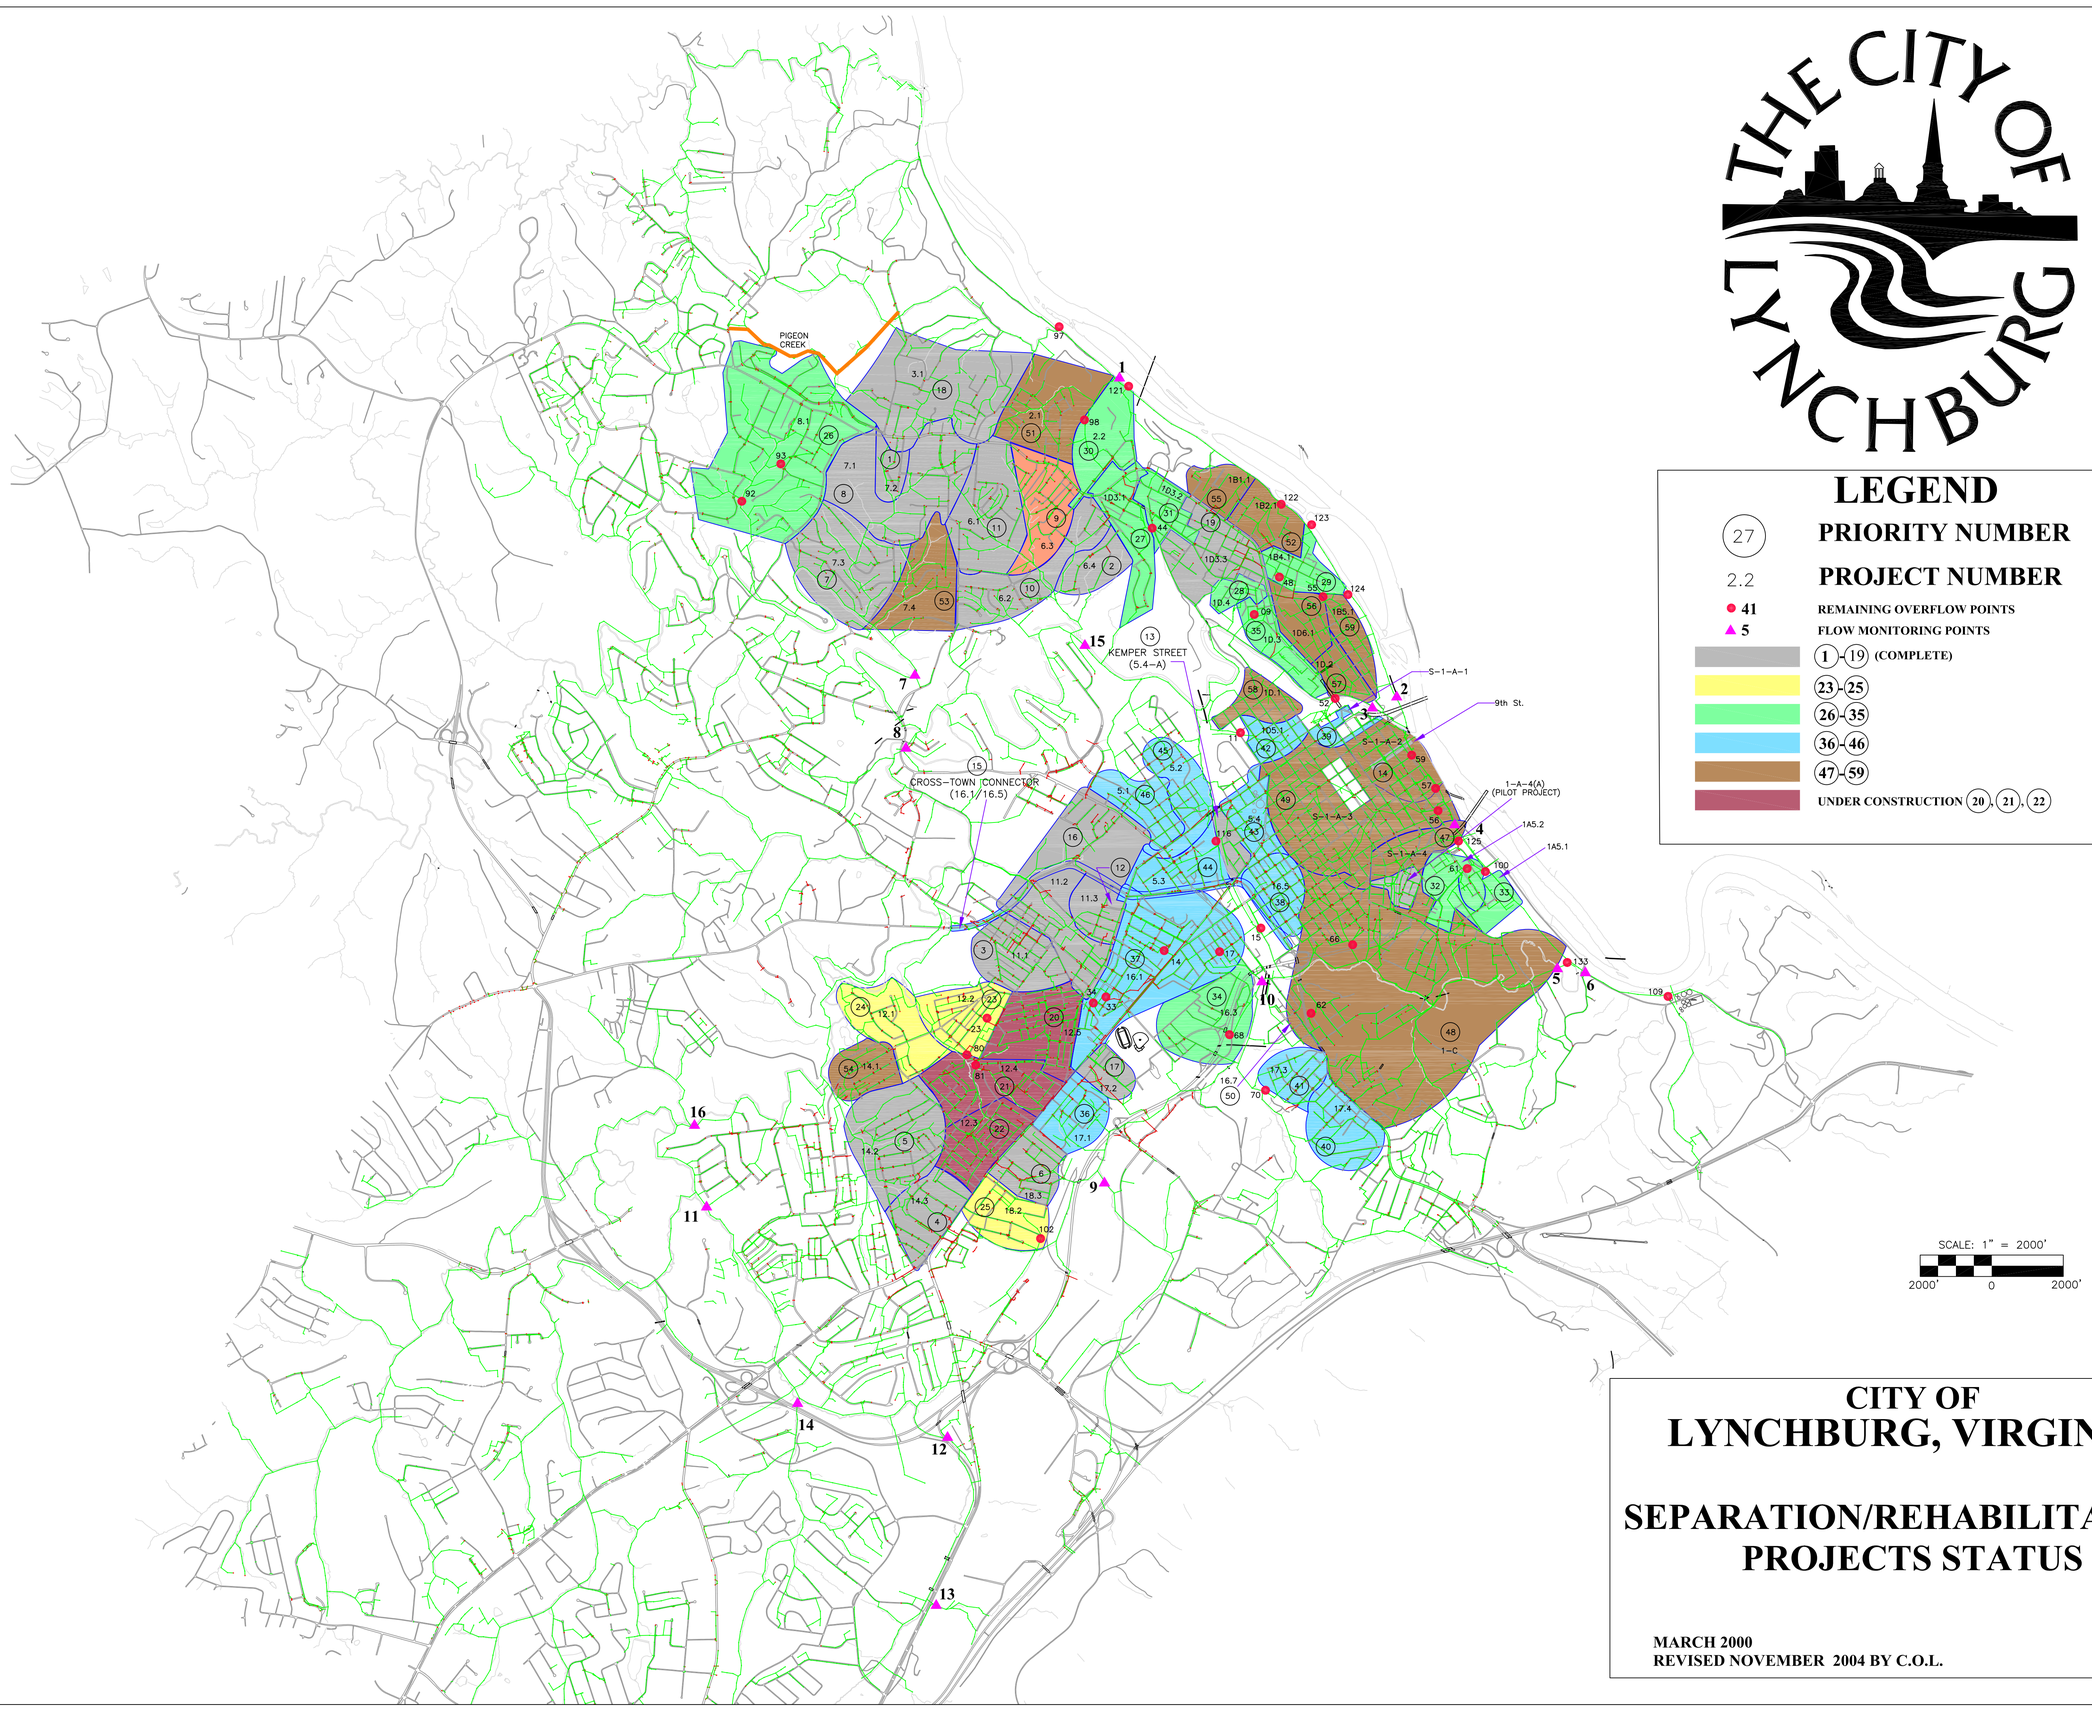

THE CITY OF LYNCHBURG

LEGEND

27	PRIORITY NUMBER
2.2	PROJECT NUMBER
41	REMAINING OVERFLOW POINTS
5	FLOW MONITORING POINTS
	1-19 (COMPLETE)
	23-25
	26-35
	36-46
	47-59
	UNDER CONSTRUCTION 20, 21, 22

CITY OF LYNCHBURG, VIRGINIA

SEPARATION/REHABILITATION PROJECTS STATUS

MARCH 2000
REVISED NOVEMBER 2004 BY C.O.L.