ENLARGED ADJUSTING RING DETAIL

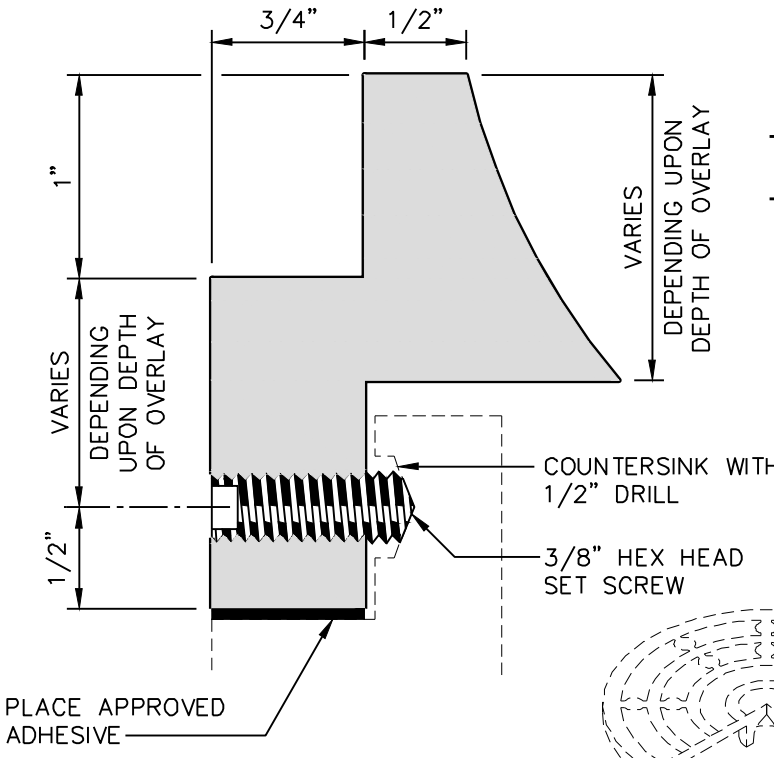

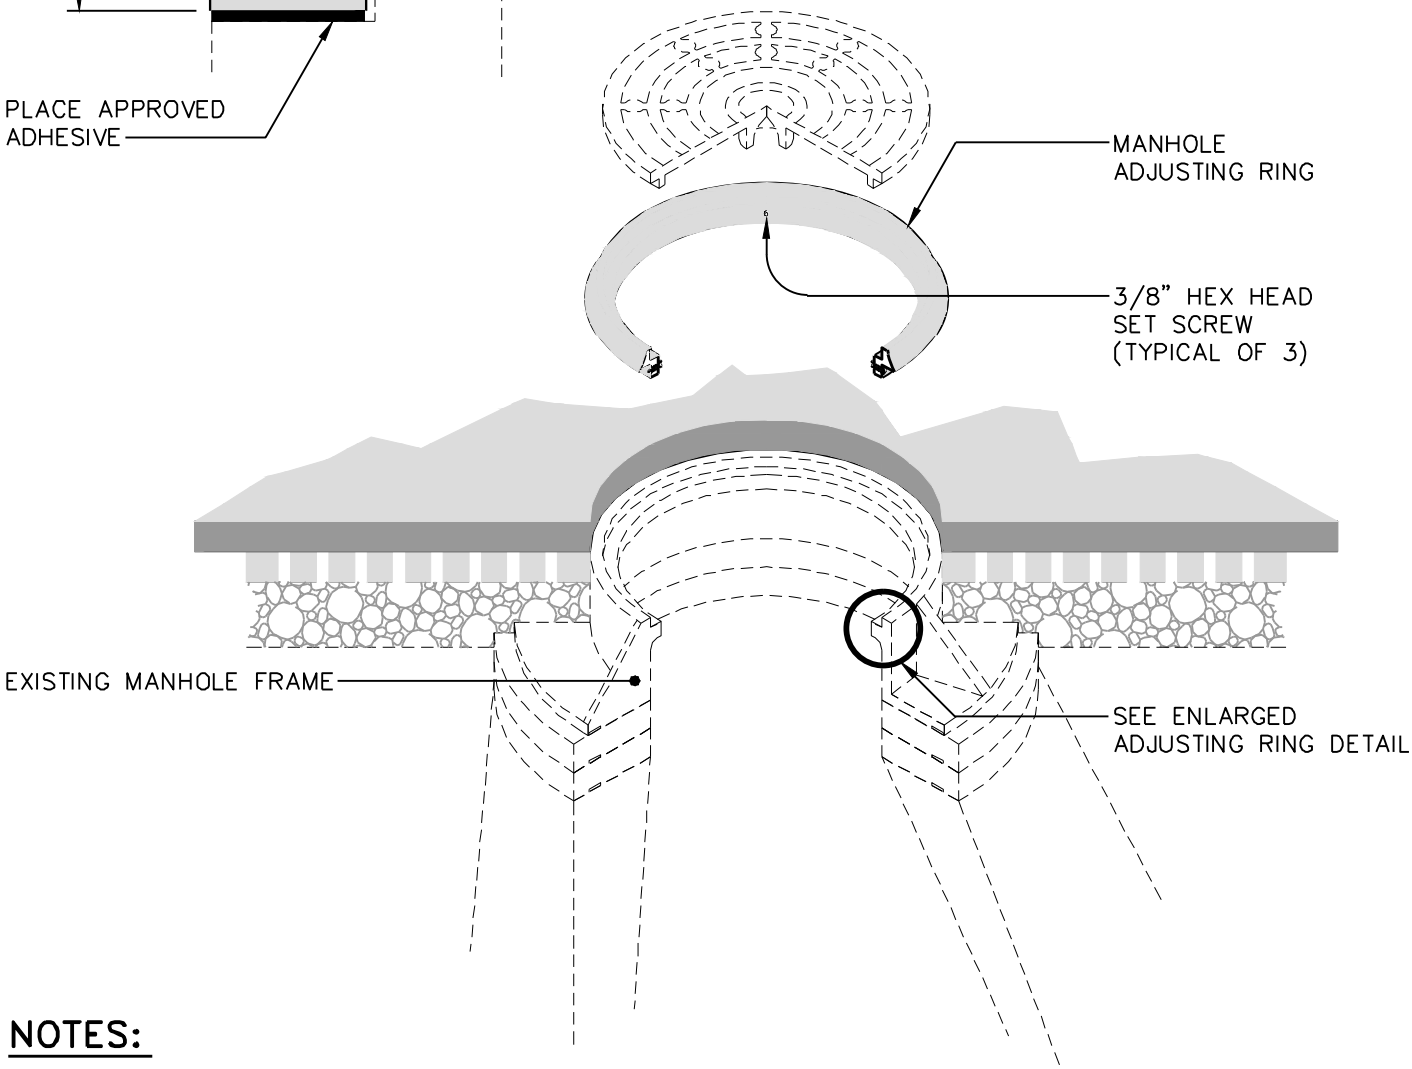

NOTES:

1. STYLE OF ADJUSTING RING MAY VARY.
2. THE CONTRACTOR SHALL FIELD VERIFY DIAMETER OF ADJUSTING RING.

THE CITY OF LYNCHBURG			
MANHOLE ADJUSTING RING	SCALE: NOT TO SCALE	DETAIL # 25.09	
USE WITH THE CITY OF LYNCHBURG STANDARD SPECIFICATIONS ONLY	REVISION DATE: 12-12-2014	SHEET #: 1 OF 1	