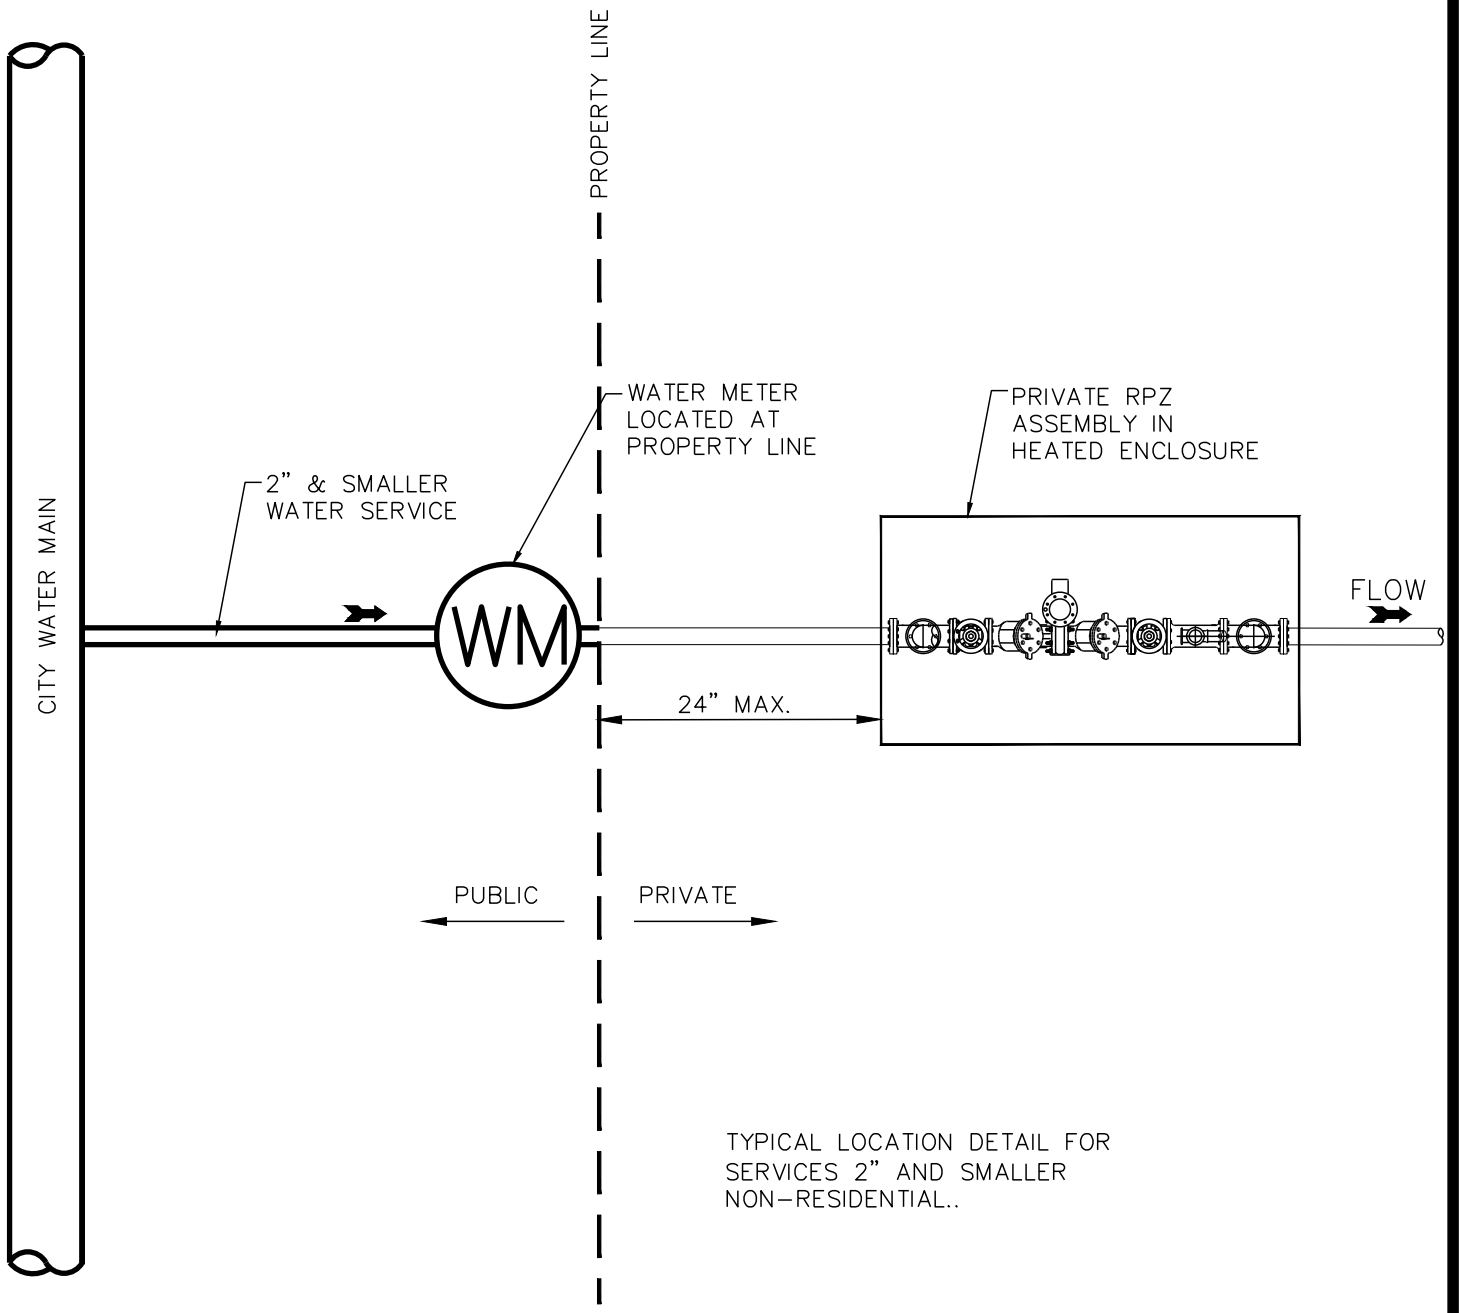

TYPICAL LOCATION DETAIL FOR
SERVICES 2" AND SMALLER
NON-RESIDENTIAL..

THE CITY OF LYNCHBURG

REDUCED PRESSURE PRINCIPLE BACKFLOW
PREVENTION ASSEMBLY 5/8" TO 2" METERS

SCALE:	DETAIL #
NOT TO SCALE	26.19B
REVISION DATE:	SHEET #:
12-12-2014	2 OF 2

USE WITH THE CITY OF LYNCHBURG STANDARD SPECIFICATIONS ONLY