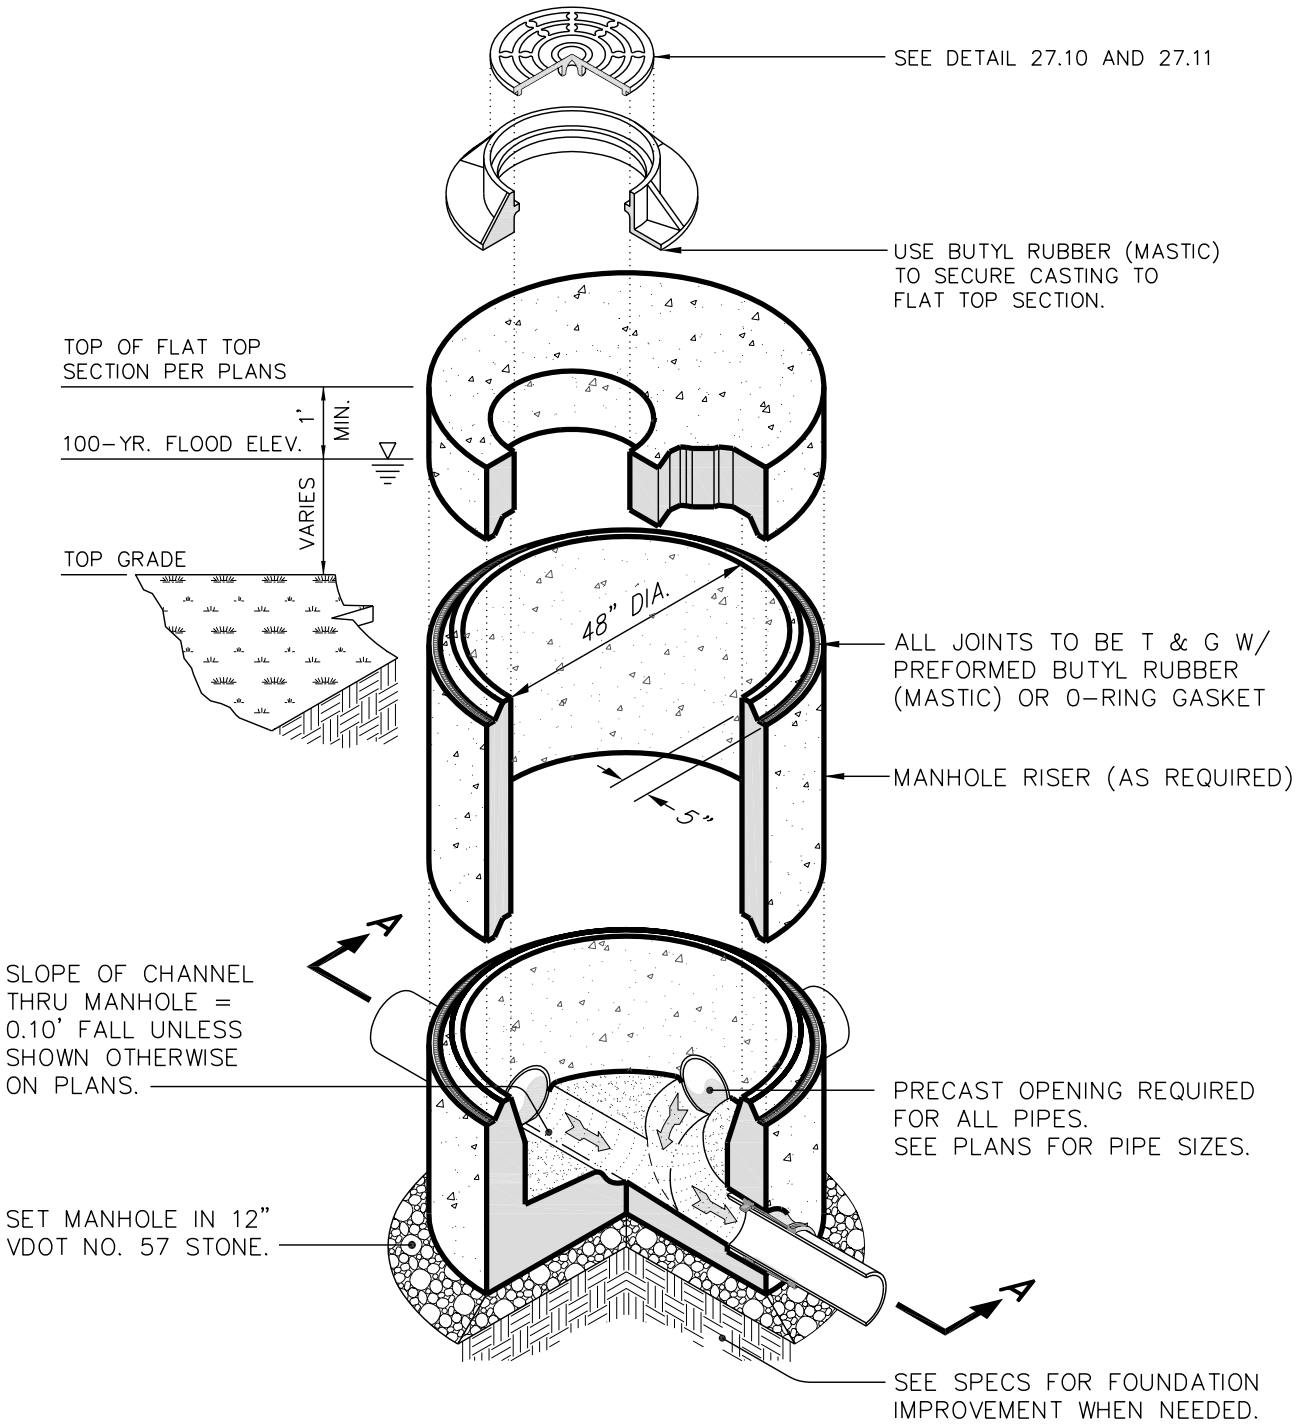

THE CITY OF LYNCHBURG

STANDARD 4' DIA. PRECAST FLAT TOP MANHOLE

USE WITH THE CITY OF LYNCHBURG STANDARD SPECIFICATIONS ONLY

SCALE:	DETAIL #
NOT TO SCALE	27.03
REVISION DATE:	SHEET #:
10-21-04	1 OF 2