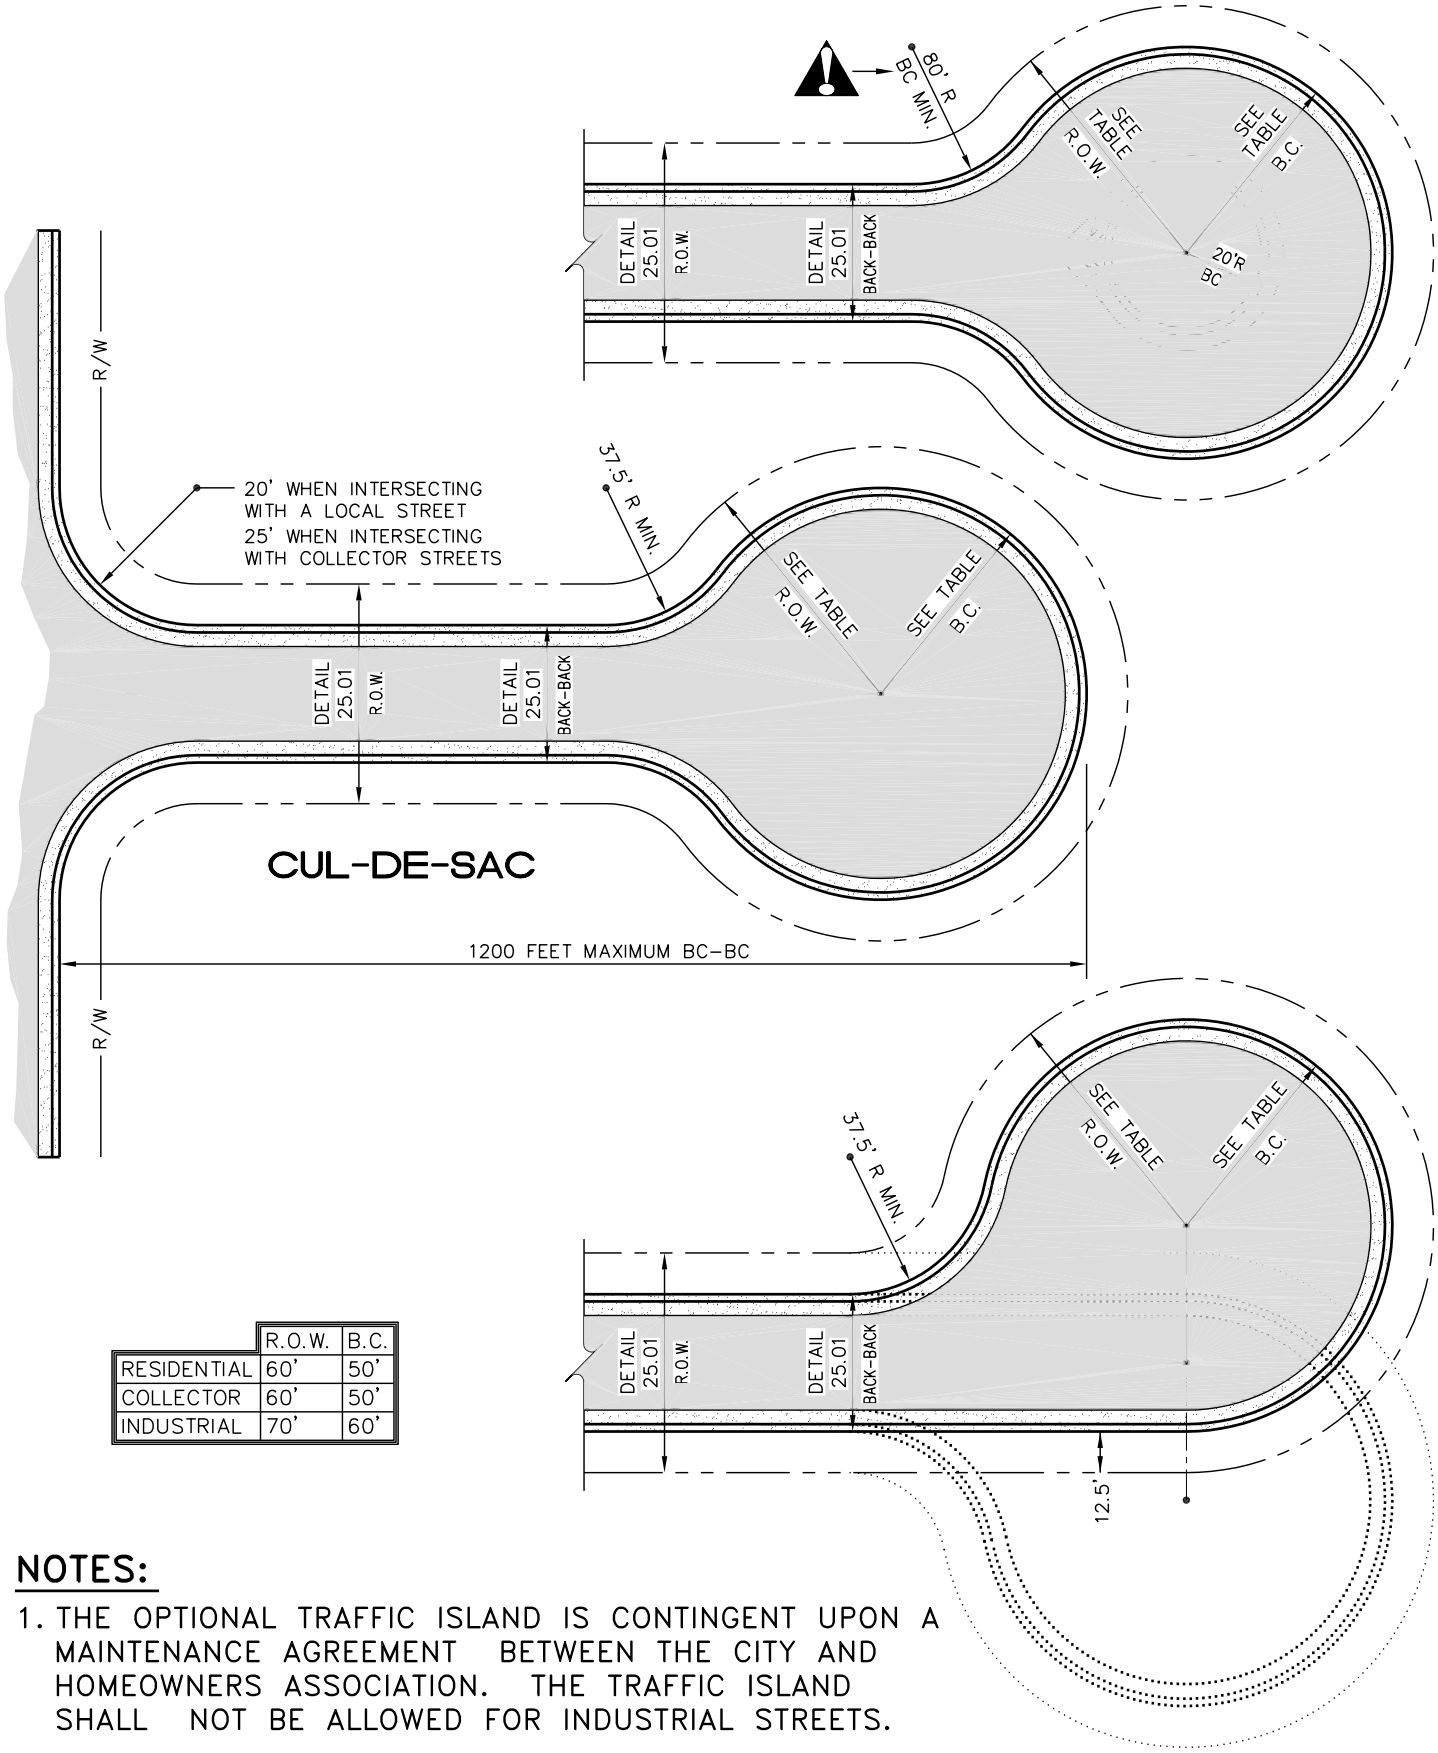

	R.O.W.	B.C.
RESIDENTIAL	60'	50'
COLLECTOR	60'	50'
INDUSTRIAL	70'	60'

NOTES:

1. THE OPTIONAL TRAFFIC ISLAND IS CONTINGENT UPON A MAINTENANCE AGREEMENT BETWEEN THE CITY AND HOMEOWNERS ASSOCIATION. THE TRAFFIC ISLAND SHALL NOT BE ALLOWED FOR INDUSTRIAL STREETS.

THE CITY OF LYNCHBURG

CUL-DE-SAC DIMENSIONS

USE WITH THE CITY OF LYNCHBURG STANDARD SPECIFICATIONS ONLY

SCALE:	DETAIL #
NOT TO SCALE	25.02
REVISION DATE: 04-10-03	SHEET #: 1 OF 1