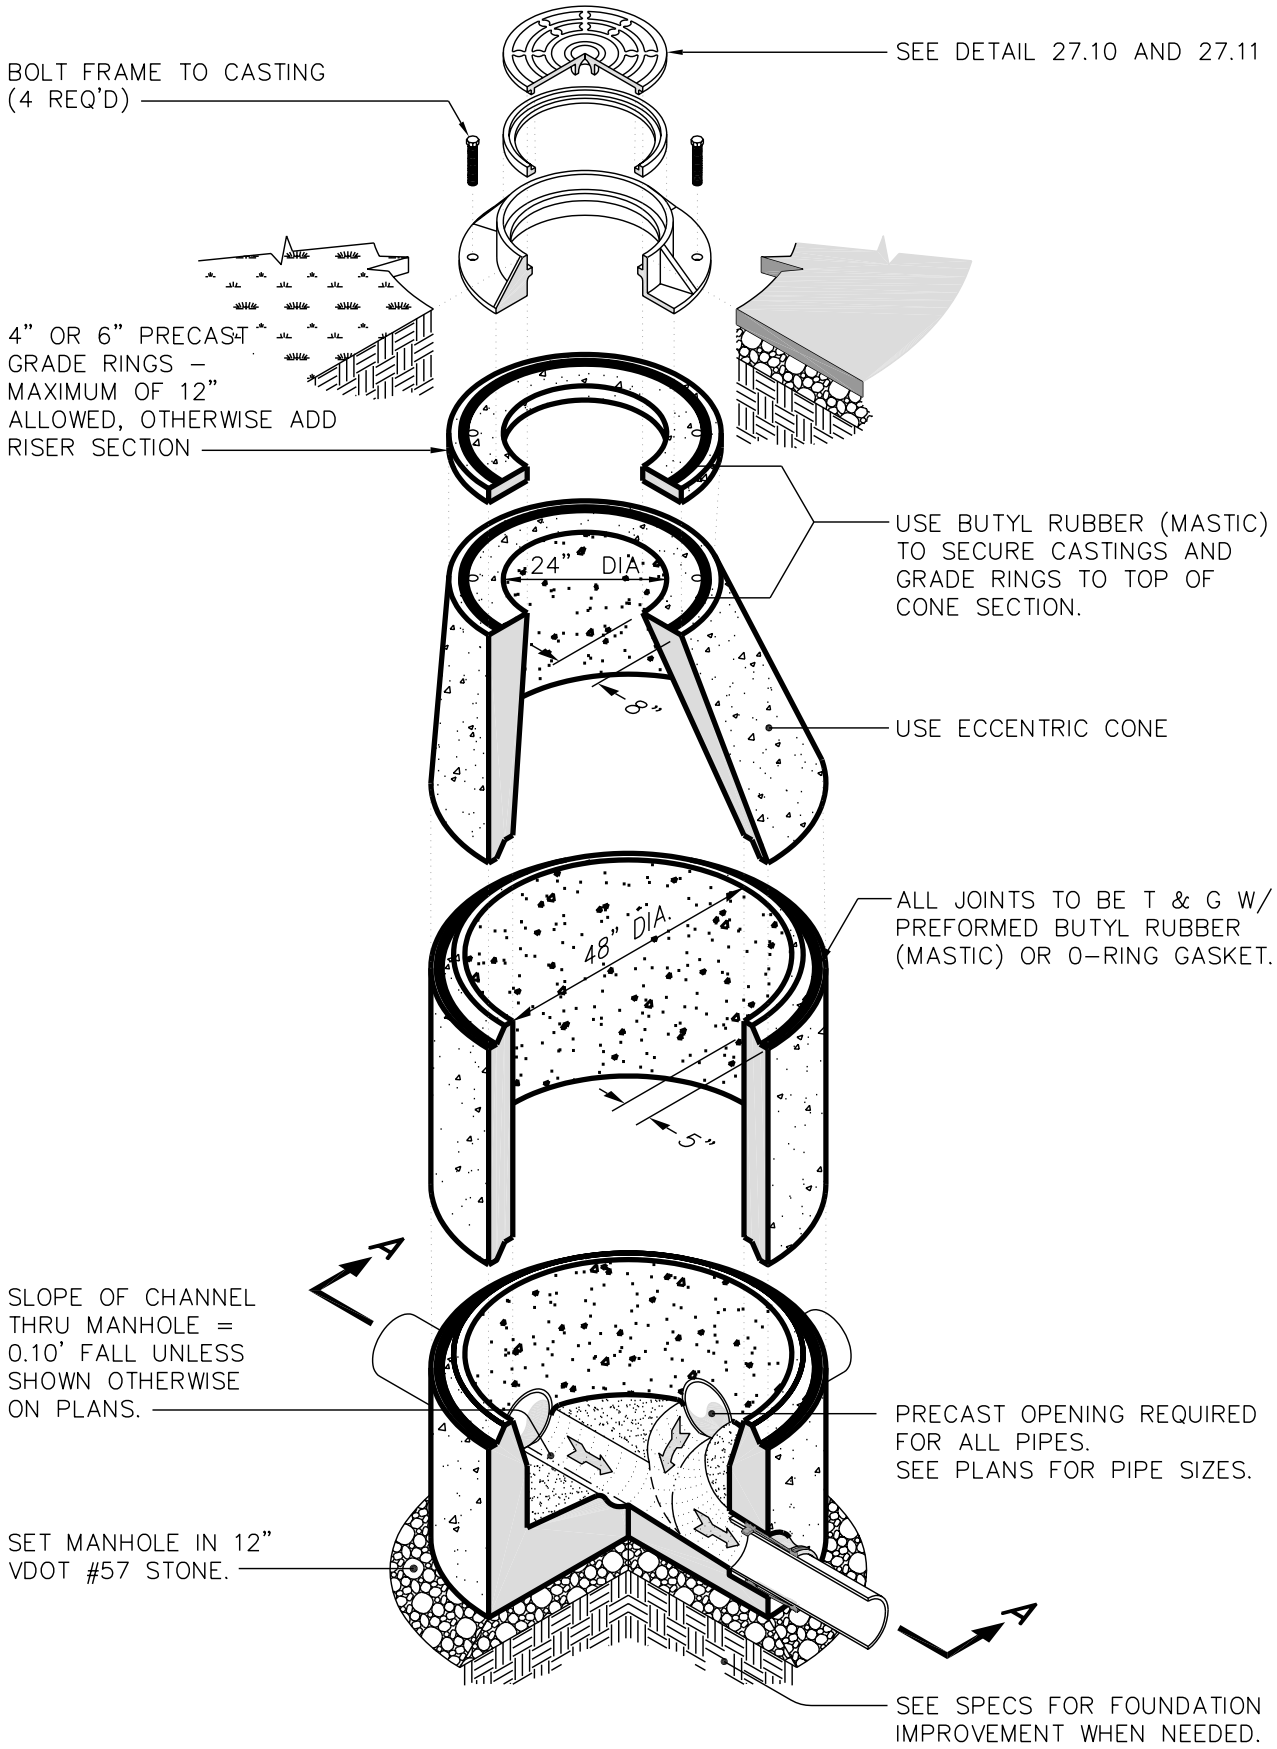

THE CITY OF LYNCHBURG

PRECAST CONCRETE 4' DIAMETER MANHOLE

USE WITH THE CITY OF LYNCHBURG STANDARD SPECIFICATIONS ONLY

SCALE:	DETAIL #
NOT TO SCALE	27.02
REVISION DATE: 04-10-03	SHEET #: 1 OF 2