Details Provided by APPIAN Consulting Engineers

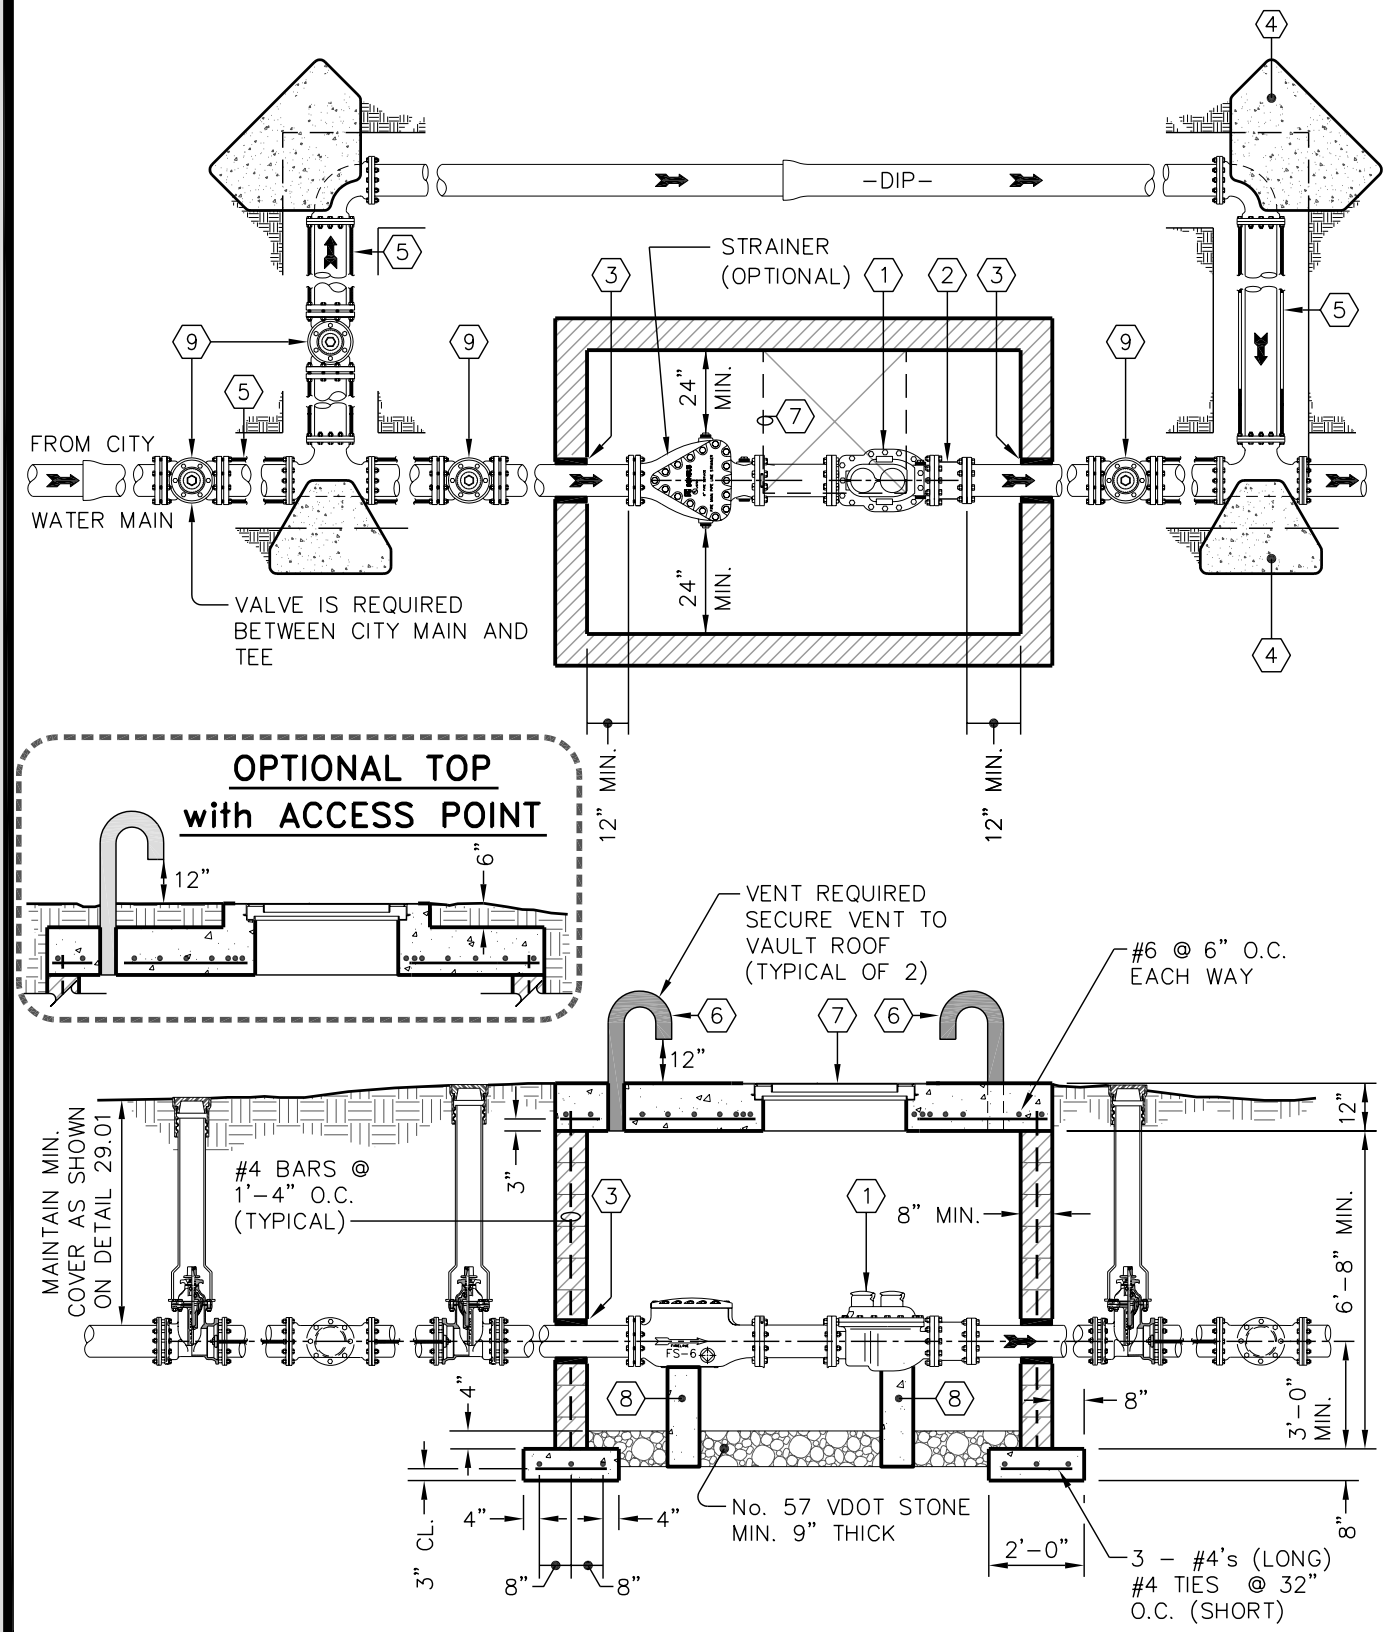

THE CITY OF LYNCHBURG

COMPOUND
METER VAULT

USE WITH THE CITY OF LYNCHBURG STANDARD SPECIFICATIONS ONLY

SCALE:	DETAIL #
NOT TO SCALE	29.21
REVISION DATE:	SHEET #:
04-02-03	1 OF 2